A Supplemental Sketch

in Gray County, Kansas

Located in the SE 1/4 of Section 5, T26S, R29W of the 6th P.M.,

in Gray County, Kansas

Sheet 4 of 4

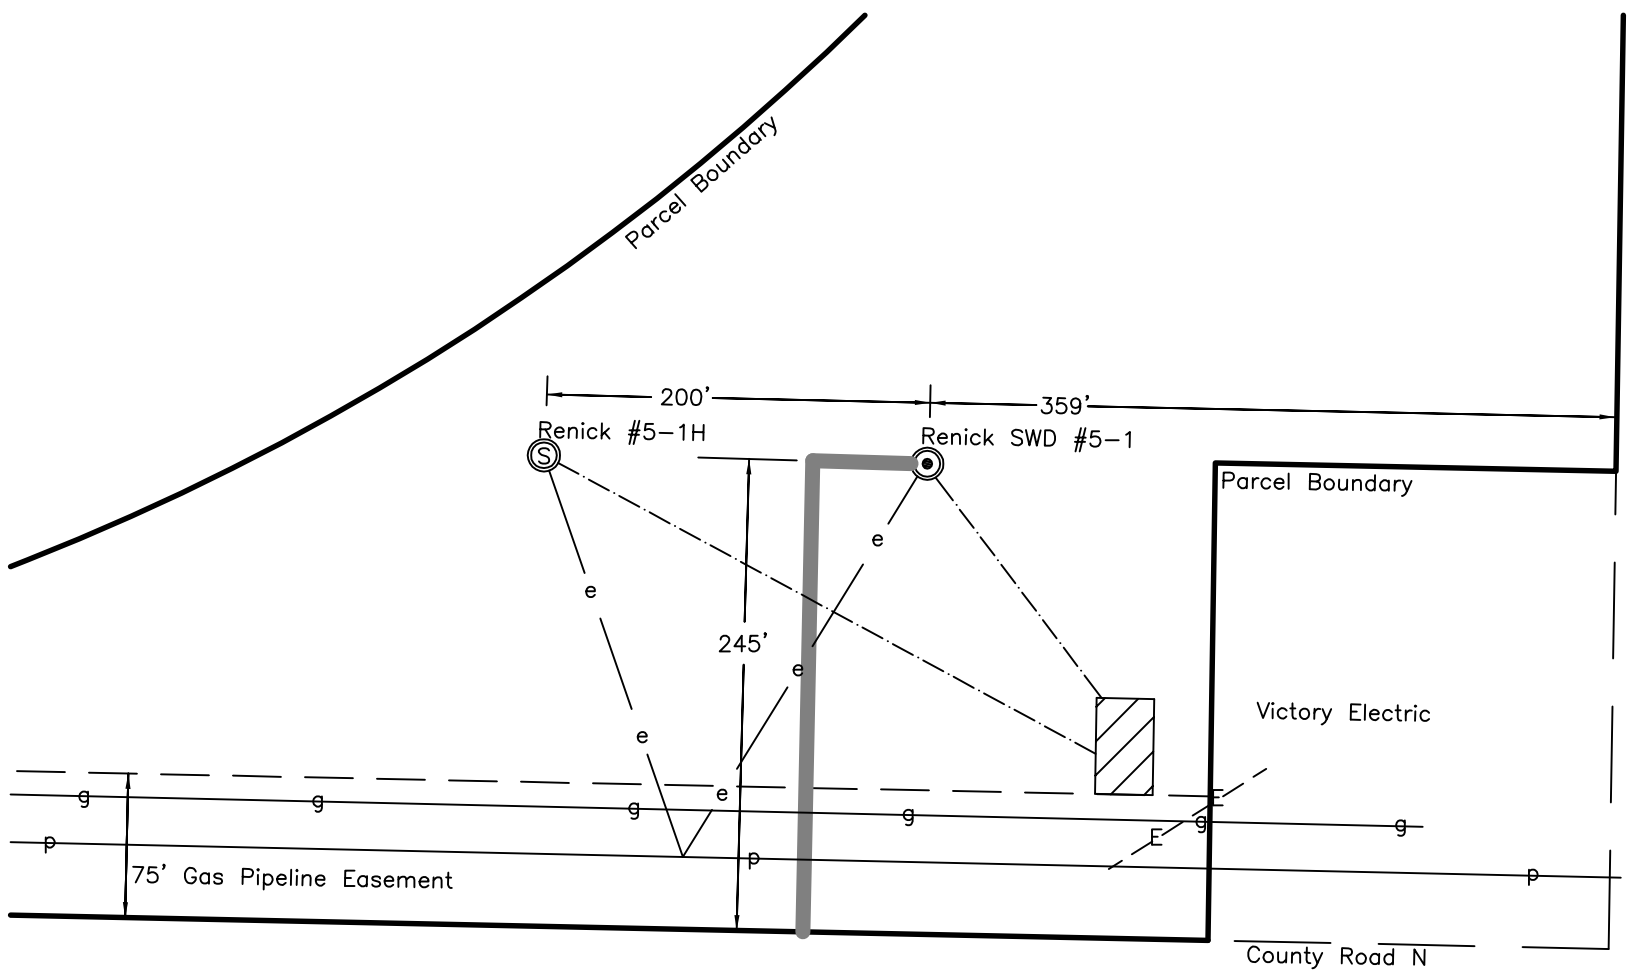

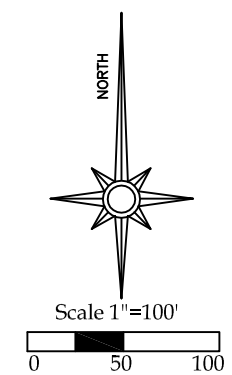

Legend

SE	southeast
⊙	vertical drill site
Ⓢ	horizontal surface hole
SWD	saltwater disposal well
–g–	underground gas pipeline
–p–	overhead power line
–e–	proposed electric line
–E–	existing underground electric line
–·–	proposed flowline
	proposed lease road
	proposed tank battery site

Notes:

– The purpose of this sketch is to show the relationship of the Renick SWD #5–1 and top hole location for the Renick #5–1H to the proposed tank battery.

– Parcel boundary described in a separate map.

A Supplemental Sketch
Sanchez Oil & Gas

Date 7-18-2012

Revisions

Sec. 5, T26S, R29W 6th P.M., Gray County, Kansas

Scale 1"=100' 0526s29wgrusgs.dwg 0526s29w.crd

PRO-STAKE LLC
Construction Site Staking
PO Box 2324
Garden City, KS 67846
(620) 272-1499