SGOMI

POWER LINE LAYOUT FOR

REFFNER 2308 #4-1, #4-1HN, #4-1HS & #4-2HS
SECTION 4, T23S, R8W, 6th P.M.
LOT 3

FIGURE #4
SCALE: 1" = 100'
DATE: 11-30-12
DRAWN BY: C.A.G.
VERSION: 1.0
REVISED:
REVISED BY:

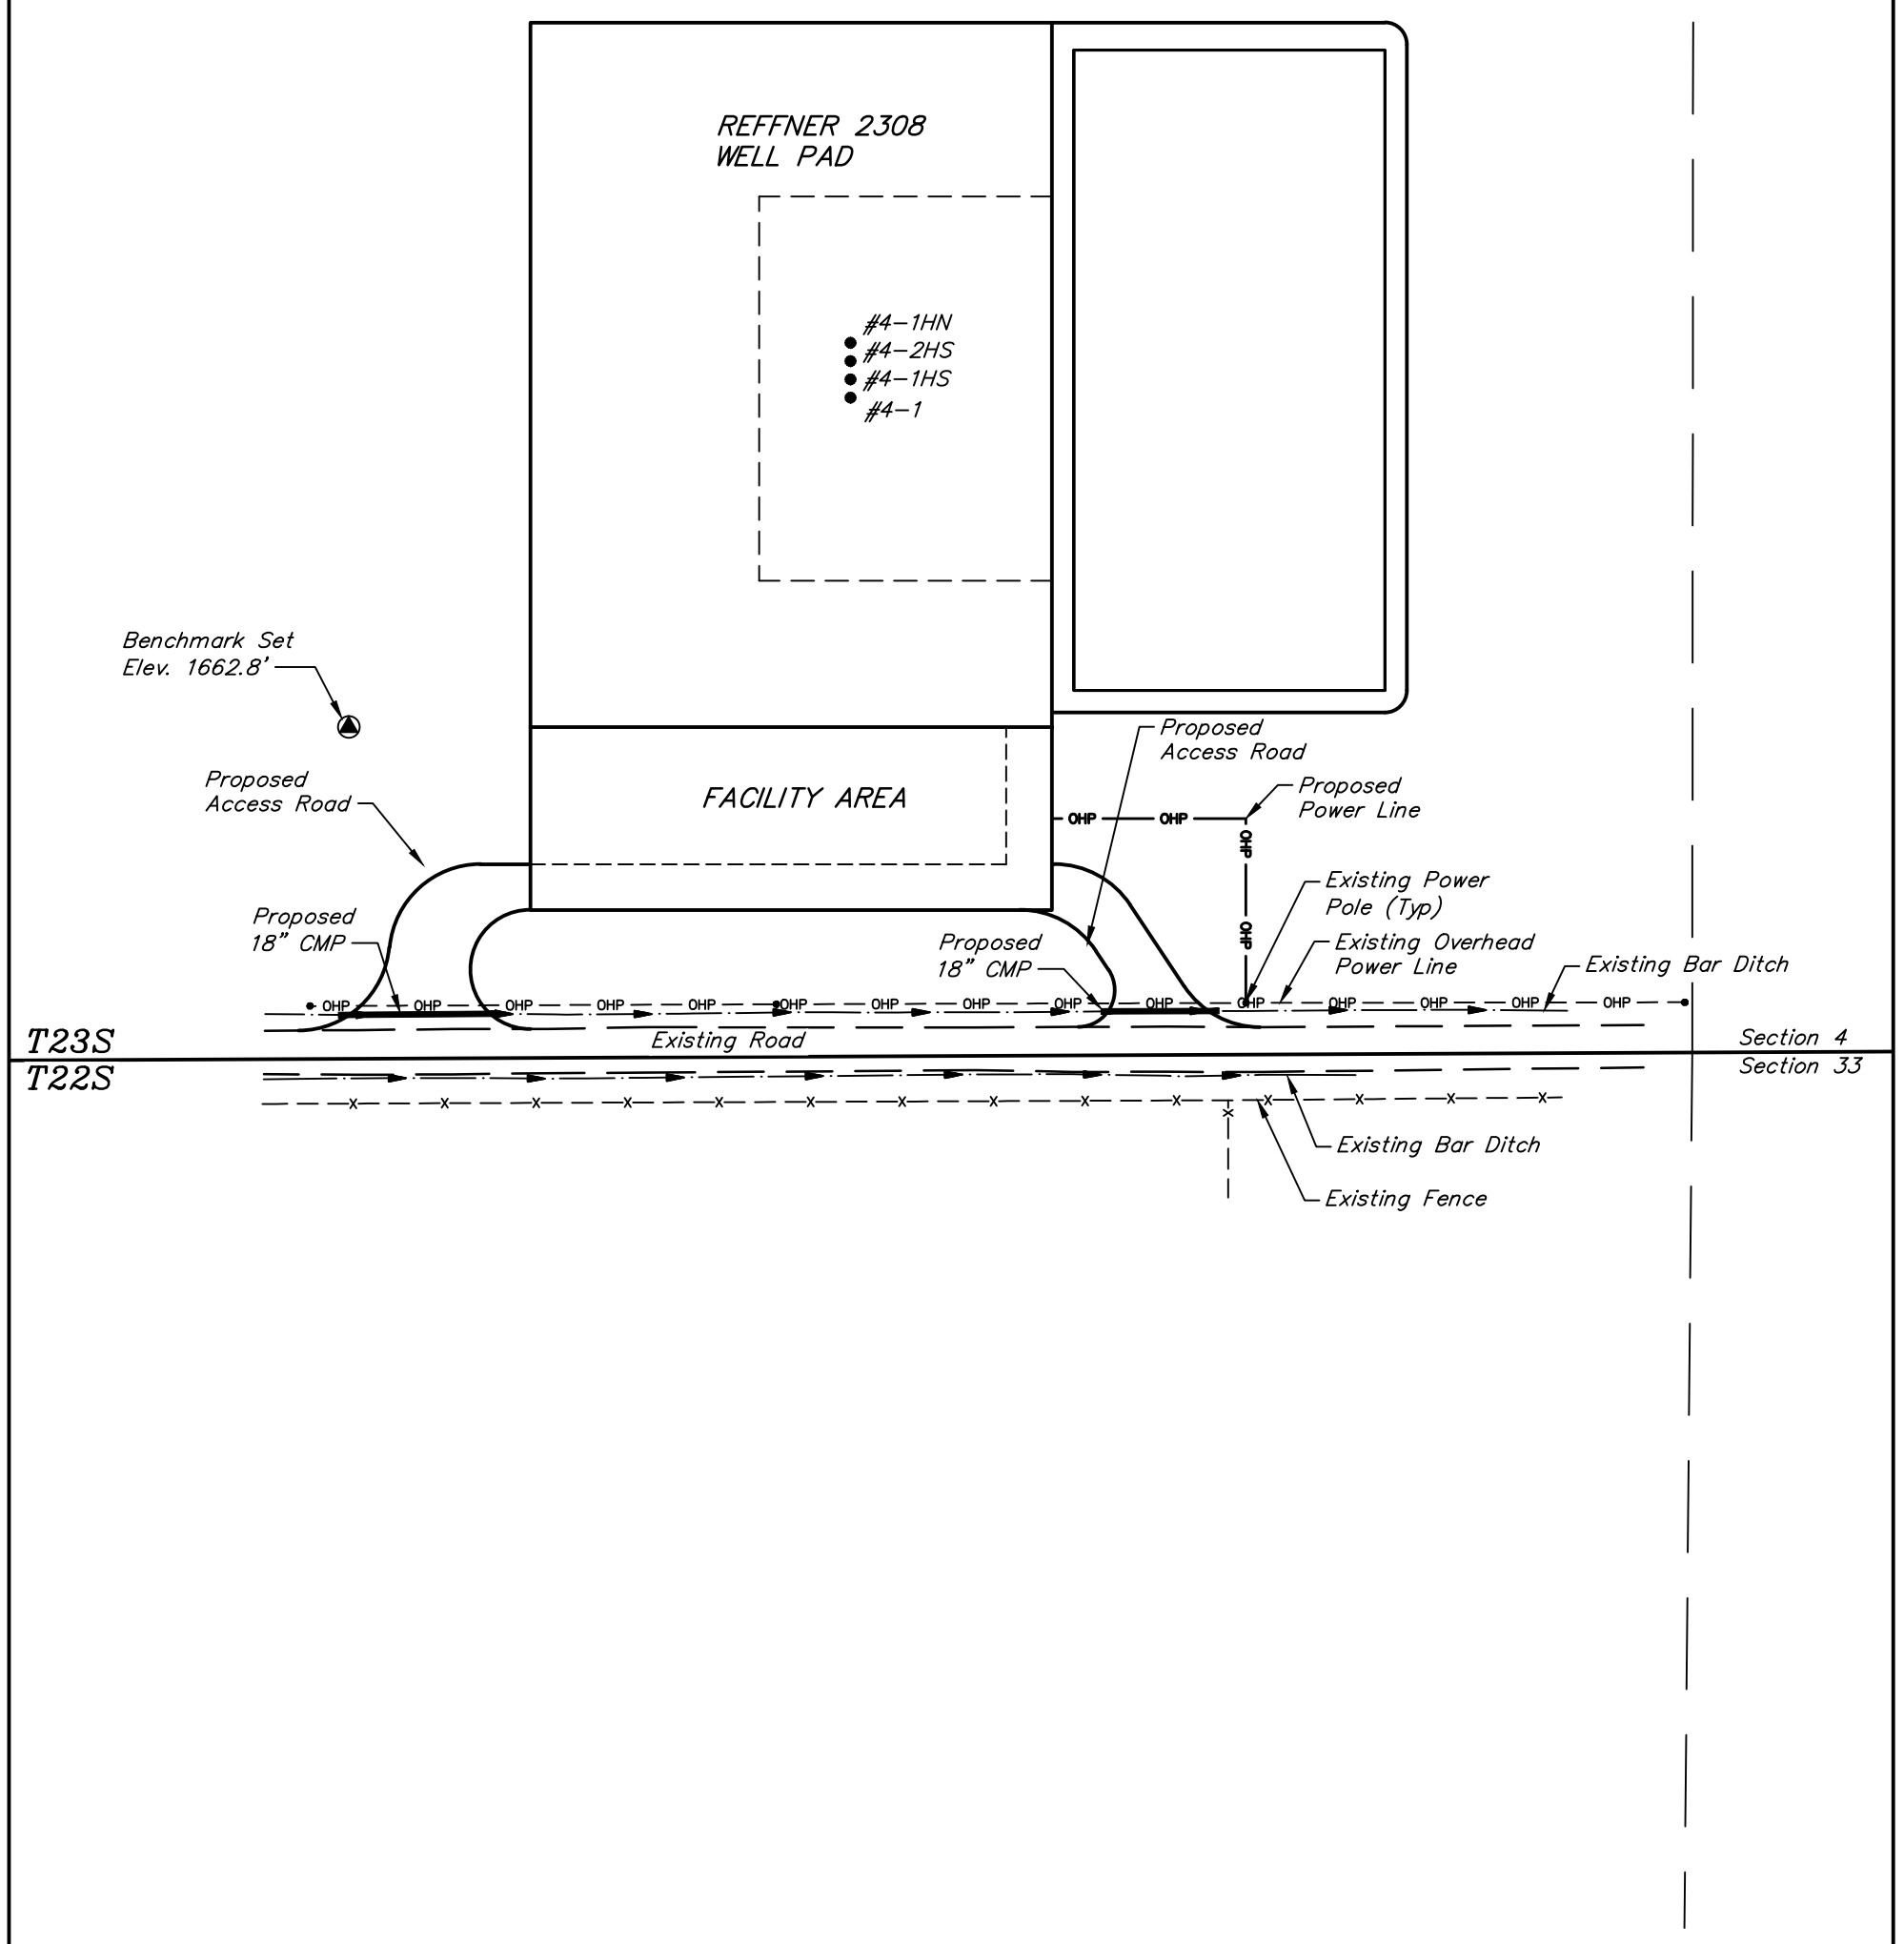

UINTAH ENGINEERING & LAND SURVEYING
85 So. 200 East * Vernal, Utah 84078 * (435) 789-1017