SGOMI

DETAIL OF ACCESS ROAD AND
PRODUCTION FACILITY LAYOUT FOR

FOSTER TRUST 2308 #22-1, #22-1HN & #22-2HN
SECTION 22, T23S, R8W, 6th P.M.
SW 1/4 SW 1/4

FIGURE #3

SCALE: 1" = 40'
DATE: 02-20-13
DRAWN BY: J.J.
VERSION: 1.0
REVISED:
REVISED BY:

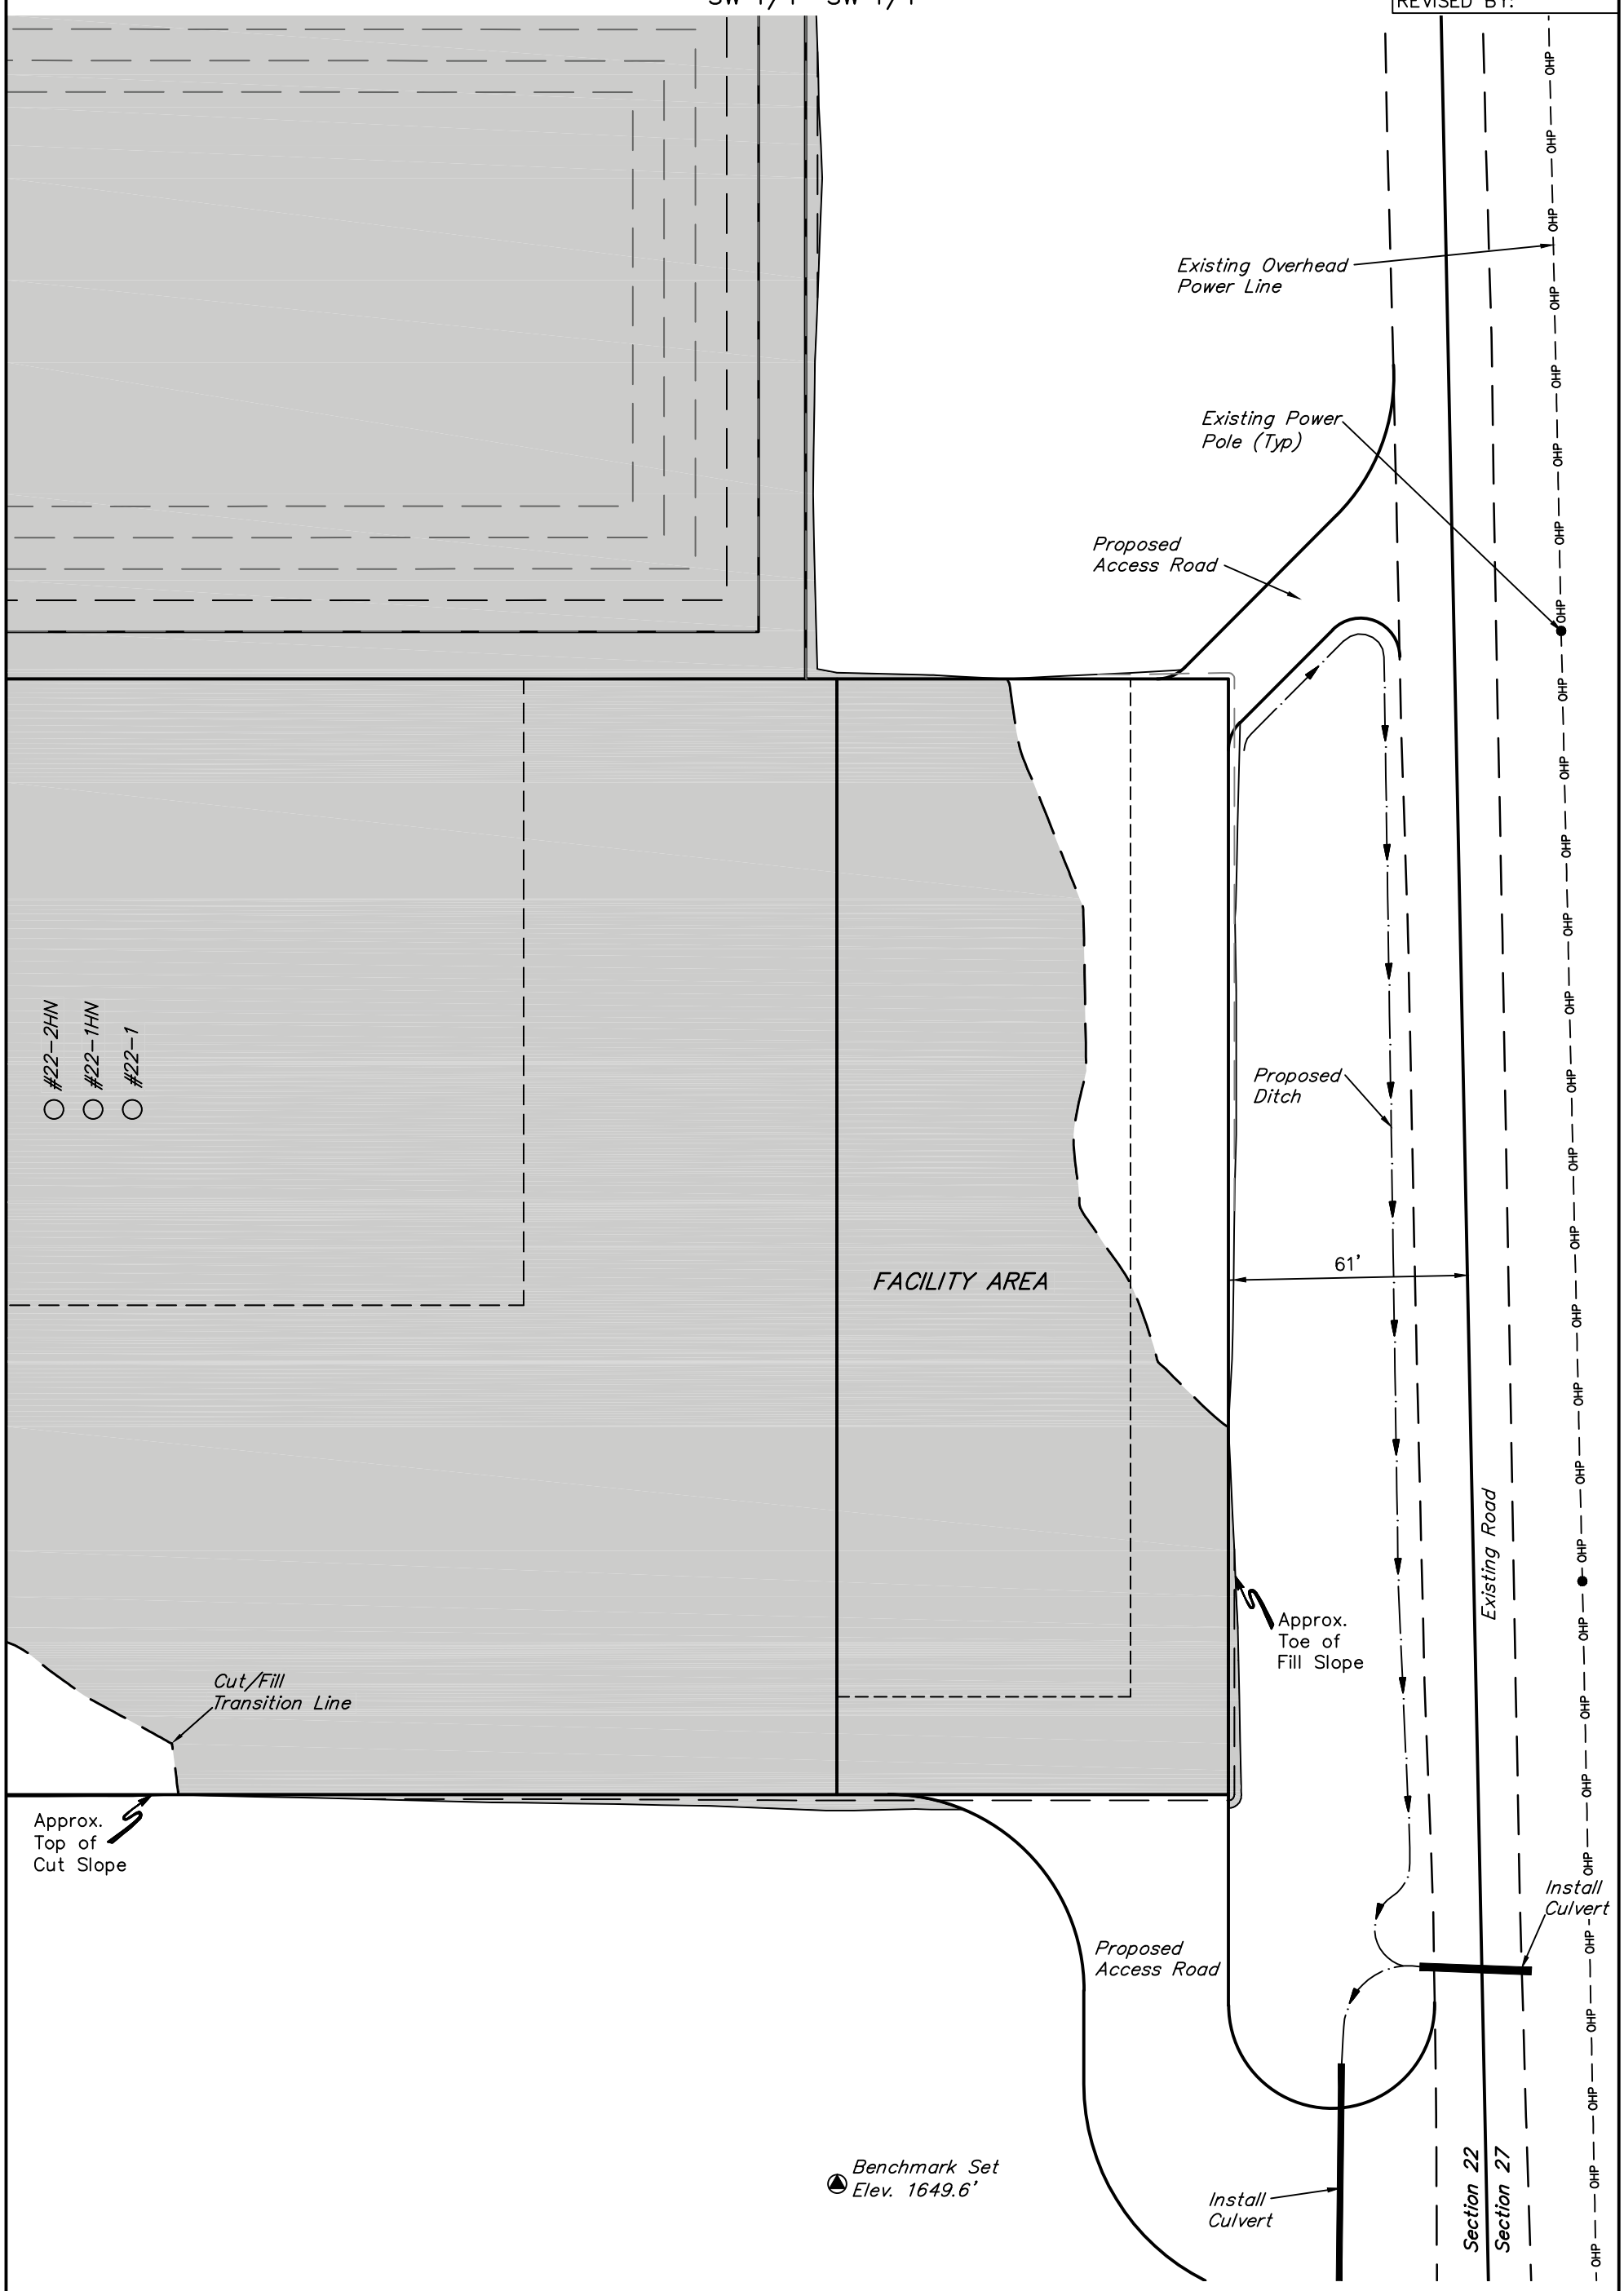

UINTAH ENGINEERING & LAND SURVEYING
85 So. 200 East * Vernal, Utah 84078 * (435) 789-1017