

SGOMI

POWER LINE LAYOUT FOR

CAMPBELL 2409 #23-1, #23-1HN & #23-2HN
SECTION 23, T24S, R9W, 6th P.M.
NW 1/4 NE 1/4


FIGURE #4

SCALE: 1" = 300'
DATE: 02-22-13
DRAWN BY: C.A.G.
VERSION: 1.1
REVISED: 03-06-13
REVISED BY: J.J.

Sec. 14

1/4 Section Line

1/16 Section Line

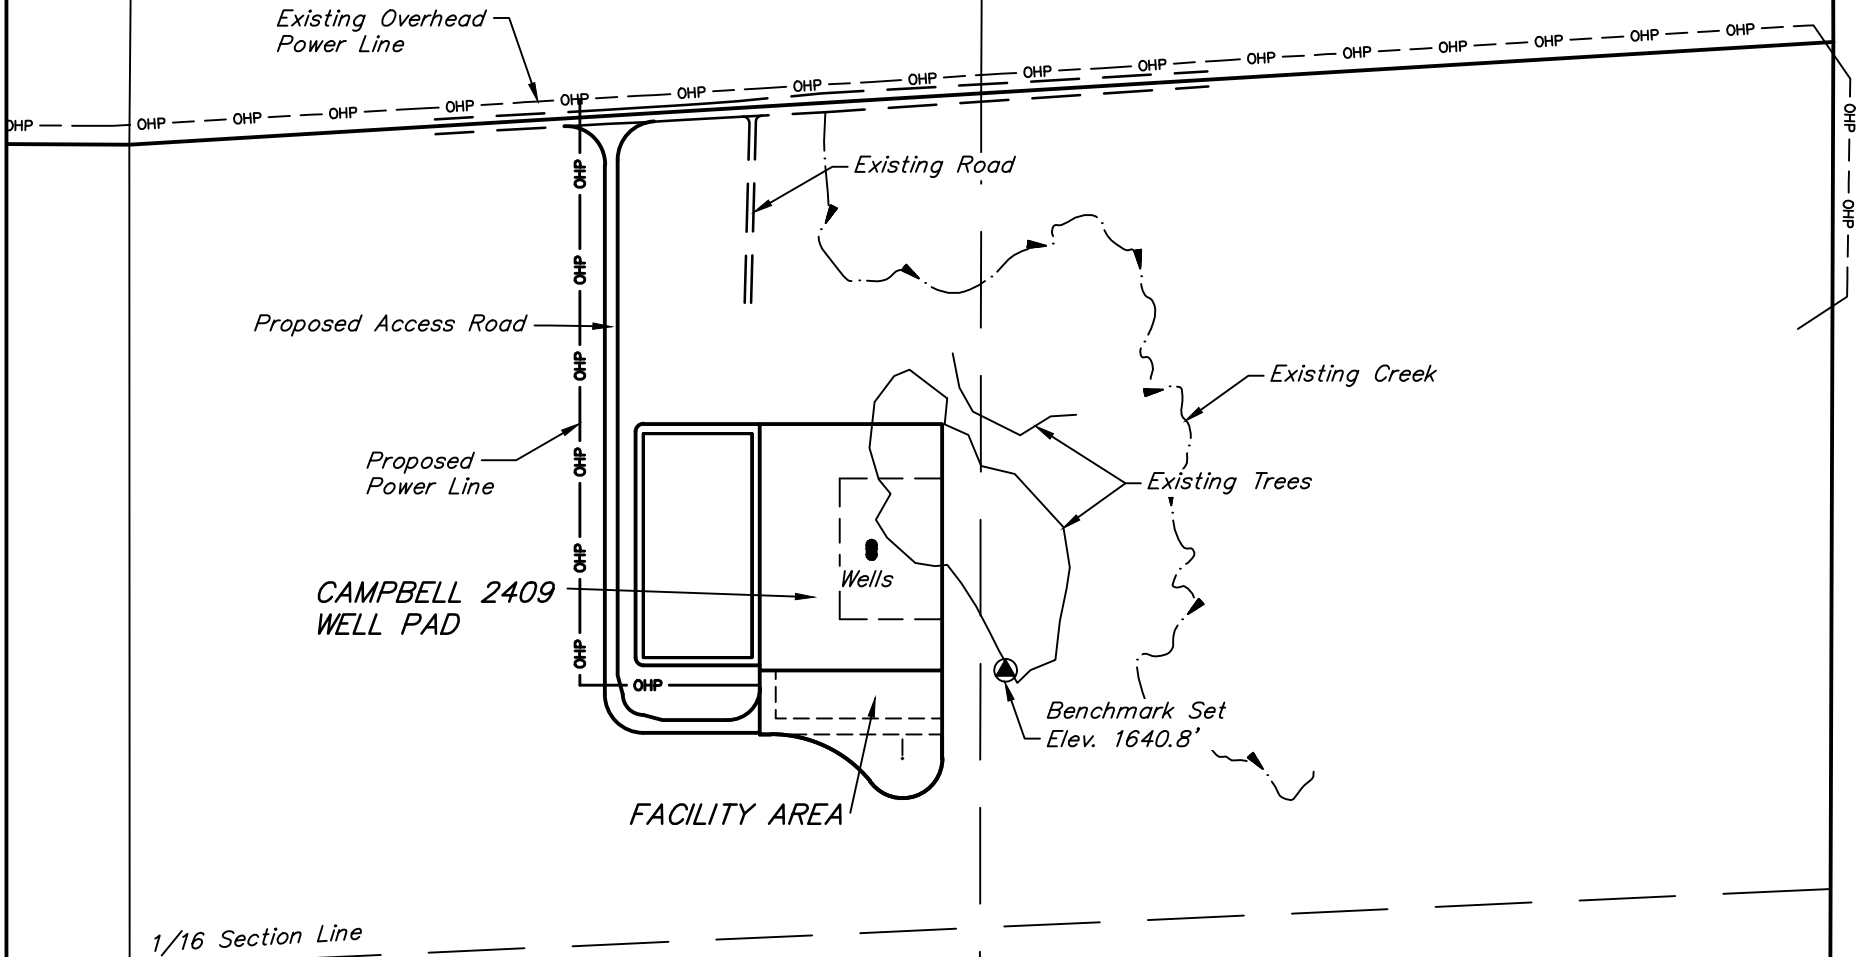

Sec. 23

1/4 Section Line