ROBINSON SERVICES

Oil Field & Construction Staking

P.O. Box 2324
Garden City, Kansas 67846
Office/Fax: (620) 276-6159
Cell: (620) 272-1499

n020510-k
PLAT NO.

8566
INVOICE NO.

OXY USA Inc.
OPERATOR

Grant County, KS
COUNTY

18 Sec. **30s** Twp. **38w** Rng.

Hickok C-1
(Formerly Called Bond 10-N18-30-38)
LEASE NAME

698' FSL – 1593' FWL
LOCATION SPOT

SCALE: 1" =1000'
DATE: Feb. 3rd, 2010
MEASURED BY: Burt W.
DRAWN BY: Gabe Q.
AUTHORIZED BY: Ron I.

N

GR. ELEVATION: 3149.8'

Directions: From approx. 1 mile North of Big Bow, Ks at the intersection of Hwy 160 & S Big Bow G Rd South - Now go 10 miles South on S Big Bow G Rd - Now go 2 miles East on Road 22 10S to the SW corner of section 18-30s-38w - Now go 0.3 mile East on RD 22 to ingress stake North into - Now go 698' North through irrigated worked corn stubble into staked location.
Final ingress must be verified with land owner or OXY USA Inc.
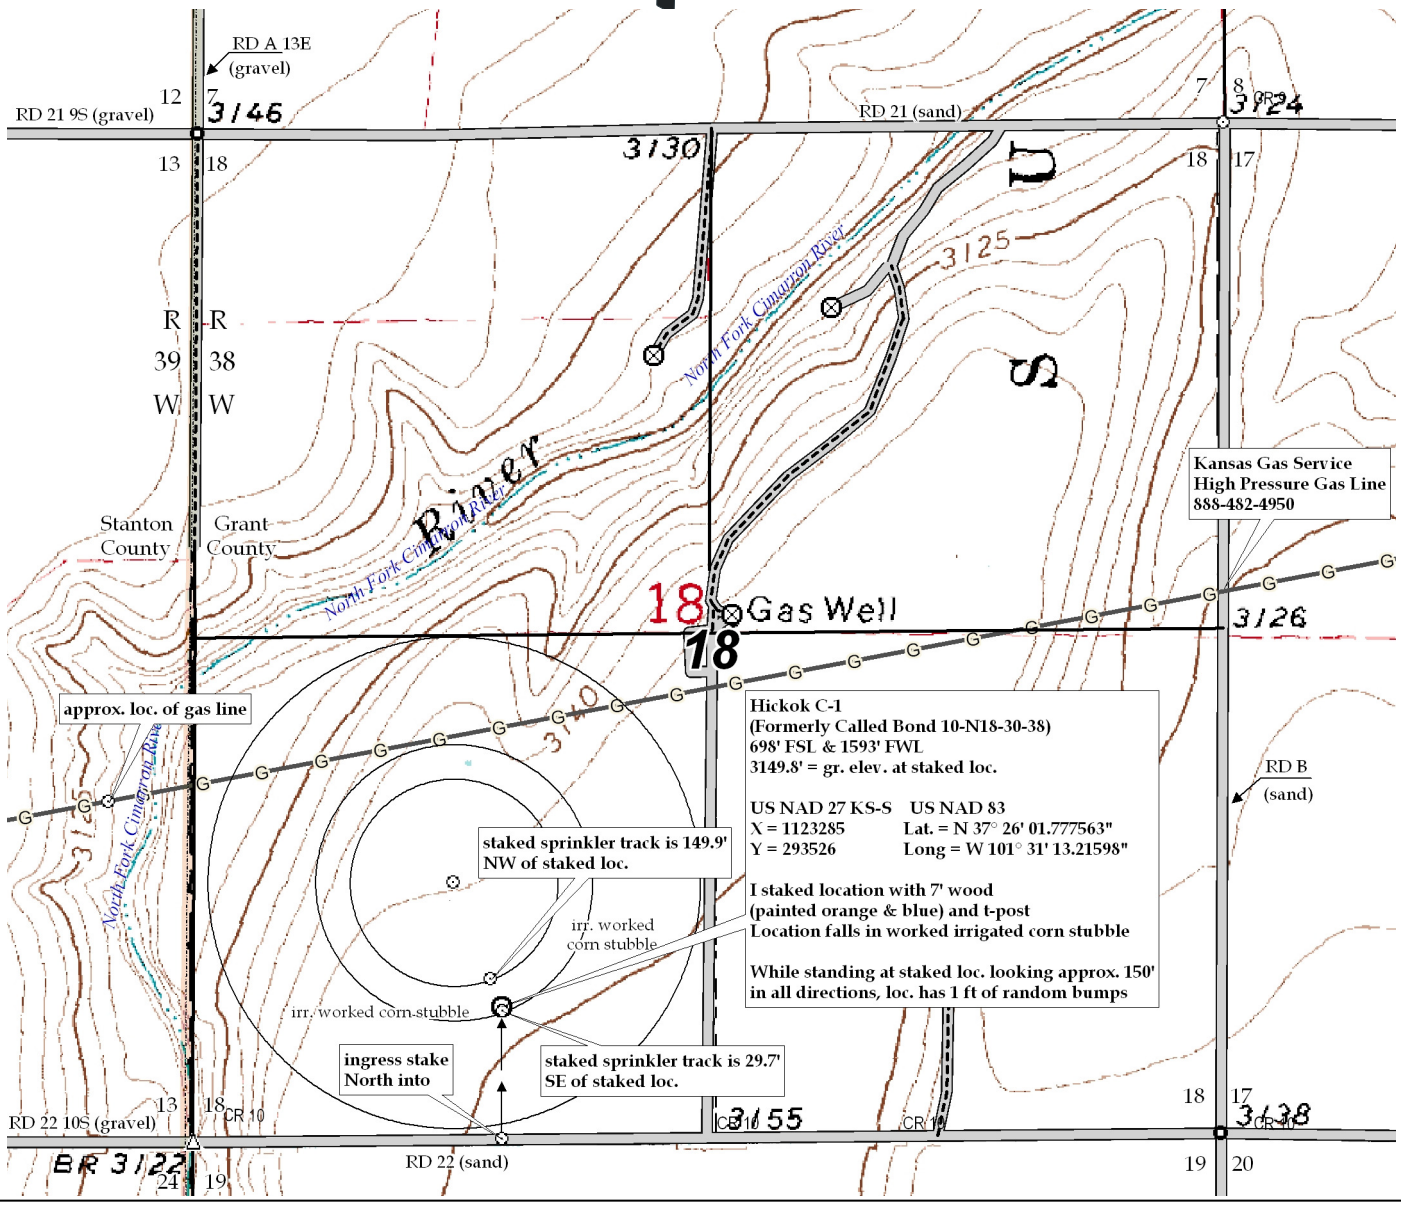
This drawing does not constitute a monumented survey or a land survey plat
This drawing is for construction purposes only