WELLBORE SCHEMATIC

CURRENT

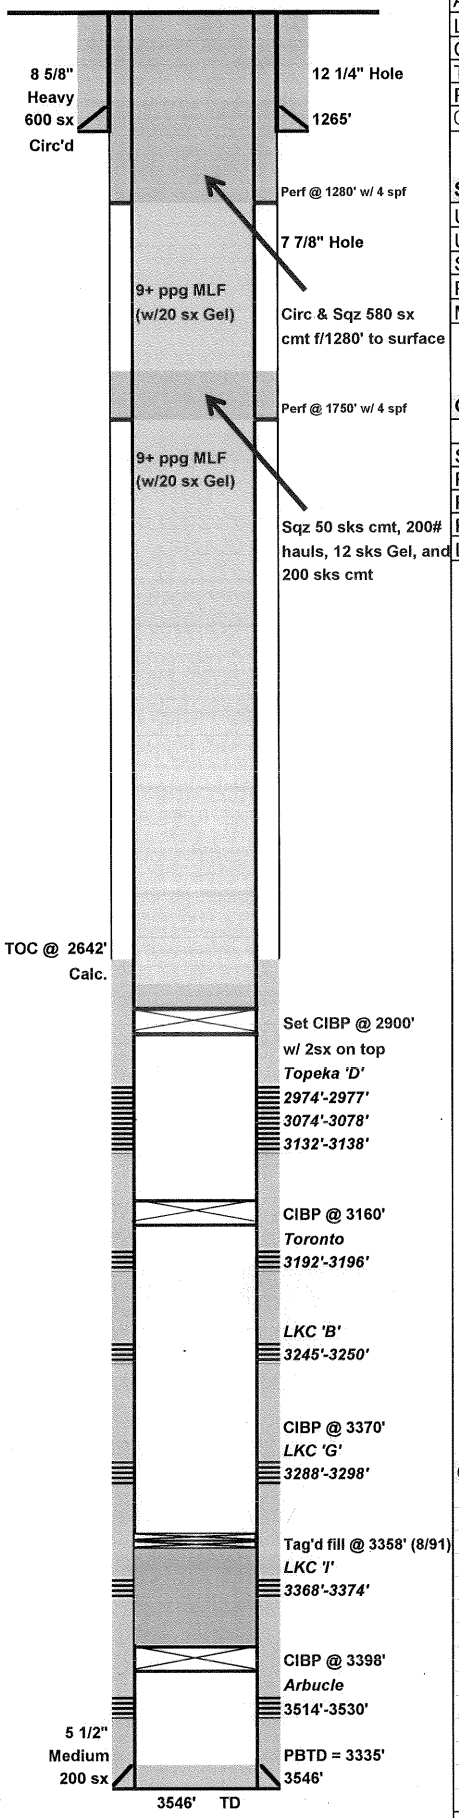

Lease:	Wasinger Unit			Well No.	8
API No.	150-510-4869			Status	TA
Location:	21-11S-18W				
County:	Ellis	State:	KS	Field:	Fairport
TD	3546'	GL	1988'	Spud Date:	1/5/2010
PBTD	2160'	KB	1992'	Comp Date:	
Current Perfs/OH:	see schematic	Current Zone:		Topeka	

Surface Equipment

Unit Make:		Unit Size:	
Unit S/N:		Unit Rotation:	
SPM:	Stroke Length:	Unit Sheave:	
Prime Mover:		Motor Sheave:	
Motor S/N:		Motor RPM:	

Casing Breakdown

	Size	Grade / Wt	Depth	Cement
Surface	8 5/8"	Heavy	1265'	600 sx
Production	5 1/2"	Medium	3546'	200 sx
Production				
Production				
Liner				

Completion Assembly

Qty	Description	Footage
REMOVE	KB	4.0'
REMOVE	2 3/8" Dual Lined tbg	2921.0'
REMOVE	5-1/2" Baker AD-1 Tension Packer	
	TOTAL	2925.00'

Rod Detail

Qty	Description	Footage
	TOTAL	0.00'

Comments

PREPARED BY:	HB	UPDATED:	4/16/2010