

T32S, R8W, 6th P.M.

SGOMI

R 9
W 8
Concrete Remains
Spike, 0.8' Below Ground
In Road Intersection
NAD 83
Lat: 37.282867°
Long: 98.239411°

3/4" Rebar, 0.4' Below
Ground In Gravel Road
NAD 83
Lat: 37.282903°
Long: 98.230047°

Nail Flush
With Road In
Intersection
NAD 83
Lat: 37.282939°
Long: 98.220867°

589.47'22"W - 2724.23' (Meas.)

589.47'29"W - 2671.67' (Meas.)

2382'

SMITH FARMS 3208 #7-1
Elev. Ungraded Ground = 1497'

N0°11'54"W - 5283.51' (Meas.)

S89°23'17"W - 5422.36' (Meas.)

S0°29'47"E - 2623.19' (Meas.)

S0°28'32"E - 2622.30' (Meas.)

Lot 1
Lot 2
Lot 3
Lot 4

330' SETBACK
BOUNDARY


3/8" Rebar,
0.7' Below Ground
In Road Intersection
NAD 83
Lat: 37.268356°
Long: 98.239325°

1/2" Rebar,
Flush With Road
NAD 83
Lat: 37.275736°
Long: 98.220781°

SPOT ELEVATION LOCATED AT THE NORTHEAST CORNER OF SECTION 22, T33S, R7W, 6th P.M. TAKEN FROM THE ANTHON QUADRANGLE, KANSAS, HARPER COUNTY, 7.5 MINUTE QUAD (TOPOGRAPHIC MAP) PUBLISHED BY THE UNITED STATES DEPARTMENT OF THE INTERIOR, GEOLOGICAL SURVEY. SAID ELEVATION IS MARKED AS BEING 1348 FEET.

BASIS OF BEARINGS

BASIS OF BEARINGS IS A G.P.S. OBSERVATION.

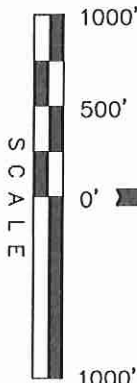

CERTIFICATE

THIS IS TO CERTIFY THAT THE ABOVE PLAT WAS PREPARED FROM FIELD NOTES OF ACTUAL SURVEYS MADE BY THE DEEDS AND RECORDS SUPERVISOR AND THAT THE SAME ARE TRUE AND CORRECT TO THE BEST OF MY KNOWLEDGE AND BELIEF

REVISED: 01-24-12 C.C.
REVISED: 11-03-11 C.C.

REGISTERED LAND SURVEYOR
REGISTRATION NO. 13863
STATE OF KANSAS
LS-1060

UINTAH ENGINEERING & LAND SURVEYING
85 SOUTH 200 EAST - VERNAL, UTAH 84078
(435) 789-1017

LEGEND:

= 90° SYMBOL

● = PROPOSED WELL HEAD.

▲ = SECTION CORNERS LOCATED.

SCALE 1" = 1000'

PARTY L.S. K.H. C.C.


REFERENCES G.L.O. PLAT

WEATHER WARM

FILE SGOMI


DATE SURVEYED: 09-13-11

DATE DRAWN: 10-18-11

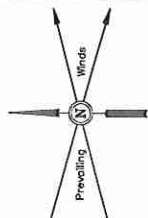

SGOMI
LOCATION LAYOUT FOR
SMITH FARMS 3208 #7-1 & #7-1H
SECTION 7, T32S, R8W, 6th P.M.
NE 1/4 NW 1/4

FIGURE #1
SCALE: 1" = 60'
DATE: 01-30-12
DRAWN BY: C.C.

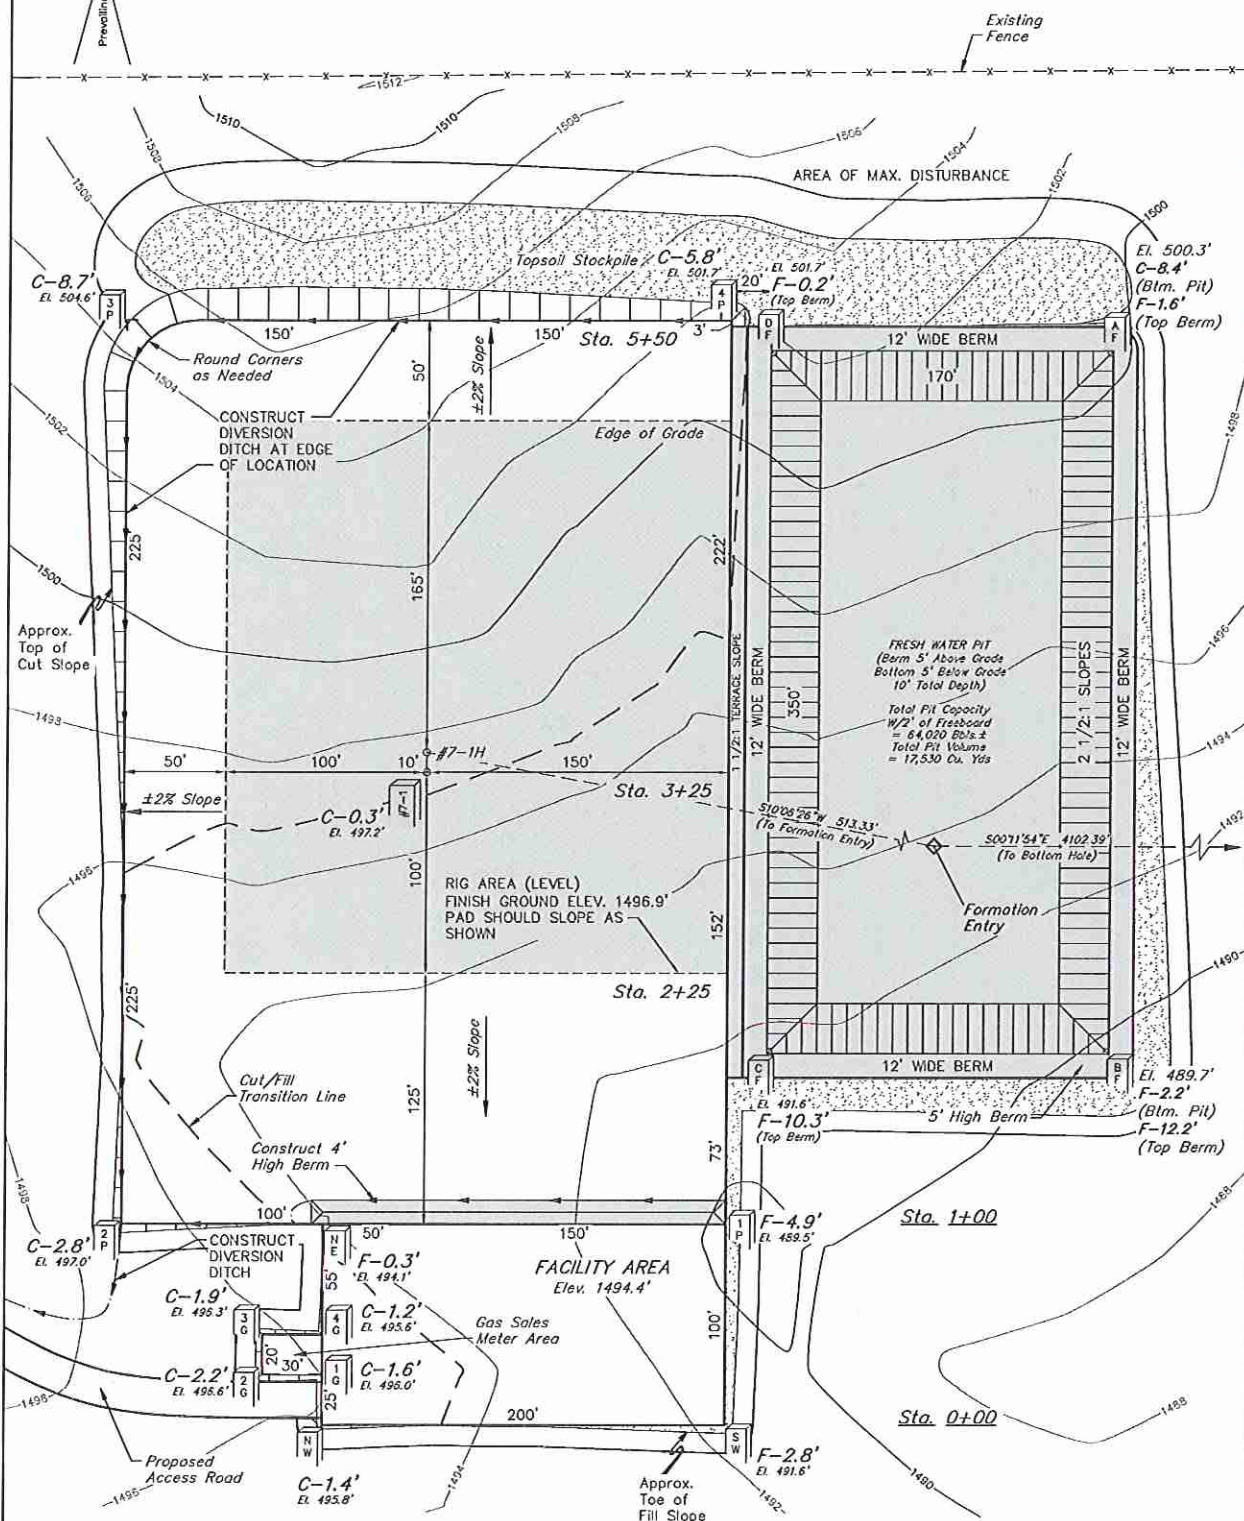

Elev. Ungraded Ground At Loc. Stake = 1497.2'
FINISHED GRADE ELEV. AT LOC. STAKE = 1496.9'

UINTAH ENGINEERING & LAND SURVEYING
85 So. 200 East • Vernal, Utah 84078 • (435) 789-1017