Pro-Stake LLC

Oil Field & Construction Site Staking

P.O. Box 2324
Garden City, Kansas 67846
Office/Fax: (620) 276-6159
Cell: (620) 272-1499

n042612t
PLAT NO.

10012
INVOICE NO.

Herman L. Loeb. LLC.
OPERATOR

Eva Richardson #4-19
LEASE NAME

Trego County, Ks
COUNTY

19 Sec. **11s** Twp. **22w** Rng.

Main loc. = 1520'FSL - 985'FEL = 2291.2' gr.elev.
Alt #1. = 1570'FSL - 985'FEL = 2295.8' gr. elev.
Alt. #2. = 1520'FSL - 935'FEL = 2291.1' gr. elev.
LOCATION SPOT

SCALE: N/A
DATE STAKED: April 25th, 2012
MEASURED BY: Ben R.
DRAWN BY: Luke R
AUTHORIZED BY: Jesse M. & Jon C.

This drawing does not constitute a monumented or a land survey plat.
This drawing is for construction purposes only.

N
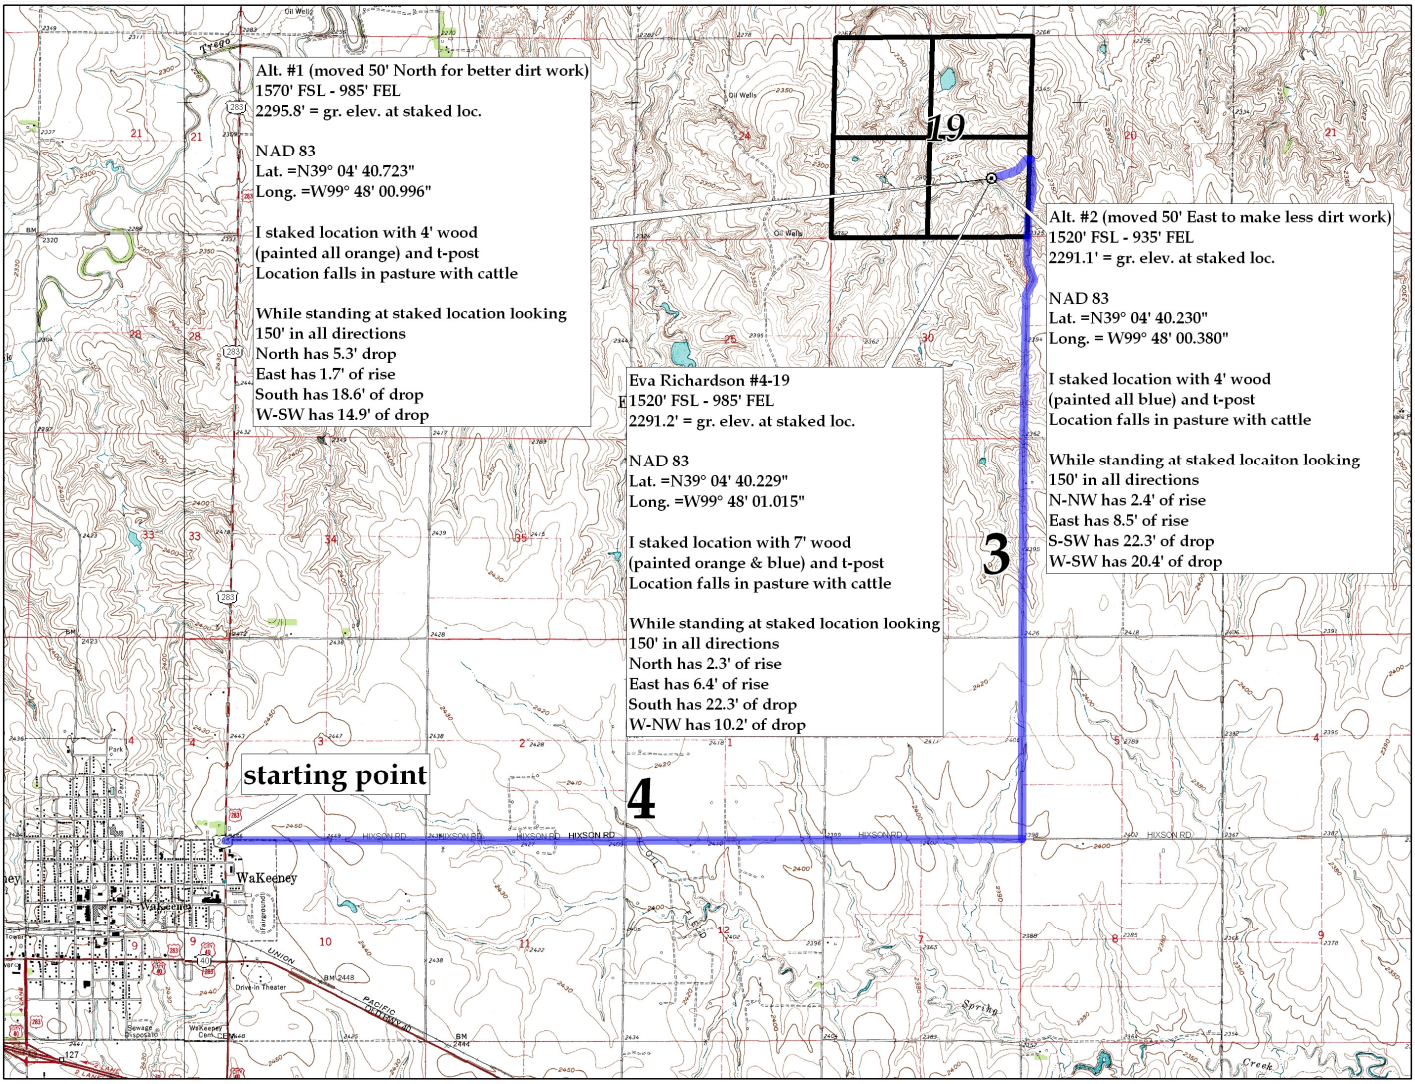
Directions: From the NE side of WaKeeney Ks at the intersection of Hwy 283 & Junction Ave West/H Rd East – Now go 4 miles East on H Rd – Now go 3 miles North on 300 Ave to the SE corner of section 19-11s-22w – Now go 0.4 mile North on 300 Ave to ingress stake SW into – Now go approx. 1090' SW through pasture with cattle into main staked location.
Final ingress must be verified with land owner or Operator.