

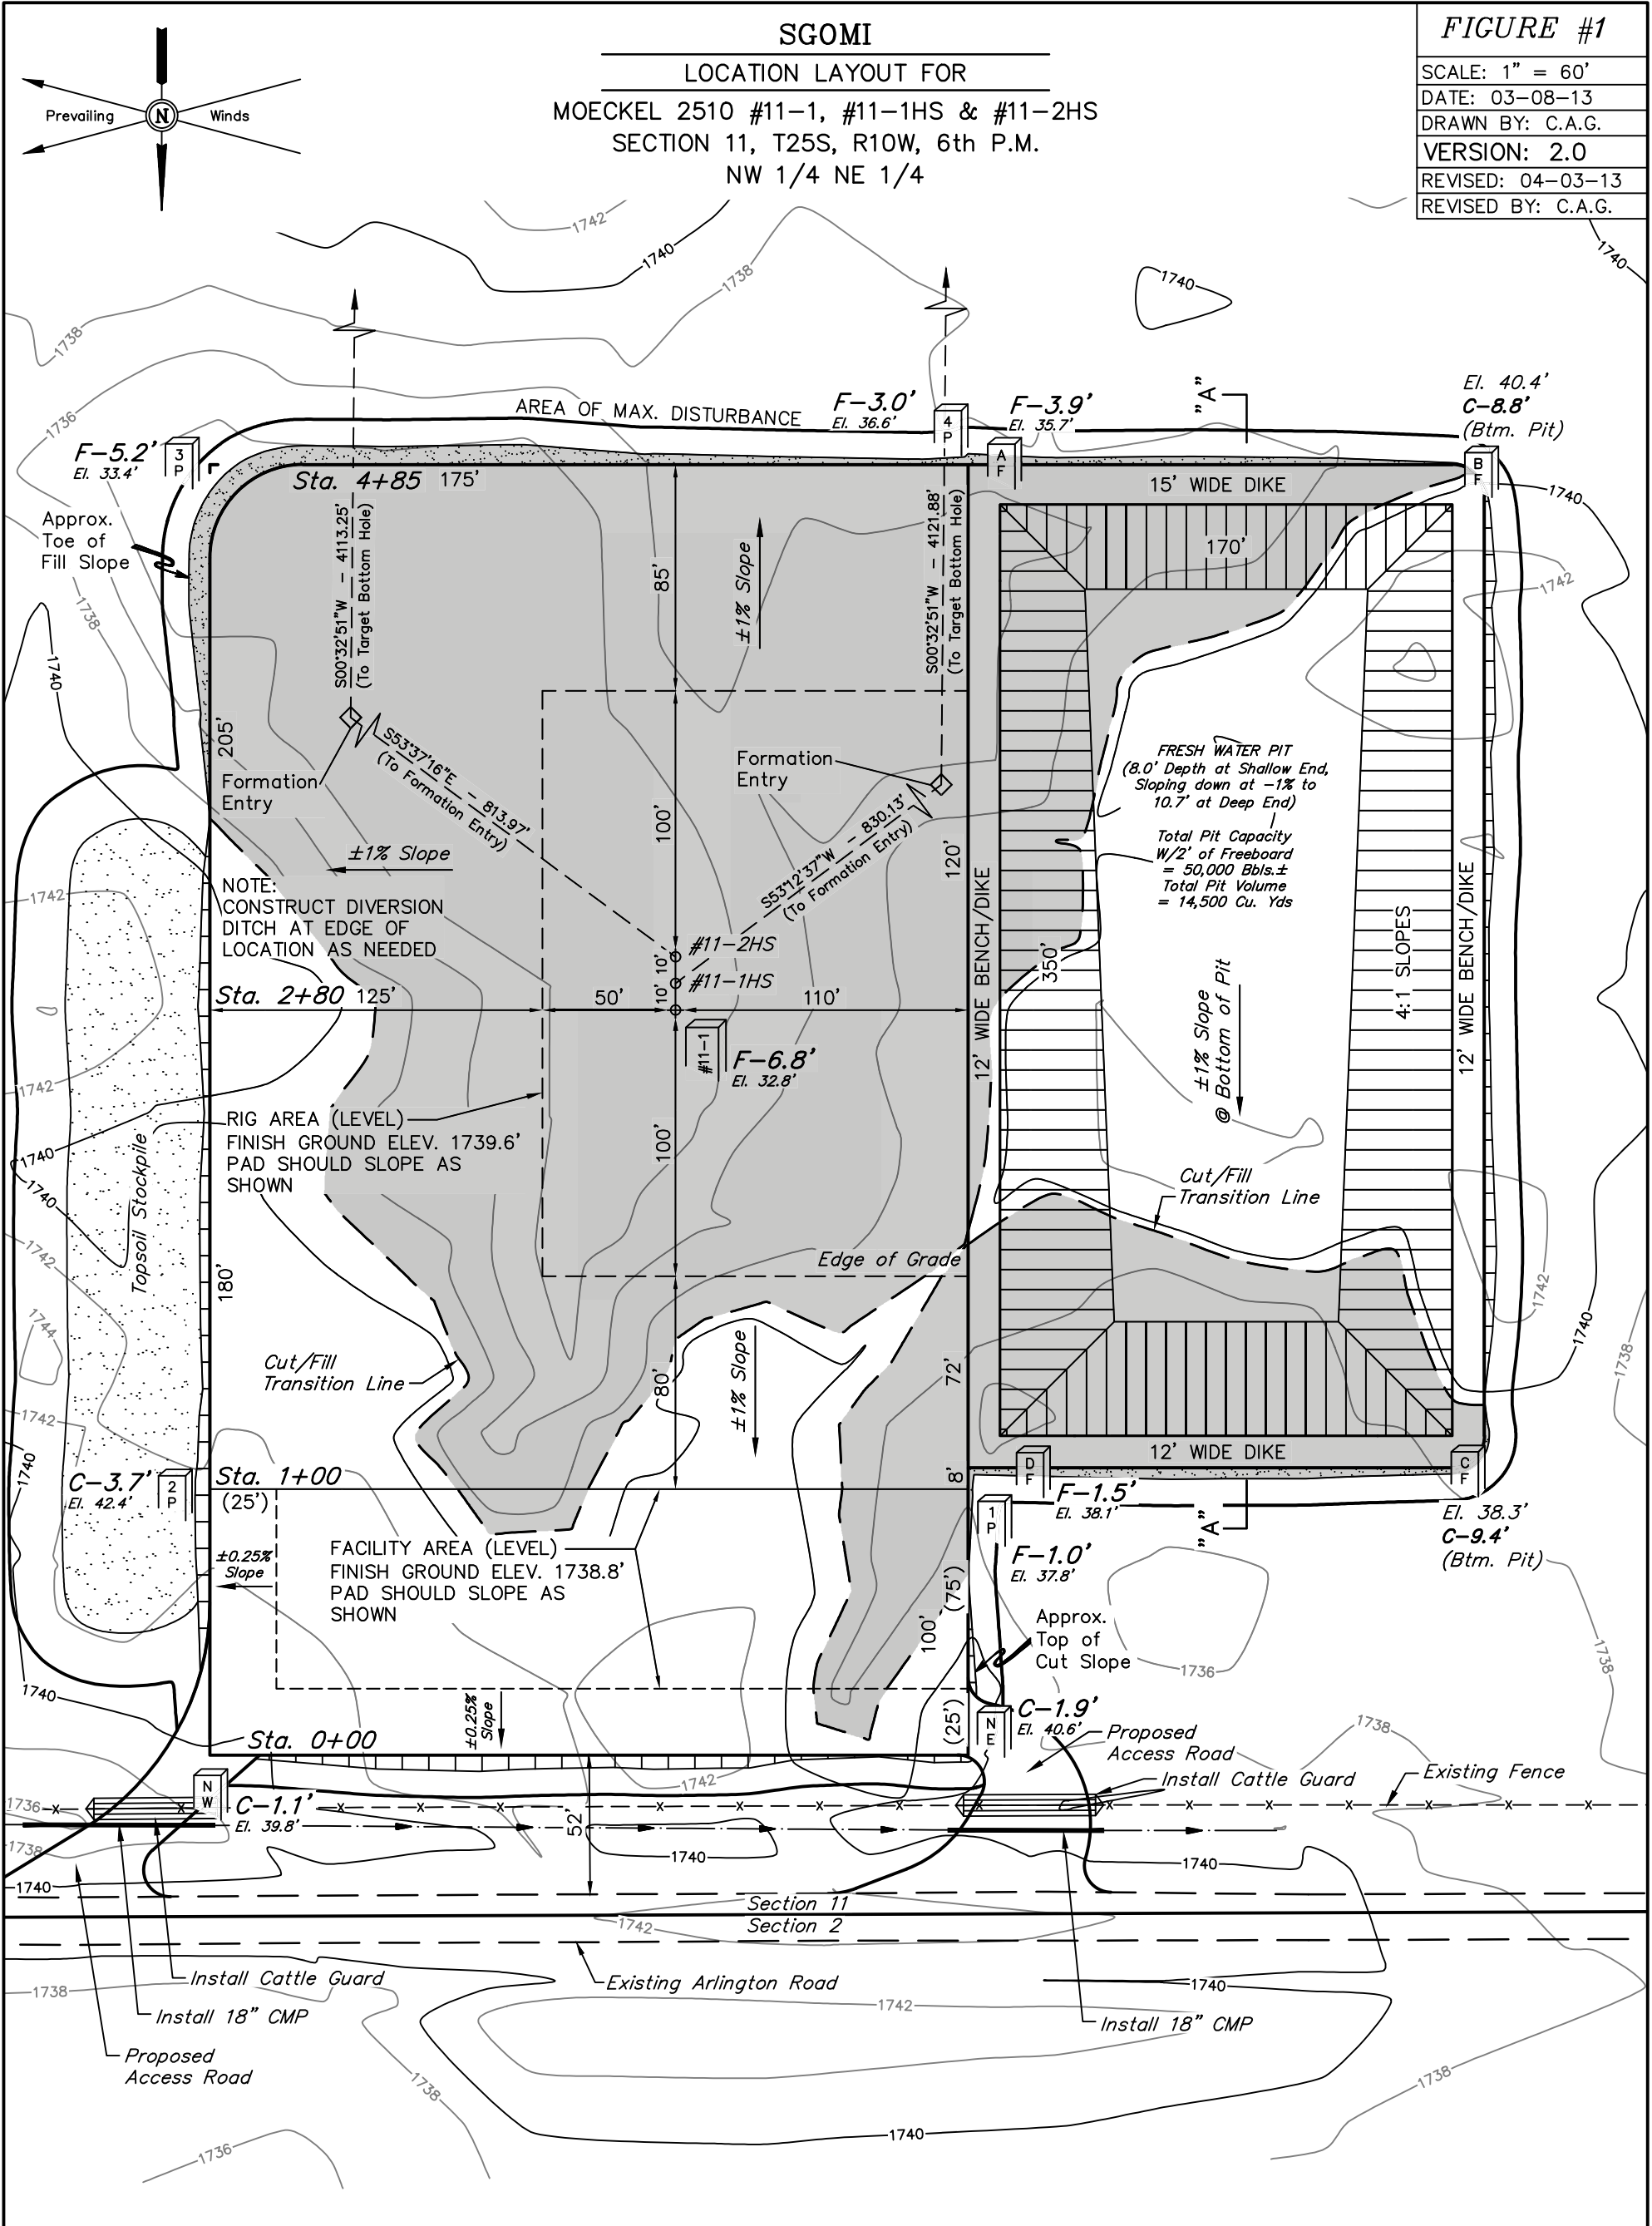


FIGURE #1

SCALE: 1" = 60'

DATE: 03-08-13

DRAWN BY: C.A.G.

VERSION: 2.0

REVISED: 04-03-13

REVISED BY: C.A.G.

Elev. Ungraded Ground At #11-1 Loc. Stake = 1732.8'

FINISHED GRADE ELEV. AT #11-1 LOC. STAKE = 1739.6'

BEARINGS AND DISTANCES FROM BENCHMARK TO STAKED POSITIONS					
STAKED POSITION	BEARING	DISTANCE	STAKED POSITION	BEARING	DISTANCE
#11-1 LOCATION STAKE	S56°43'38"W	328.15'	PIT CORNER A	S46°57'52"W	542.26'
#11-1HS LOCATION STAKE	S55°17'19"W	333.73'	PAD CORNER B	S56°50'25"W	676.50'
#11-2HS LOCATION STAKE	S53°54'38"W	339.53'	PAD CORNER C	S87°58'24"W	566.70'
PAD CORNER 1	S89°59'52"W	384.34'	PAD CORNER D	S87°06'36"W	396.90'
PAD CORNER 2	S89°59'16"W	99.36'	NE FACILITIES CORNER	N75°25'23"W	397.14'
PAD CORNER 3	S14°27'59"W	397.63'	NW FACILITIES CORNER	N44°49'42"W	140.94'
PAD CORNER 4	S44°57'08"W	544.05'			

UINTAH ENGINEERING & LAND SURVEYING
85 So. 200 East * Vernal, Utah 84078 * (435) 789-1017