LassoEnergy LLC

LASSO ENERGY LLC
1125 SOUTH MAIN
P.O. BOX 465
CHASE, KANSAS 67524

LASSO ENERGY LLC	McCLAREN B	1	01/31/2013
OPERATOR	LEASE	WELL NO.	DATE

KIOWA	KANSAS	6	30S	18W
COUNTY	STATE	S	T	R

' KB	330' FNL, 330' FEL OF SEC
ELEVATION	LOCATION

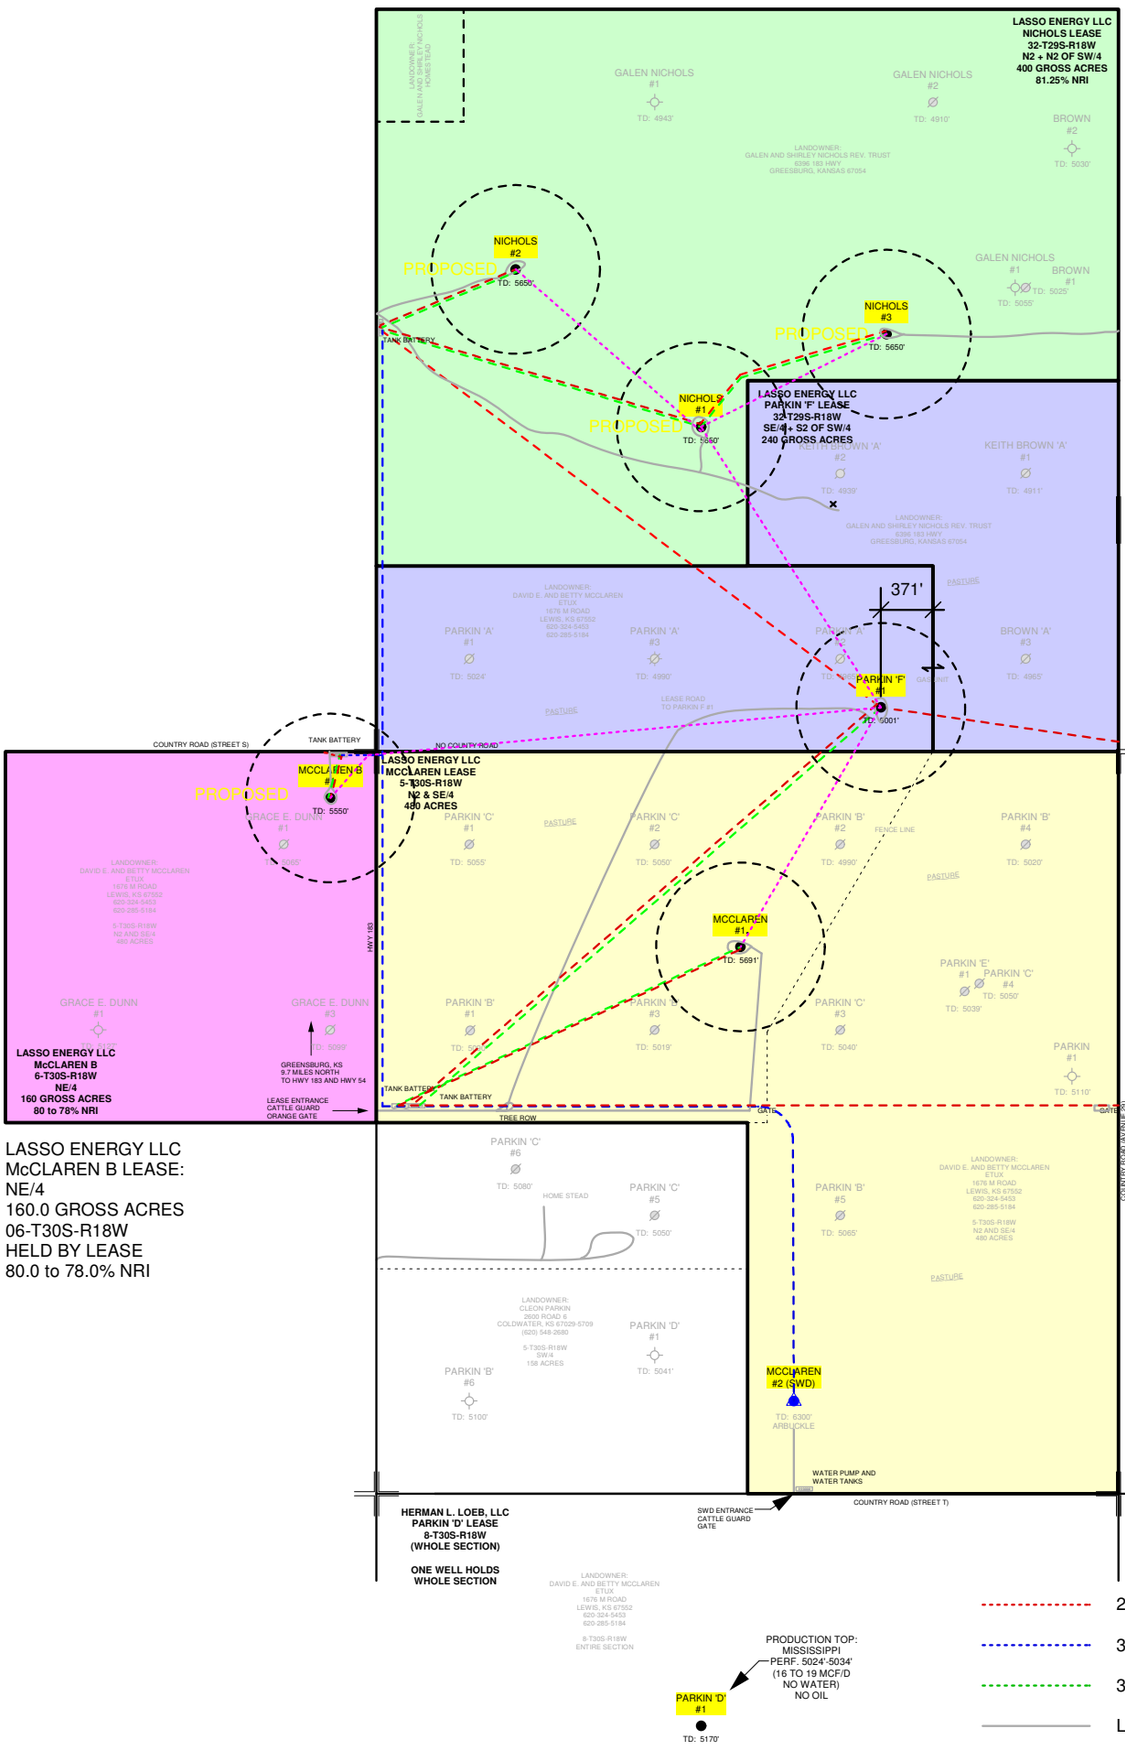

NICHOLS LEASE:
N2 & N2 OF SW/4
400.0 GROSS ACRES
32-T29S-R18W
NRI: 81.2500%
HELD BY LEASE

PARKIN F LEASE:
SE/4 & S2 OF SW/4
240.0 GROSS ACRES
32-T29S-R18W
NRI: 79.6250%
HELD BY PRODUCTION

MCCLAREN LEASE:
N2 & SE/4 -- 480.0 GROSS ACRES
05-T30S-R18W
384 NET ACRES
NRI: 83.0%
HELD BY PRODUCTION

LASSO ENERGY LLC
McCLAREN B LEASE:
NE/4
160.0 GROSS ACRES
06-T30S-R18W
HELD BY LEASE
80.0 to 78.0% NRI

2" POLY GAS LINE
3" PVC WATER DISPOSAL LINE
3" PVC LEAD (OIL & WATER) LINE
LEASE ROAD
ELECTRIC (480 VAC III PH)

LASSO MCCLAREN, MCCLAREN B, PARKIN F AND NICHOLS LEASES

KIOWA COUNTY, KANSAS
1440 GROSS ACRES

BK
01/31/2013
SURVEYED