LASSO ENERGY LLC
1125 SOUTH MAIN
P.O. BOX 465
CHASE, KANSAS 67524

LASSO ENERGY LLC	BAIR	1	06/17/2013
OPERATOR	LEASE	WELL NO.	DATE

COWLEY	KANSAS	23	32S	06E
COUNTY	STATE	S	T	R

ELEVATION

660' FSL, 660' FWL OF SEC
LOCATION

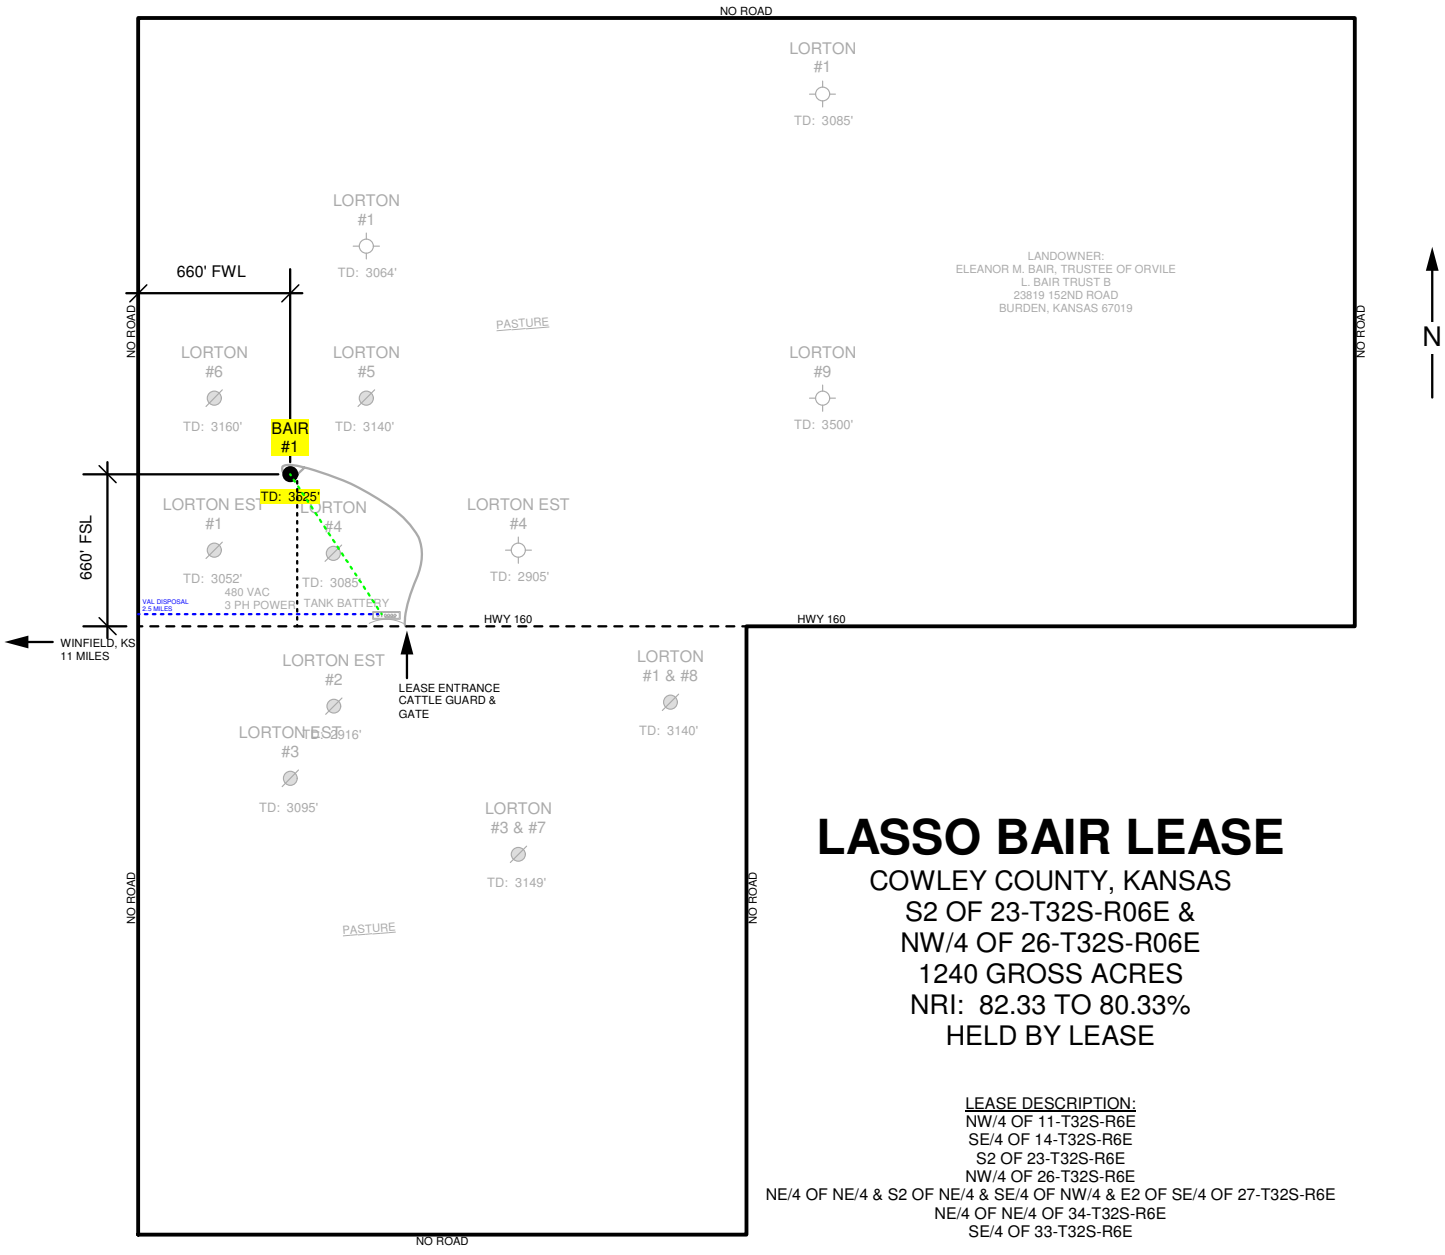

LASSO BAIR LEASE

COWLEY COUNTY, KANSAS
S2 OF 23-T32S-R06E &
NW/4 OF 26-T32S-R06E
1240 GROSS ACRES
NRI: 82.33 TO 80.33%
HELD BY LEASE

LEASE DESCRIPTION:
NW/4 OF 11-T32S-R6E
SE/4 OF 14-T32S-R6E
S2 OF 23-T32S-R6E
NW/4 OF 26-T32S-R6E
NE/4 OF NE/4 & S2 OF NE/4 & SE/4 OF NW/4 & E2 OF SE/4 OF 27-T32S-R6E
NE/4 OF NE/4 OF 34-T32S-R6E
SE/4 OF 33-T32S-R6E

2" POLY GAS LINE
3" PVC WATER DISPOSAL LINE
3" PVC LEAD (OIL & WATER) LINE
LEASE ROAD

BK
06/17/2013
SURVEYED