170 Commerce Road, Building 201
Conway, Arkansas 72032
501.328.3316 t 501.328.3325 f
www.craftontull.com
Crafton Tull
SURVEYING

HARPER COUNTY, KANSAS

# T 33 S - R 06 W

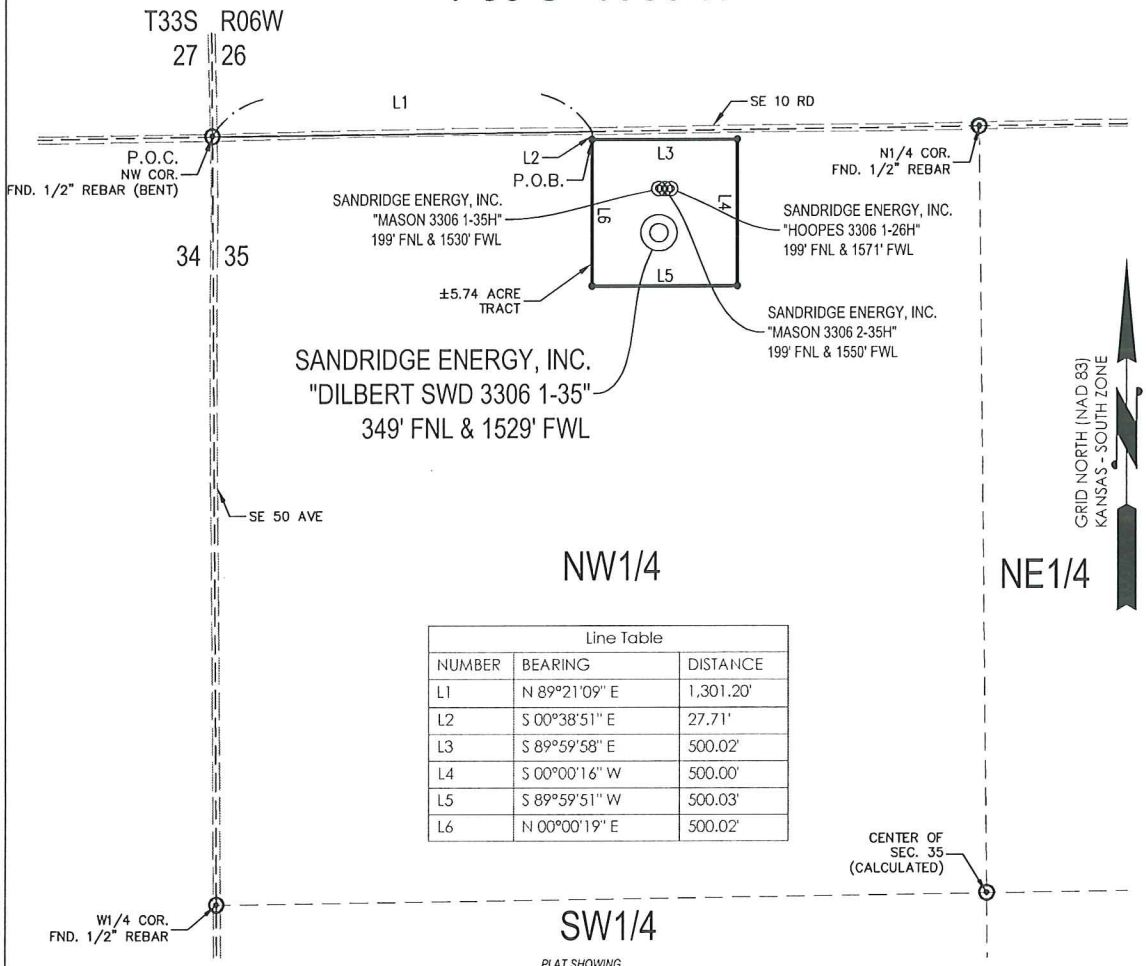


| Line Table | | |
|---|---|---|
| NUMBER | BEARING | DISTANCE |
| L1 | N 89°21'09" E | 1,301.20' |
| L2 | S 00°38'51" E | 27.71' |
| L3 | S 89°59'58" E | 500.02' |
| L4 | S 00°00'16" W | 500.00' |
| L5 | S 89°59'51" W | 500.03' |
| L6 | N 00°00'19" E | 500.02' |

*PLAT SHOWING*

## 5.74 ACRE TRACT OF LAND IN THE NW1/4 OF SECTION 35, T33S–R06W, HARPER COUNTY, KANSAS

## METES AND BOUNDS DESCRIPTION (5.74 ACRE TRACT)

PART OF THE NW1/4 OF SECTION 35, TOWNSHIP 33 SOUTH, RANGE 06 WEST, HARPER COUNTY, KANSAS, MORE PARTICULARLY DESCRIBED AS FOLLOWS:

COMMENCING AT A FOUND 1/2" REBAR AT THE NORTHWEST CORNER OF SAID SECTION 35;
THENCE N 89°21'09" E ALONG THE NORTH LINE OF SAID SECTION 35, A DISTANCE OF 1,301.20 FEET TO A POINT;
THENCE S 00°38'51" E, A DISTANCE OF 27.71 FEET TO A SET 5/8" REBAR WITH CAP MARKED "LS1584", SAID POINT BEING THE POINT OF BEGINNING;
THENCE S 89°59'58" E, A DISTANCE OF 500.02 FEET TO A SET 5/8" REBAR WITH CAP MARKED "LS1584";
THENCE S 00°00'16" W, A DISTANCE OF 500.00 FEET TO A SET 5/8" REBAR WITH CAP MARKED "LS1584";
THENCE S 89°59'51" W, A DISTANCE OF 500.03 FEET TO A SET 5/8" REBAR WITH CAP MARKED "LS1584";
THENCE N 00°00'19" E, A DISTANCE OF 500.02 FEET TO THE POINT OF BEGINNING.

SAID TRACT CONTAINING 5.74 ACRES OF LAND AS SURVEYED, MORE OR LESS.

JEREMY A. LAWSON
LICENSED
1584
KANSAS
LAND SURVEYOR
11-20-2013

BASIS OF BEARINGS:
KANSAS COORDINATE SYSTEM 1983 SOUTH ZONE
BEARINGS: GRID
DISTANCES: US SURVEY FOOT AT GRID
COORDINATES: US SURVEY FOOT AT GRID

SURVEYOR'S CERTIFICATE:

I, JEREMY A. LAWSON, KANSAS LICENSED PROFESSIONAL LAND SURVEYOR, NO. 1584, DO HEREBY CERTIFY THAT THIS PLAT REPRESENTS THE RESULTS OF A SURVEY MADE ON THE GROUND UNDER MY SUPERVISION ON THE DATE OF 11-19-2013. NO EASEMENTS OR OTHER TITLE DOCUMENTS WERE PROVIDED TO THE SURVEYOR FOR THIS PROPERTY.

GRAPHIC SCALE IN FEET
500 250 0 500

| REVISION | | SandRidge | | |
|---|---|---|---|---|
| | | "DILBERT SWD 3306 1-35"<br>PART OF THE NW1/4 OF SECTION 35, T-33-S, R-06-W<br>PROPOSED DRILL SITE<br>HARPER COUNTY, KANSAS | | |
| | | SCALE: 1" = 500' | | |
| | | PLOT DATE: 11-20-2013 | DRAWN BY: MF | SHEET NO.: 1 OF 1 |

G:\102009-00 (SANDRIDGE ENERGY)\SUR\DWG (WELL-PLATS)\DILBERT_SWD_3306_1-35\DILBERT SWD 3306 1-35.DWG 11/20/2013 9:35:09 AM MF1332

# Dilbert SWD 3306 1-35

## Lease Information Sheet

**Lease Description:**

5.74 Acre Tract of Land in the NW/4 of
Section 35-T33S-R06W, Harper County, KS

**Surface Owners:**

SandRidge Exploration and Production, LLC
123 Robert S Kerr Avenue
Oklahoma City, OK 73102