WELLBORE SCHEMATIC

Current

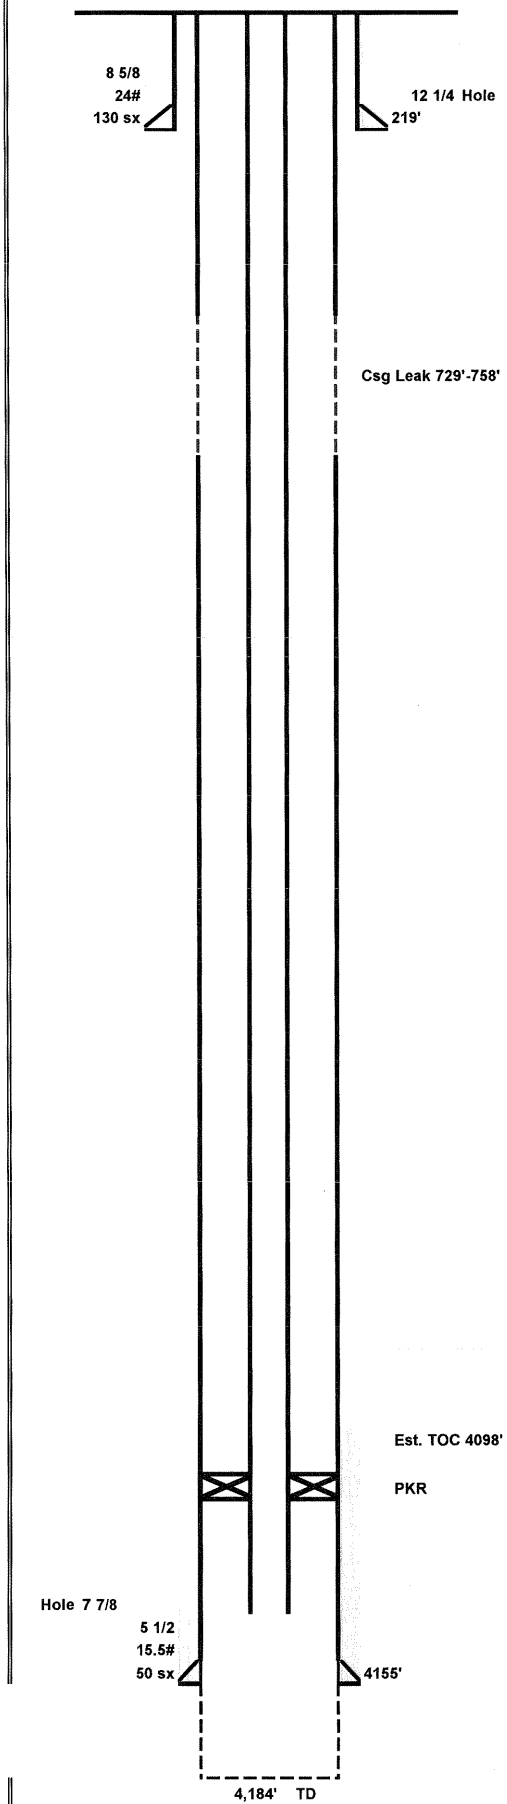

Lease:	**Morris KB**			Well No.	**2**
API No.	15-095-00-616			Status	TA
Location:	Sec 10, T30S, R8W, SE, SE, NE				
County:	Kingman	State:	KS	Field:	Spivey Grabs
TD	4184'	GL	1516'	Spud Date:	7/19/1957
PBTD	4184'	KB	1521'	Comp Date:	7/30/1957
Current Perfs/OH:	Open Hole 4155-4184	Current Zone:			Mississippian

Surface Equipment

Unit Make:		Unit Size:	
Unit S/N:		Unit Rotation:	
SPM:	Stroke Length:	Unit Sheave:	
Prime Mover:		Motor Sheave:	
Motor S/N:		Motor RPM:	

Casing Breakdown

	Size	Grade / Wt	Depth	Hole Size	Cement
Surface	8 5/8	24#	219'	12 1/4	130 sx
Production	5 1/2	15.5#	4155'	7 7/8	50 sx
Production					
Production					
Liner					

Tubing Breakdown

Qty	Description	Footage
	TOTAL	**0.00'**

Rod Breakdown

Qty	Description	Footage
	TOTAL	**0.00'**

Comments

PREPARED BY:	UPDATED:

C:\Users\ttroxel\AppData\Local\Microsoft\Windows\Temporary Internet Files\Content.Outlook\7TAFVSQM\Morris KB #2 WBD

WELLBORE SCHEMATIC

Current

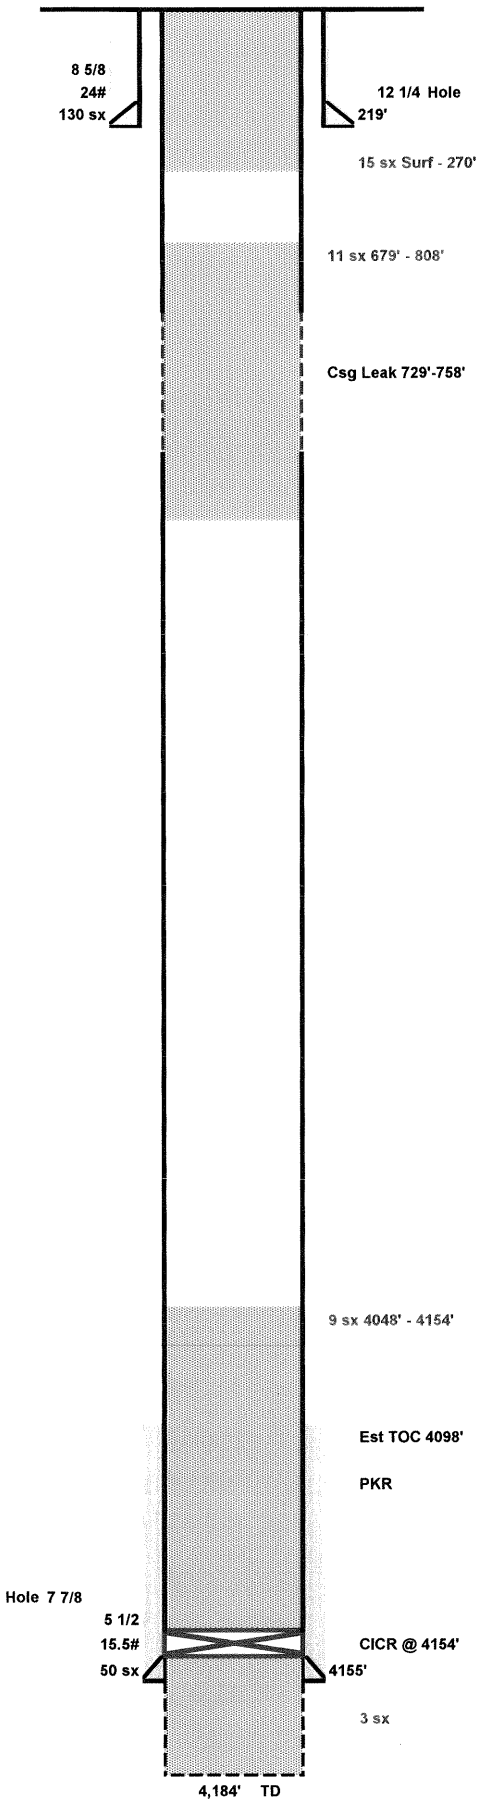

Lease:	**Morris KB**			Well No.	**2**
API No.	15-095-00-616			Status	TA
Location:	Sec 10, T30S, R8W, SE, SE, NE				
County:	Kingman	State:	KS	Field:	Spivey Grabs
TD	4184'	GL	1516'	Spud Date:	7/19/1957
PBTD	4184'	KB	1521'	Comp Date:	7/30/1957
Current Perfs/OH:	Open Hole 4155-4184	Current Zone:			Mississippian

Surface Equipment

Unit Make:		Unit Size:	
Unit S/N:		Unit Rotation:	
SPM:	Stroke Length:	Unit Sheave:	
Prime Mover:		Motor Sheave:	
Motor S/N:		Motor RPM:	

Casing Breakdown

	Size	Grade / Wt	Depth	Hole Size	Cement
Surface	8 5/8	24#	219'	12 1/4	130 sx
Production	5 1/2	15.5#	4155'	7 7/8	50 sx
Production					
Production					
Liner					

Tubing Breakdown

Qty	Description	Footage
	TOTAL	**0.00'**

Rod Breakdown

Qty	Description	Footage
	TOTAL	**0.00'**

Comments

PREPARED BY:	UPDATED: