Field: **Mississippi**

Feedlot 15-2H

	Location:
Footage:	Sfc: 205' FSL & 550' FWL
Section:	15
Township:	25S
Range:	10W
County:	Reno, KS
Lat:	37° 52' 07.298" N
Long:	98° 24' 55.613" W
	Elevations:
GL:	1764'
KB:	14'
KB Calc:	1778'
ck w/log?	

Date	History
10/11/14	Spud Well
10/25/14	TD well at 8,775'

	Tubing Detail (top to bottom)		
Joints	**Description**	**Footage**	**Depth**

	Rod Detail (top to bottom)		
Rods	**Description**	**Footage**	**Depth**

Updated: 12/22/2014

Wellbore Diagram

Well ID Info:	
API No:	155 21710 0100
Spud Date:	10/11/14 Rig 331

Hole Size: 17-1/2'
Surf. Csg: 13-3/8" 48# H-40
Set @ 215' set on 10/11/14
Cement w/ 400 sks
Circ: Cir out sfc
TOC: Surface

Hole Size: 12-1/4' 215'-1500'
Csg: 9-5/8" 36# J-55
Set @ 1500' set on 10/13/14
Cement w/ 605 sxs
TOC: Surface

Hole Size: 8-3/4" from 1500' - 4330'

Hole Size: 8-3/4"
Intermed. Casing 7" 26# N-80
Set @: 4330' on 10/17/14
Cmt: 160 sxs
Est TOC 2565'

KOP MD: 3300'
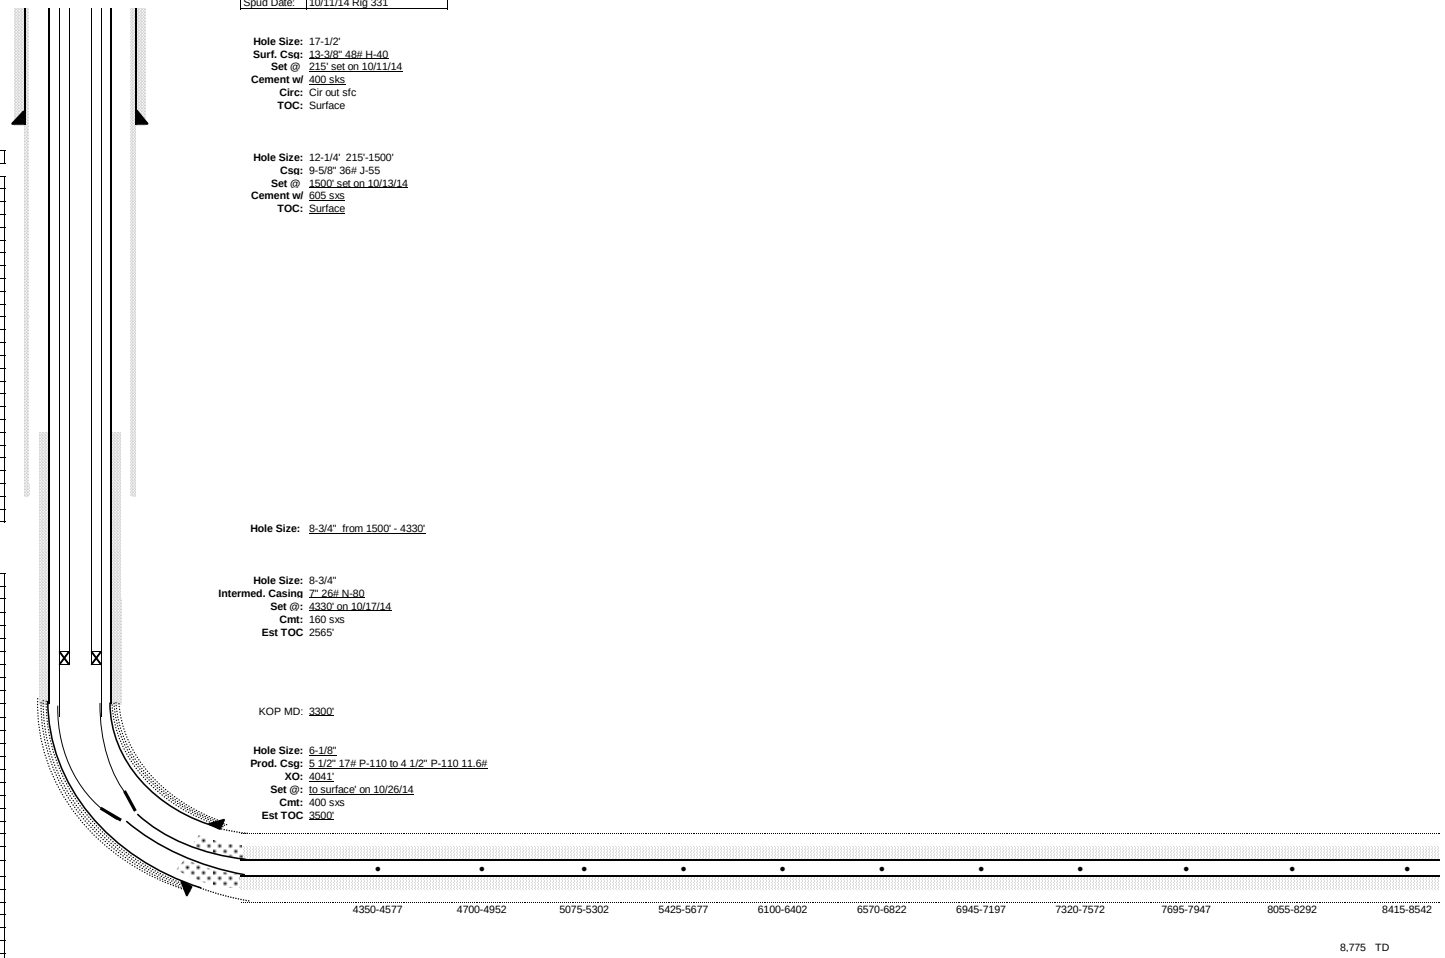
Hole Size: 6-1/8"
Prod. Csg: 5 1/2" 17# P-110 to 4 1/2" P-110 11.6#
XO: 4041'
Set @: to surface' on 10/26/14
Cmt: 400 sxs
Est TOC 3500'