Field: **Mississippi**

Feedlot 22-1H

	Location:
Footage:	Sfc: 205' FSL & 600' FWL
Section:	15
Township:	25S
Range:	10W
County:	Reno, KS
Lat:	37° 52' 07.300" N
Long:	98° 24' 54.989" W
	Elevations:
GL:	1764'
KB:	14'
KB Calc:	1778'
ck w/log?	

Date	History
9/24/14	Spud Well
10/9/14	TD well at 8,840'

	Tubing Detail (top to bottom)		
Joints	**Description**	**Footage**	**Depth**

	Rod Detail (top to bottom)		
Rods	**Description**	**Footage**	**Depth**

Updated: 12/22/2014

Wellbore Diagram

Well ID Info:	
API No:	155 21705 0100
Spud Date:	9/24/14 Rig 331

Hole Size: 17-1/2"
Surf. Csg: 13-3/8" 48# H-40
Set @ 212' set on 9/25/14
Cement w/ 300 sks
Circ: Cir out sfc
TOC: Surface

Hole Size: 12-1/4" 212'-1504'
Csg: 9-5/8" 36# J-55
Set @ 1504' set on 9/26/14
Cement w/ 605 sxs
TOC: Surface

Hole Size: 8-3/4" from 1504' - 4365'

Hole Size: 8-3/4"
Intermed. Casing 7" 26# PI-80
Set @: 4365' on 10/1/14
Cmt: 160 sxs
Est TOC 2565'

KOP MD: 3200'
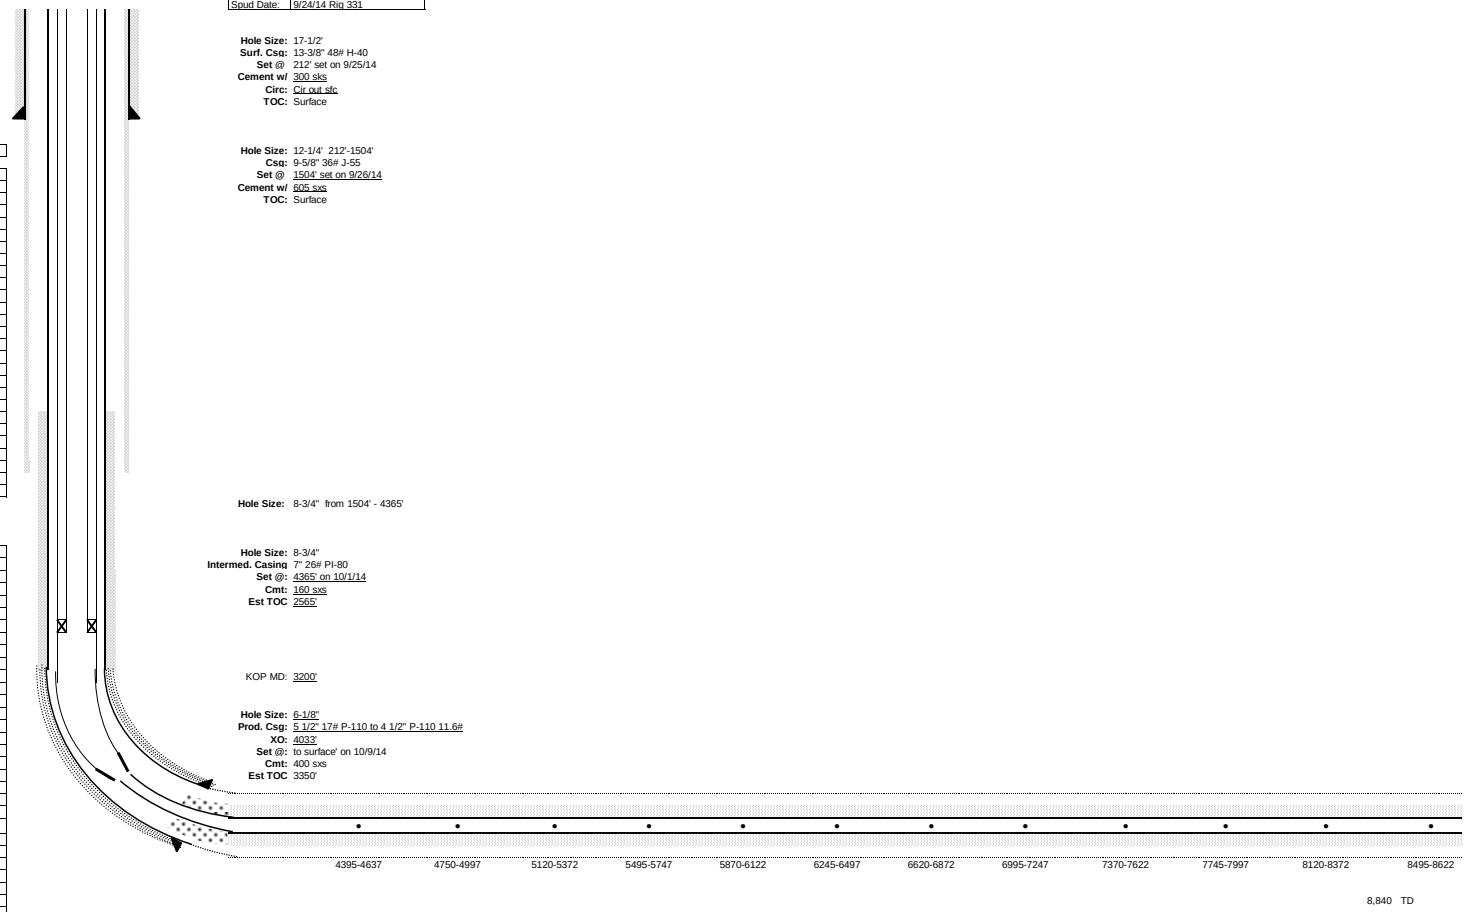
Hole Size: 6-1/8"
Prod. Csg: 5 1/2" 17# P-110 to 4 1/2" P-110 11.6#
XO: 4033'
Set @: to surface' on 10/9/14
Cmt: 400 sxs
Est TOC 3350'