TOPOGRAPHIC LAND SURVEYORS

6709 NORTH CLASSEN BLVD., OKLA. CITY, OKLA. 73116 * LOCAL (405) 843-4847 * OUT OF STATE (800) 654-3219

Certificate of Authorization No. LS-99, Exp. Dec. 31, 2015

HARPER County, Kansas

200'FSL – 1345'FWL Section 17 Township 34S Range 7W P.M.

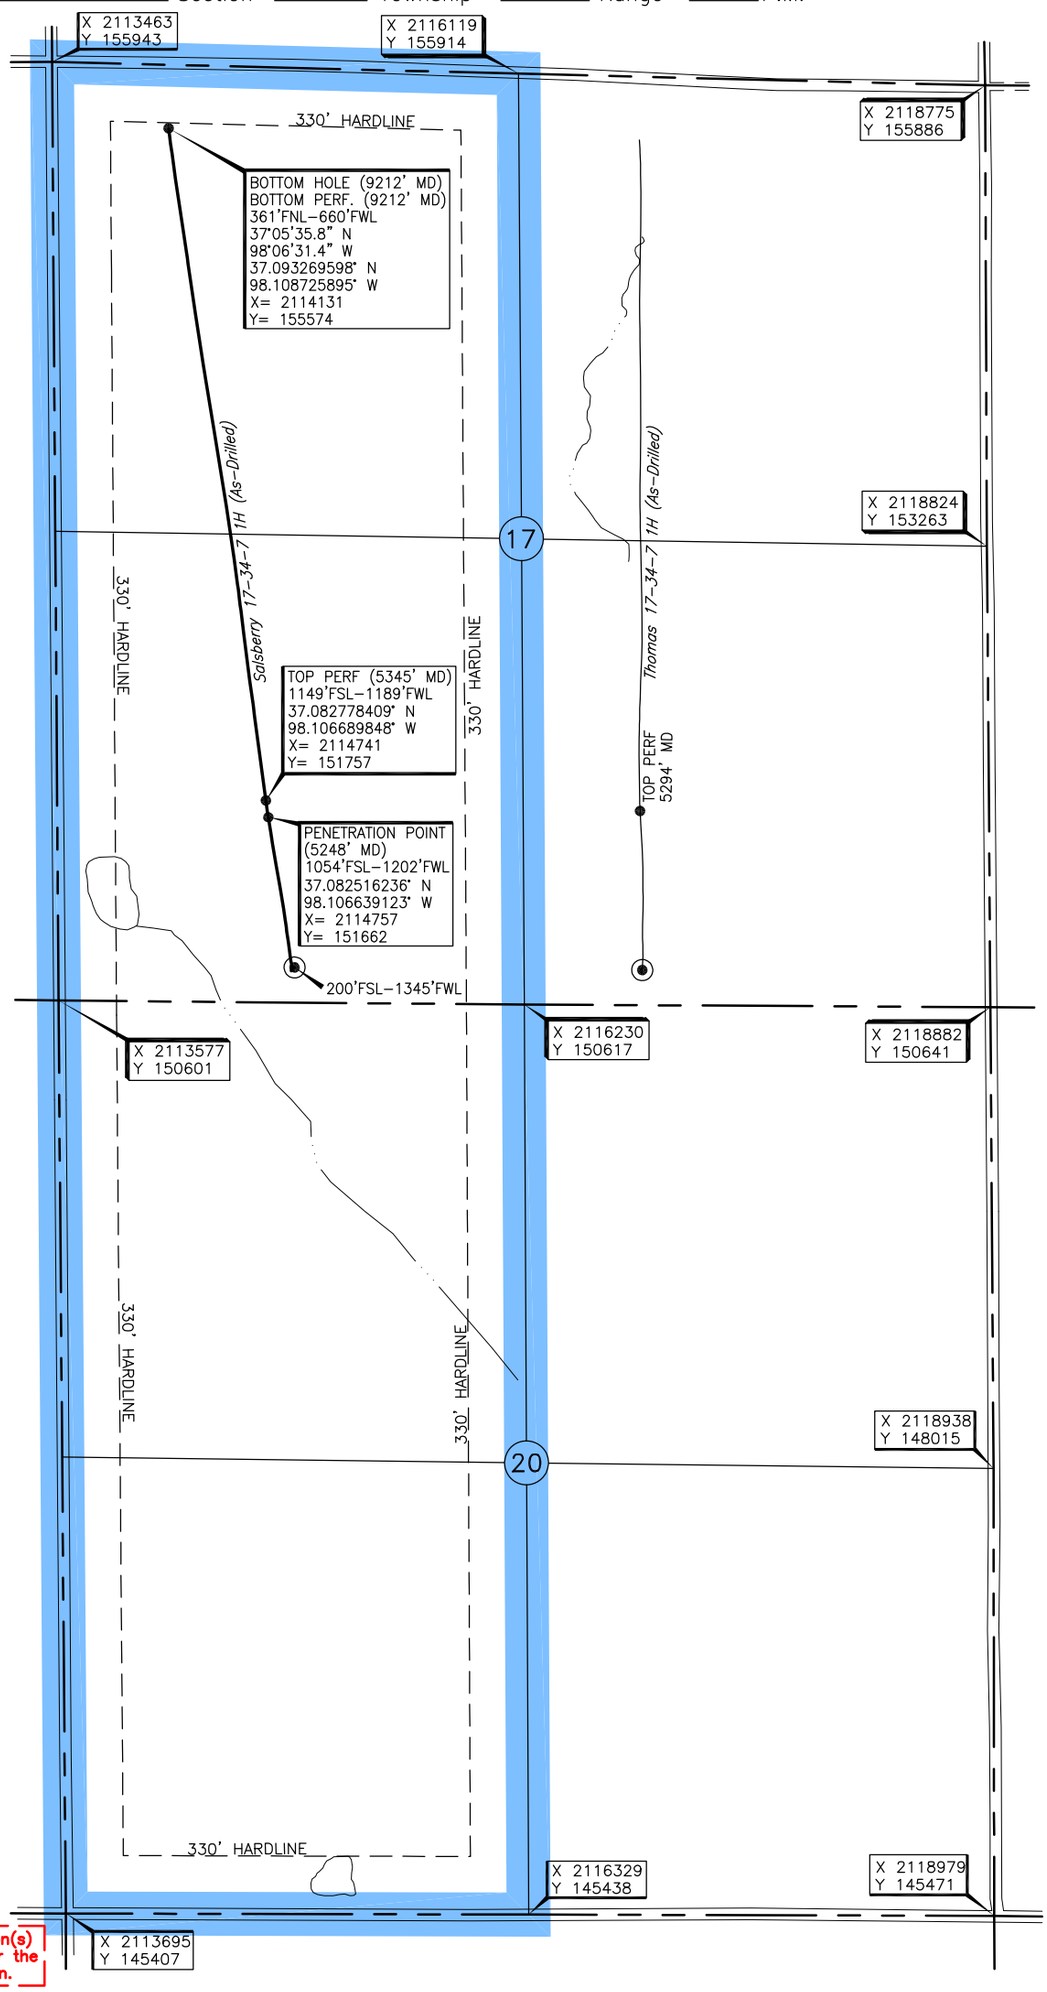

GRID
NAD-27
KS SOUTH
US Feet

Note:
3.280833 Ft.=1 Meter

Scale:
1"= 1000'

0' 500' 1000'

Operator: TAPSTONE ENERGY

Lease Name: SALSBERRY 17-34-7 Well No.: 1H

Topography & Vegetation Loc. fell in sloped terraced pasture, ±10' East of fence

ELEVATION:
1381' Gr. at Stake

Good Drill Site? Yes

Reference Stakes or Alternate Location Stakes Set None

Best Accessibility to Location From West off county road

Distance & Direction from Hwy Jct or Town From Anthony, KS, go ±4.0 mi. West on St. Hwy. 2, then ±5.0 mi. South to the SW Cor. of Sec. 17-T34S-R7W.

A boundary survey of the said section(s) shown hereon was not performed per the request of the operator shown hereon.

This information was gathered with a GPS receiver with ±1 foot Horiz./Vert. accuracy.

DATUM: NAD-27
LAT: 37°04'48.6"N
LONG: 98°06'21.9"W
LAT: 37.080172668° N
LONG: 98.106096837° W
STATE PLANE COORDINATES: (US Feet)
ZONE: KS SOUTH
X: 2114918
Y: 150809

Invoice # 251350 243979 Date of Drawing: Sep 30, 2015 Date Staked: May 05, 2015 JP

FINAL AS-DRILLED PLAT

AS-DRILLED INFORMATION
FURNISHED BY TAPSTONE ENERGY