KOLAR Document ID: 1405637

Confidentiality Requested:
☐ Yes ☑ No

KANSAS CORPORATION COMMISSION
OIL & GAS CONSERVATION DIVISION

Form ACO-1
January 2018
Form must be Typed
Form must be Signed
All blanks must be Filled

WELL COMPLETION FORM
WELL HISTORY - DESCRIPTION OF WELL & LEASE

OPERATOR: License # 7117
Name: Colorado Interstate Gas Co., LLC
Address 1: PO BOX 1087
Address 2:
City: COLORADO SPRINGS State: CO Zip: 80944 + 1087
Contact Person: Jim Wood
Phone: (970) 897-3271
CONTRACTOR: License # 99975
Name: COMPANY SERVICING TOOLS
Wellsite Geologist: n/a
Purchaser:

Designate Type of Completion:
☑ New Well ☐ Re-Entry ☐ Workover
☐ Oil ☐ WSW ☐ SWD
☐ Gas ☐ DH ☐ EOR
☐ OG ☐ GSW
☐ CM *(Coal Bed Methane)*
☑ Cathodic ☐ Other *(Core, Expl., etc.)*:

If Workover/Re-entry: Old Well Info as follows:
Operator:
Well Name:
Original Comp. Date: Original Total Depth:
☐ Deepening ☐ Re-perf. ☐ Conv. to EOR ☐ Conv. to SWD
☐ Plug Back ☐ Liner ☐ Conv. to GSW ☐ Conv. to Producer

☐ Commingled Permit #:
☐ Dual Completion Permit #:
☐ SWD Permit #:
☐ EOR Permit #:
☐ GSW Permit #:

01/31/2018	02/01/2018	2/02/2018
Spud Date or Recompletion Date	Date Reached TD	Completion Date or Recompletion Date

API No.: 15-157-20007-00-00
Spot Description:
NE - NW - NW - NW Sec. 11 Twp. 4 S. R. 1 ☐ East ☑ West
20 Feet from ☑ North / ☐ South Line of Section
500 Feet from ☐ East / ☑ West Line of Section
Footages Calculated from Nearest Outside Section Corner:
☐ NE ☑ NW ☐ SE ☐ SW
GPS Location: Lat: *(e.g. xx.xxxxx)* , Long: *(e.g. -xxx.xxxxx)*
Datum: ☐ NAD27 ☐ NAD83 ☐ WGS84
County: Republic
Lease Name: NGPL AMA 407 LINES 2,3 Well #: 2
Field Name:
Producing Formation: N/A
Elevation: Ground: 1463 Kelly Bushing: 0
Total Vertical Depth: 250 Plug Back Total Depth:
Amount of Surface Pipe Set and Cemented at: 20 Feet
Multiple Stage Cementing Collar Used? ☐ Yes ☑ No
If yes, show depth set: Feet
If Alternate II completion, cement circulated from:
feet depth to: w/ sx cmt.

Drilling Fluid Management Plan
(Data must be collected from the Reserve Pit)
Chloride content: ppm Fluid volume: bbls
Dewatering method used:
Location of fluid disposal if hauled offsite:
Operator Name:
Lease Name: License #:
Quarter Sec. Twp. S. R. ☐ East ☐ West
County: Permit #:

AFFIDAVIT
I am the affiant and I hereby certify that all requirements of the statutes, rules and regulations promulgated to regulate the oil and gas industry have been fully complied with and the statements herein are complete and correct to the best of my knowledge.

Submitted Electronically

KCC Office Use ONLY
☐ **Confidentiality Requested**
Date:
☐ **Confidential Release Date:**
☐ **Wireline Log Received** ☐ **Drill Stem Tests Received**
☐ **Geologist Report / Mud Logs Received**
☐ **UIC Distribution**
ALT ☐ **I** ☐ **II** ☑ **III** **Approved by:** Karen Ritter **Date:** 04/13/2018

Operator Name: Colorado Interstate Gas Co., LLC Lease Name: NGPL AMA 407 LINES 2,3 Well #: 2

Sec. 11 Twp. 4 S. R. 1 ☐ East ☑ West County: Republic

INSTRUCTIONS: Show important tops of formations penetrated. Detail all cores. Report all final copies of drill stems tests giving interval tested, time tool open and closed, flowing and shut-in pressures, whether shut-in pressure reached static level, hydrostatic pressures, bottom hole temperature, fluid recovery, and flow rates if gas to surface test, along with final chart(s). Attach extra sheet if more space is needed.

Final Radioactivity Log, Final Logs run to obtain Geophysical Data and Final Electric Logs must be emailed to kcc-well-logs@kcc.ks.gov. Digital electronic log files must be submitted in LAS version 2.0 or newer AND an image file (TIFF or PDF).

Drill Stem Tests Taken *(Attach Additional Sheets)*	☐ Yes	☑ No
Samples Sent to Geological Survey	☐ Yes	☑ No
Cores Taken	☐ Yes	☑ No
Electric Log Run	☐ Yes	☑ No
Geologist Report / Mud Logs	☐ Yes	☑ No

List All E. Logs Run:

☑ Log Formation (Top), Depth and Datum ☐ Sample

Name	Top	Datum
n/a	n/a	n/a

CASING RECORD ☑ New ☐ Used

Report all strings set-conductor, surface, intermediate, production, etc.

Purpose of String	Size Hole Drilled	Size Casing Set (In O.D.)	Weight Lbs. / Ft.	Setting Depth	Type of Cement	# Sacks Used	Type and Percent Additives
Surface	16	10	20	20	Bentonite	27	None

ADDITIONAL CEMENTING / SQUEEZE RECORD

Purpose:	Depth Top Bottom	Type of Cement	# Sacks Used	Type and Percent Additives
☐ Perforate ☐ Protect Casing ☐ Plug Back TD ☐ Plug Off Zone	-			
	-			

1. Did you perform a hydraulic fracturing treatment on this well? ☐ Yes ☑ No *(If No, skip questions 2 and 3)*
2. Does the volume of the total base fluid of the hydraulic fracturing treatment exceed 350,000 gallons? ☐ Yes ☐ No *(If No, skip question 3)*
3. Was the hydraulic fracturing treatment information submitted to the chemical disclosure registry? ☐ Yes ☐ No *(If No, fill out Page Three of the ACO-1)*

Date of first Production/Injection or Resumed Production/ Injection:	Producing Method: ☐ Flowing ☐ Pumping ☐ Gas Lift ☐ Other *(Explain)*

Estimated Production Per 24 Hours	Oil Bbls.	Gas Mcf	Water Bbls.	Gas-Oil Ratio	Gravity

DISPOSITION OF GAS:	METHOD OF COMPLETION:	PRODUCTION INTERVAL:
☐ Vented ☐ Sold ☐ Used on Lease *(If vented, Submit ACO-18.)*	☐ Open Hole ☐ Perf. ☐ Dually Comp. *(Submit ACO-5)* ☐ Commingled *(Submit ACO-4)*	Top / Bottom

Shots Per Foot	Perforation Top	Perforation Bottom	Bridge Plug Type	Bridge Plug Set At	Acid, Fracture, Shot, Cementing Squeeze Record *(Amount and Kind of Material Used)*

TUBING RECORD: Size: Set At: Packer At:

Mail to: KCC - Conservation Division, 266 N. Main, Suite 220, Wichita, Kansas 67202

Form	ACO1 - Well Completion
Operator	Colorado Interstate Gas Co., LLC
Well Name	NGPL AMA 407 LINES 2,3 2
Doc ID	1405637

Casing

Purpose Of String	Size Hole Drilled	Size Casing Set	Weight	Setting Depth	Type Of Cement	Number of Sacks Used	Type and Percent Additives
Surface	16	10	20	20	Bentonite	27	None

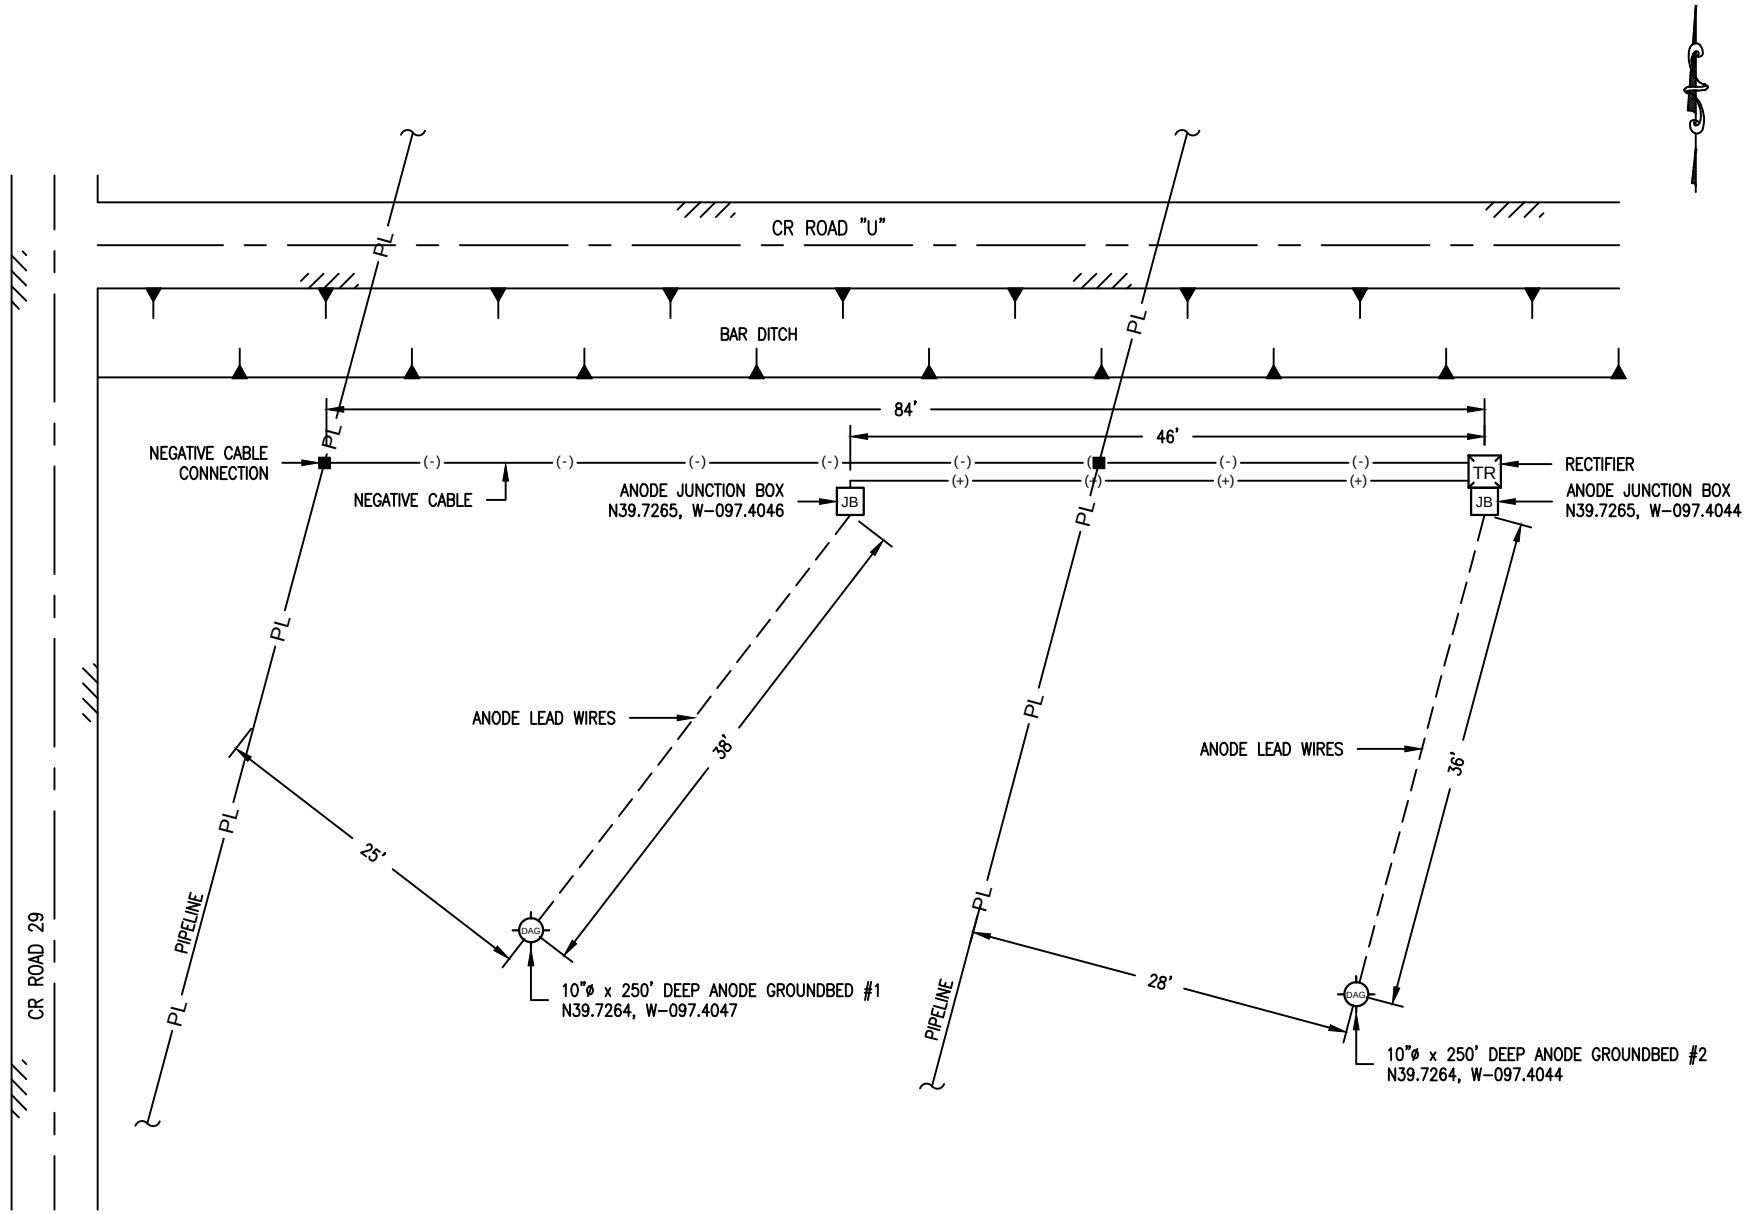

REVISED NO.	DATE	REVISIONS	REV.	CHK.	APP.
0	3/5/18	AS BUILT	FM	AM	

NOTICE:
THIS DOCUMENT IS THE PROPERTY OF CORRPRO COMPANIES, INC. NEITHER THIS DOCUMENT NOR ANY DATA OR INFORMATION HEREIN SHALL BE COPIED OR REPRODUCED IN ANY MANNER, LOANED OR OTHERWISE DISPOSED OF, OR USED FOR ANY PURPOSE WHATSOEVER, WITHOUT THE PRIOR WRITTEN PERMISSION OF CORRPRO COMPANIES, INC. IF THIS DOCUMENT IS LOANED BY OR WITH THE AUTHORITY OF CORRPRO COMPANIES, INC. THE BORROWER, IN CONSIDERATION OF SUCH LOAN, AGREES TO THE FORGOING CONDITIONS BY OTHER THAN THE INTENDED USER.

corrpro
An Aegion Company

DRAWN BY	FMoreno
DESIGNED BY	JCampbell
DATE	3-5-18
SCALE	N.T.S.
JOB NO.	340311058
DWG. NO.	340311058-01

KINDER MORGAN

CATHODIC PROTECTION SYSTEM
DEEP ANODE GROUNDBEDS INSTALLATION
AMA 407
AGENDA, KS

G:\Regional\JOBS\2018\31 TULSA - 2018\340311058 KINDER MORGAN - (2) 10X250 DAGB - AMA 407 - AGENDA, KS\DRAWINGS\340311058-01.dwg LAYOUT: Model

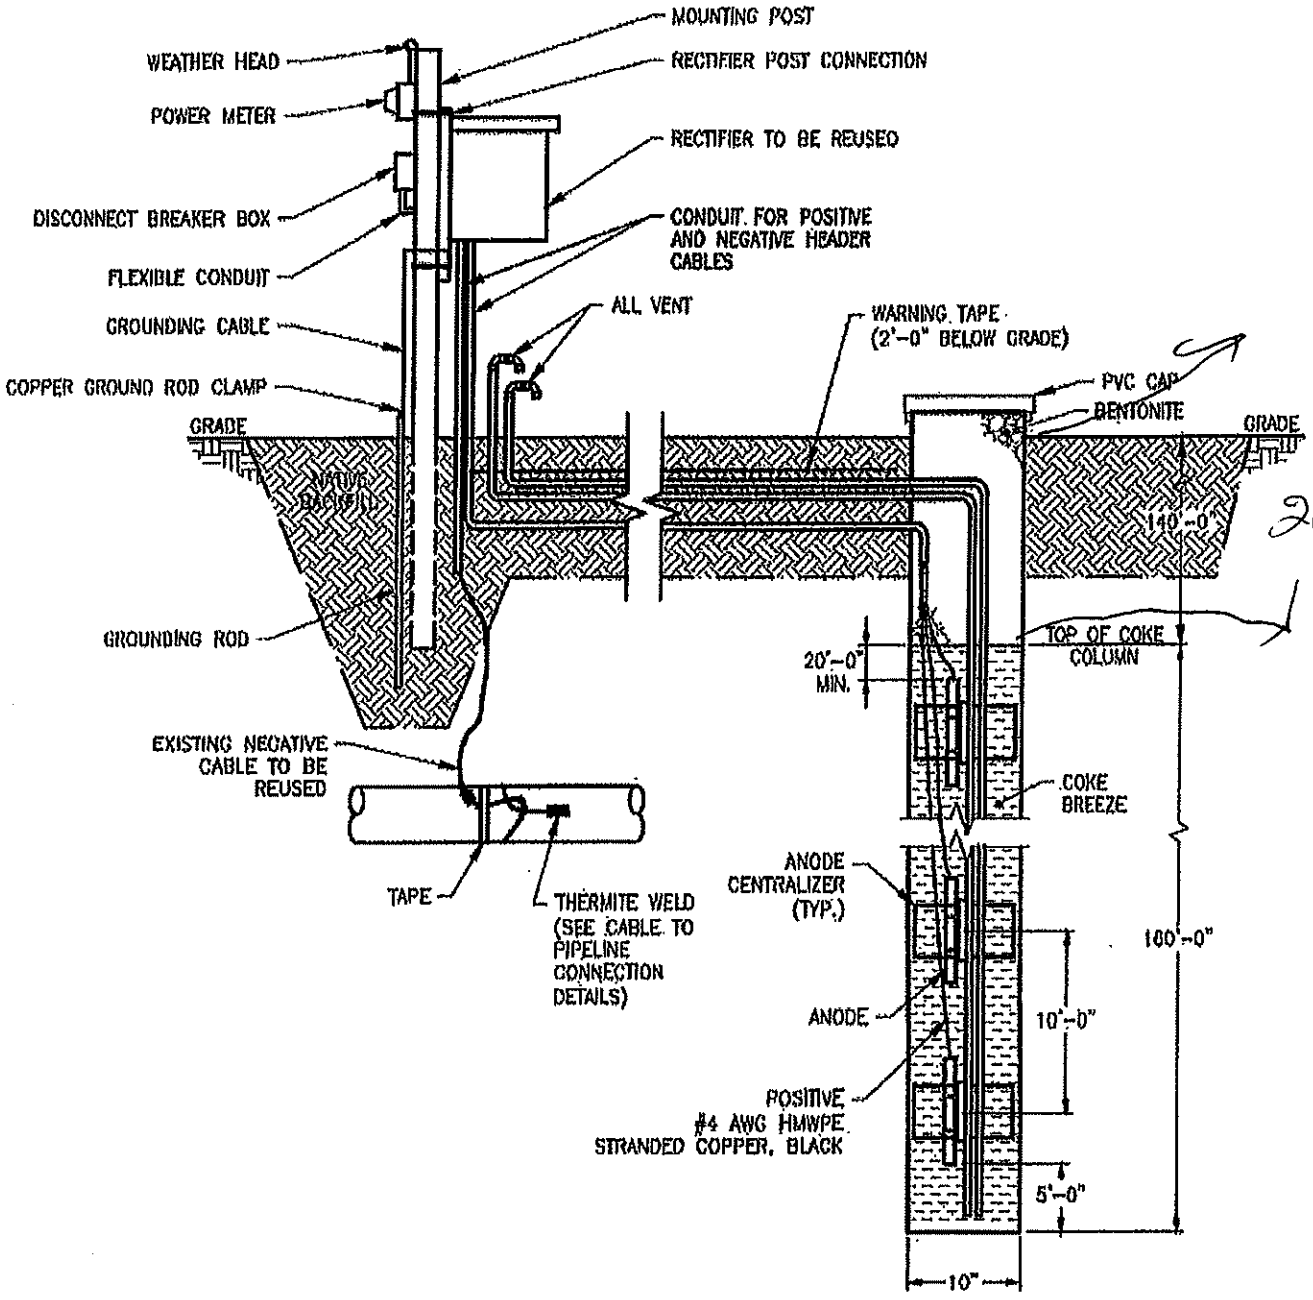

CATHODIC PROTECTION DEEP WELL

NO SCALE