WELLBORE SCHEMATIC

Proposed

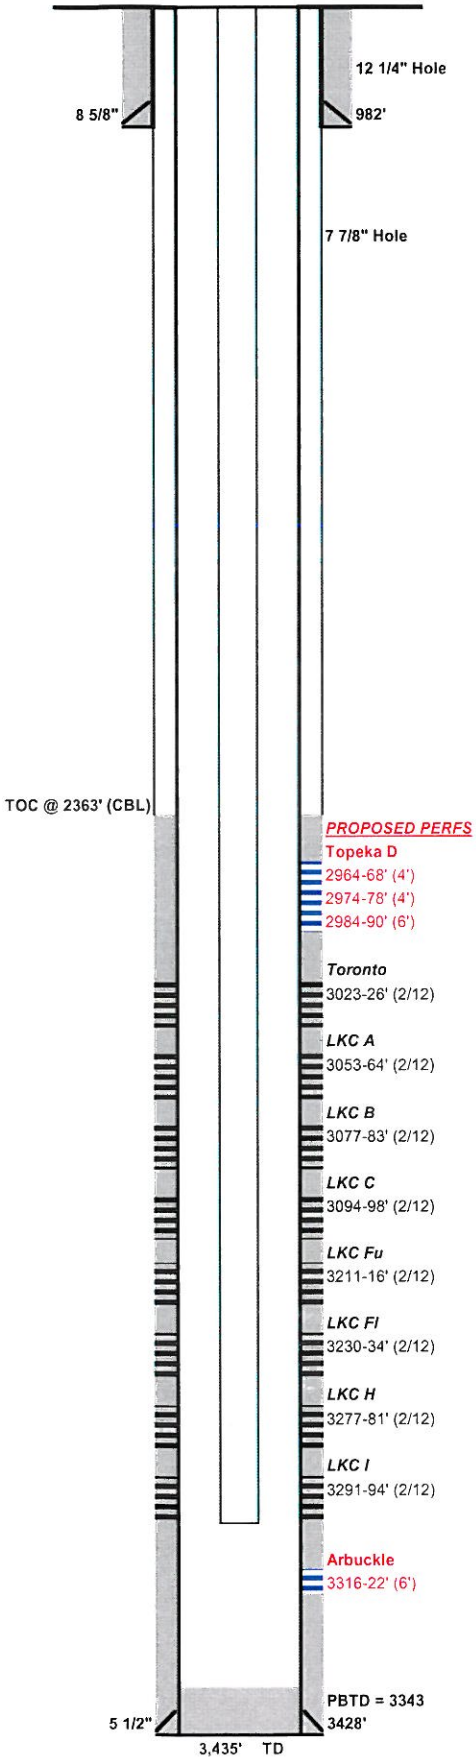

Lease:	Schmitt			Well No.	8-7
API No.	15-051-26235				
Location:	2301' N & 2859' W from SE corner. Sec. 1-T13S-R16W				
County:	Ellis	State:	KS	Field:	Fairport
TD	3435'	KB	1921'	Spud Date:	2/11/2012
PBTD	3343'	GL	1913'	Comp Date:	2/29/2012
Current Perfs/OH:	3023-3294' Sel.	Current Zone:		TRTO, LKC A, LKC B, LKC C, LKC Fu, LKC Fl, LKC H, LKC I	

Surface Equipment

Unit Make:	Lufkin	Unit Size:	C-160D-200-64
Unit S/N:	AN21878H-283377	Unit Rotation:	
SPM:		Stroke Length:	
Unit Sheave:			
Prime Mover:	20 HP	Motor Sheave:	
Motor S/N:		Motor RPM:	

Casing Breakdown

	Size	Grade / Wt	Depth	Cement
Surface	8 5/8"	24 #/ft	982'	400 sxs
Production	5 1/2"	15.5 #/ft	3428'	200 sxs
Production				
Production				
Liner				

Completion Assembly

Qty	Description	Footage
101	2-7/8" tbg	3280.0'
	TOTAL	3280.00'

Rod Detail

Qty	Description	Footage
	TOTAL	0.00'

Comments

PREPARED BY:	LMCV	UPDATED:	8/29/2018