LOG-TECH

DIGITAL LOG (785) 625-3858

Dual Compensated Porosity Log

API No. 15-065-23,483-00-00

Company Clipper Energy, LLC
Well Corey No.2
Field McFarland South
County Graham State Kansas

Location SW NW NE NE
650' FNL & 1025' FEL
Sec: 8 Twp: 7S Rge: 21W

Other Services
DIL / MEL

Elevation
K.B. 2166
D.F.
G.L. 2158

Permanent Datum Ground Level Elevation 2158
Log Measured From Kelly Bushing 8 Ft. Above Perm. Datum
Drilling Measured From Kelly Bushing

Date	10/27/2008		
Run Number	One		
Type Log	CNL / CDL		
Depth Driller	3762		
Depth Logger	3762		
Bottom Logged Interval	3741		
Top Logged Interval	2800		
Type Fluid In Hole	Chemical		
Salinity, PPM CL	900		
Density	9.1		
Level	Full		
Max. Rec. Temp. F	113		
Operating Rig Time	3 1/2 Hours		
Equipment -- Location	17 Hays		
Recorded By	C. Desaire		
Witnessed By	Bill Robinson		

Borehole Record				Casing Record			
Run No	Bit	From	To	Size	Wgt.	From	To
One	12.25	00	221	8.625	23#	00	221
Two	7.875	221	TD				

<<< Fold Here >>>

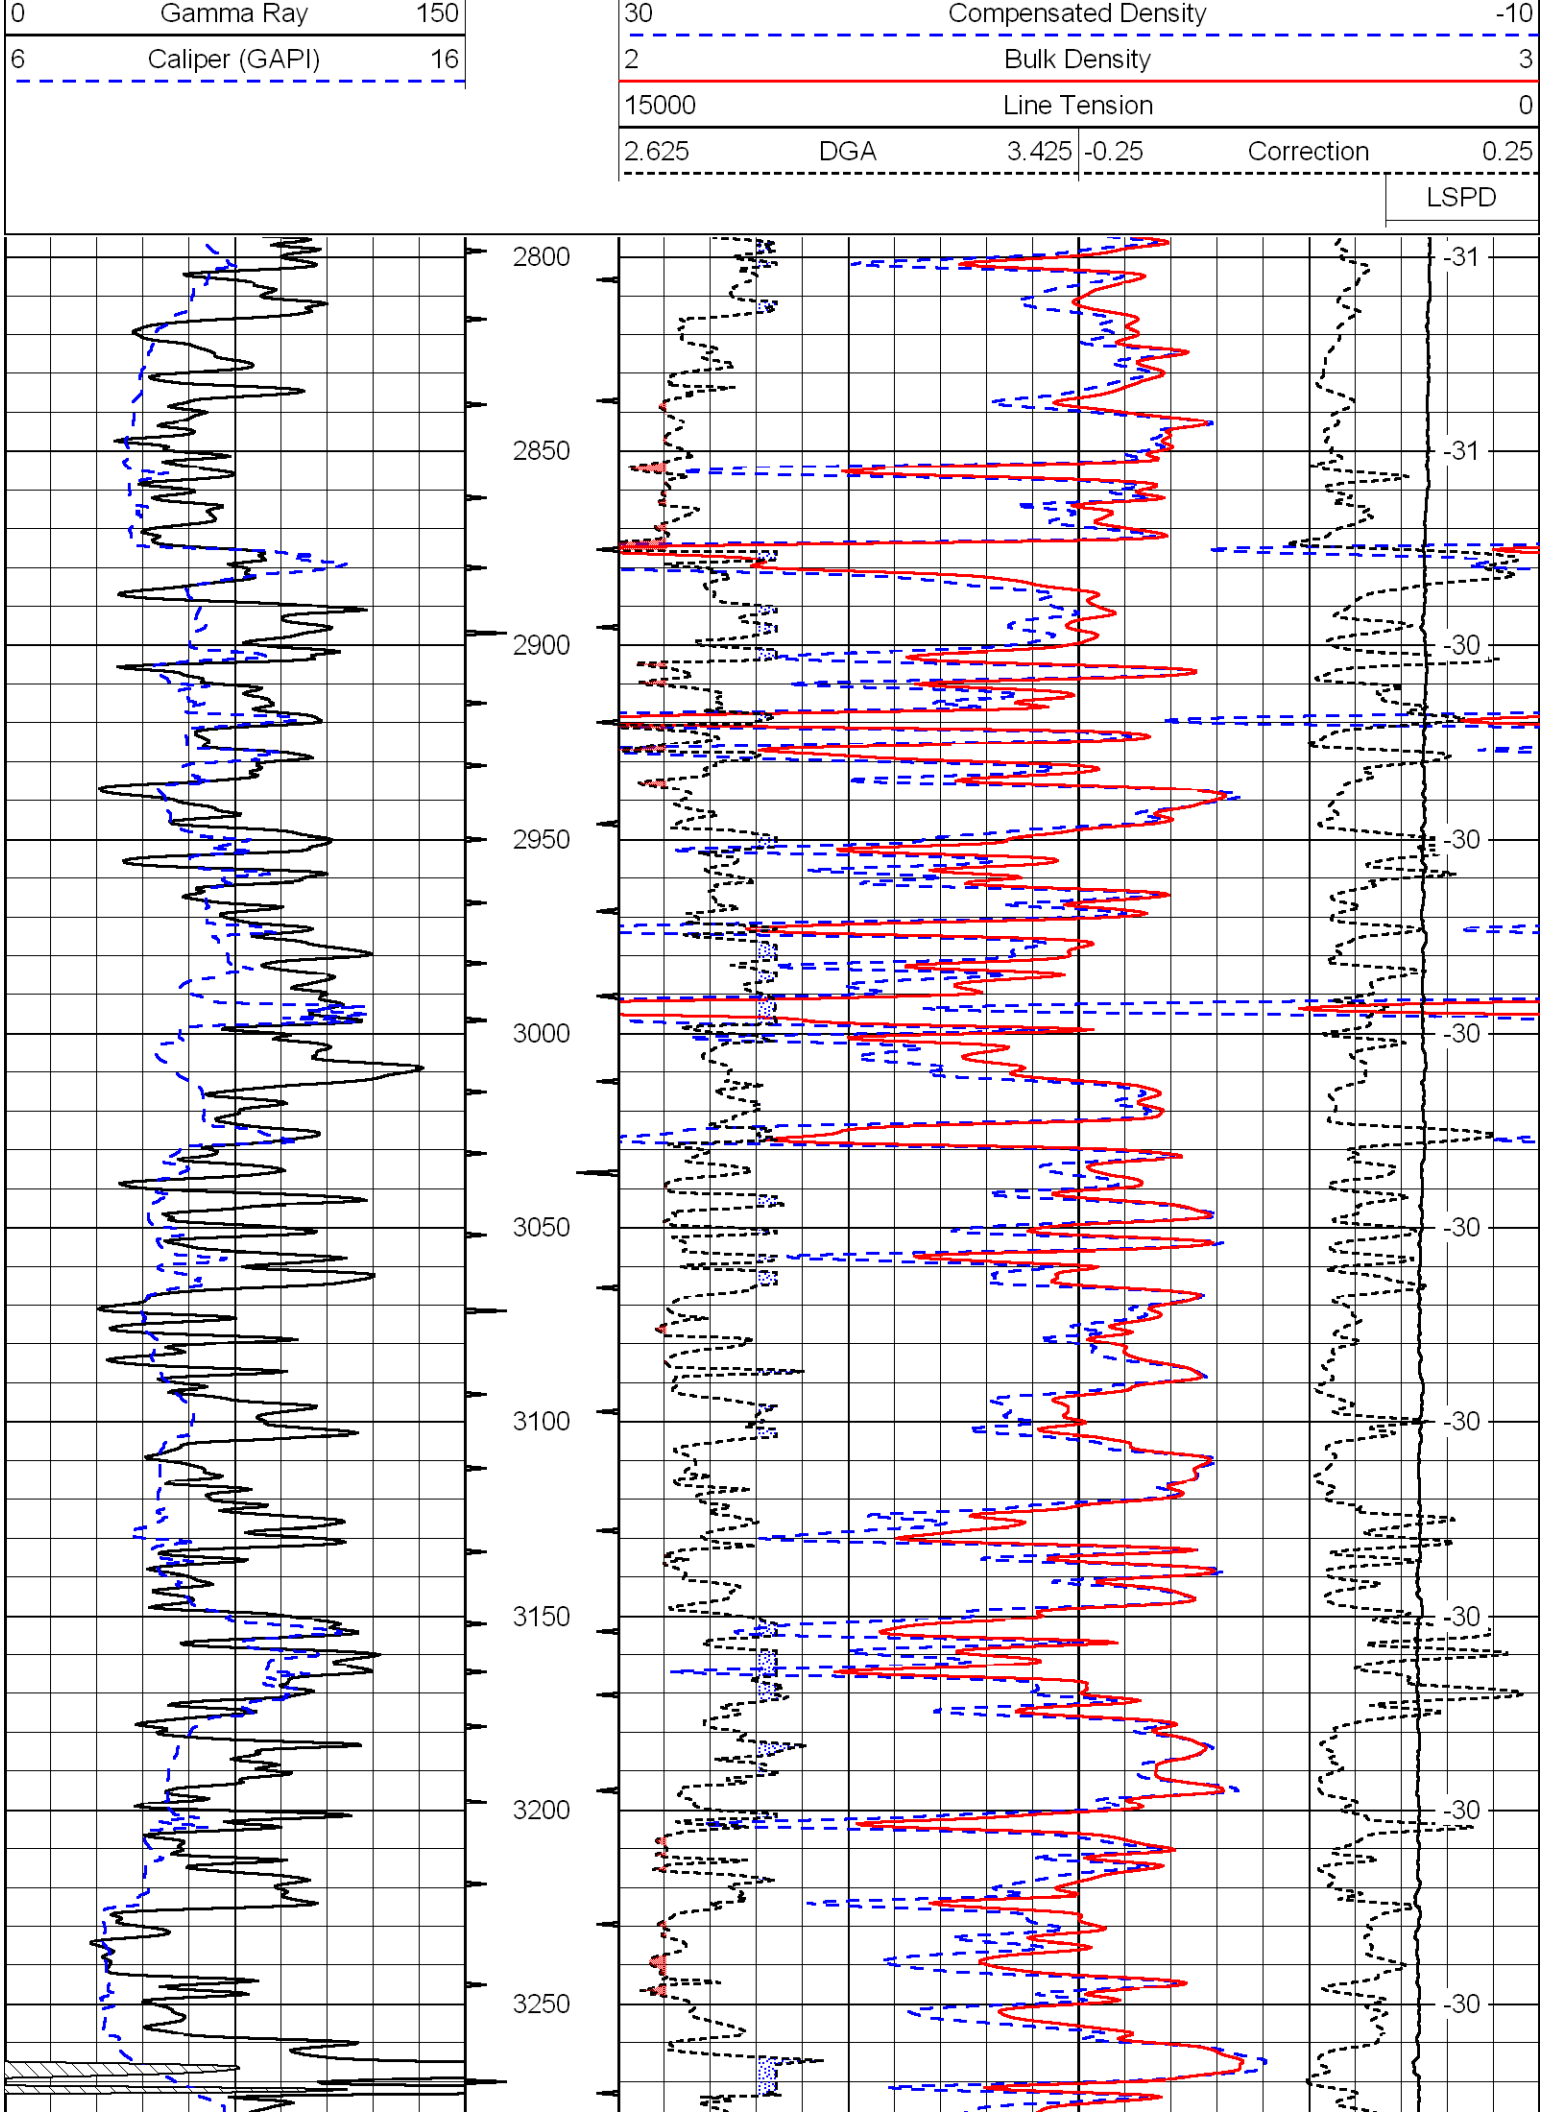
All interpretations are opinions based on inferences from electrical or other measurements and we cannot and do not guarantee the accuracy or correctness of any interpretation, and we shall not, except in the case of gross or willful negligence on our part, be liable or responsible for any loss, costs, damages, or expenses incurred or sustained by anyone resulting from any interpretation made by any of our officers, agents or employees. These interpretations are also subject to our general terms and conditions set out in our current Price Schedule.

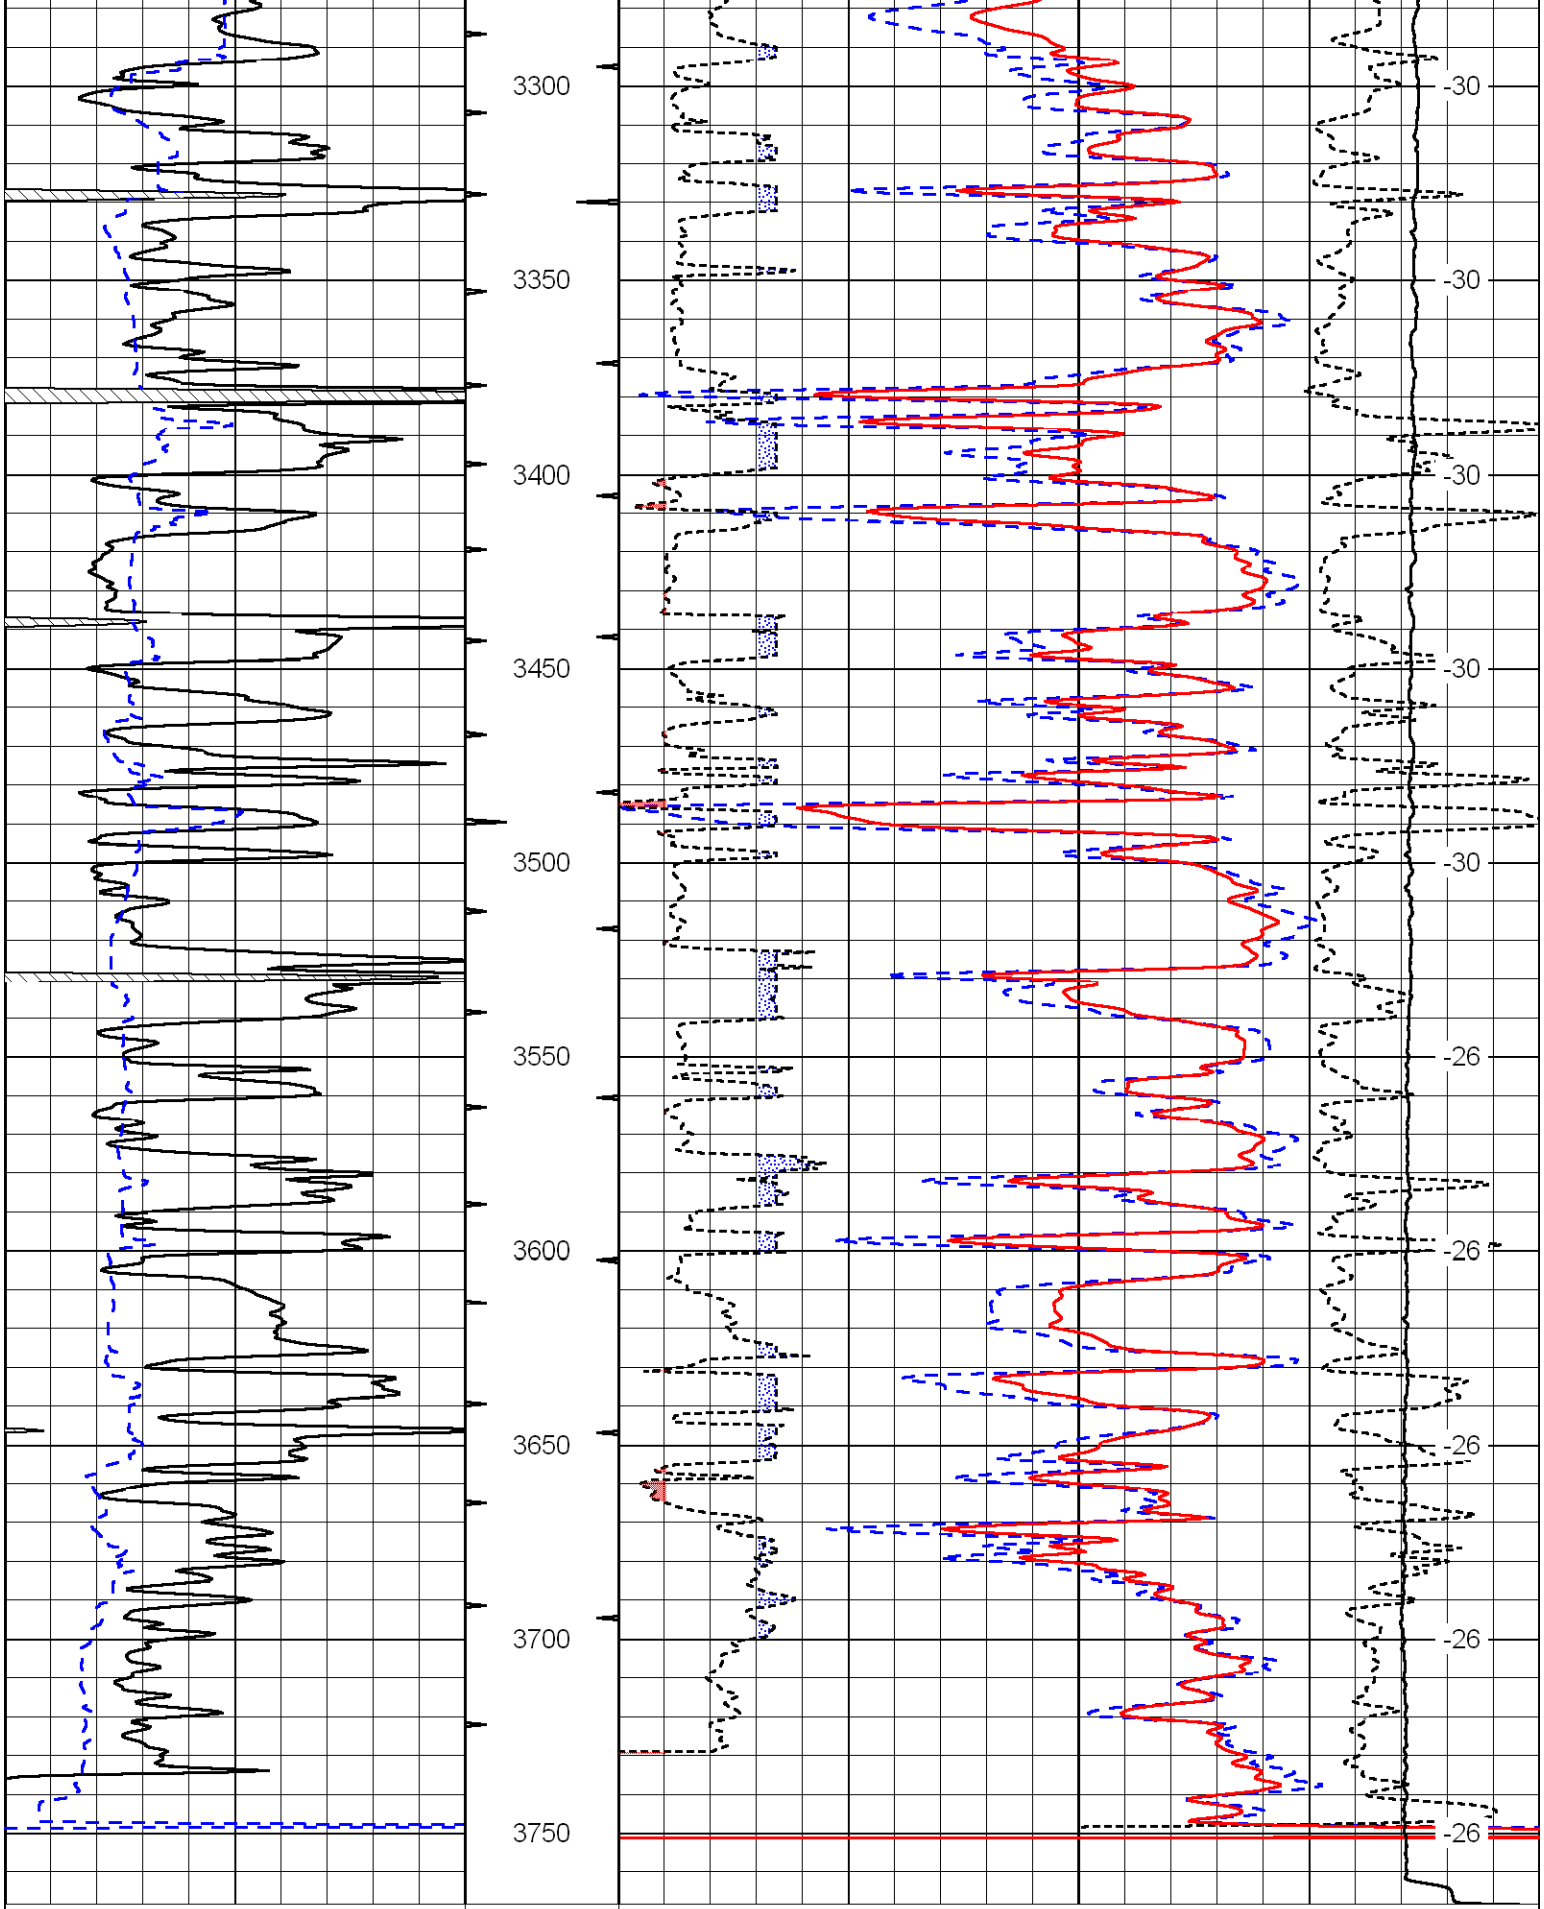
Comments

Thank you for using Log-Tech, Inc.
(785) 625-3858

Bogue, 7 N, W Into

Database File: clipper2hd.db
Dataset Pathname: dil/clprstk
Presentation Format: cdl
Dataset Creation: Mon Oct 27 05:30:33 2008
Charted by: Depth in Feet scaled 1:600


0 Gamma Ray 150
6 Caliper (GAPI) 16
30 Compensated Density -10
2 Bulk Density 3
15000 Line Tension 0
2.625 DGA 3.425 -0.25 Correction 0.25
LSPD
2800
2850
2900
2950
3000
3050
3100
3150
3200
3250
-31
-31
-30
-30
-30
-30
-30
-30
-30

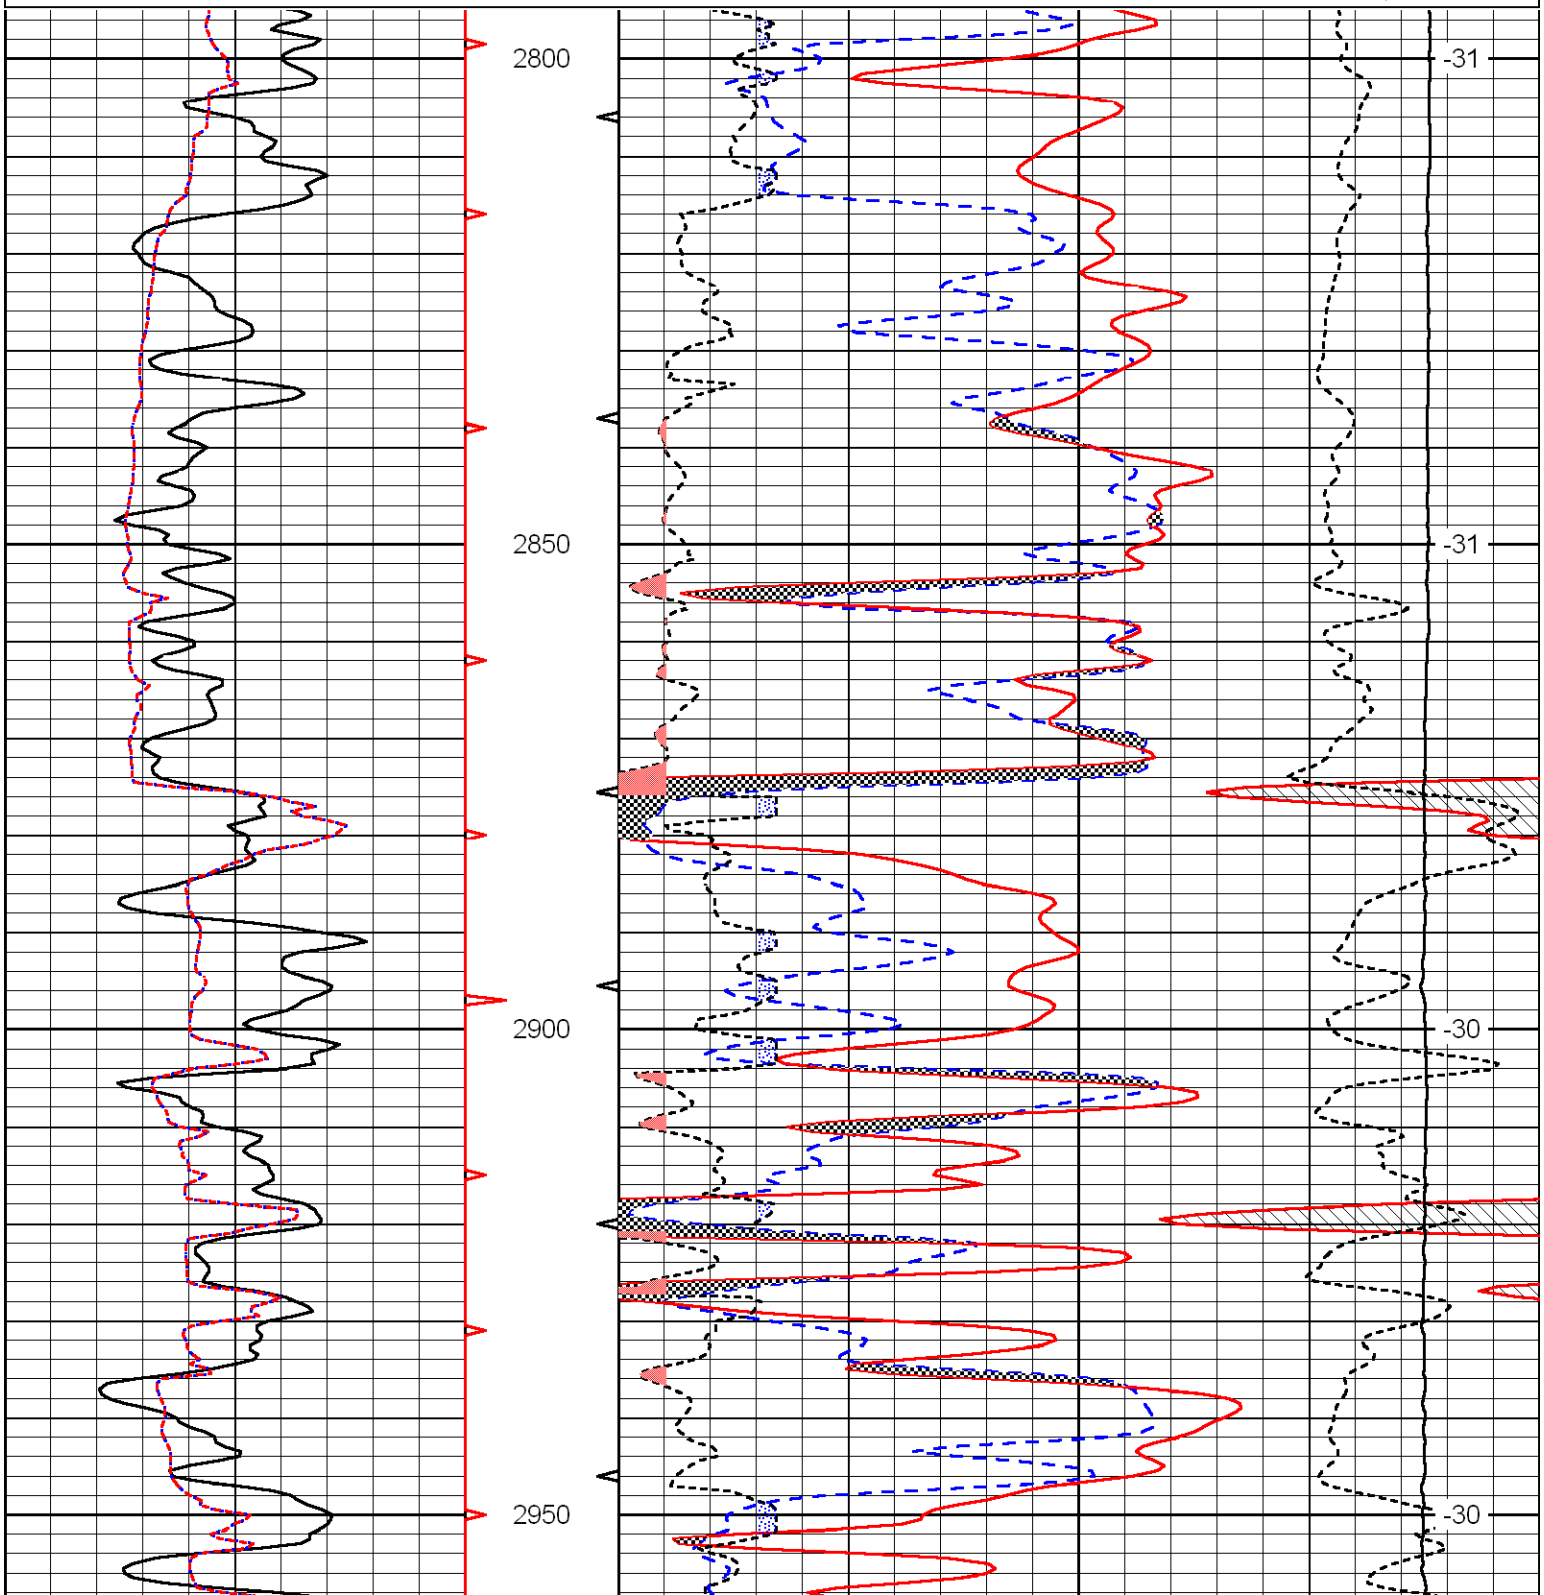

3300
3350
3400
3450
3500
3550
3600
3650
3700
3750
-30
-30
-30
-30
-26
-26
-26
-26
0 Gamma Ray 150
6 Caliper (GAPI) 16
30 Compensated Density -10
2 Bulk Density 3
15000 Line Tension 0
2.625 DGA 3.425
-0.25 Correction 0.25

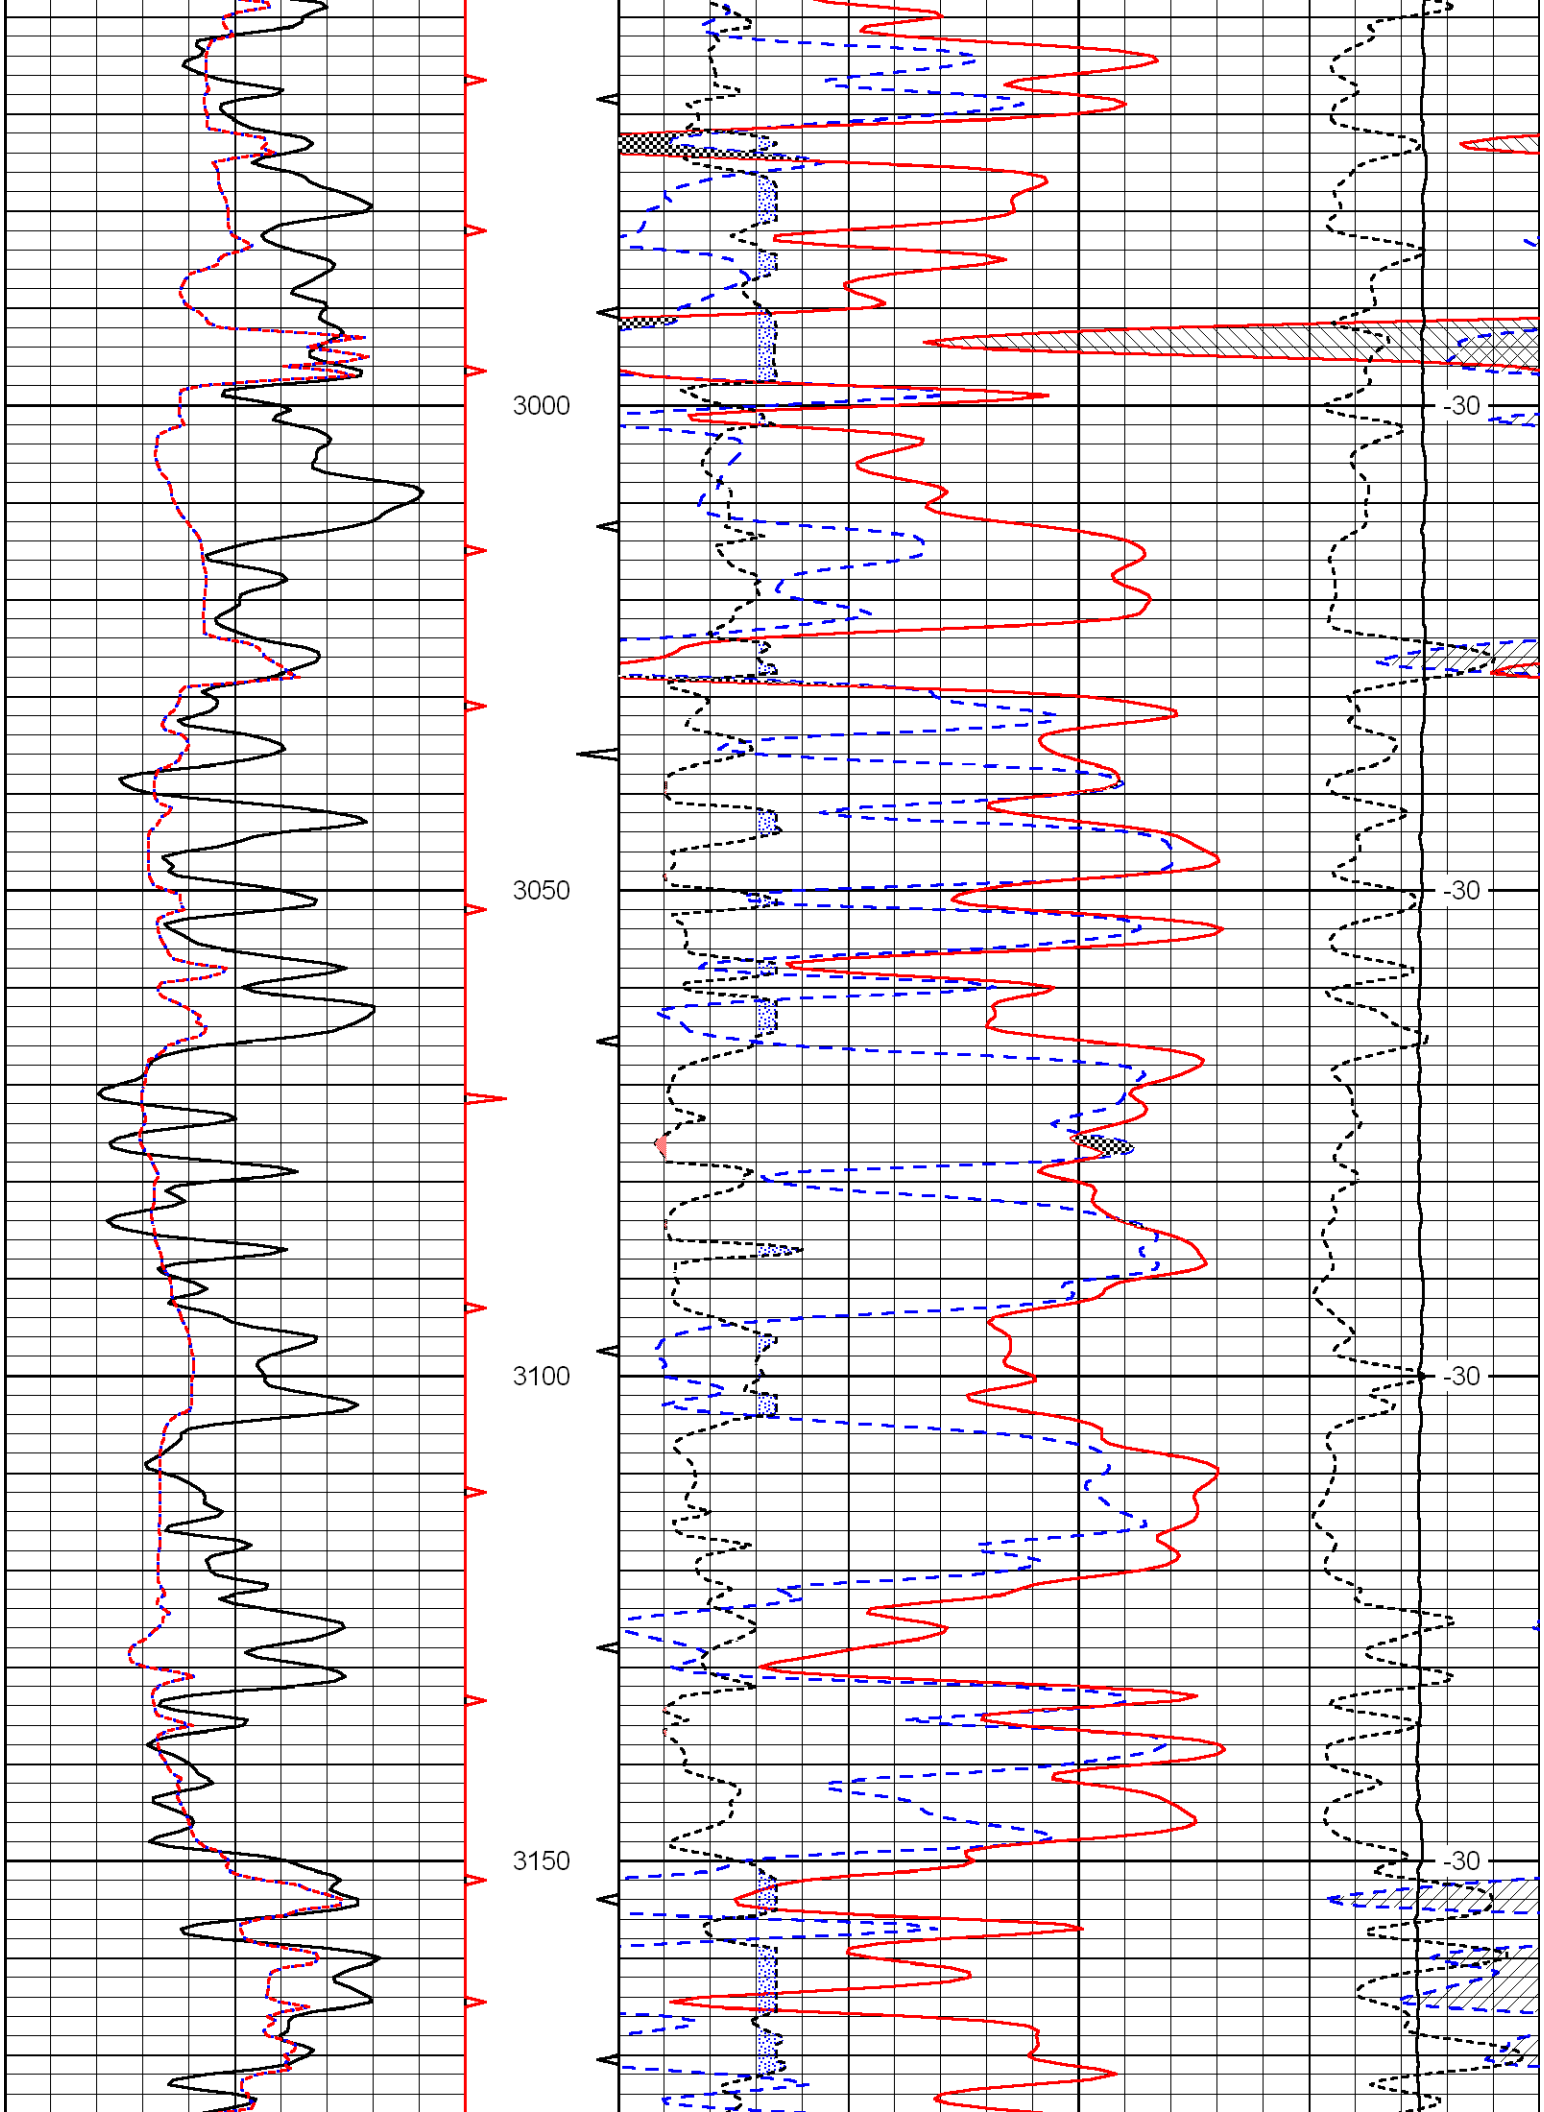
Database File:	clipper2hd.db
Dataset Pathname:	dil/clprstk
Presentation Format:	cndlspec
Dataset Creation:	Mon Oct 27 05:30:33 2008
Charted by:	Depth in Feet scaled 1:240

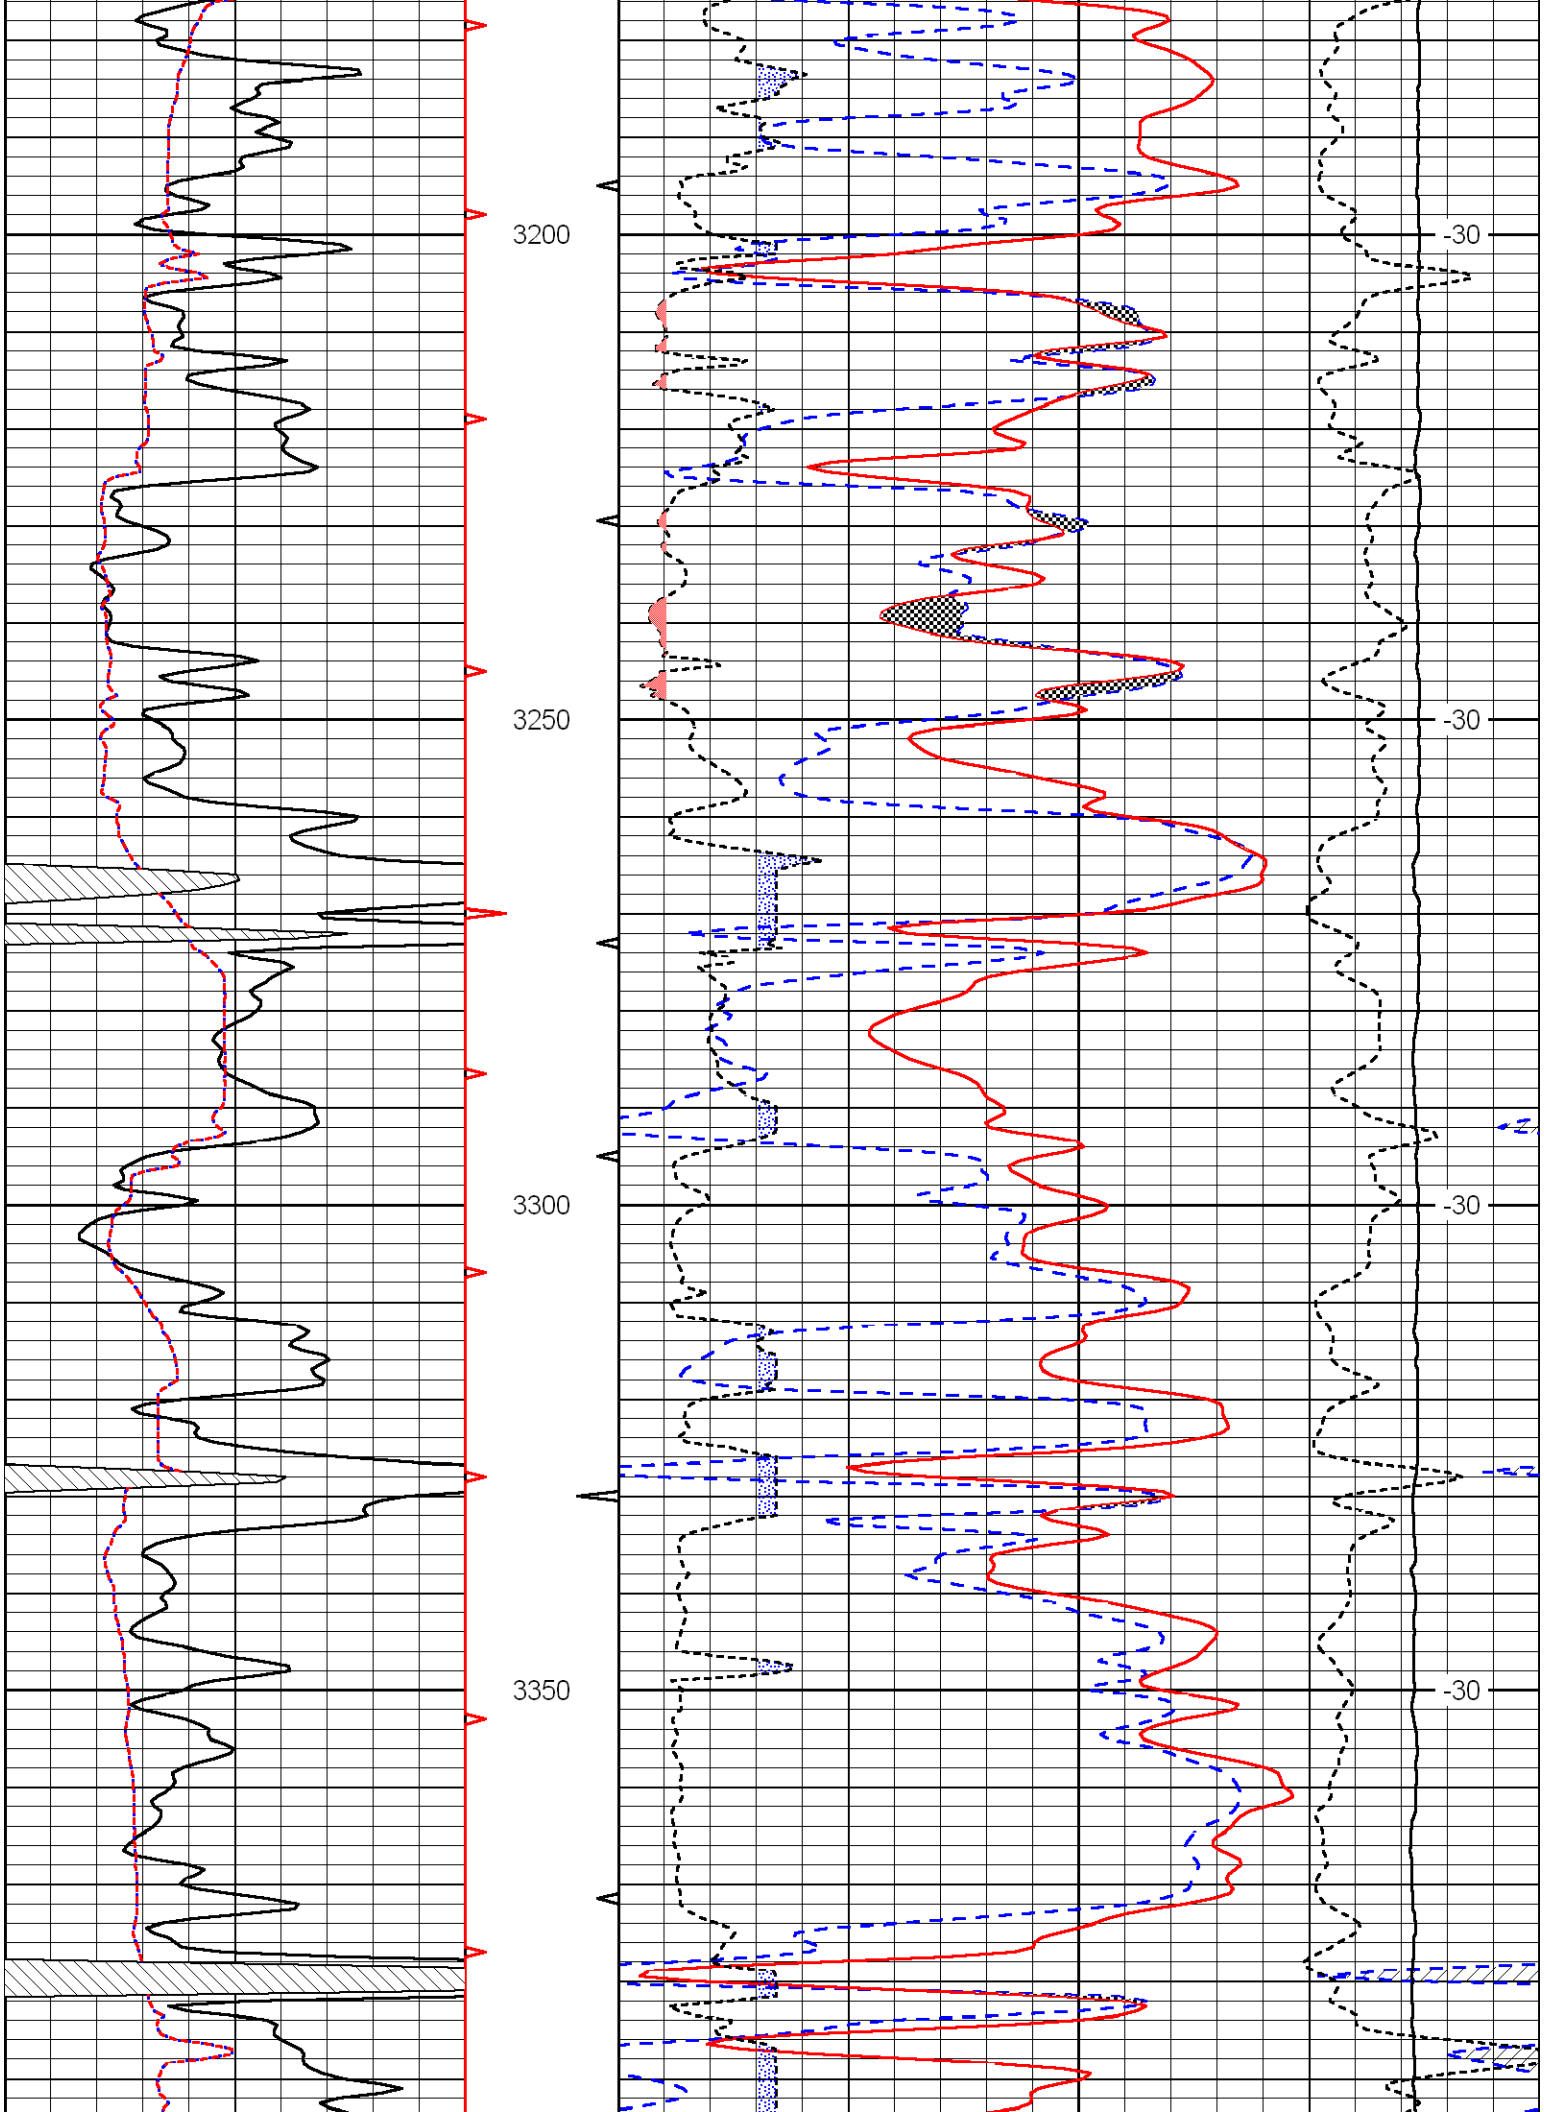
0	Gamma Ray	150
6	Caliper (GAPI)	16

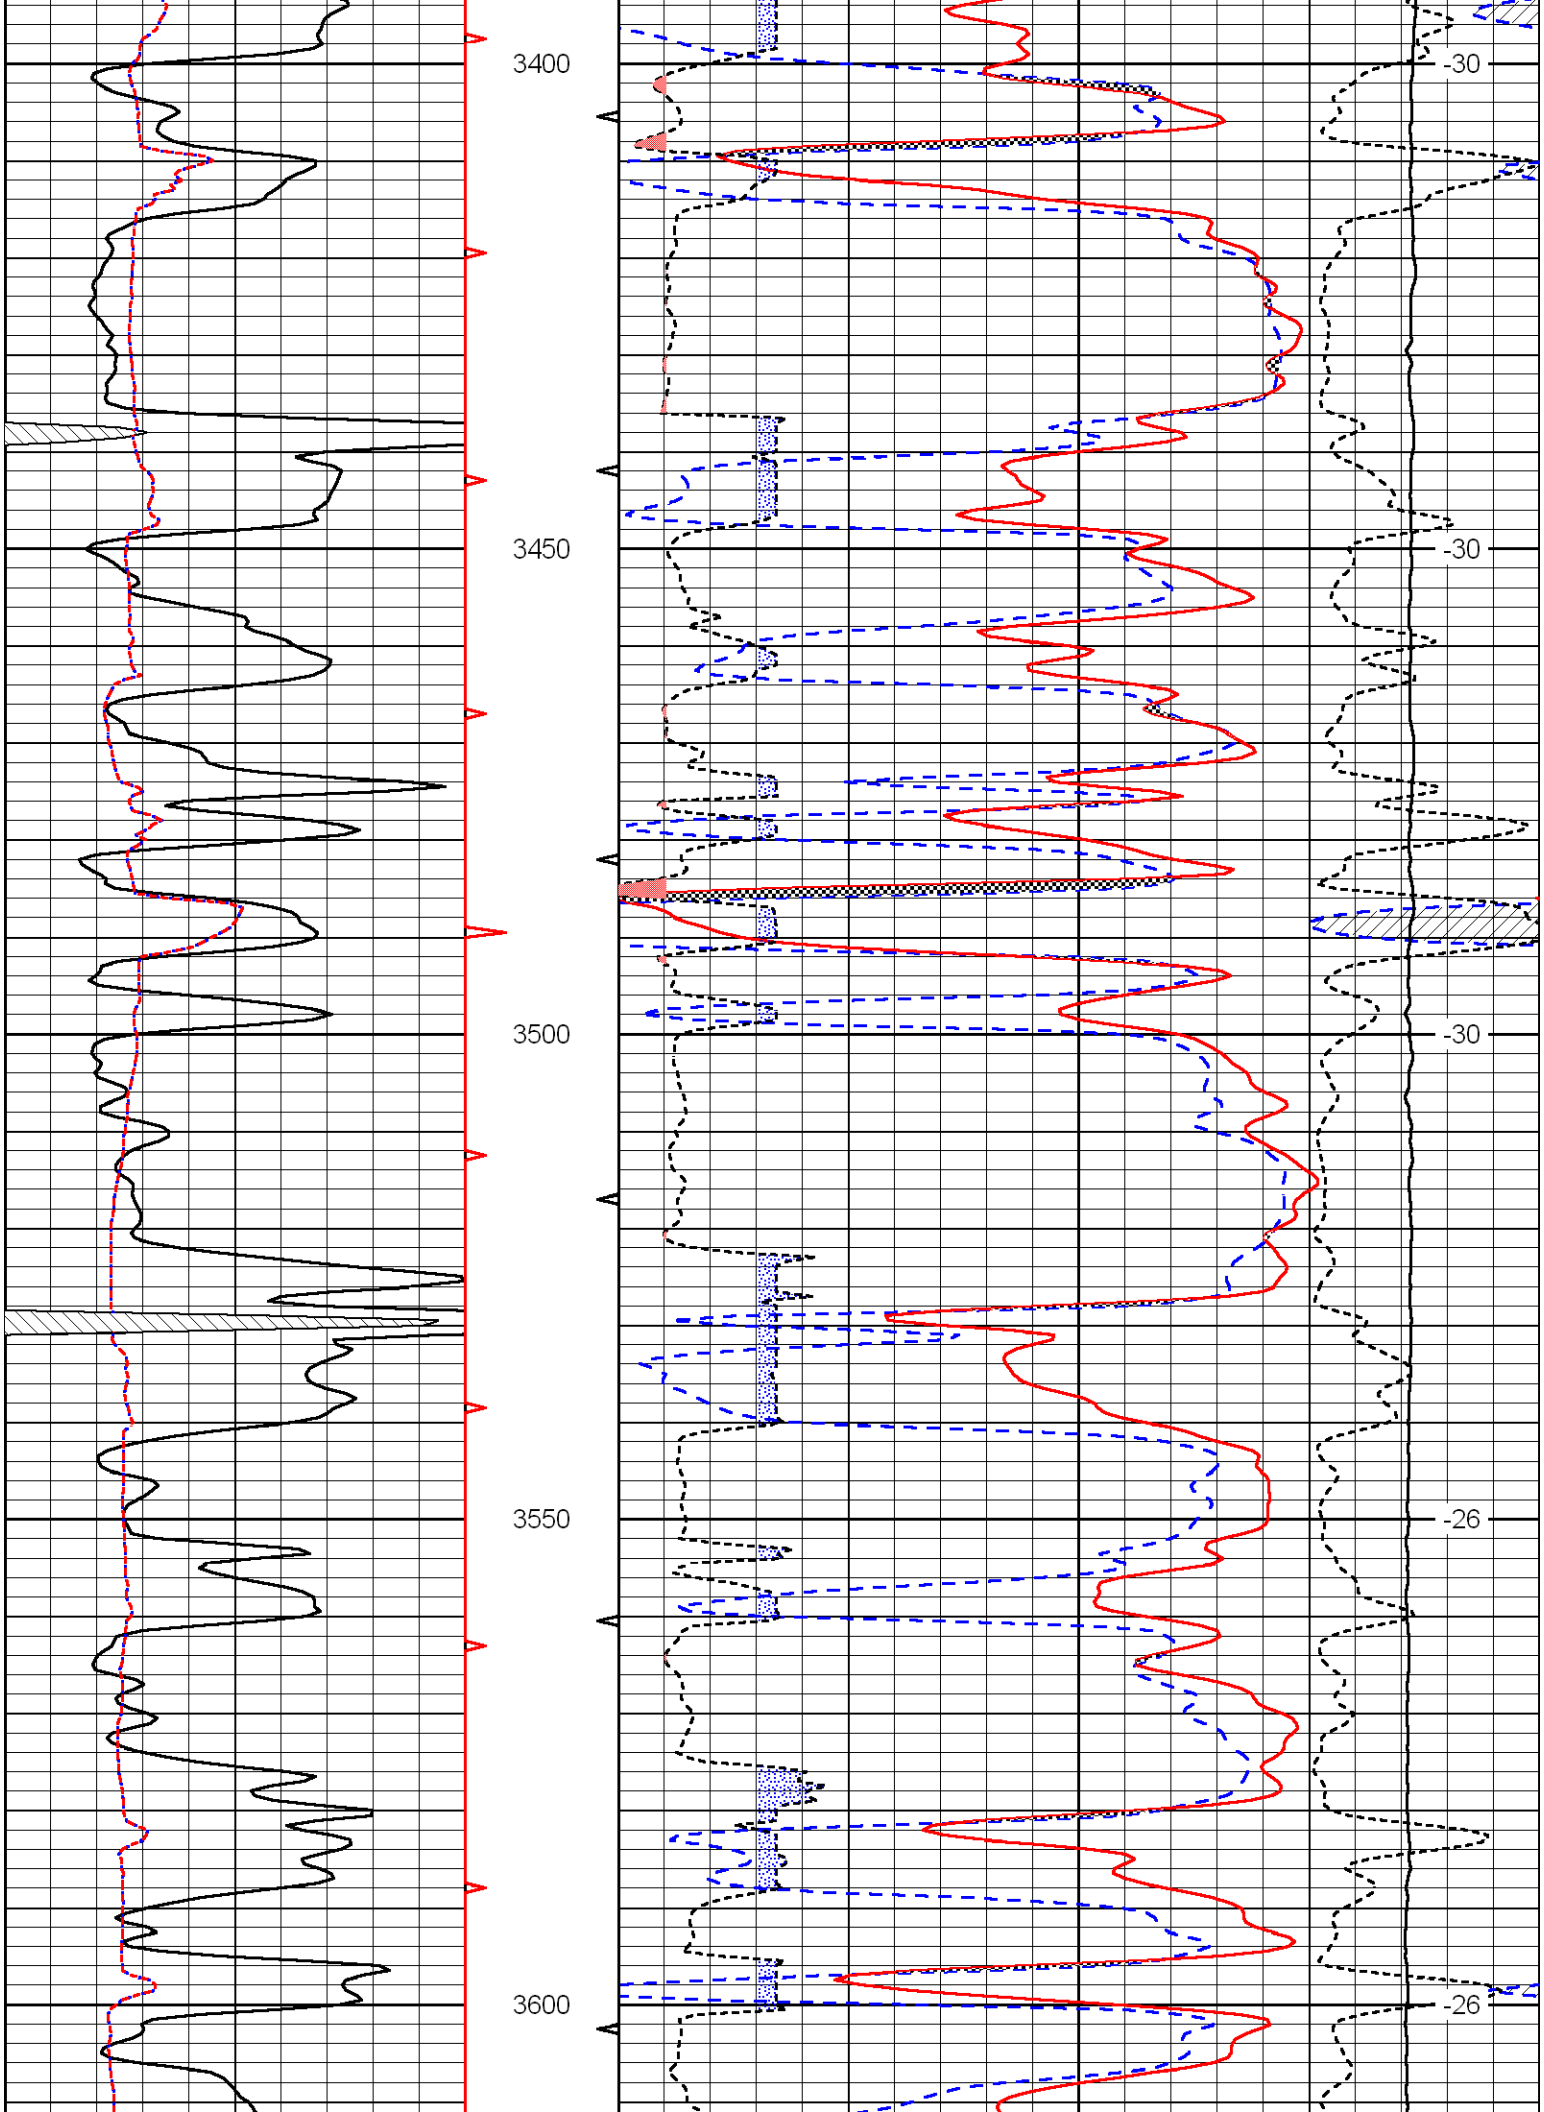
30	Compensated Neutron (Limestone)				-10
30	Compensated Density (2.71 ma)				-10
2.625	DGA	3.425	-0.25	Correction	0.25
15000	Line Tension				0

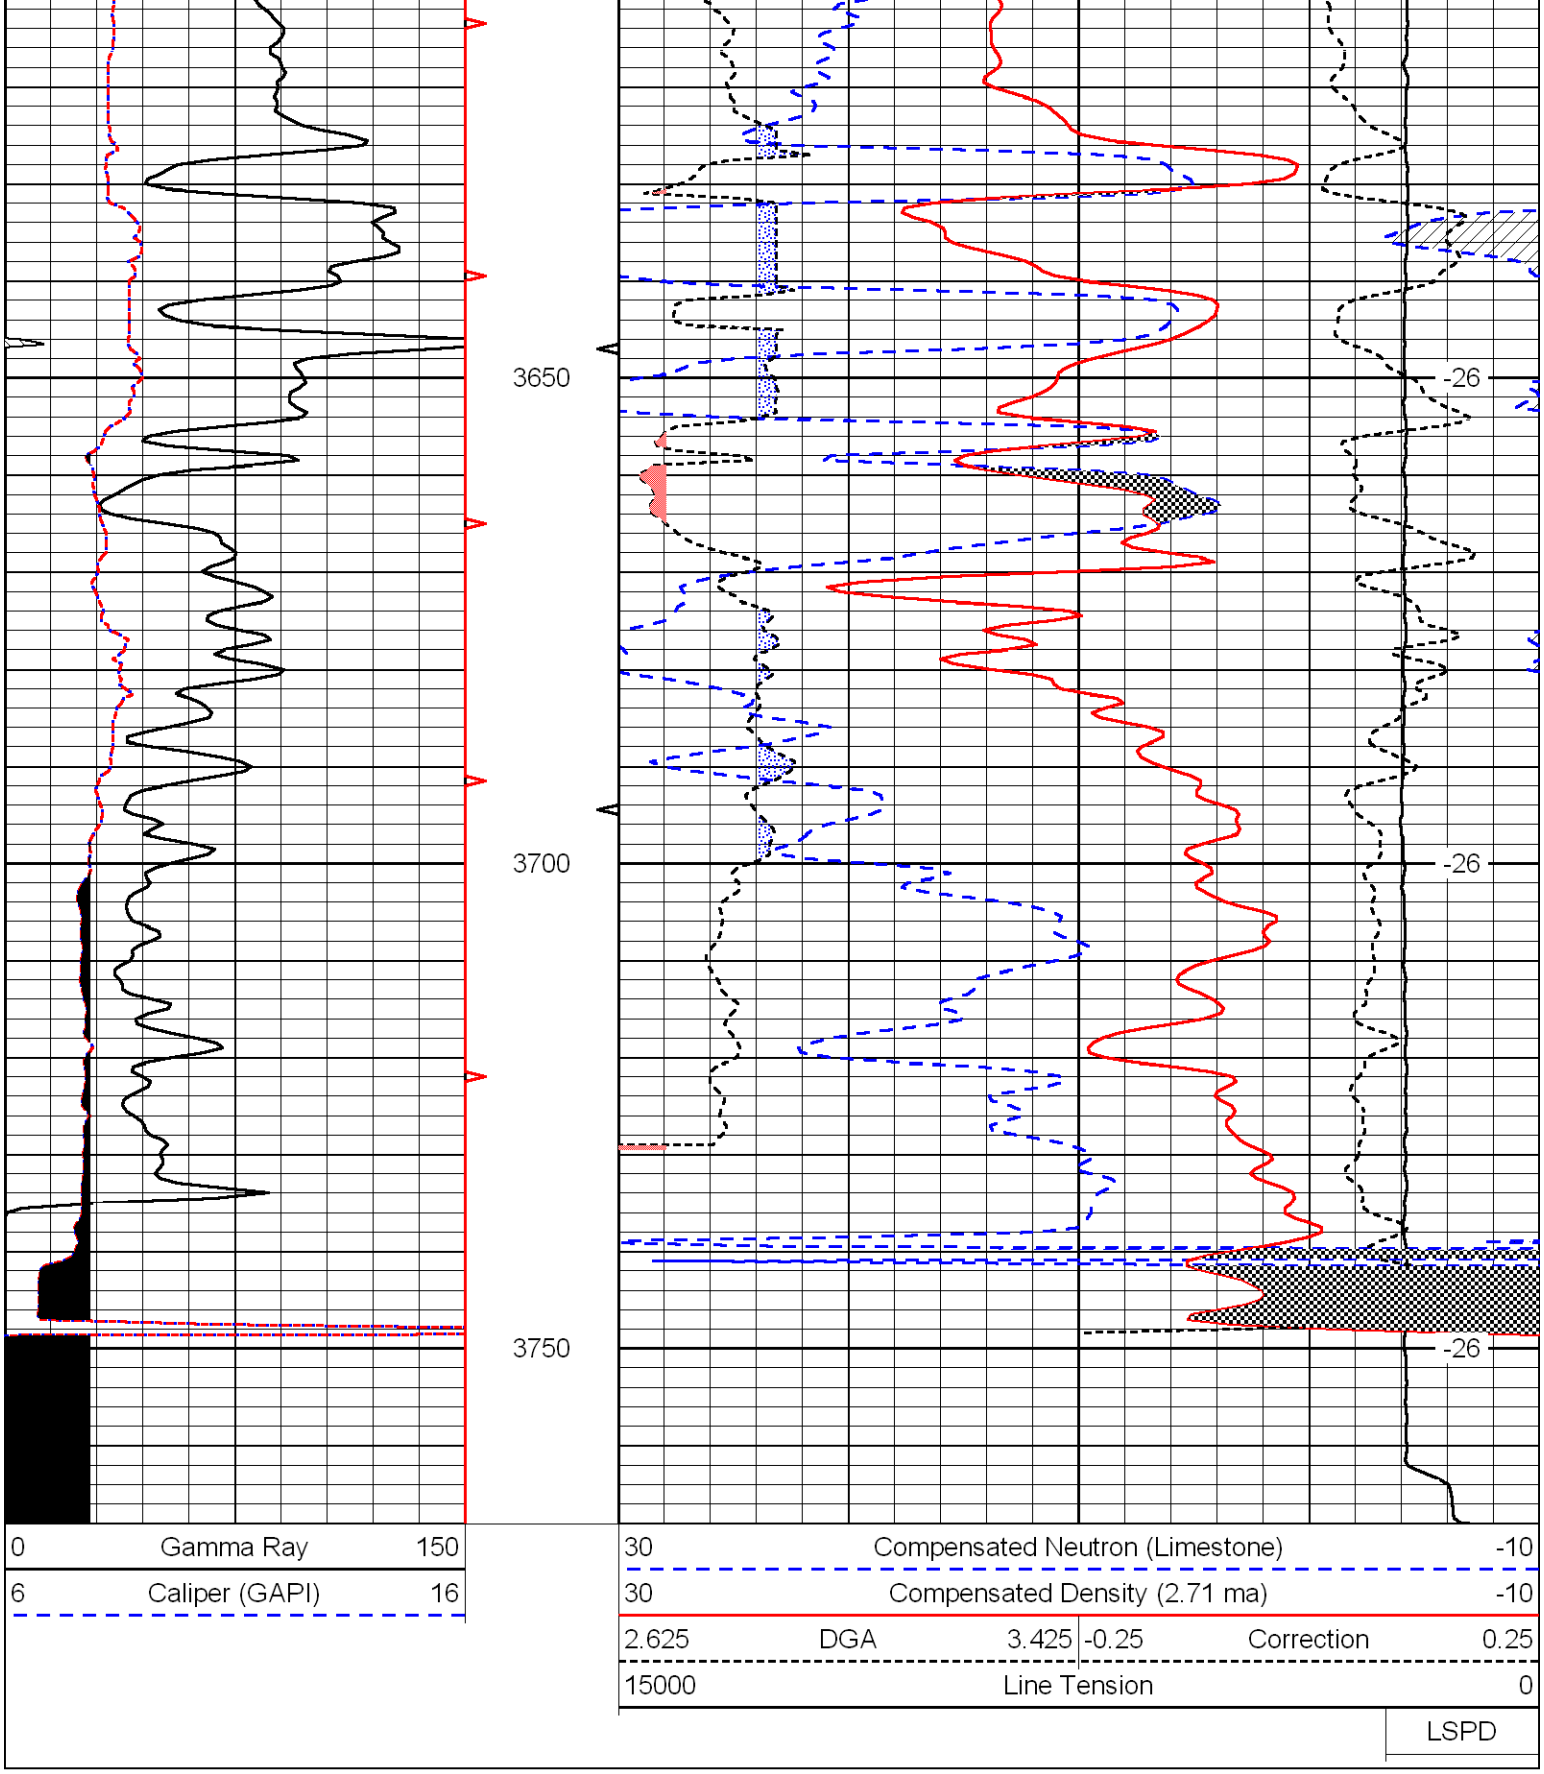
LSPD




3000
3050
3100
3150
-30
-30
-30
-30


3200
3250
3300
3350
-30
-30
-30


3400
3450
3500
3550
3600
-30
-30
-30
-26
-26


3650
3700
3750
-26
-26
-26
0 Gamma Ray 150
6 Caliper (GAPI) 16
30 Compensated Neutron (Limestone) -10
30 Compensated Density (2.71 ma) -10
2.625 DGA 3.425
-0.25 Correction 0.25
15000 Line Tension 0
LSPD