



Borehole Compensated Sonic Log

DIGITAL LOG (785) 625-3858

15-179-21274-00-00

API No.

Company Maralex Resources, Inc.

Well Slipke No. 25-1

Field Allodium

County Sheridan

State Kansas

Location

NE - SW - SE - NE
2230' FNL & 790' FEL

Other Services
CNL/CDL
DIL/MEL

Sec: 25

Twp: 6 S

Rge: 26 W

Elevation

Permanent Datum Ground Level Elevation 2612
Log Measured From Kelly Bushing 8 Ft. Above Perm. Datum
Drilling Measured From Kelly Bushing

K.B. 2620
D.F. 2612
G.L. 2612

Date 1/8/2010

Run Number

Two

Type Log

BHC Sonic

Depth Driller

4588

Depth Logger

4582

Bottom Logged Interval

4570

Top Logged Interval

300

Type Fluid In Hole

Chemical

Salinity, PPM CL

1200

Density

9.4

Level

Full

Max. Rec. Temp. F

122

Operating Rig Time

5 Hours

Equipment -- Location

15 Hays

Recorded By

B. Becker

Witnessed By

Christie Reid

Run No

Bit

From

To

Size

Wgt.

From

To

One 12.25 0 345 8.625 23# 0 345


Two 7.875 345 TD



Comments



Thank you for using Log-Tech, Inc.
(785) 625-3858



Studley, Ks; East edge of town;
10-1/4 North; West Into



0	Gamma Ray (GAPI)	150	Sonic Int	140	Delta Time (usec/ft) (usec/ft)	40
150	Gamma Ray (GAPI)	300	5 (msec) 0	30	Sonic Porosity (pu)	-10
6	dCAL (in)	16		15000	LTEN (lb) (lb)	0
						LSPD (ft/min)


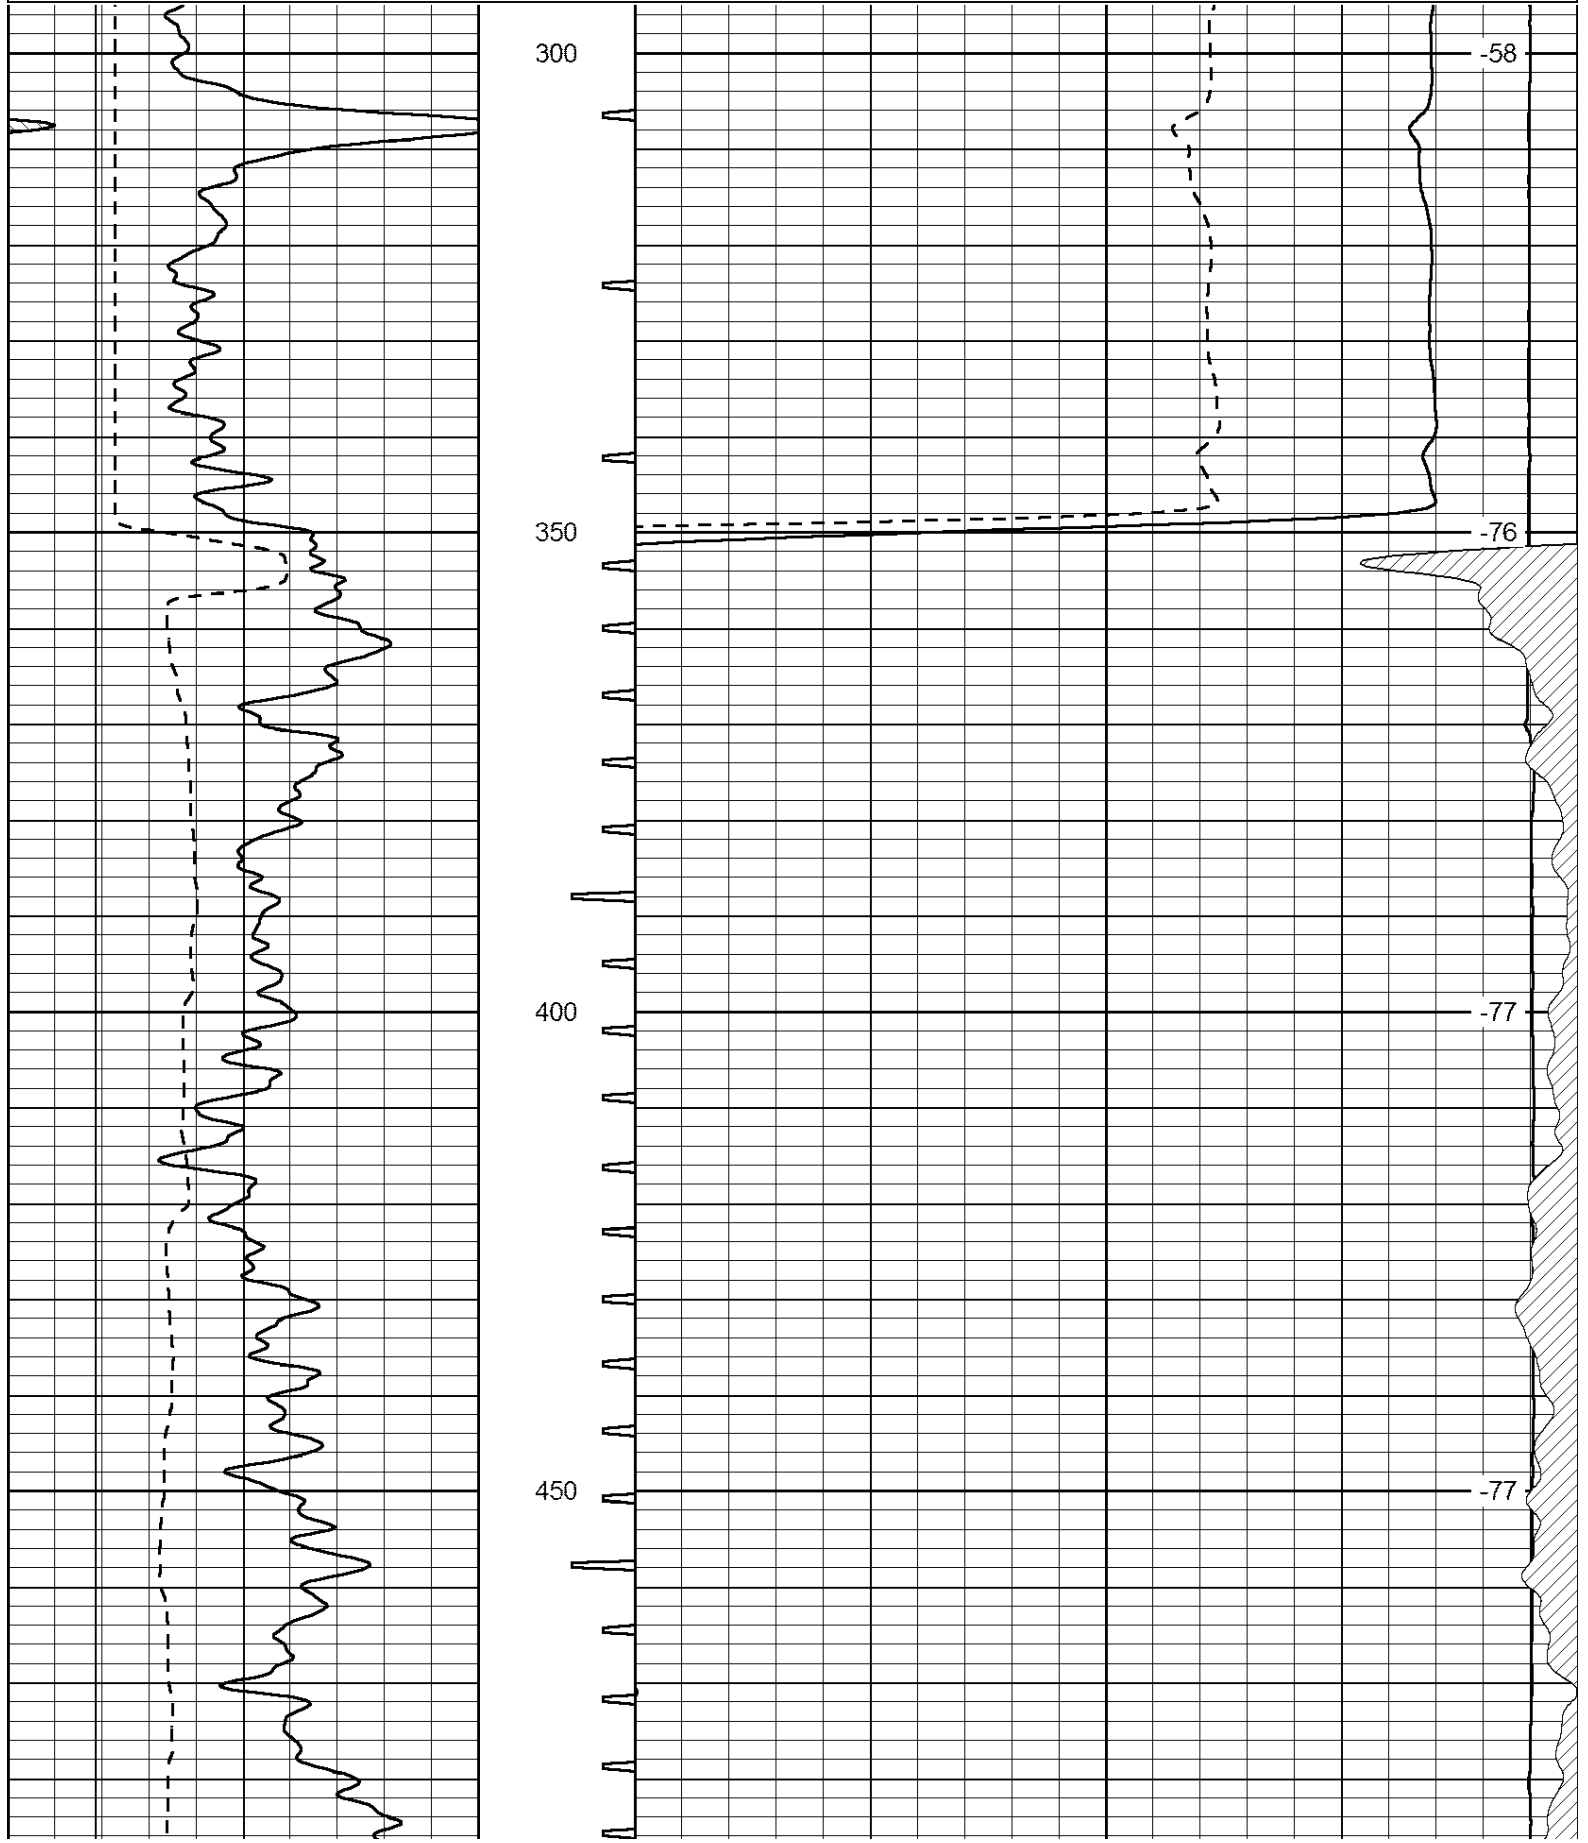


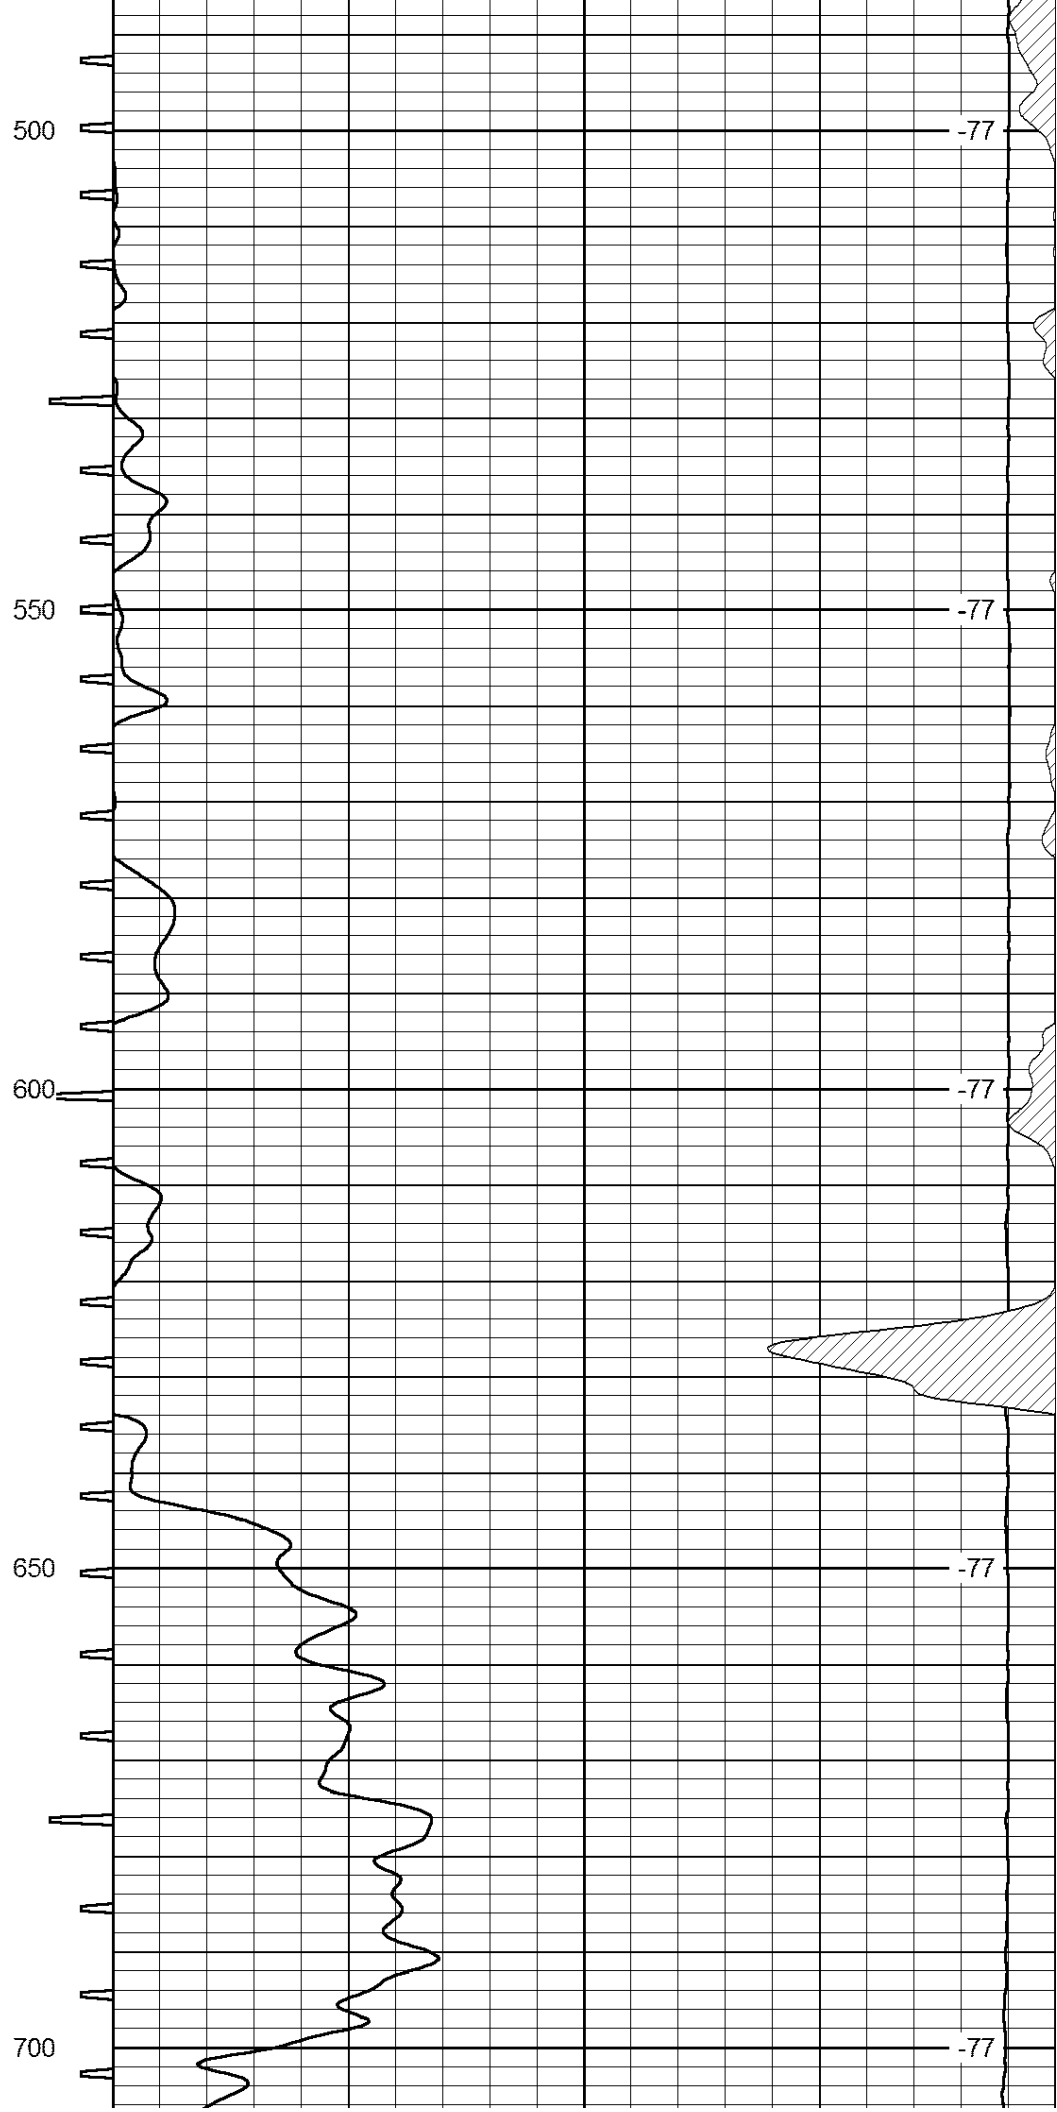
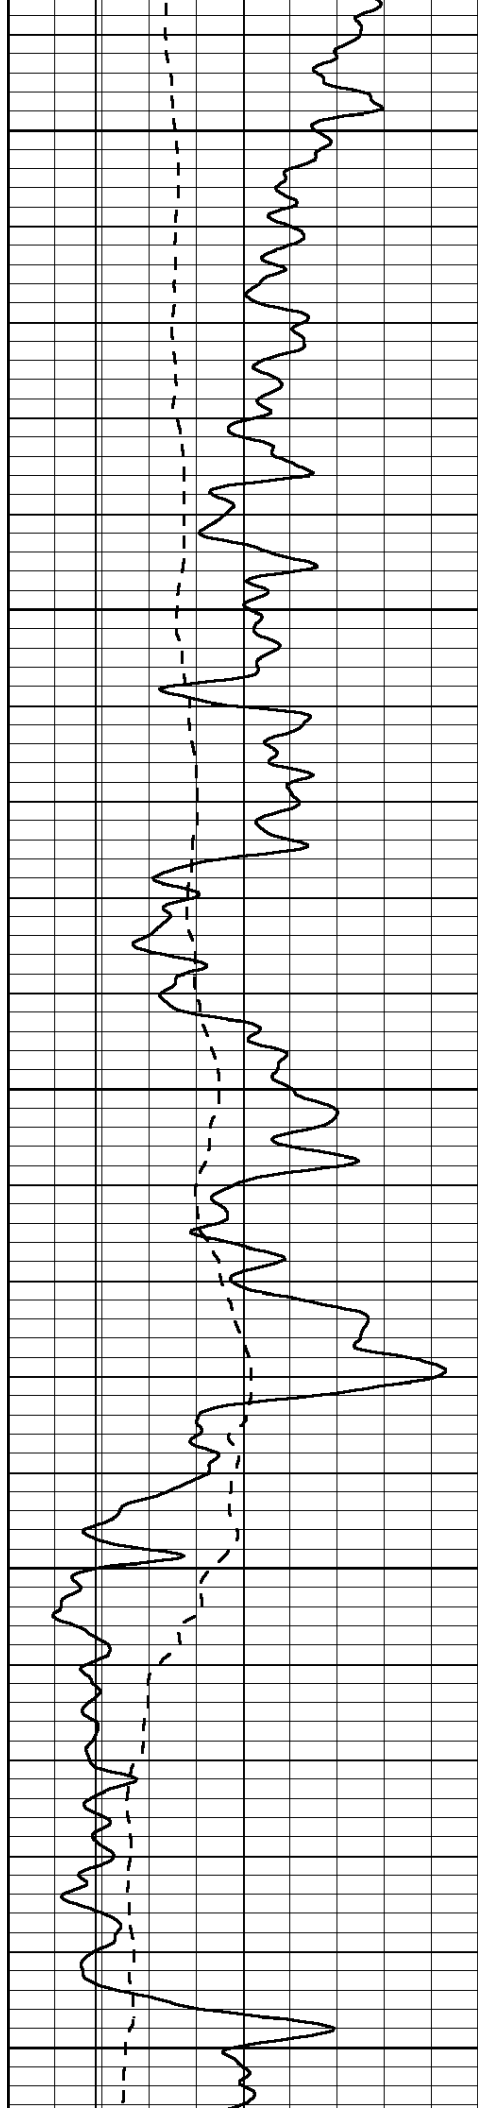


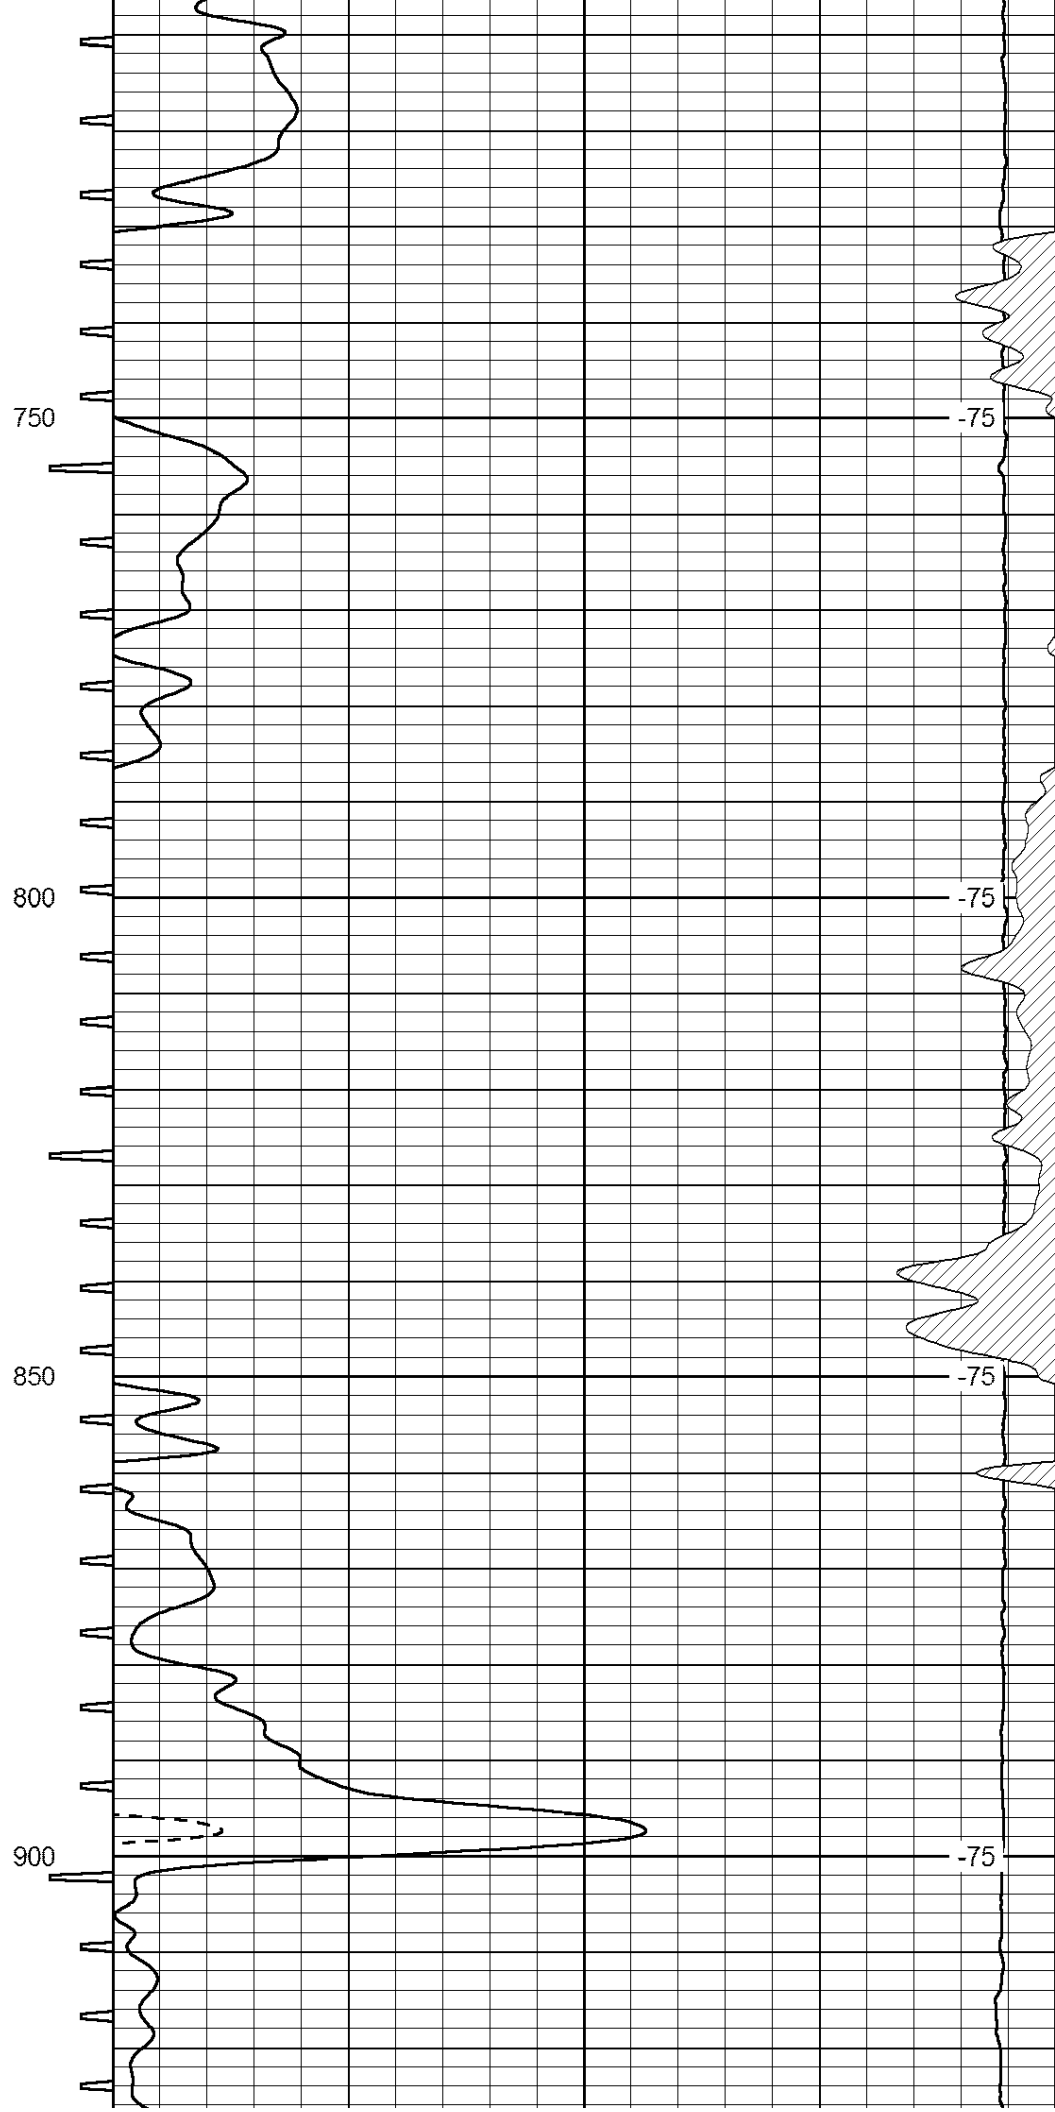
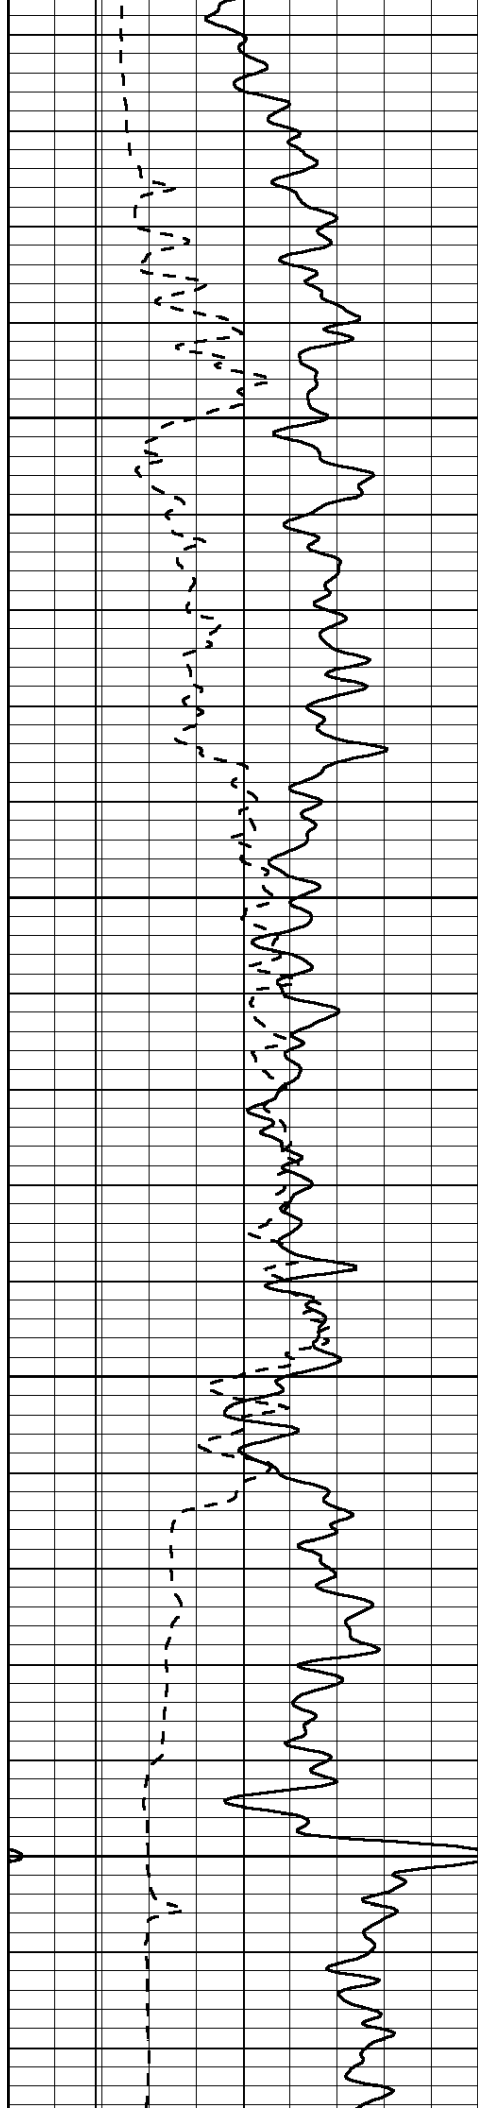


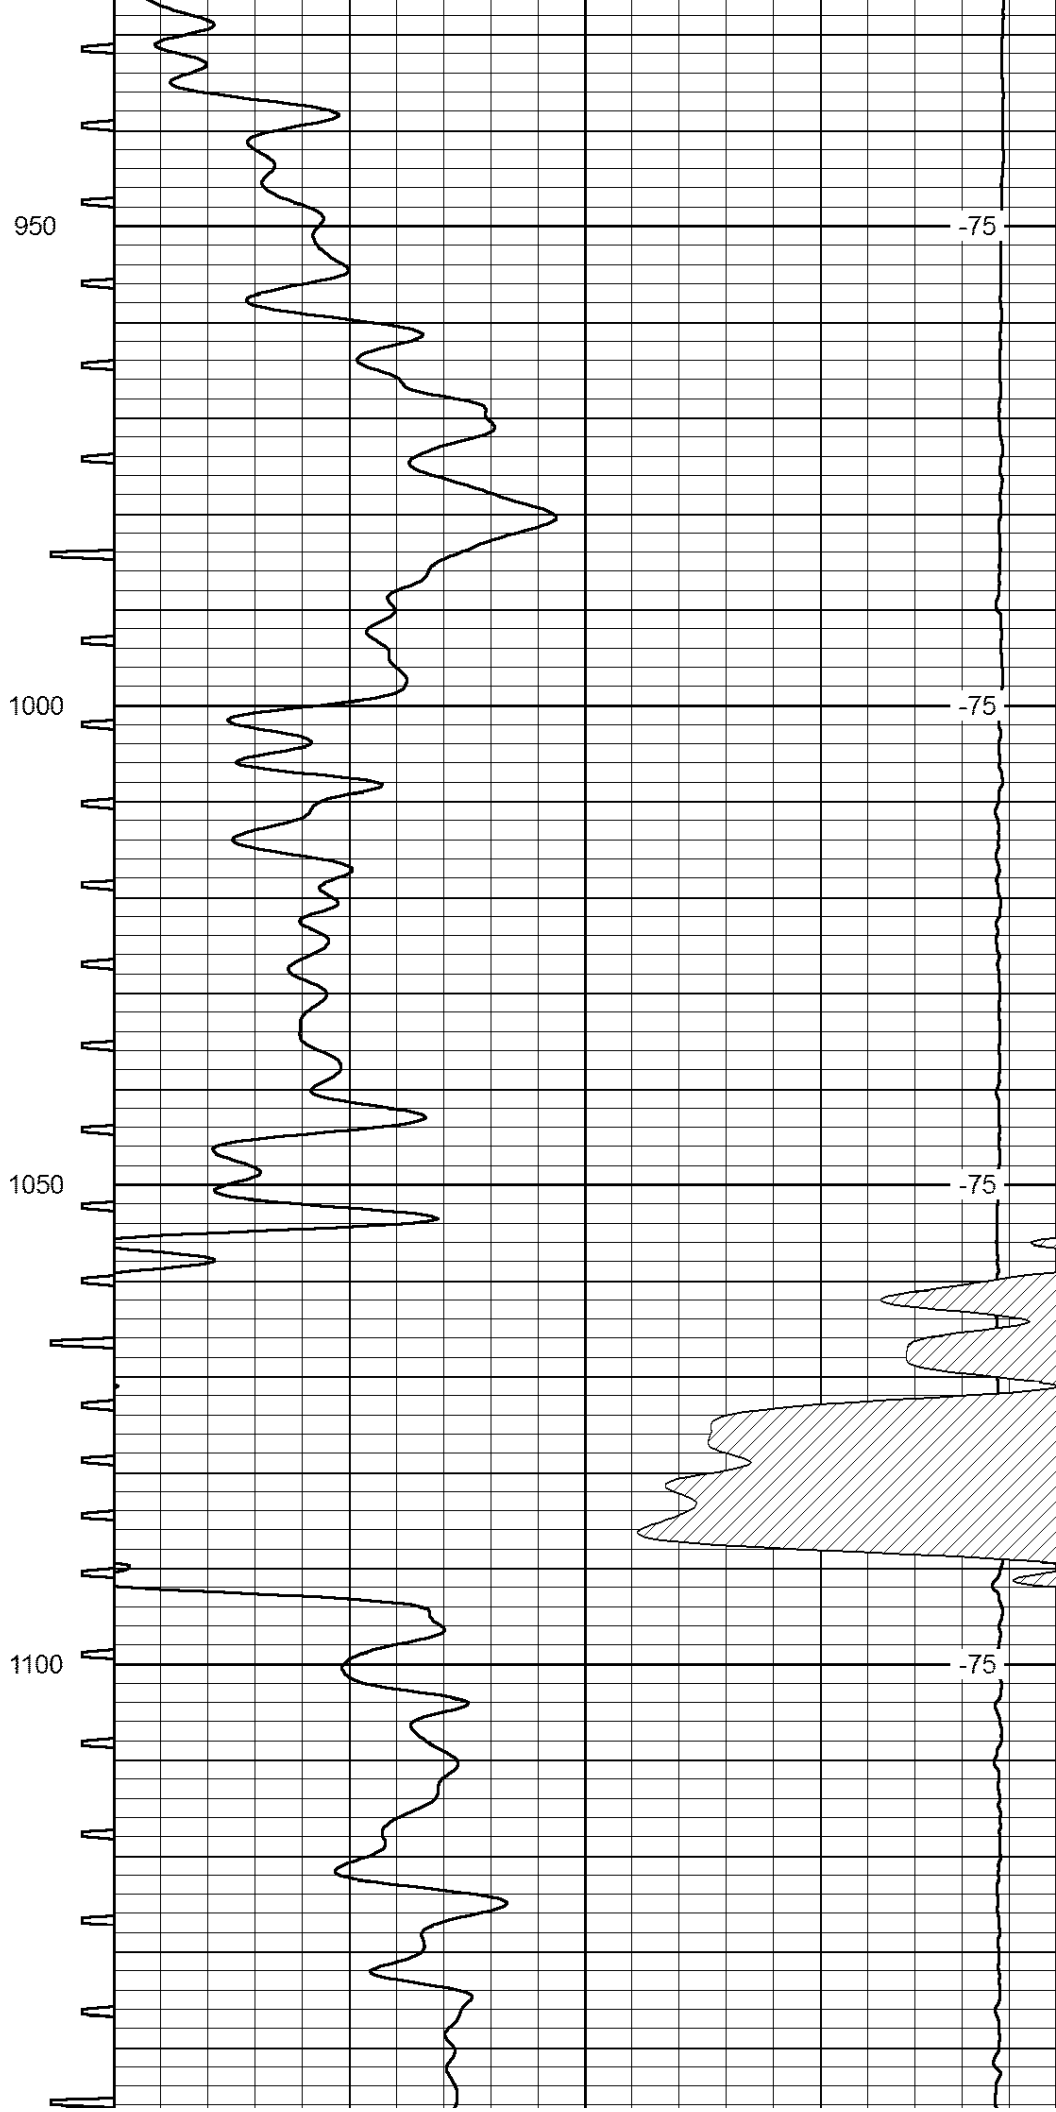
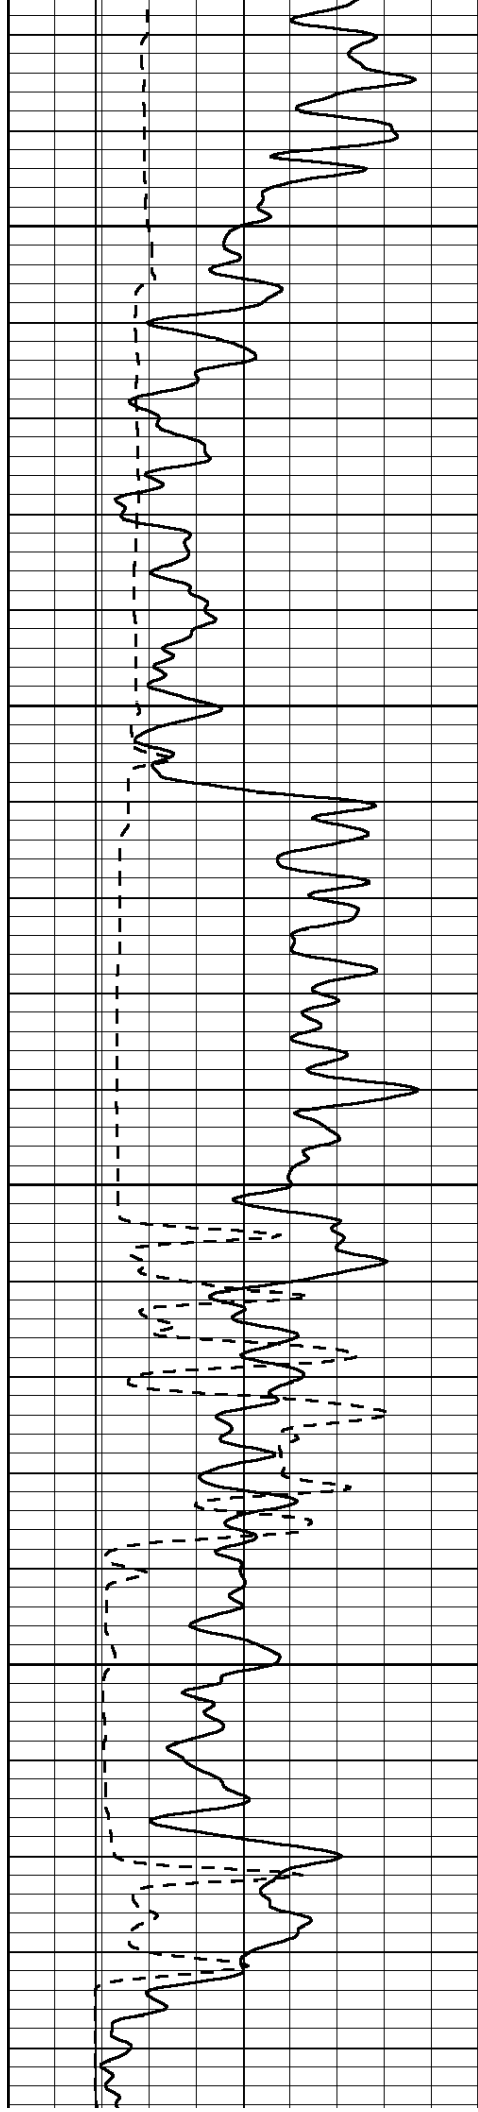


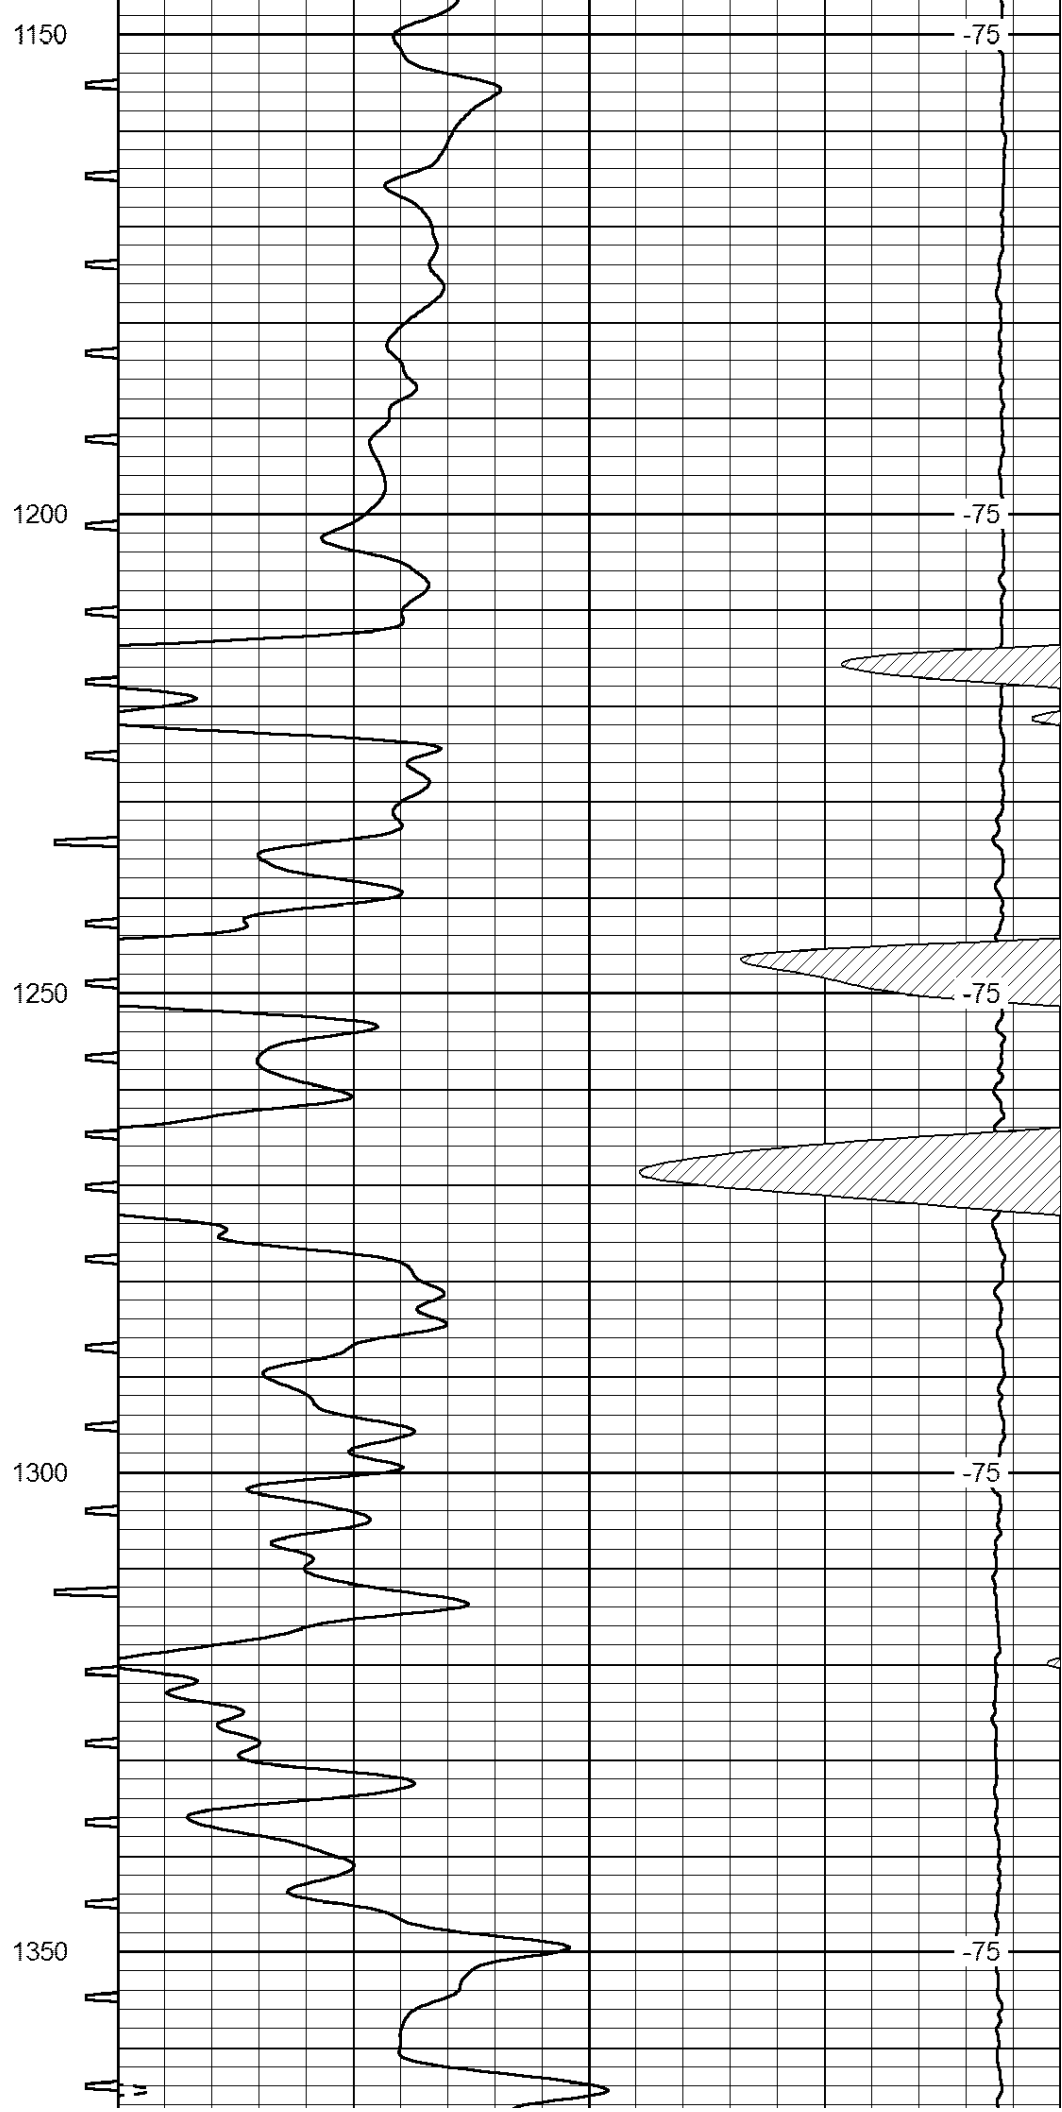
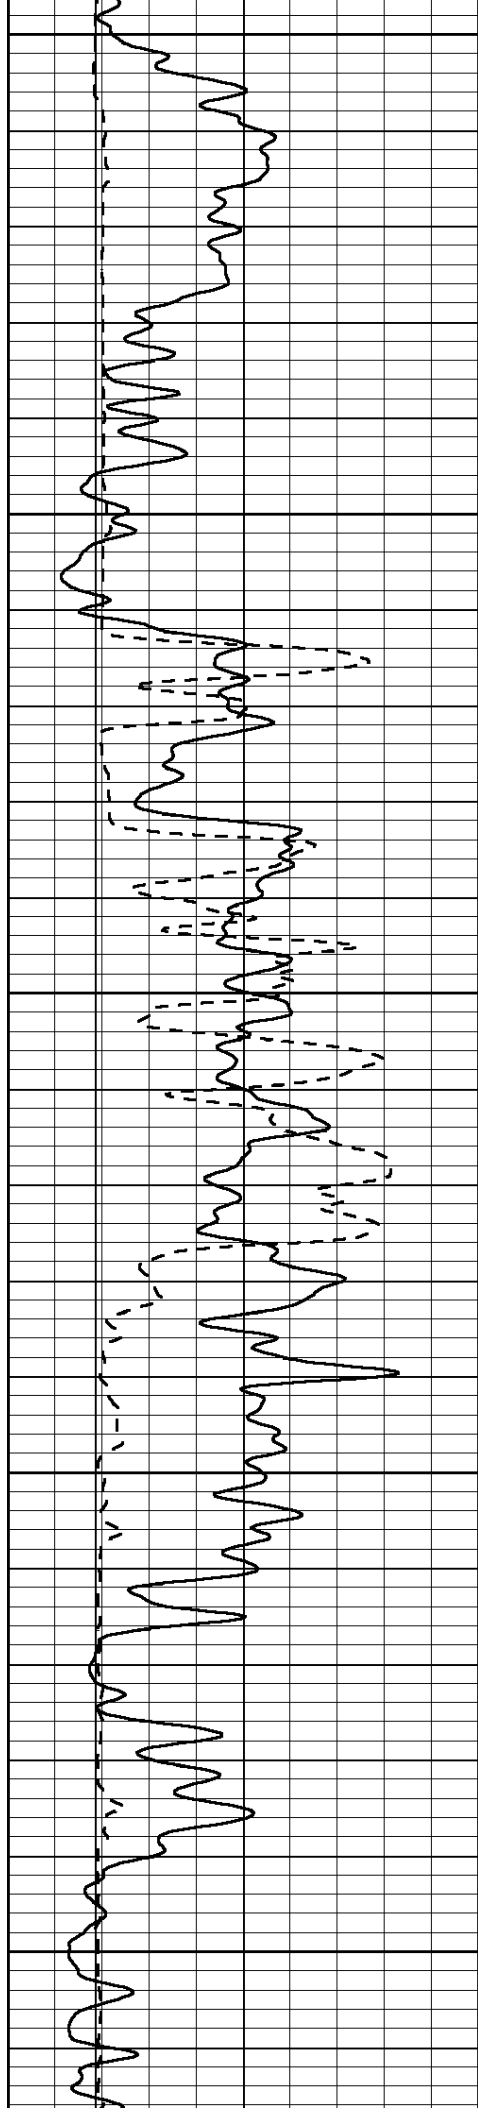


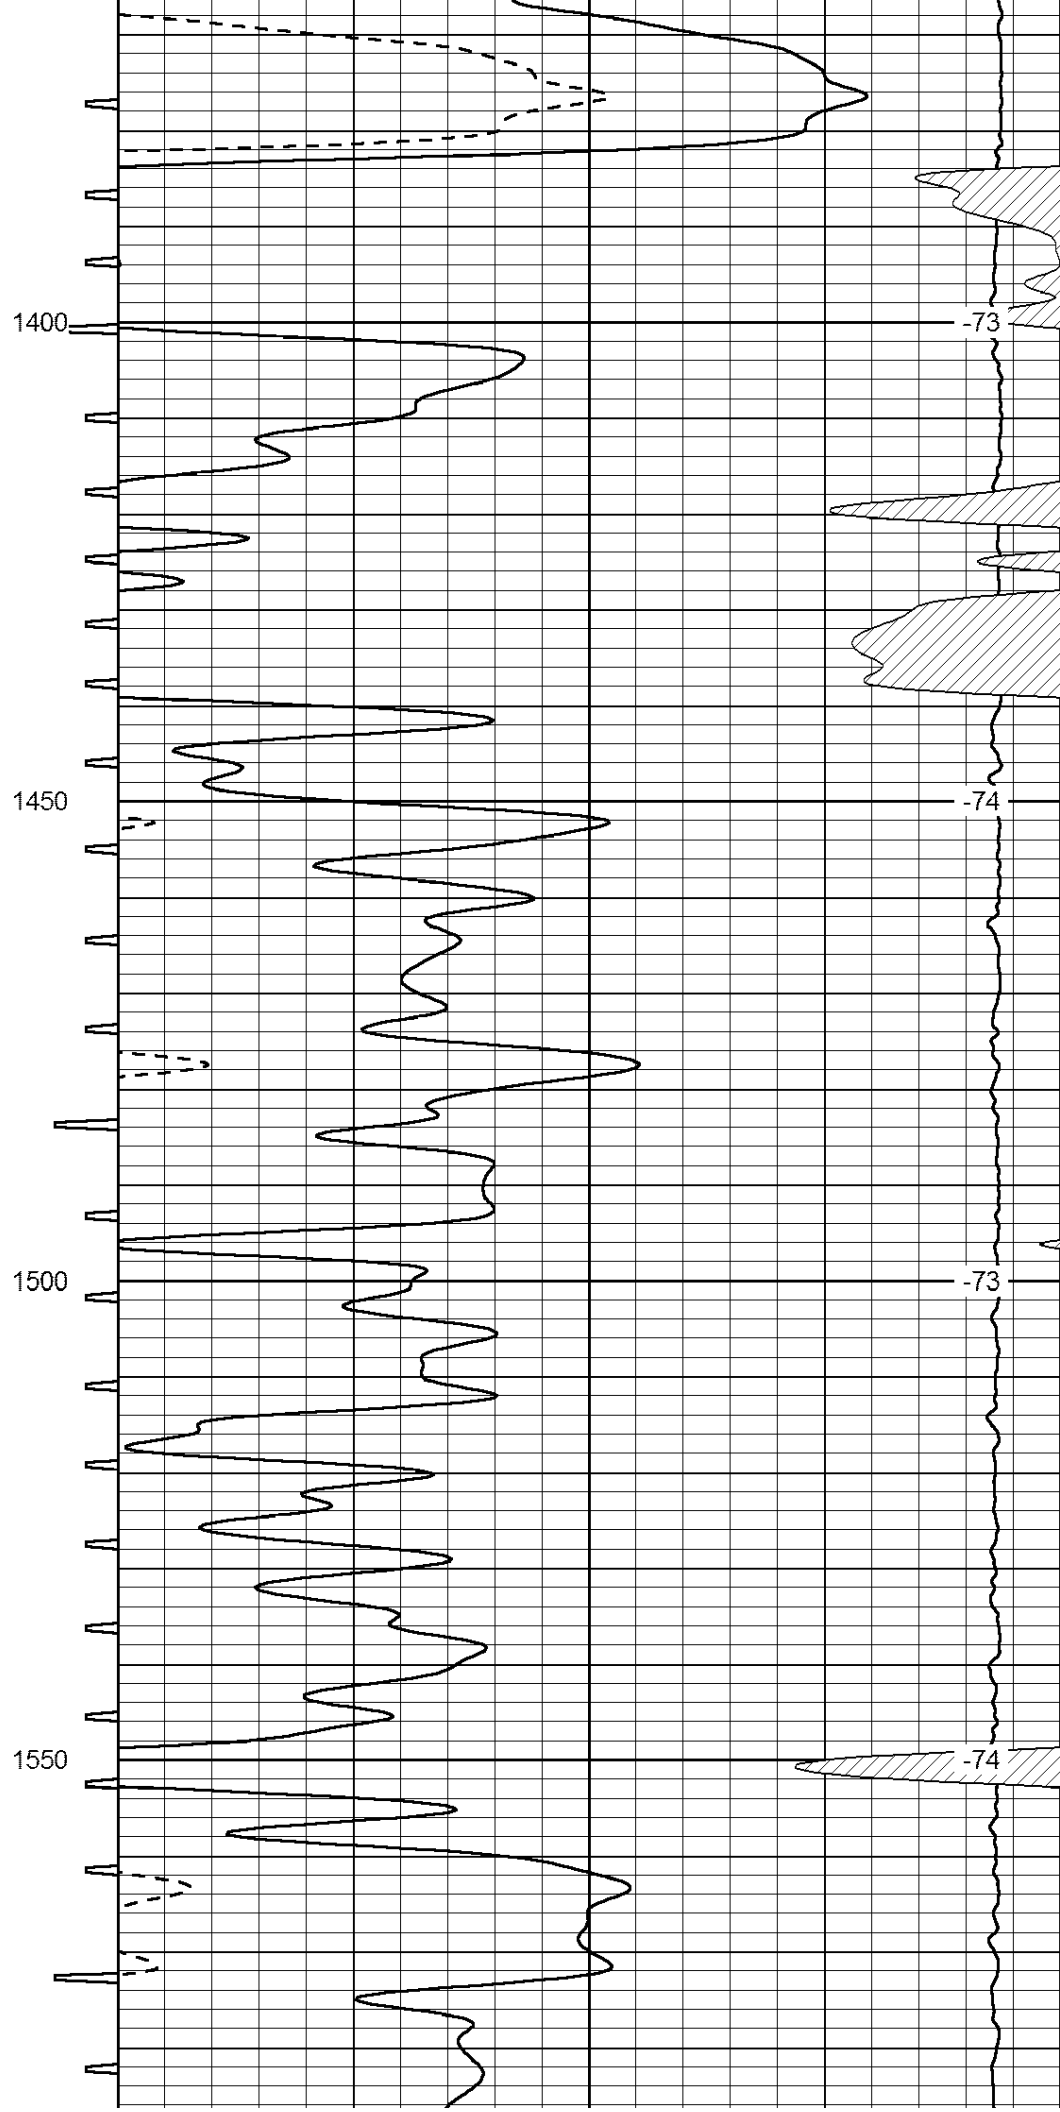
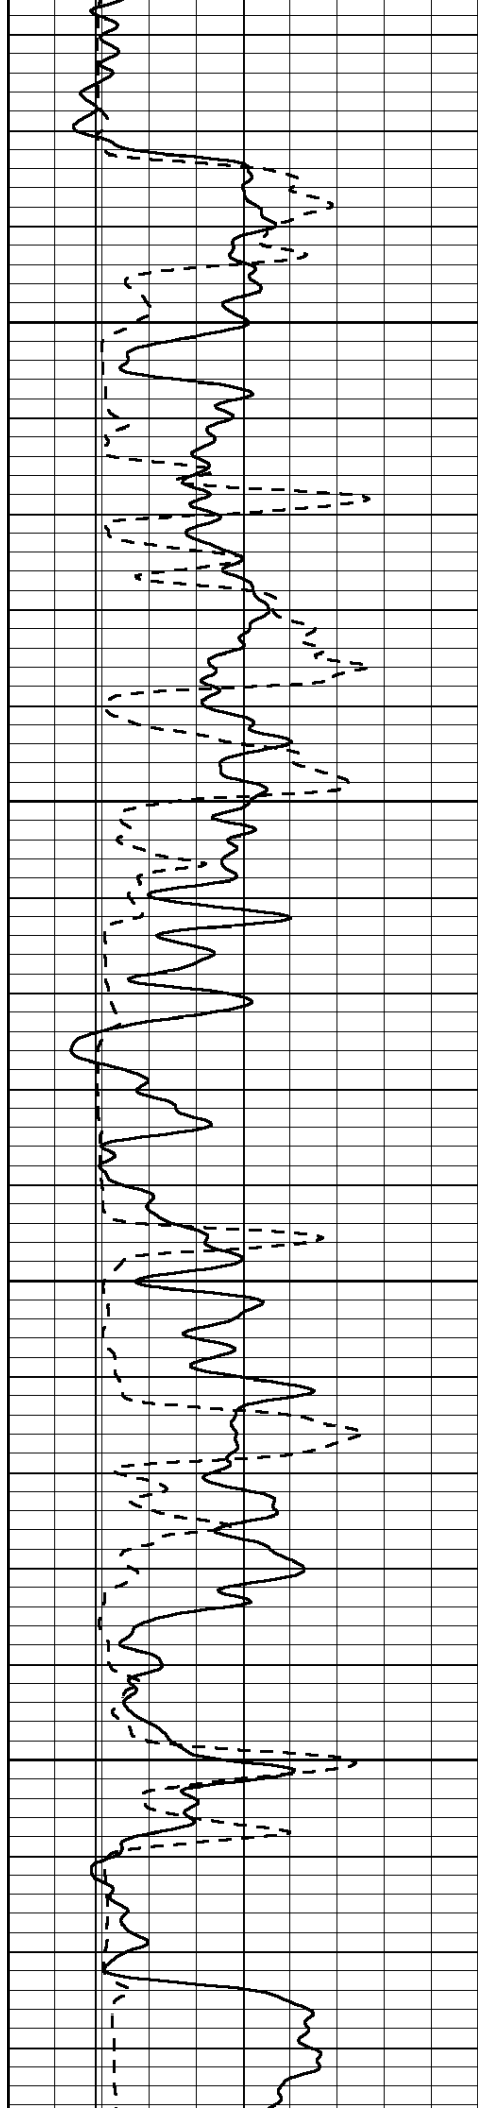


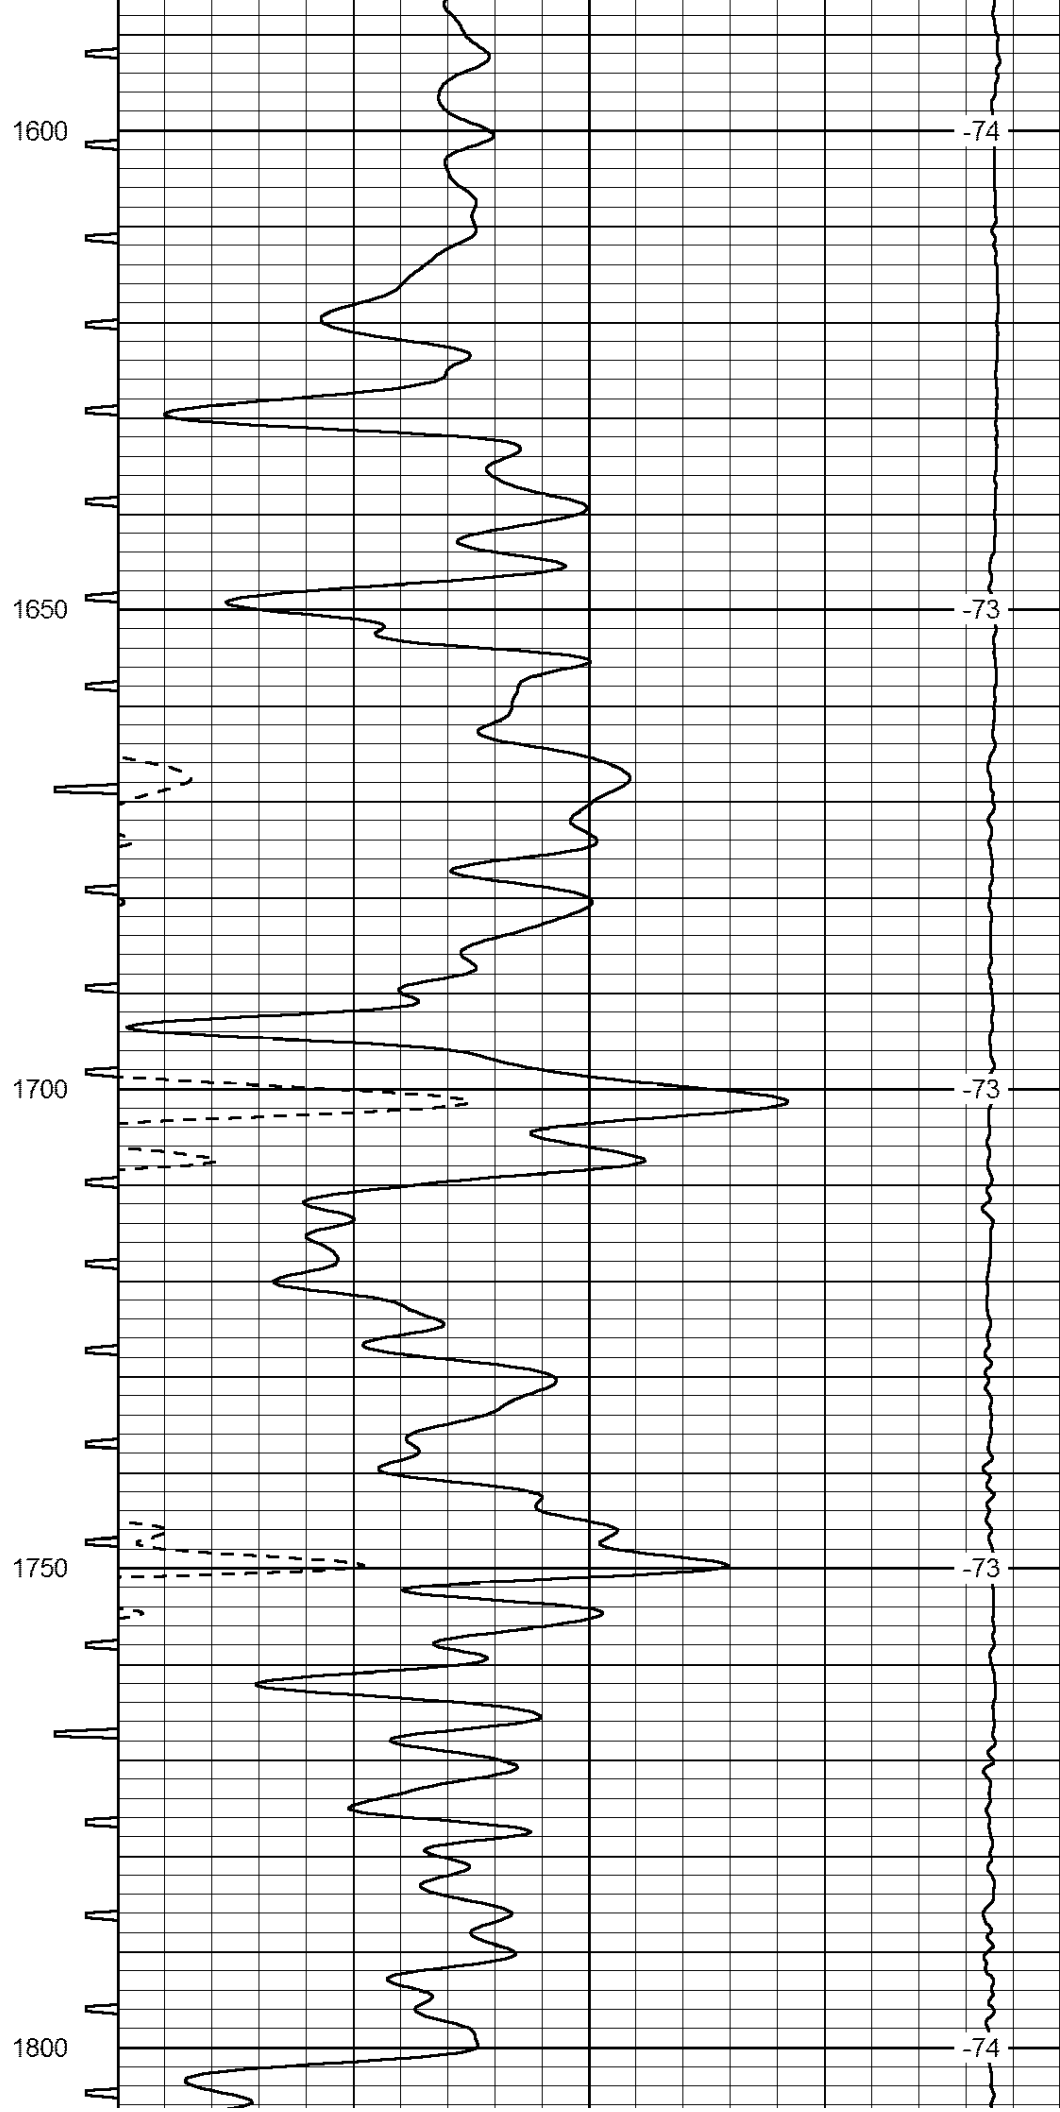
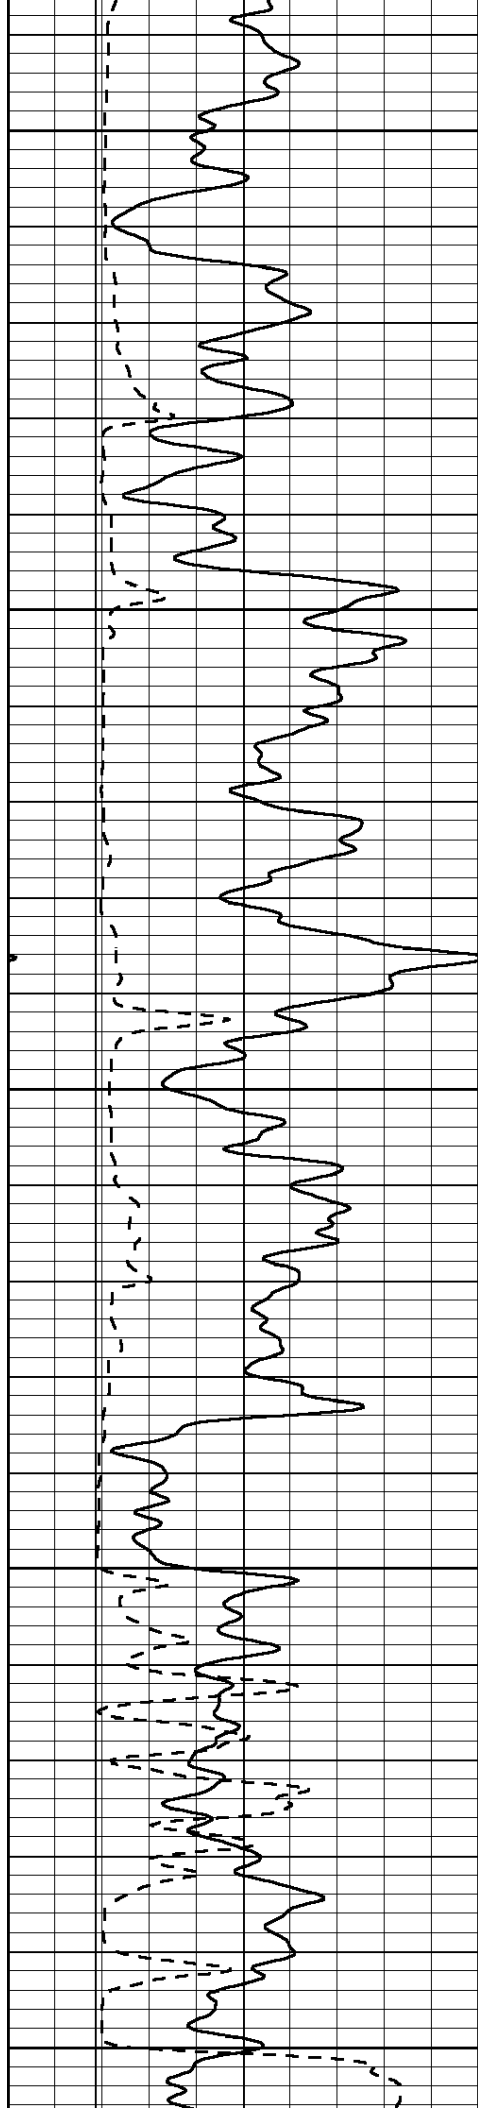


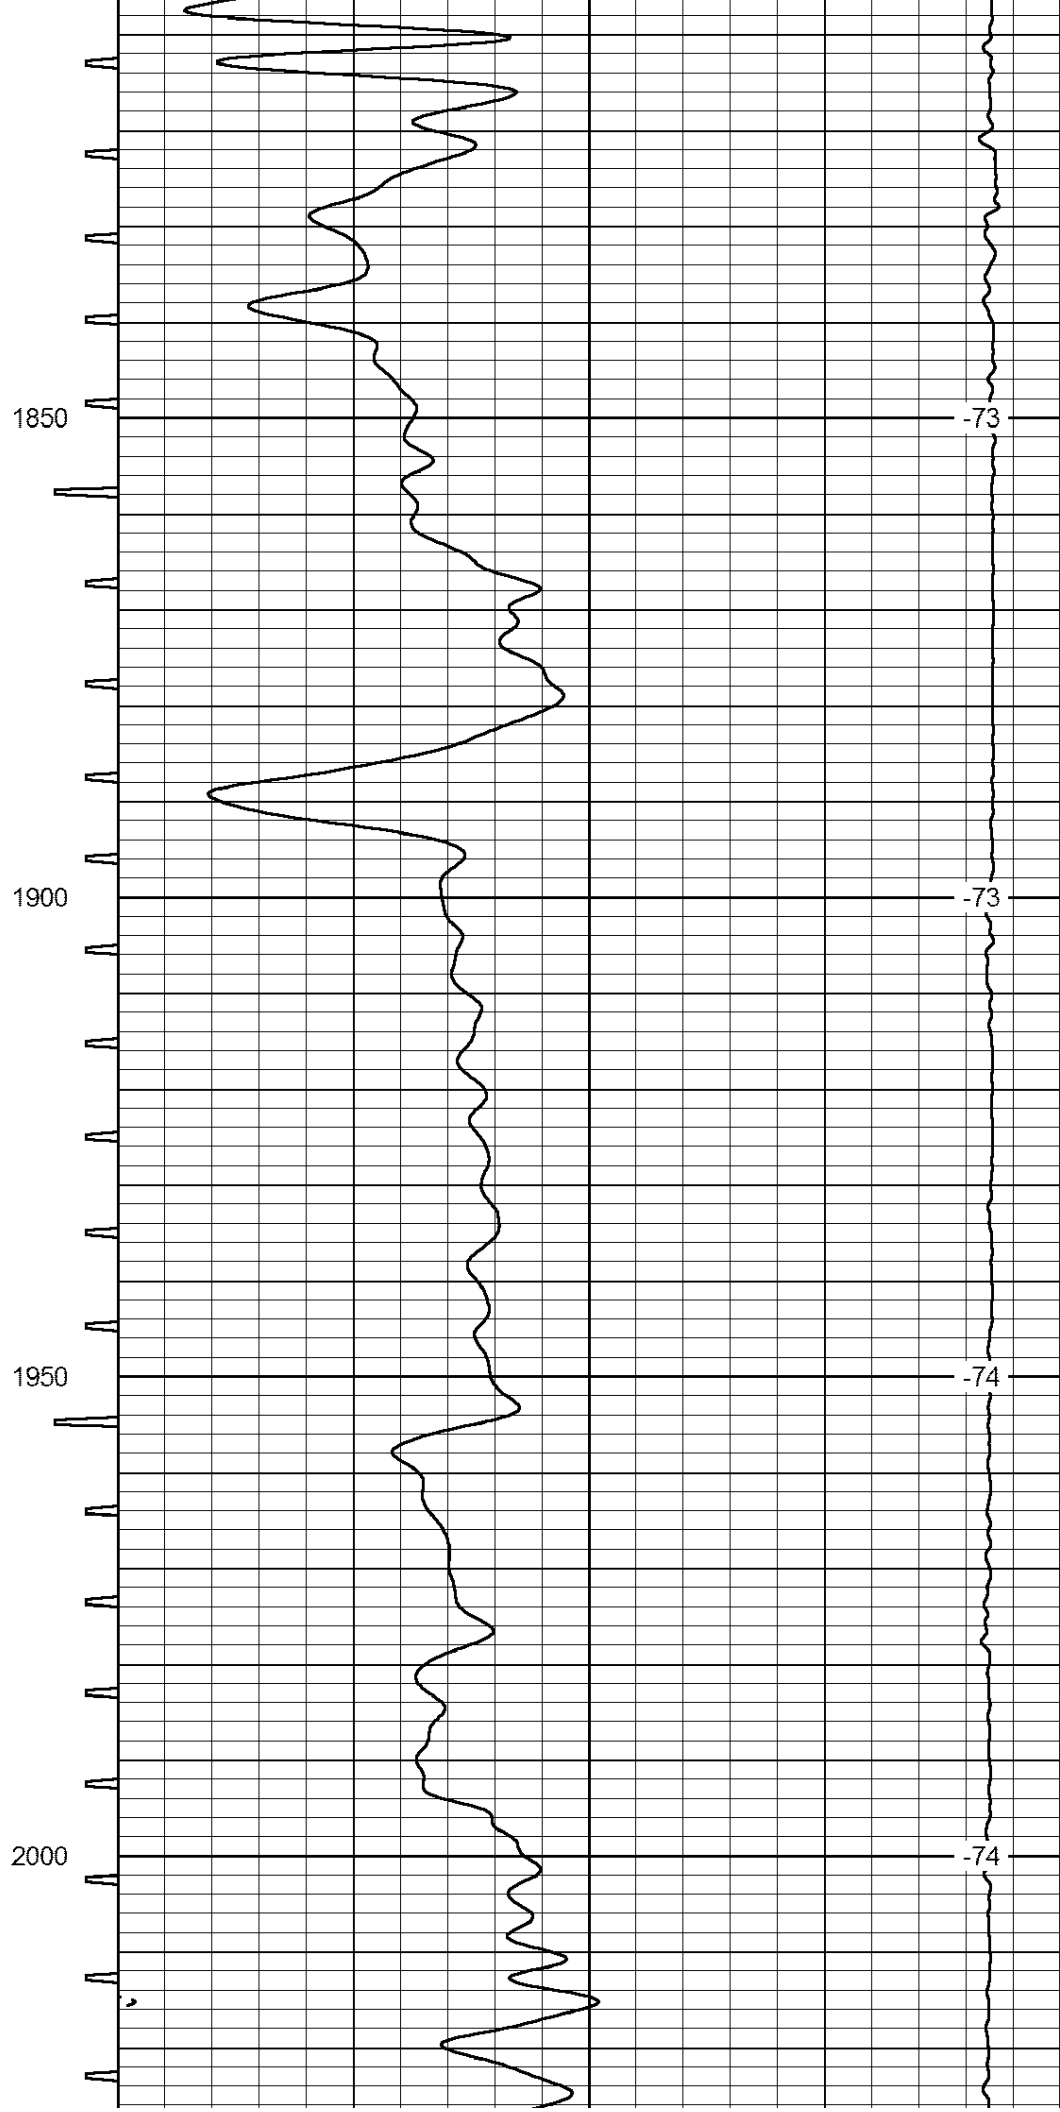
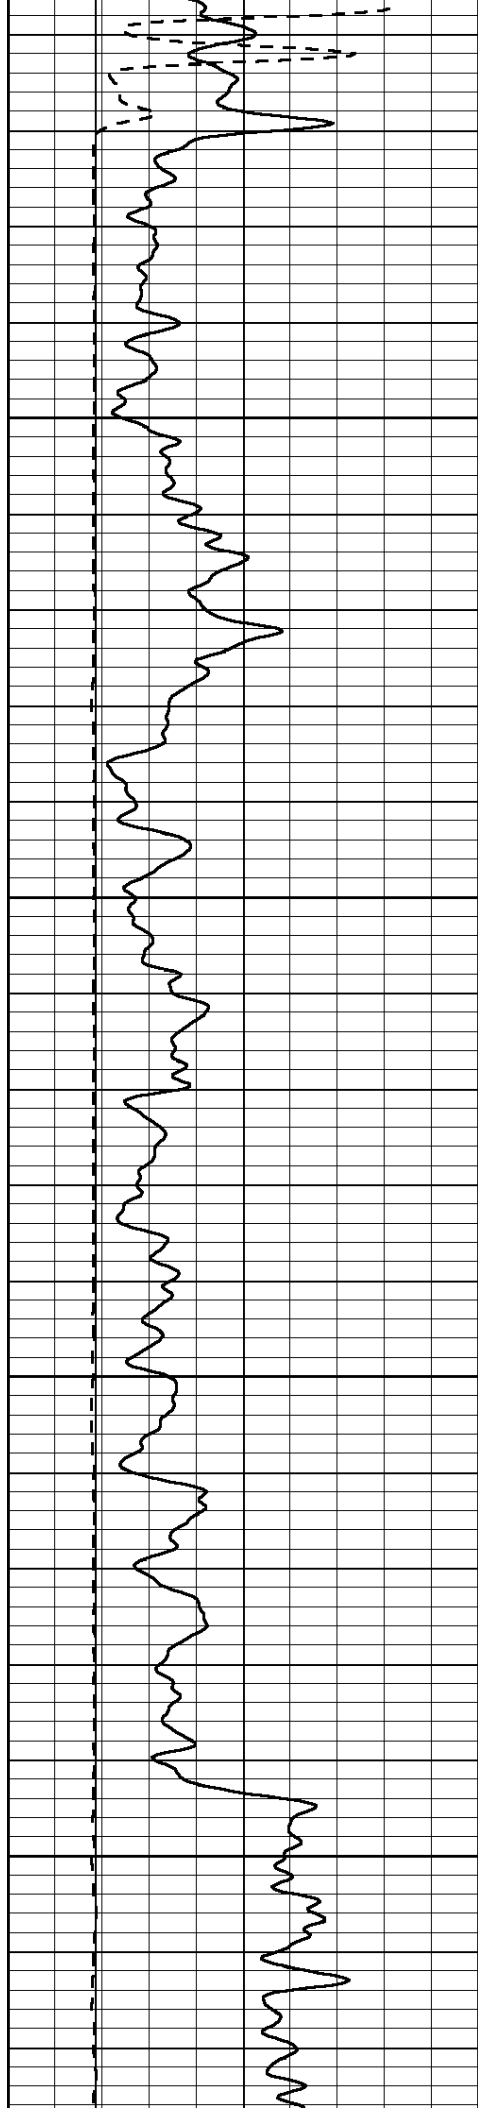


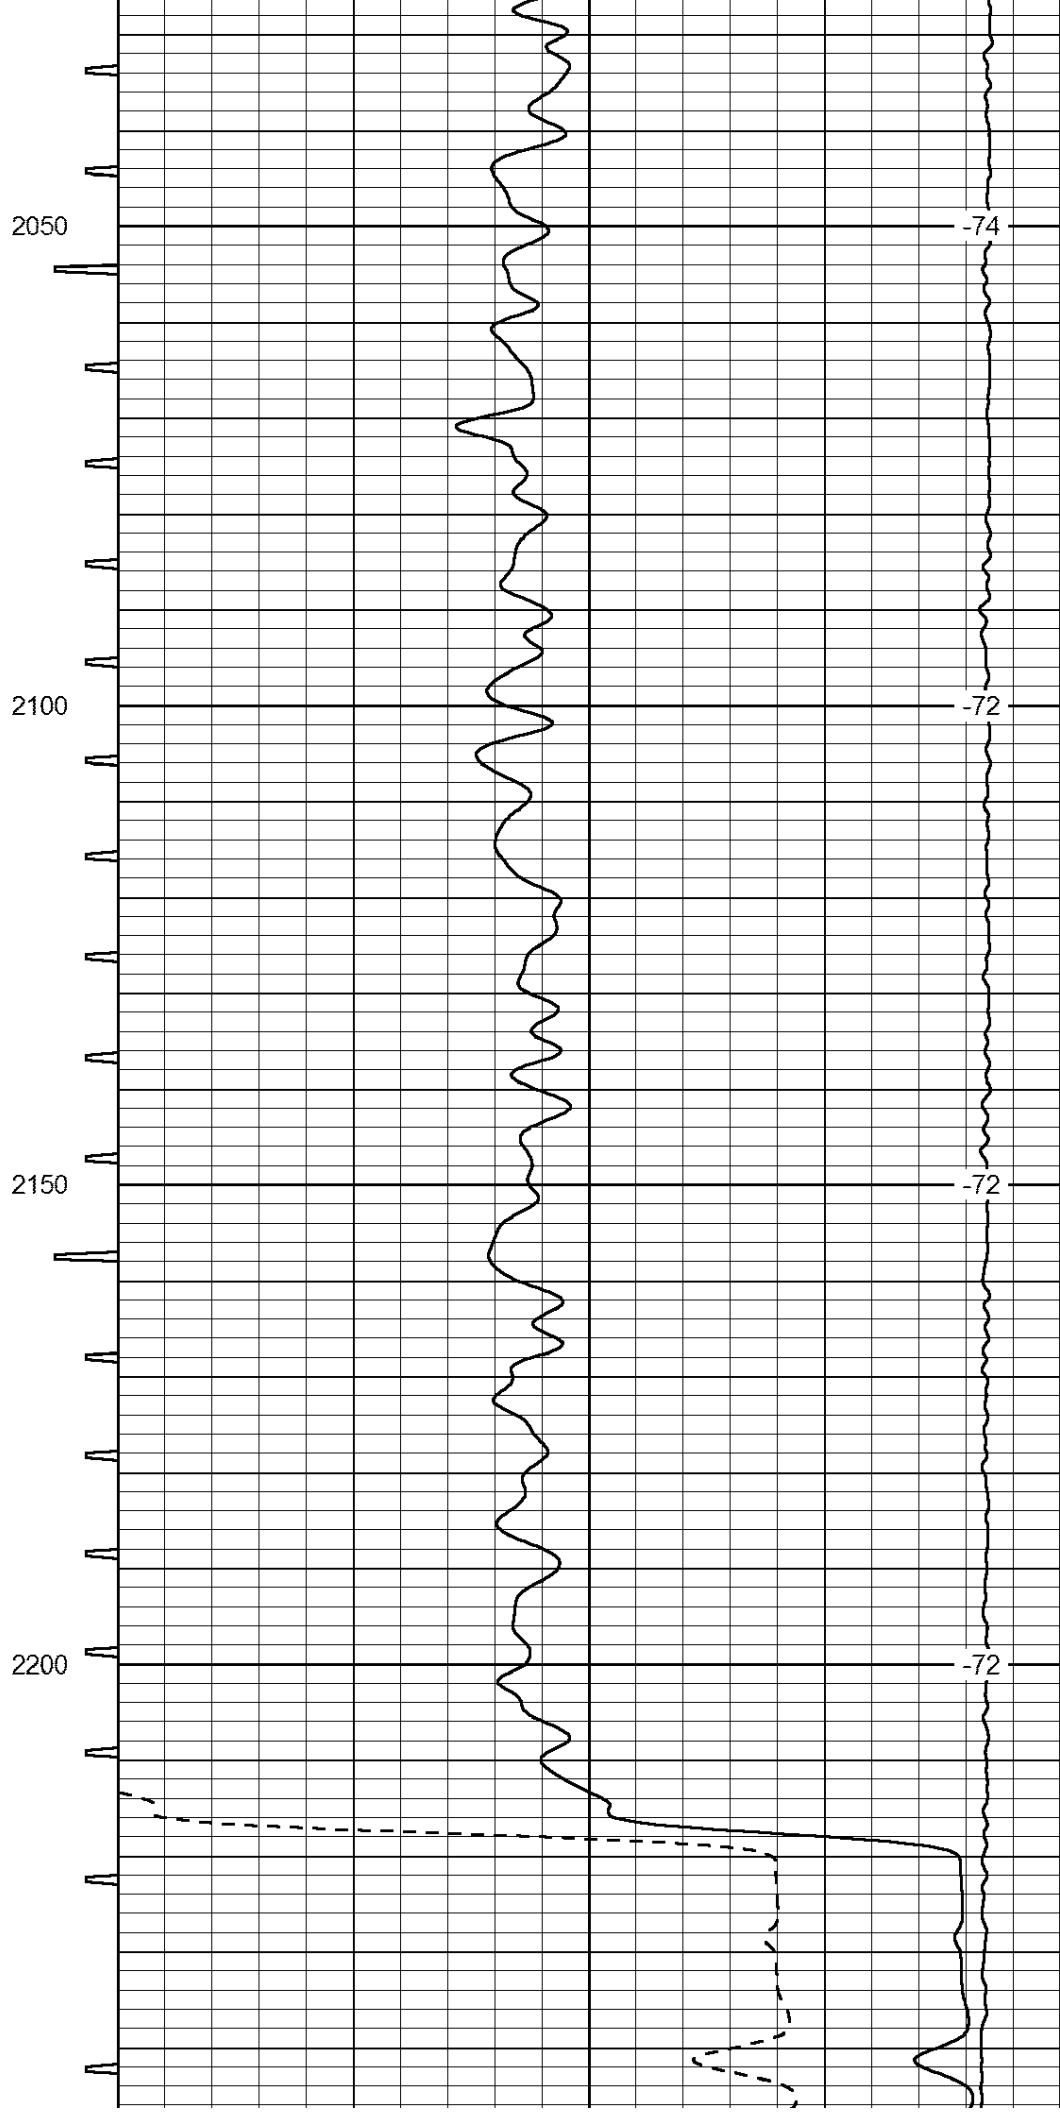
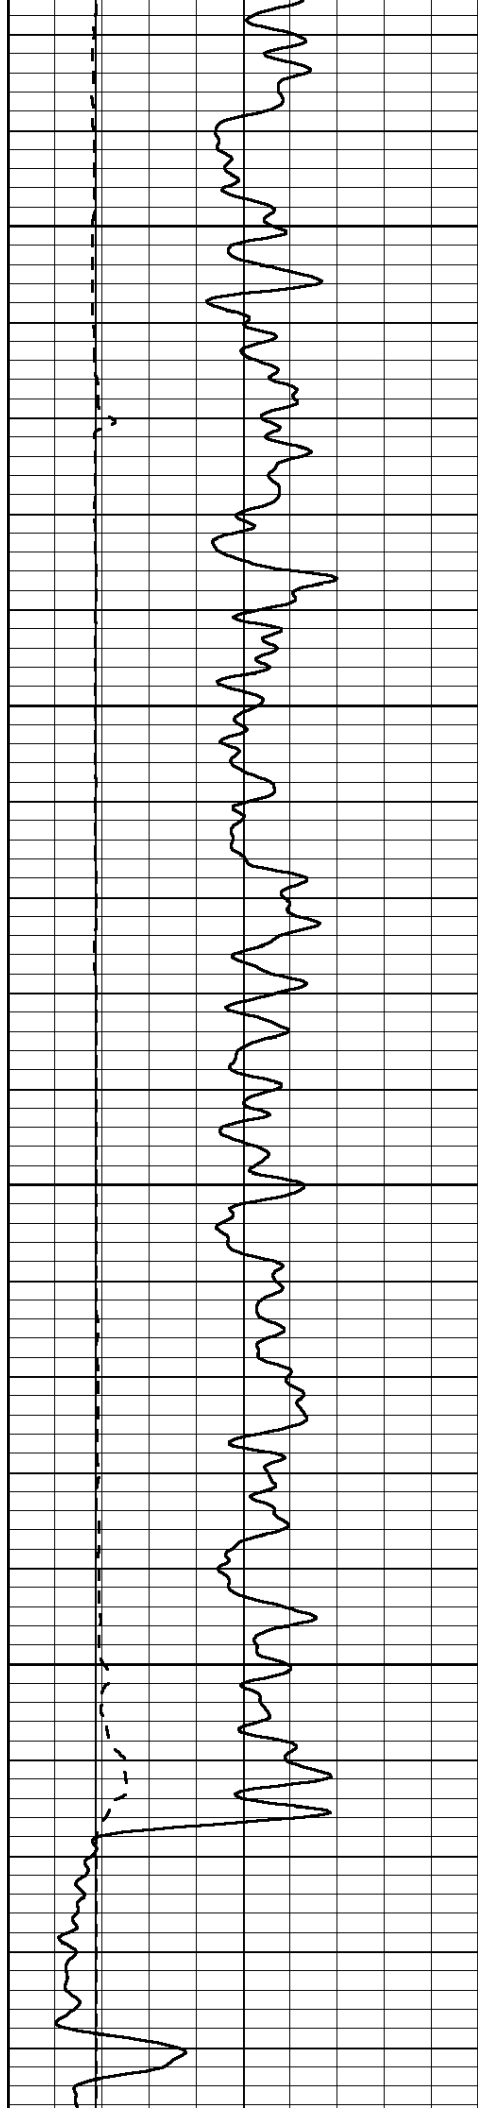


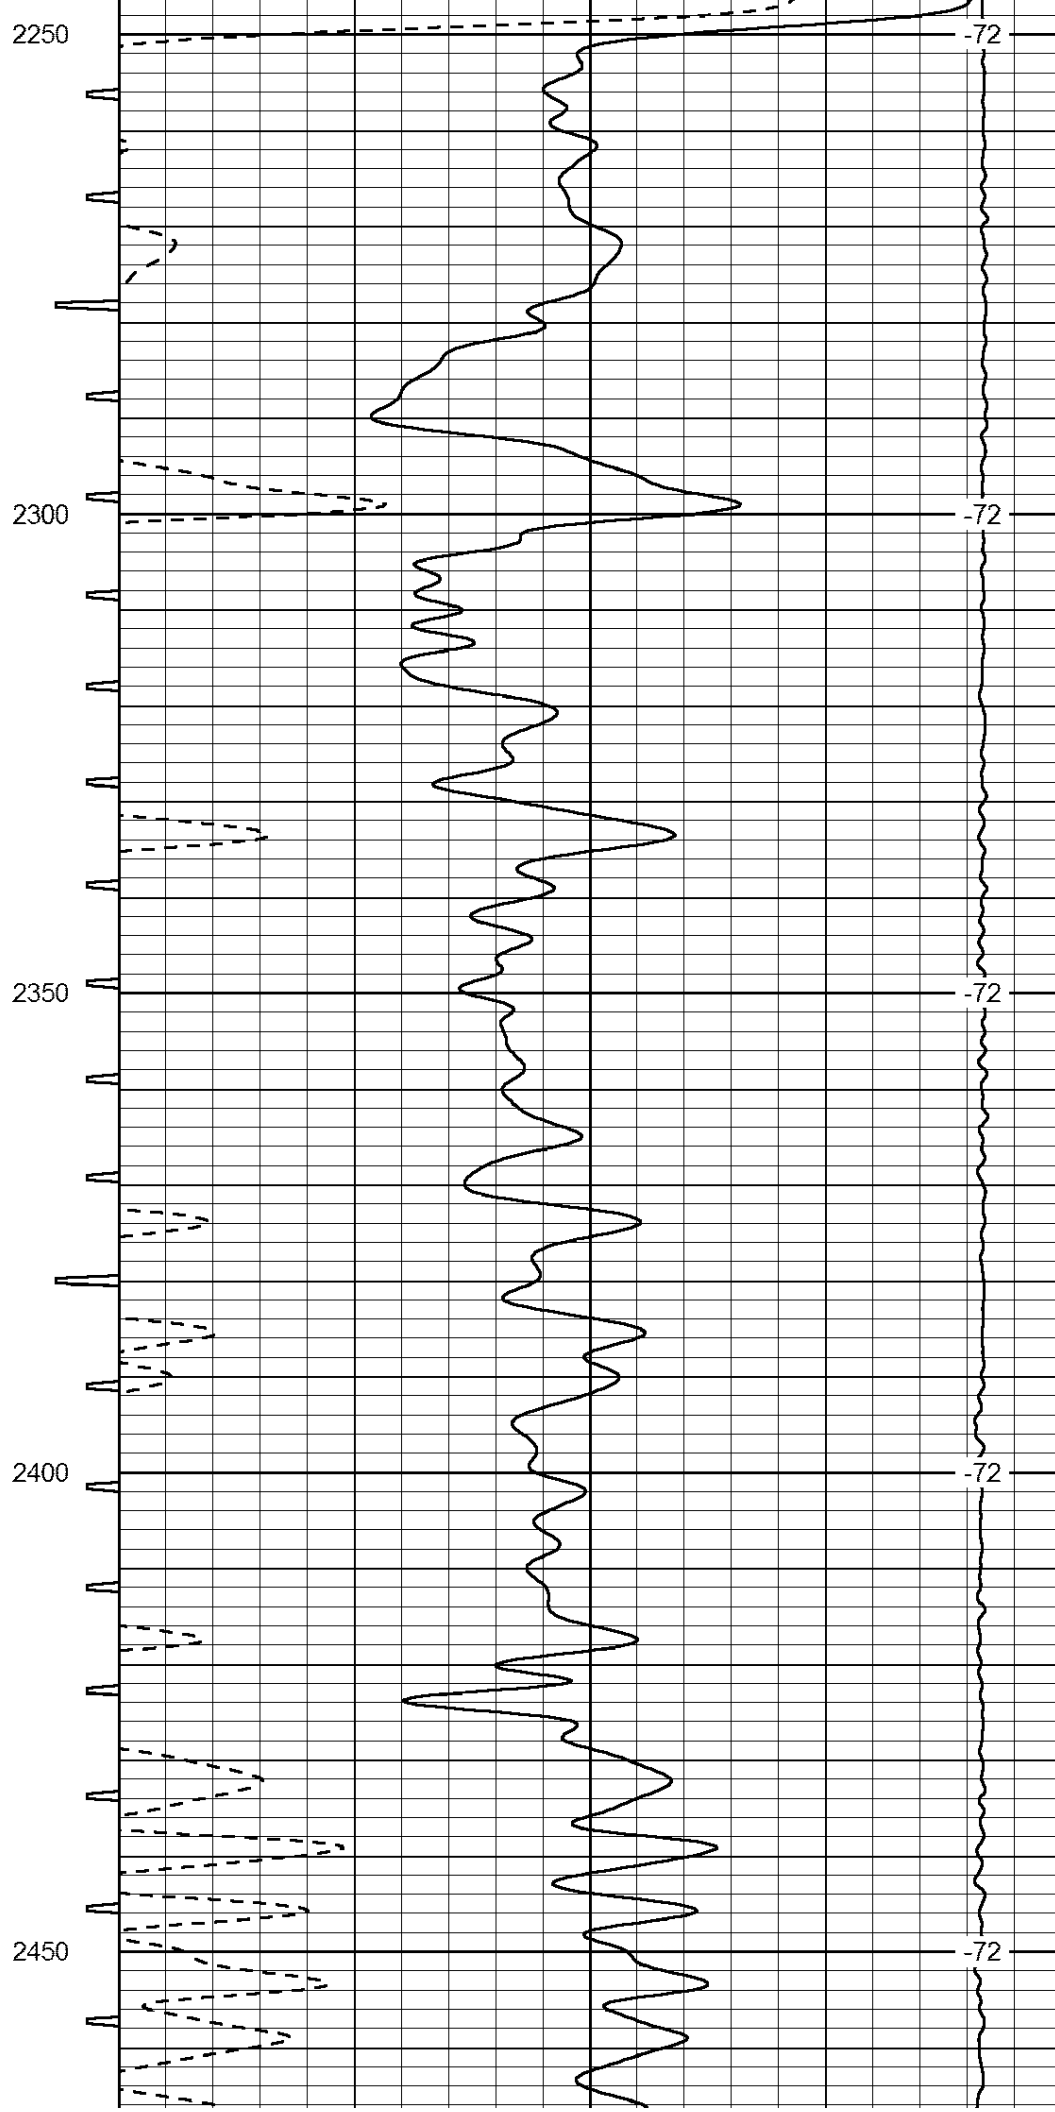
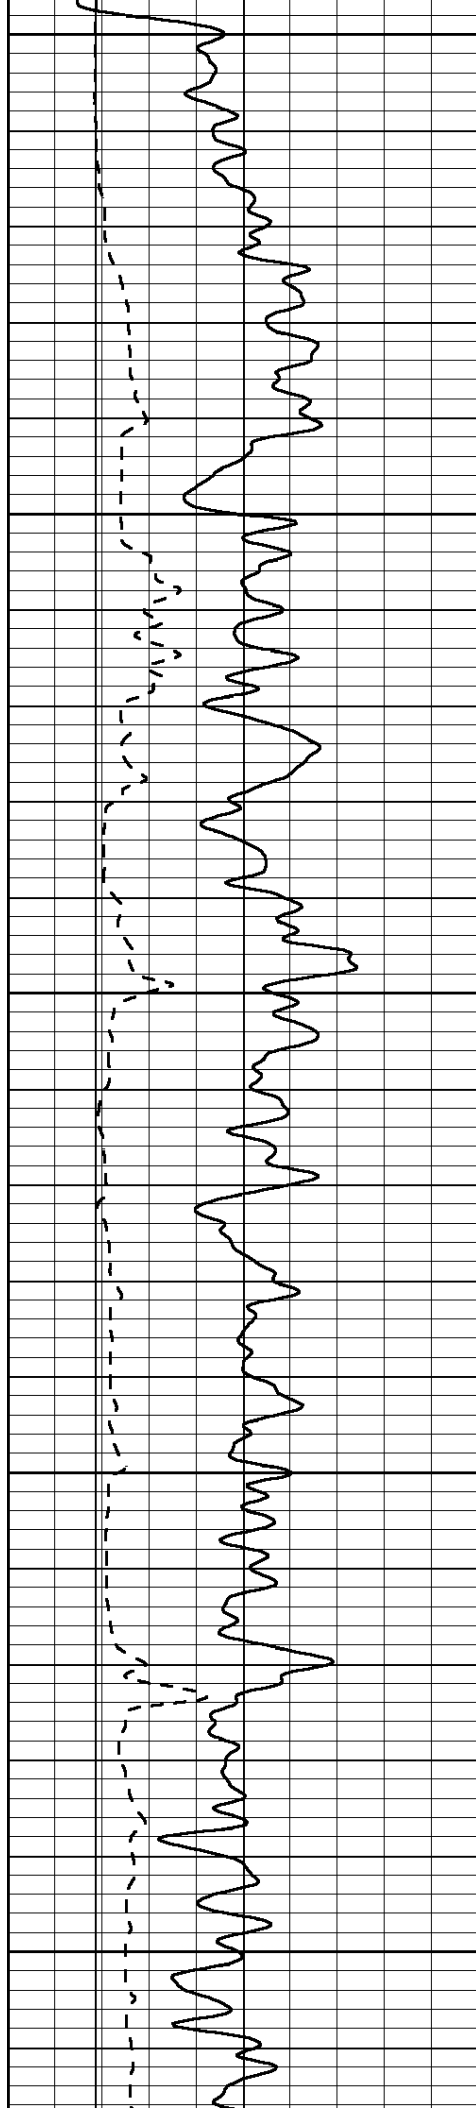


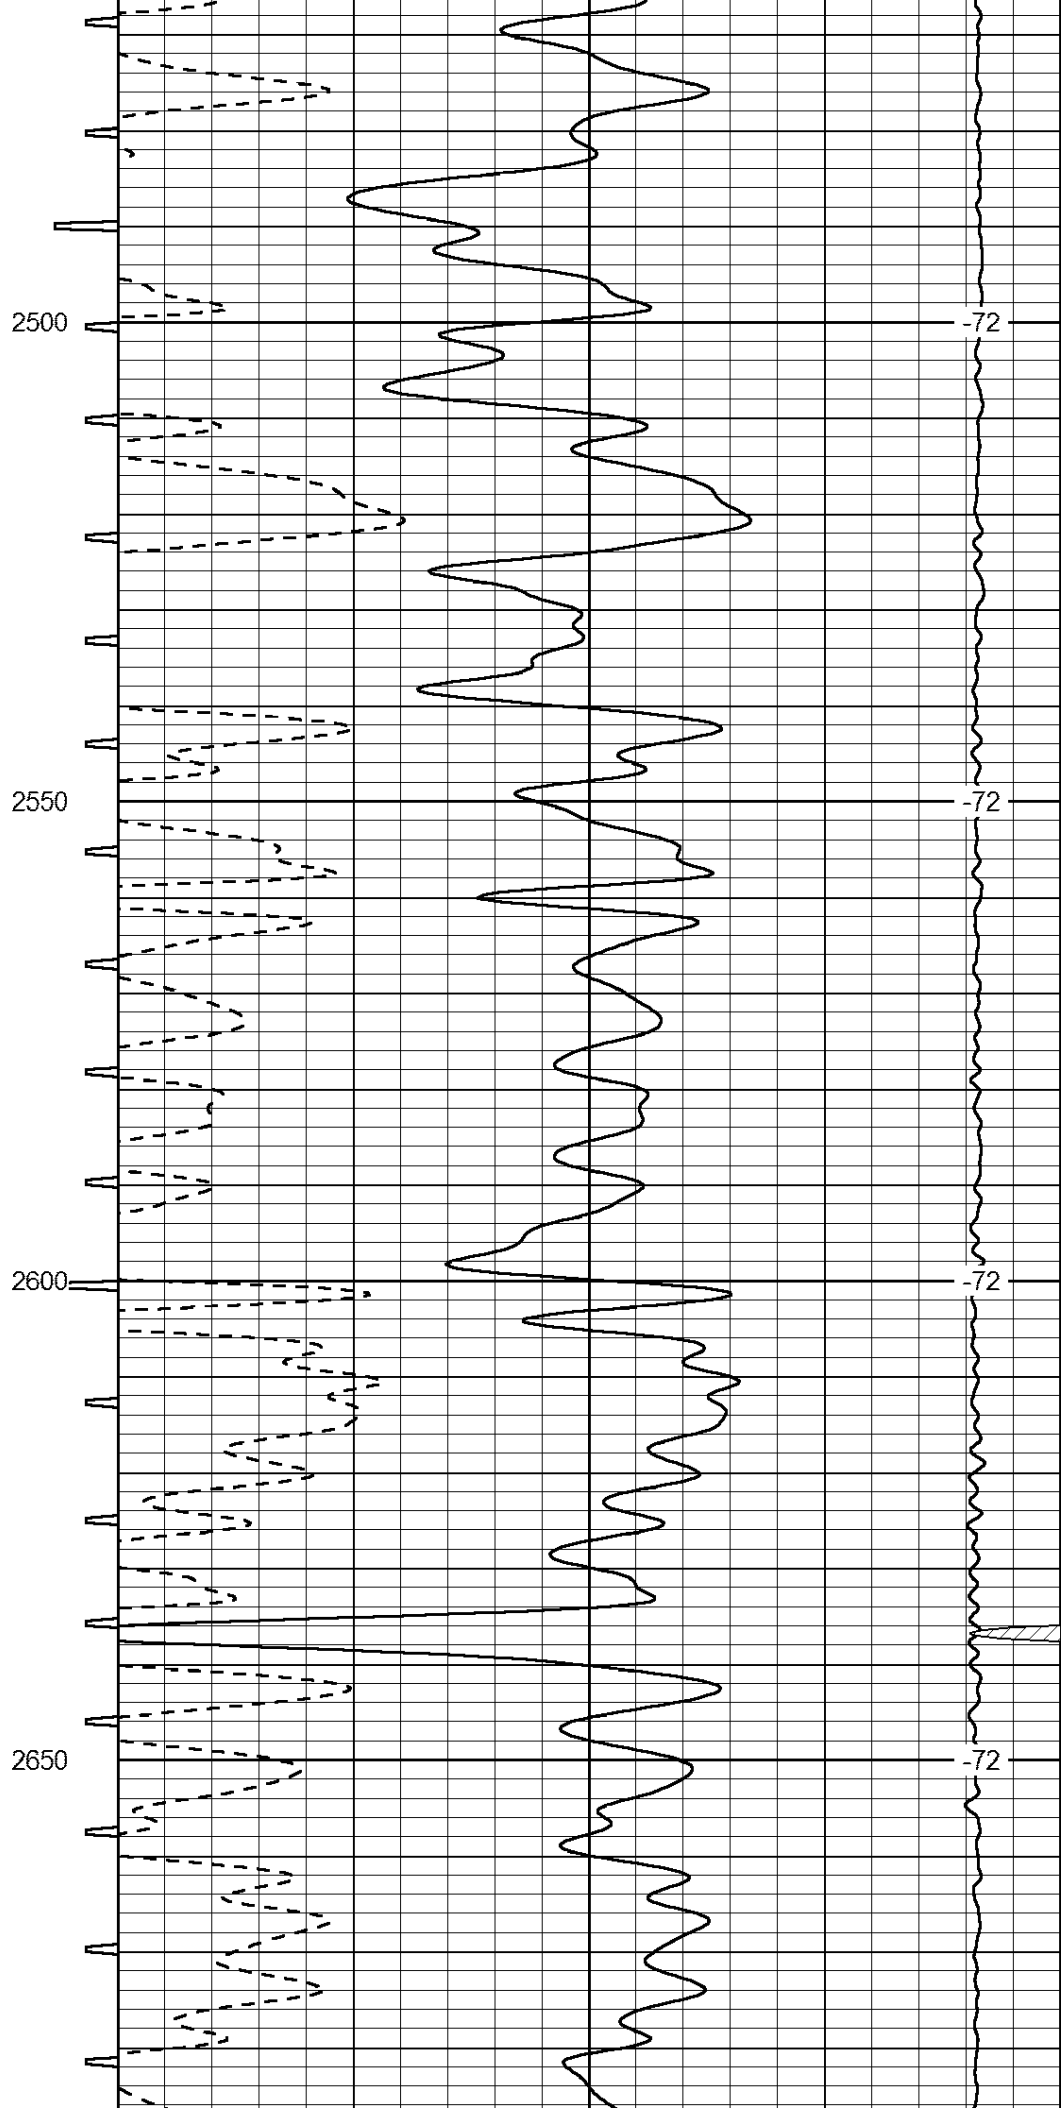
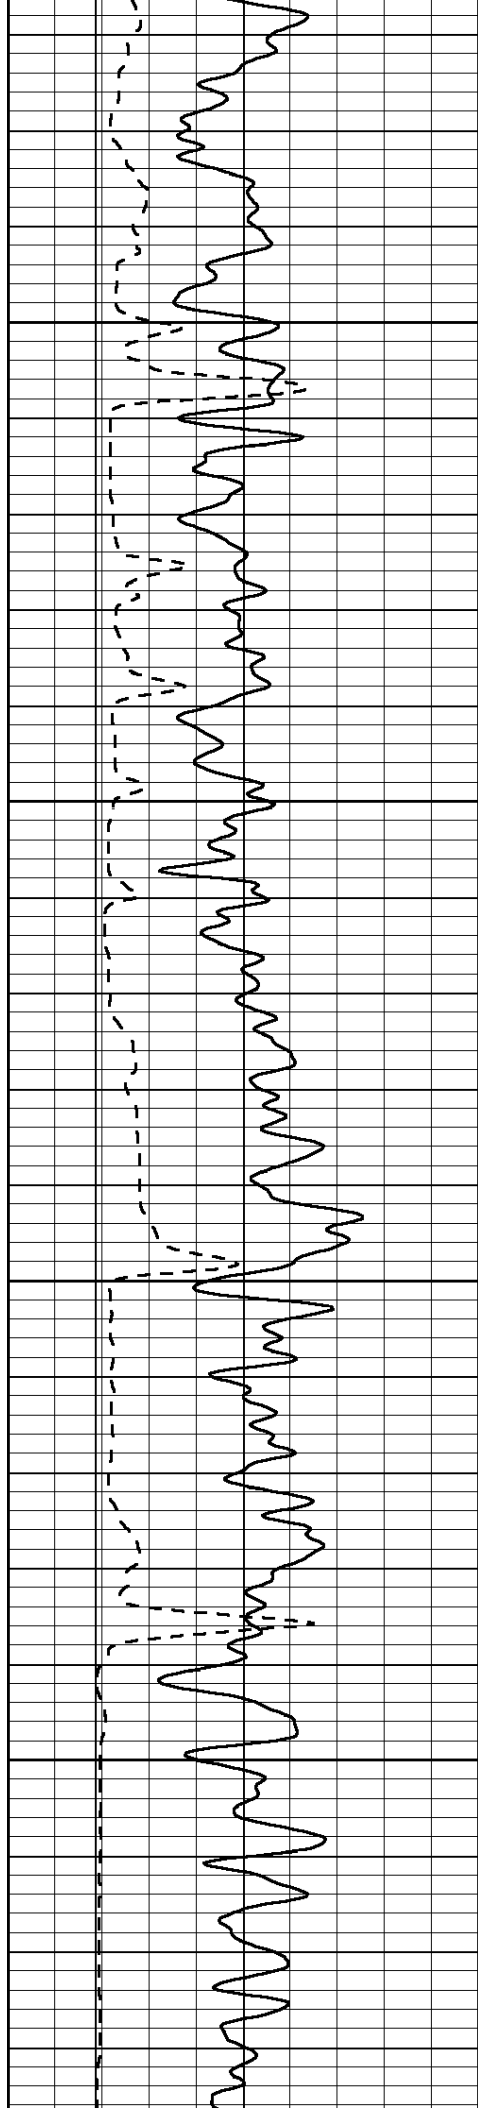


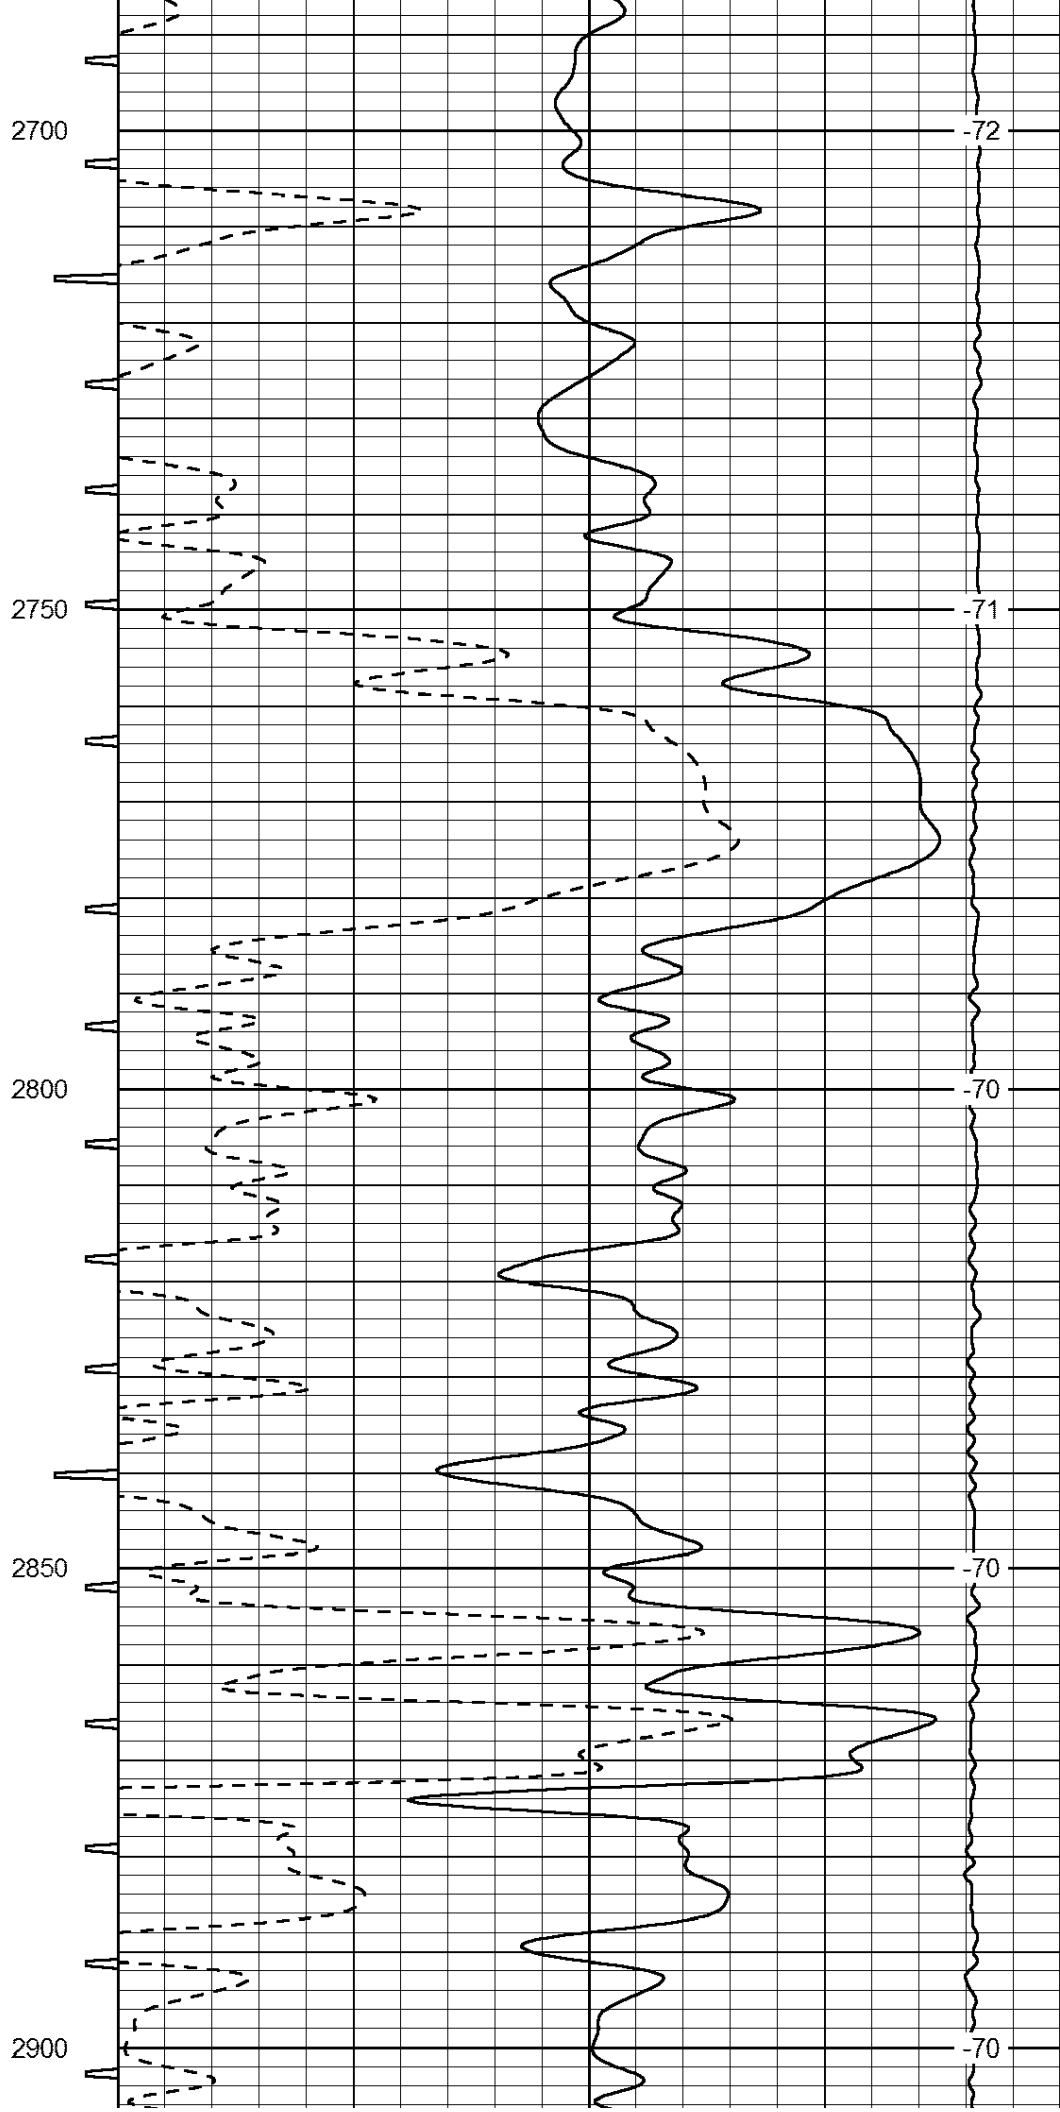
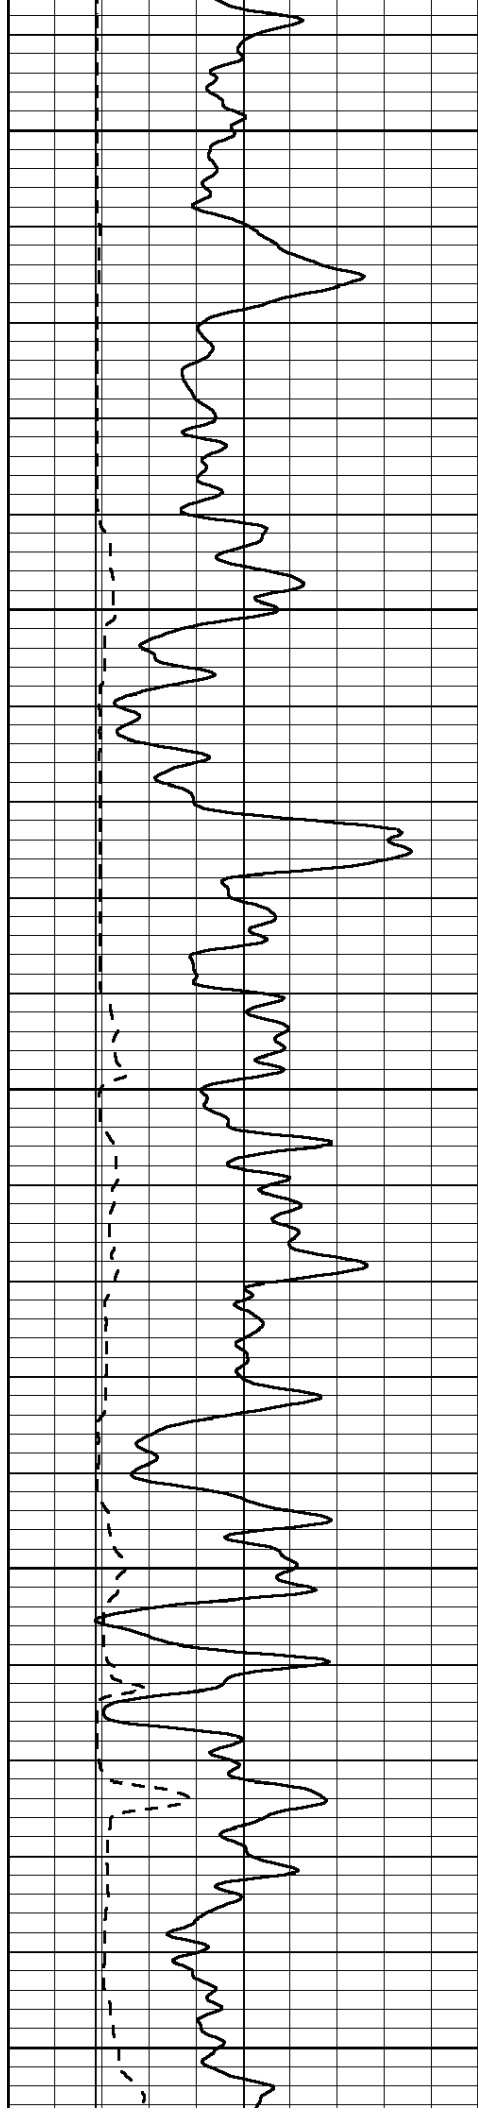


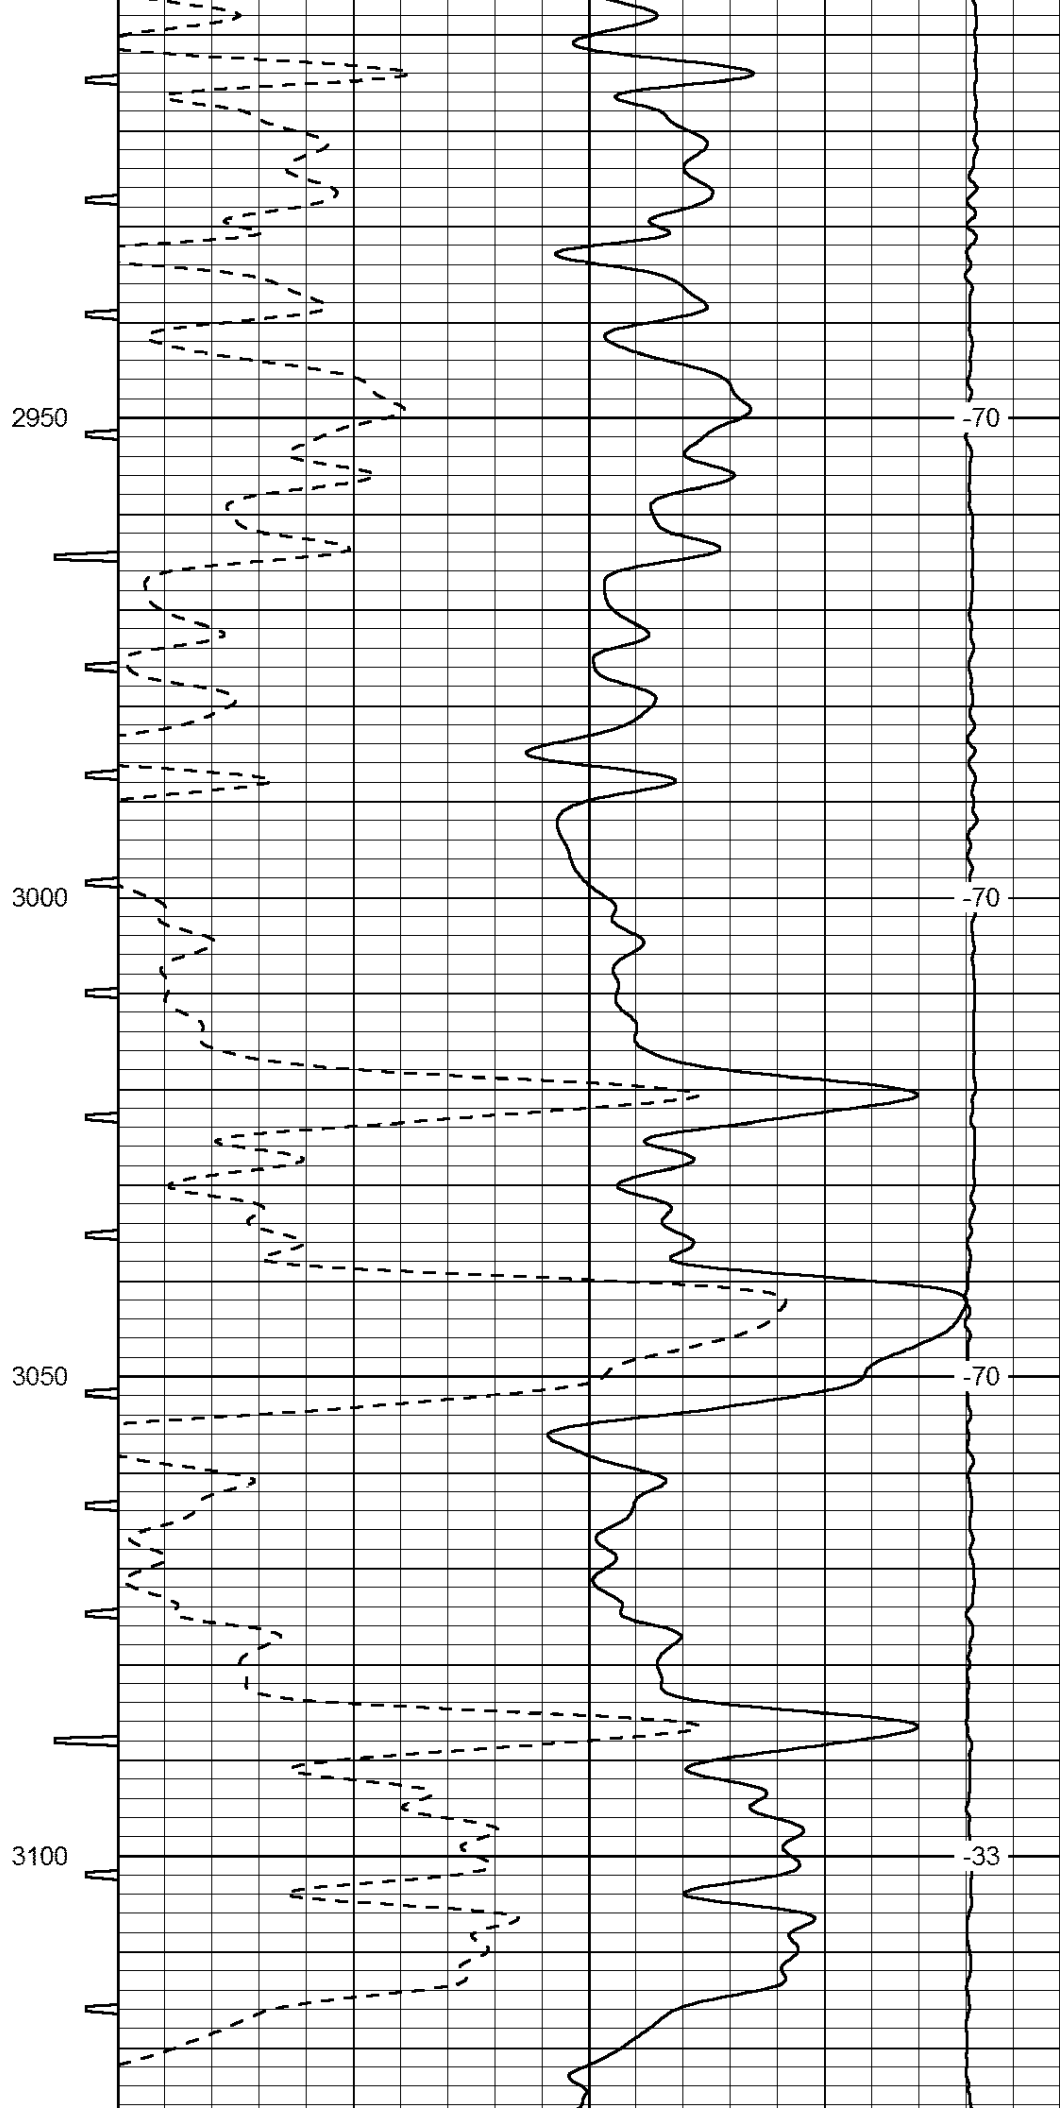
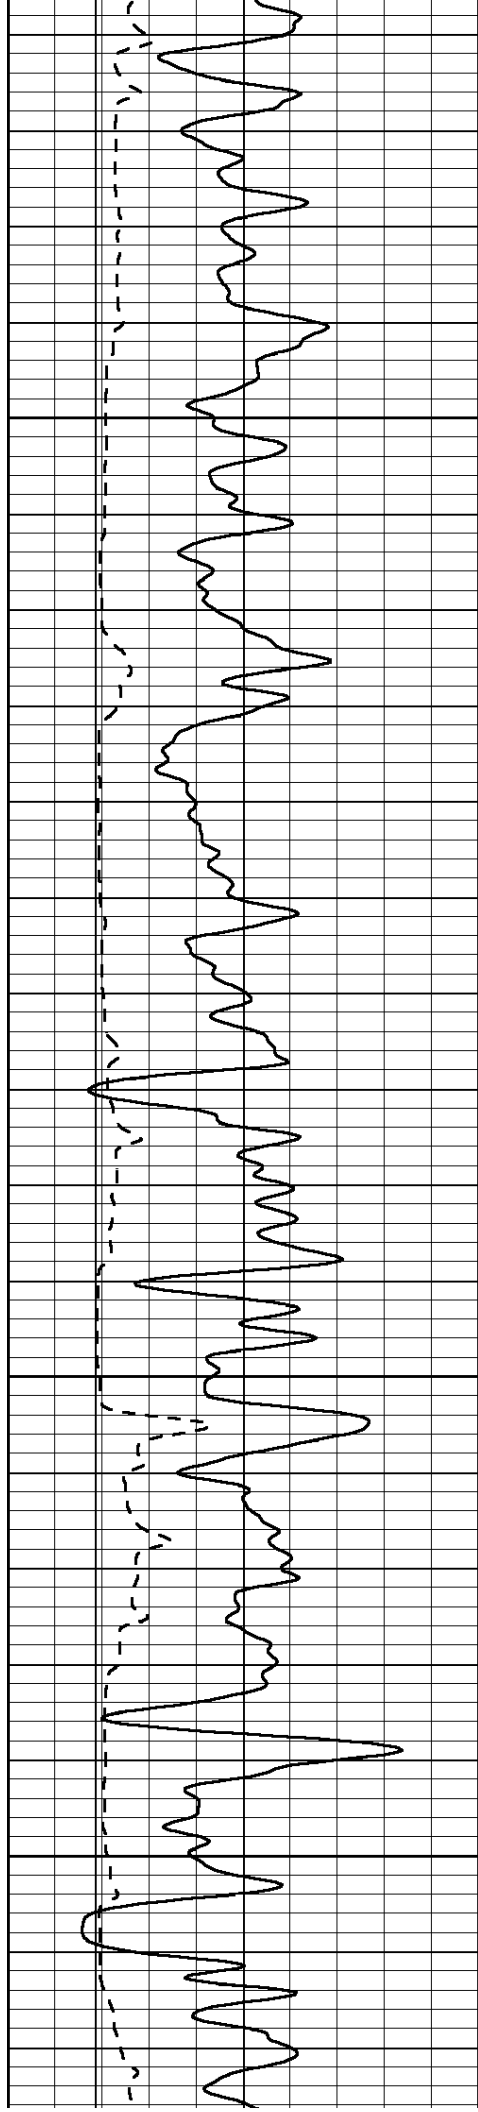


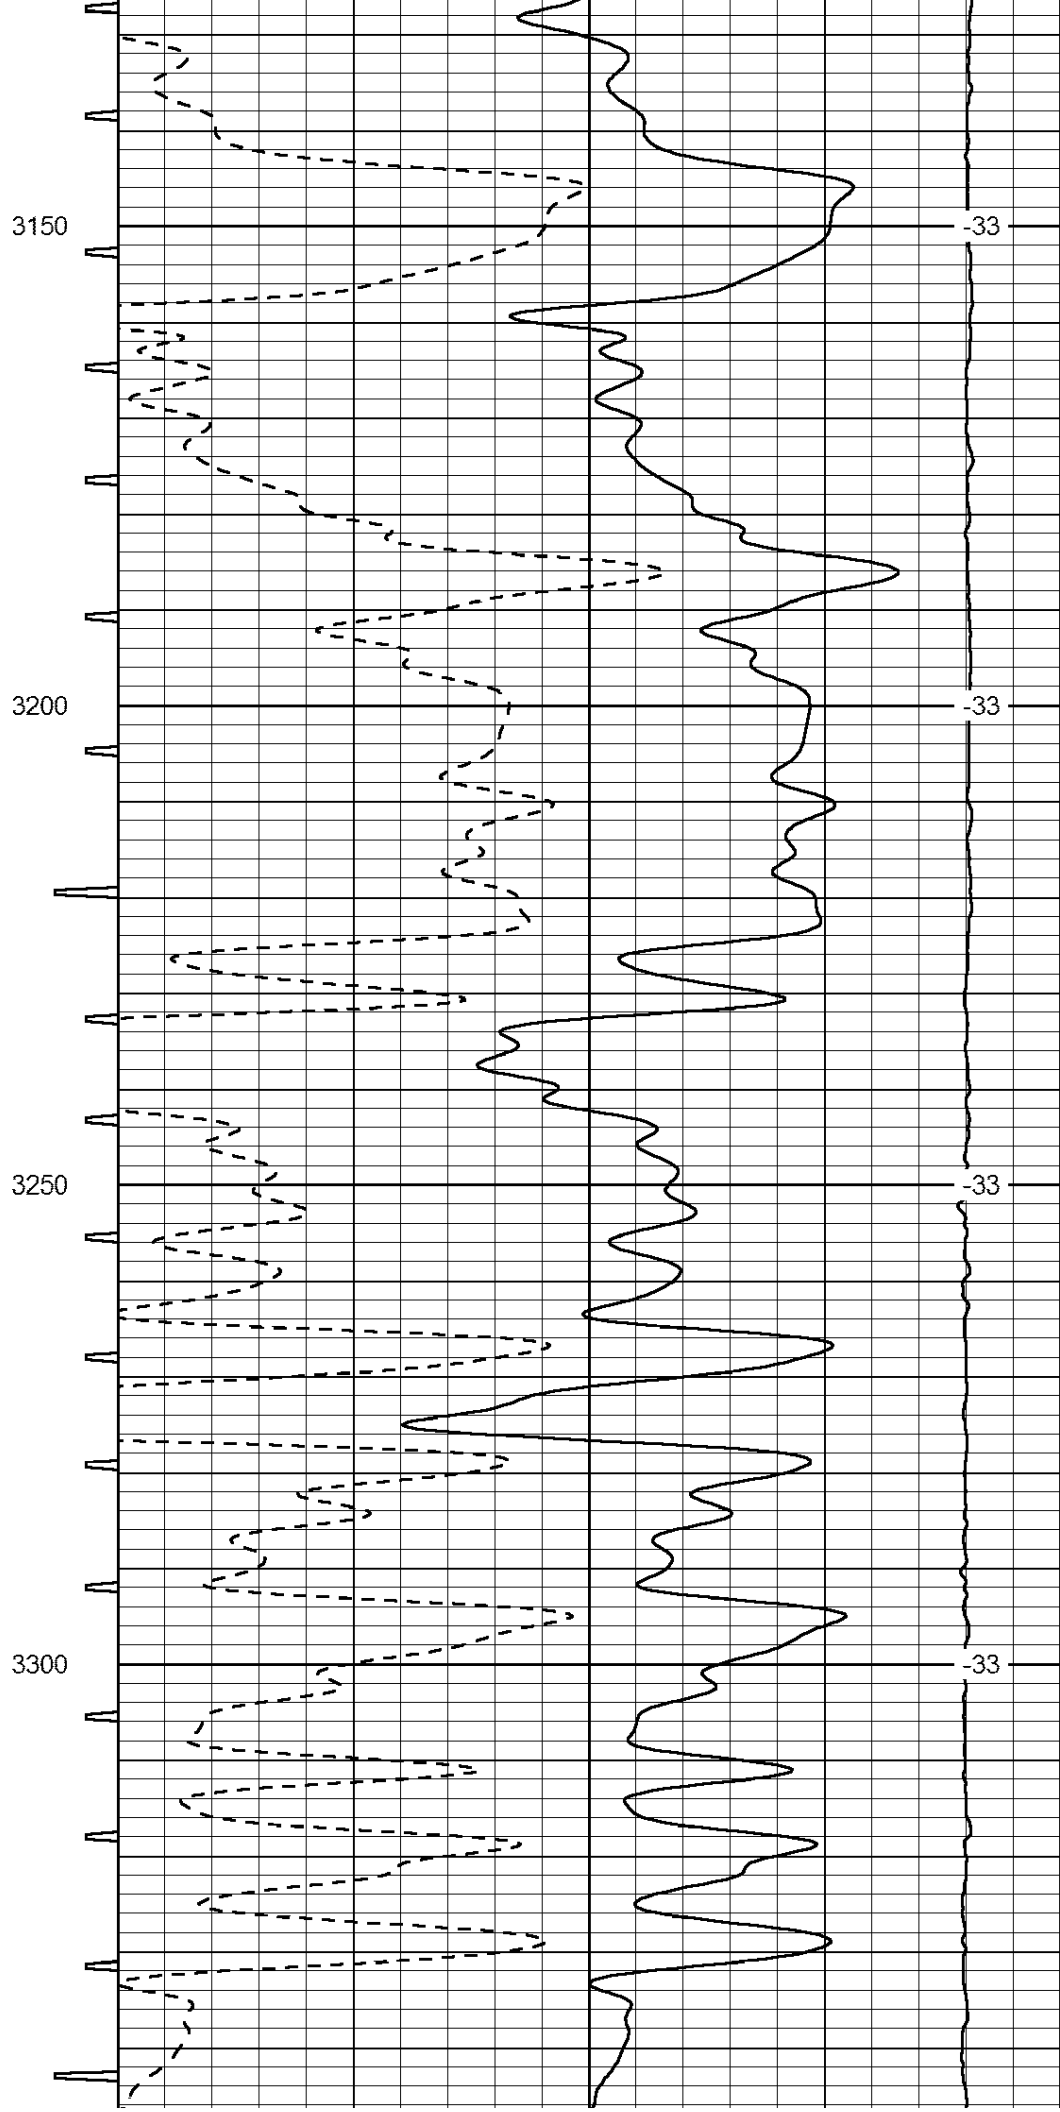
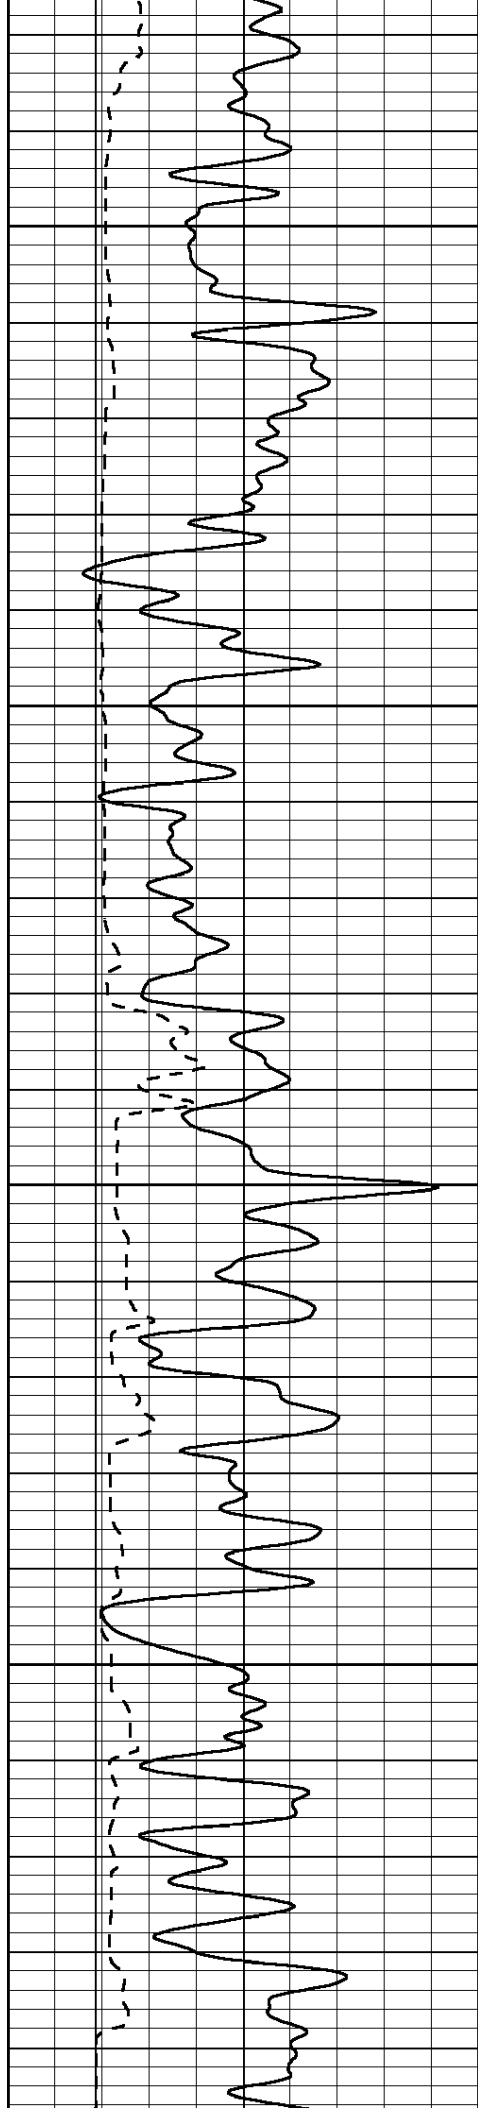


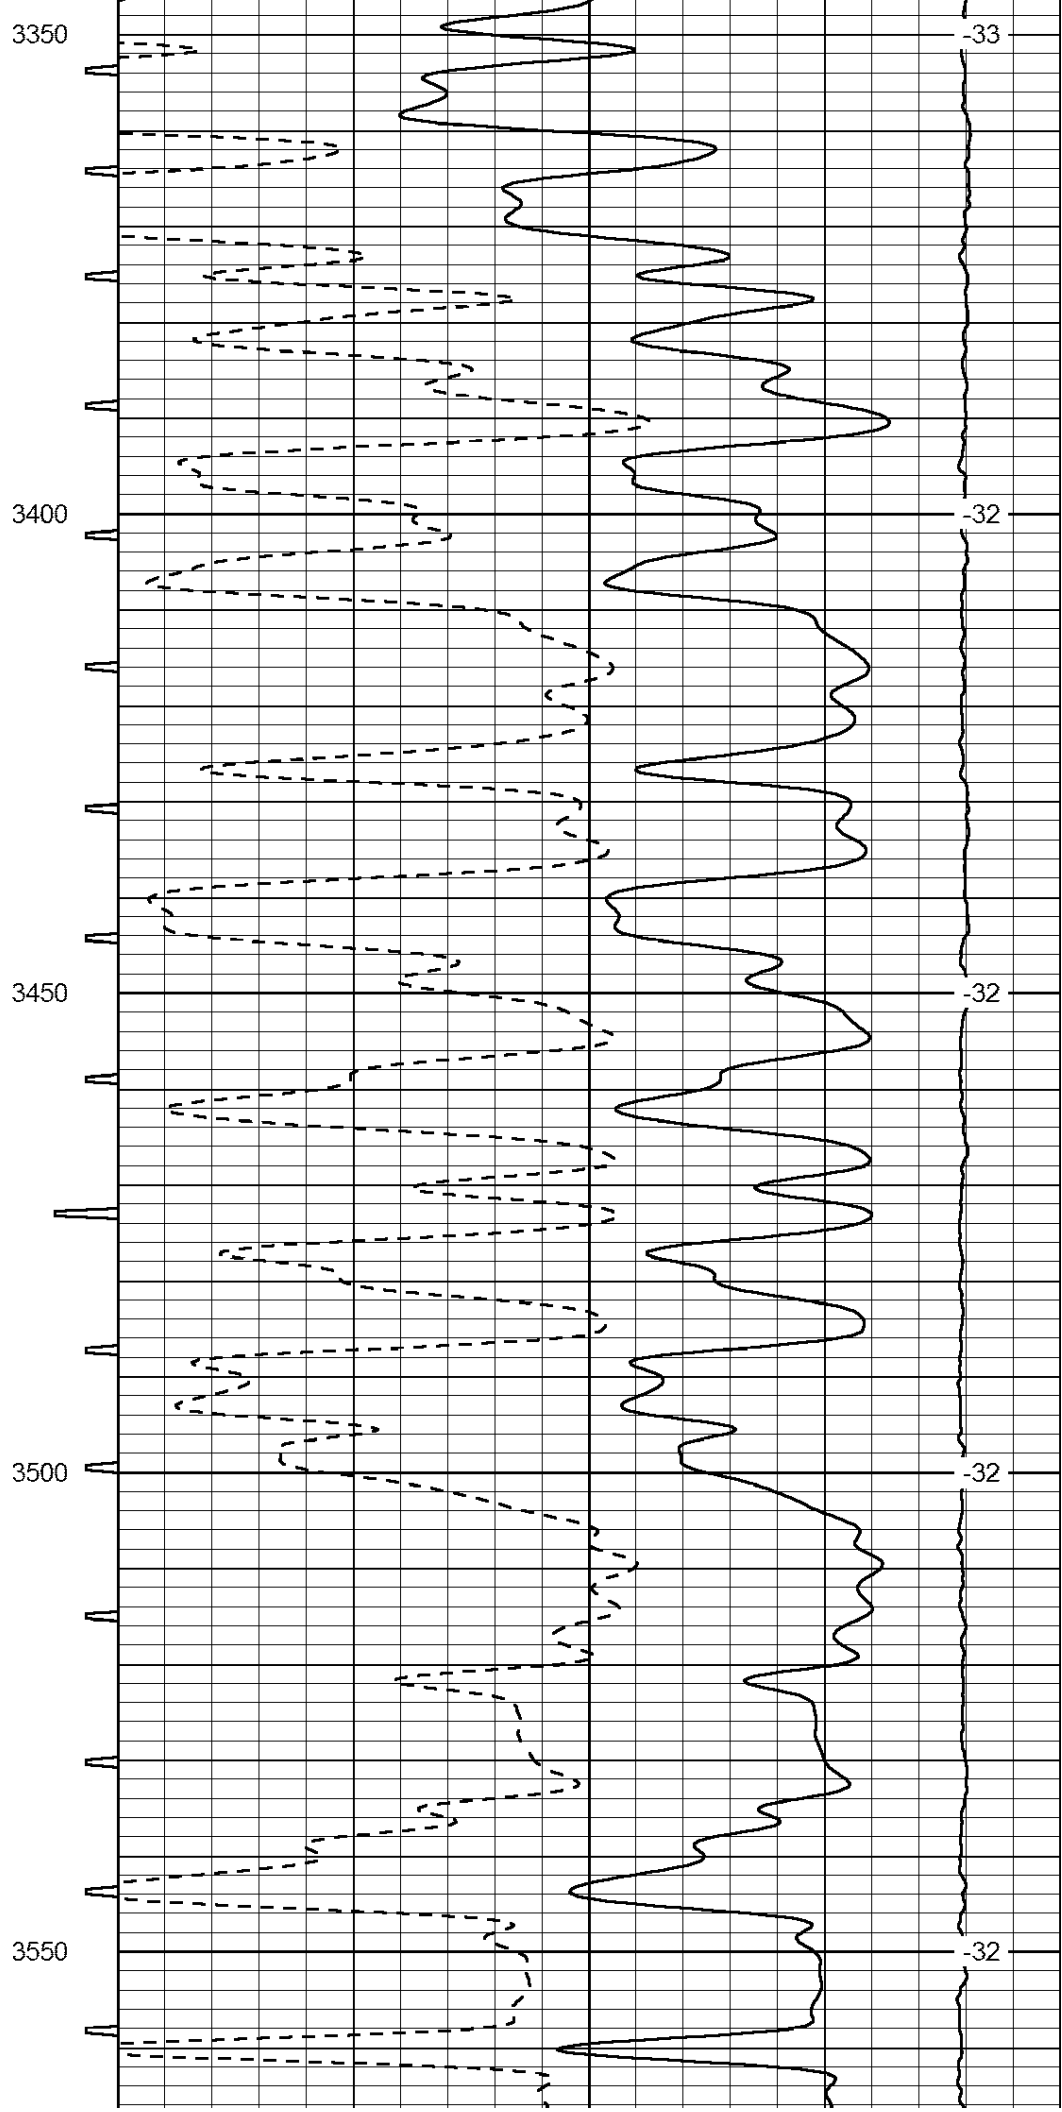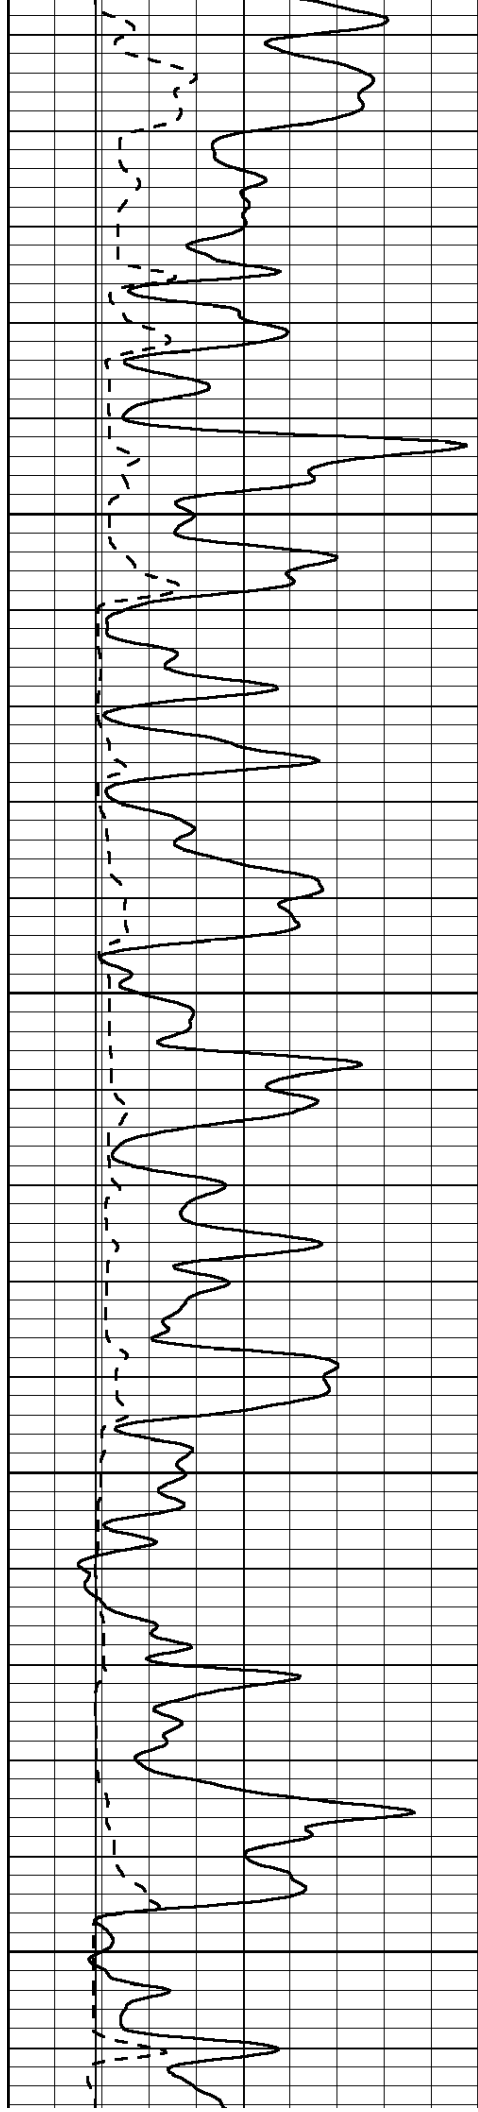


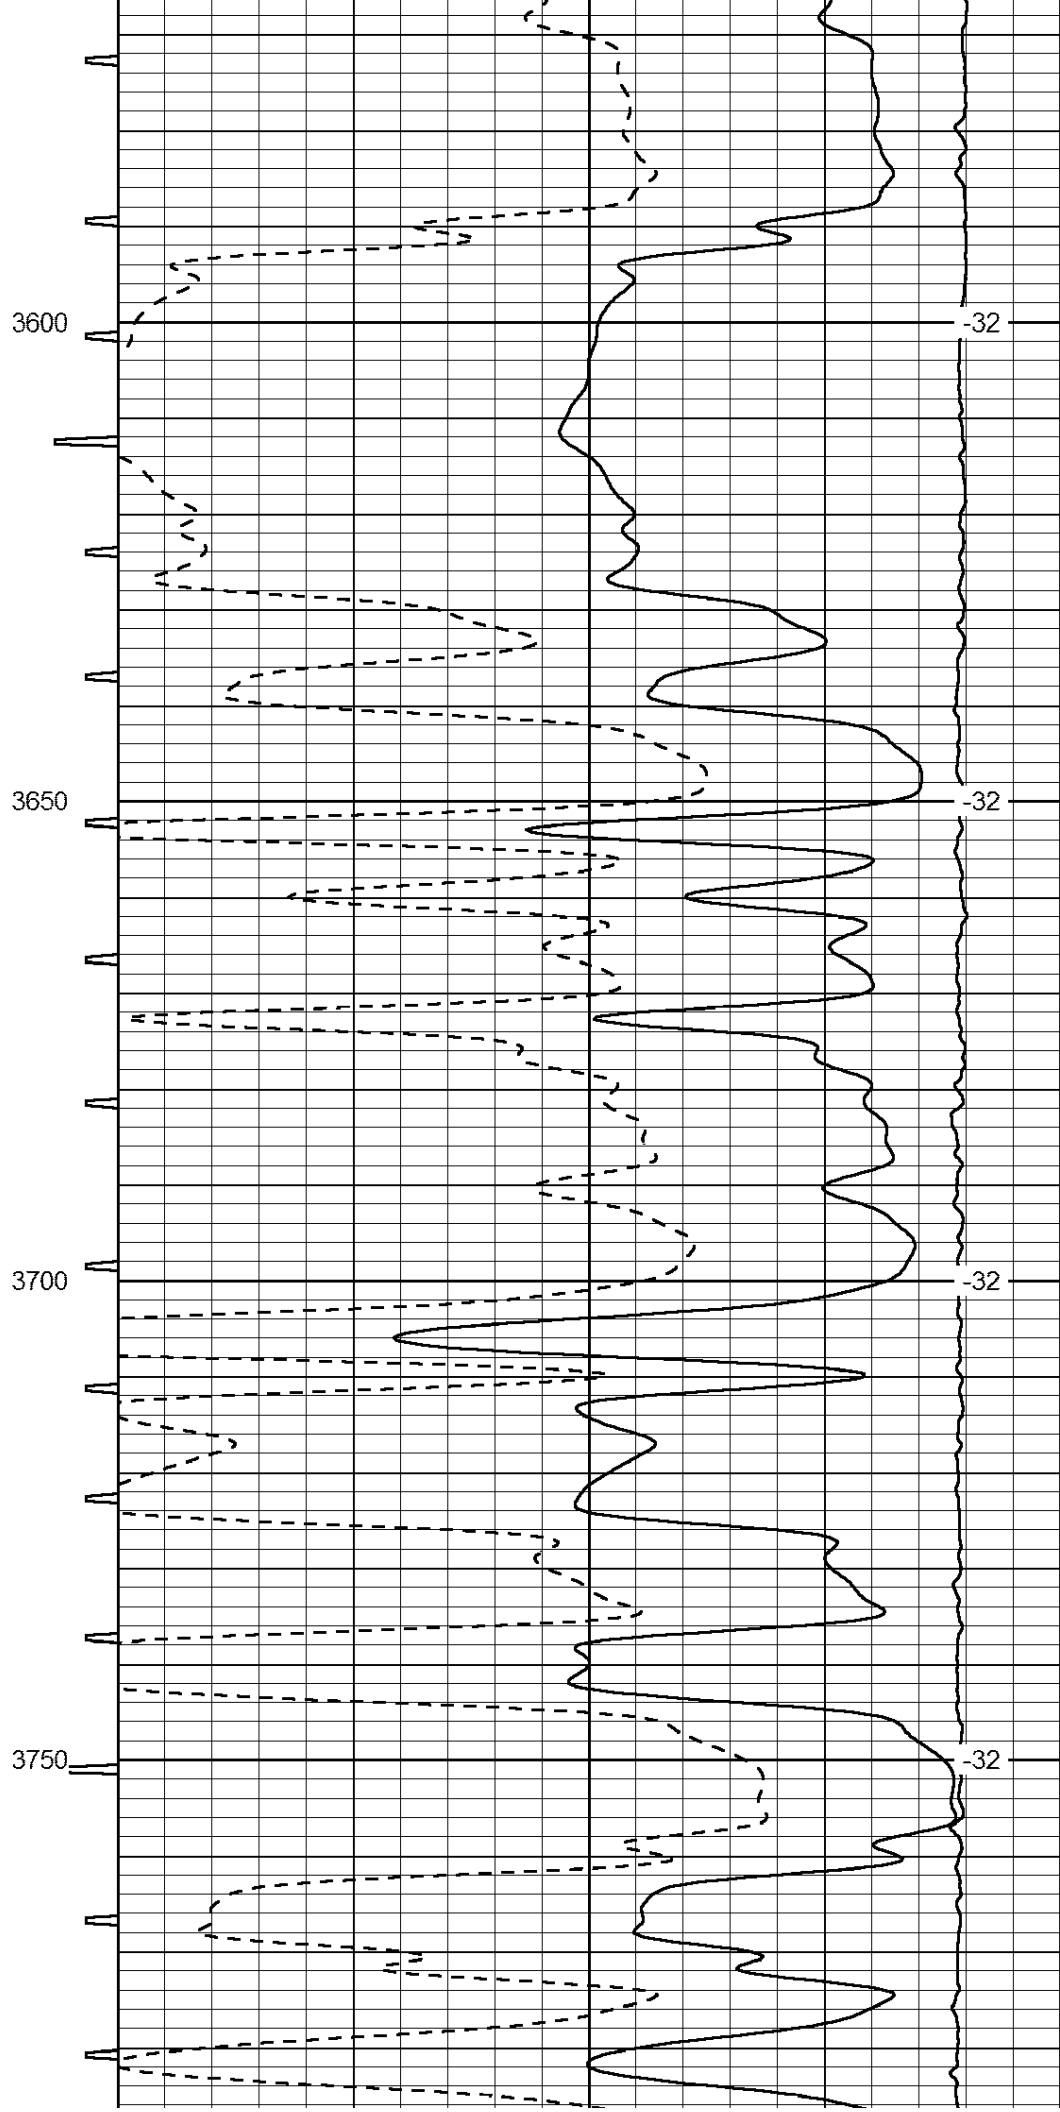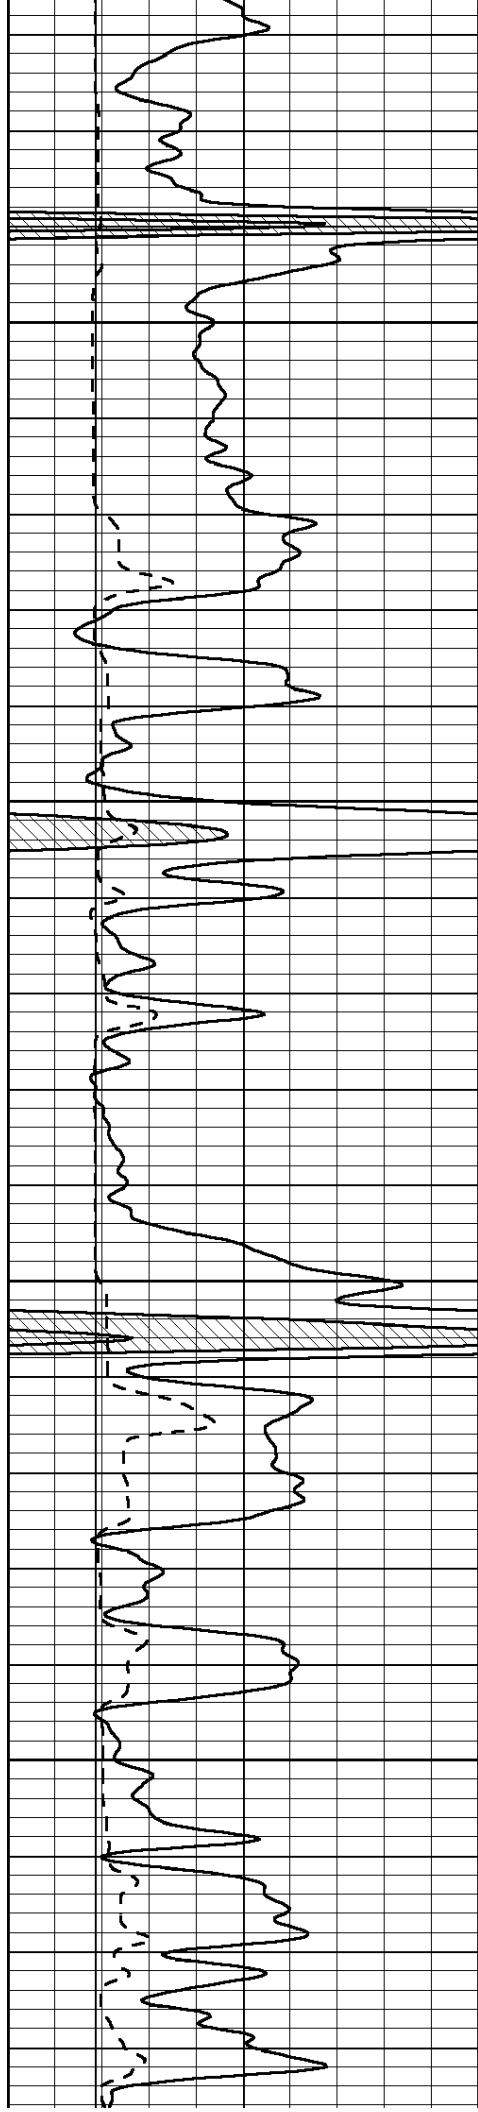

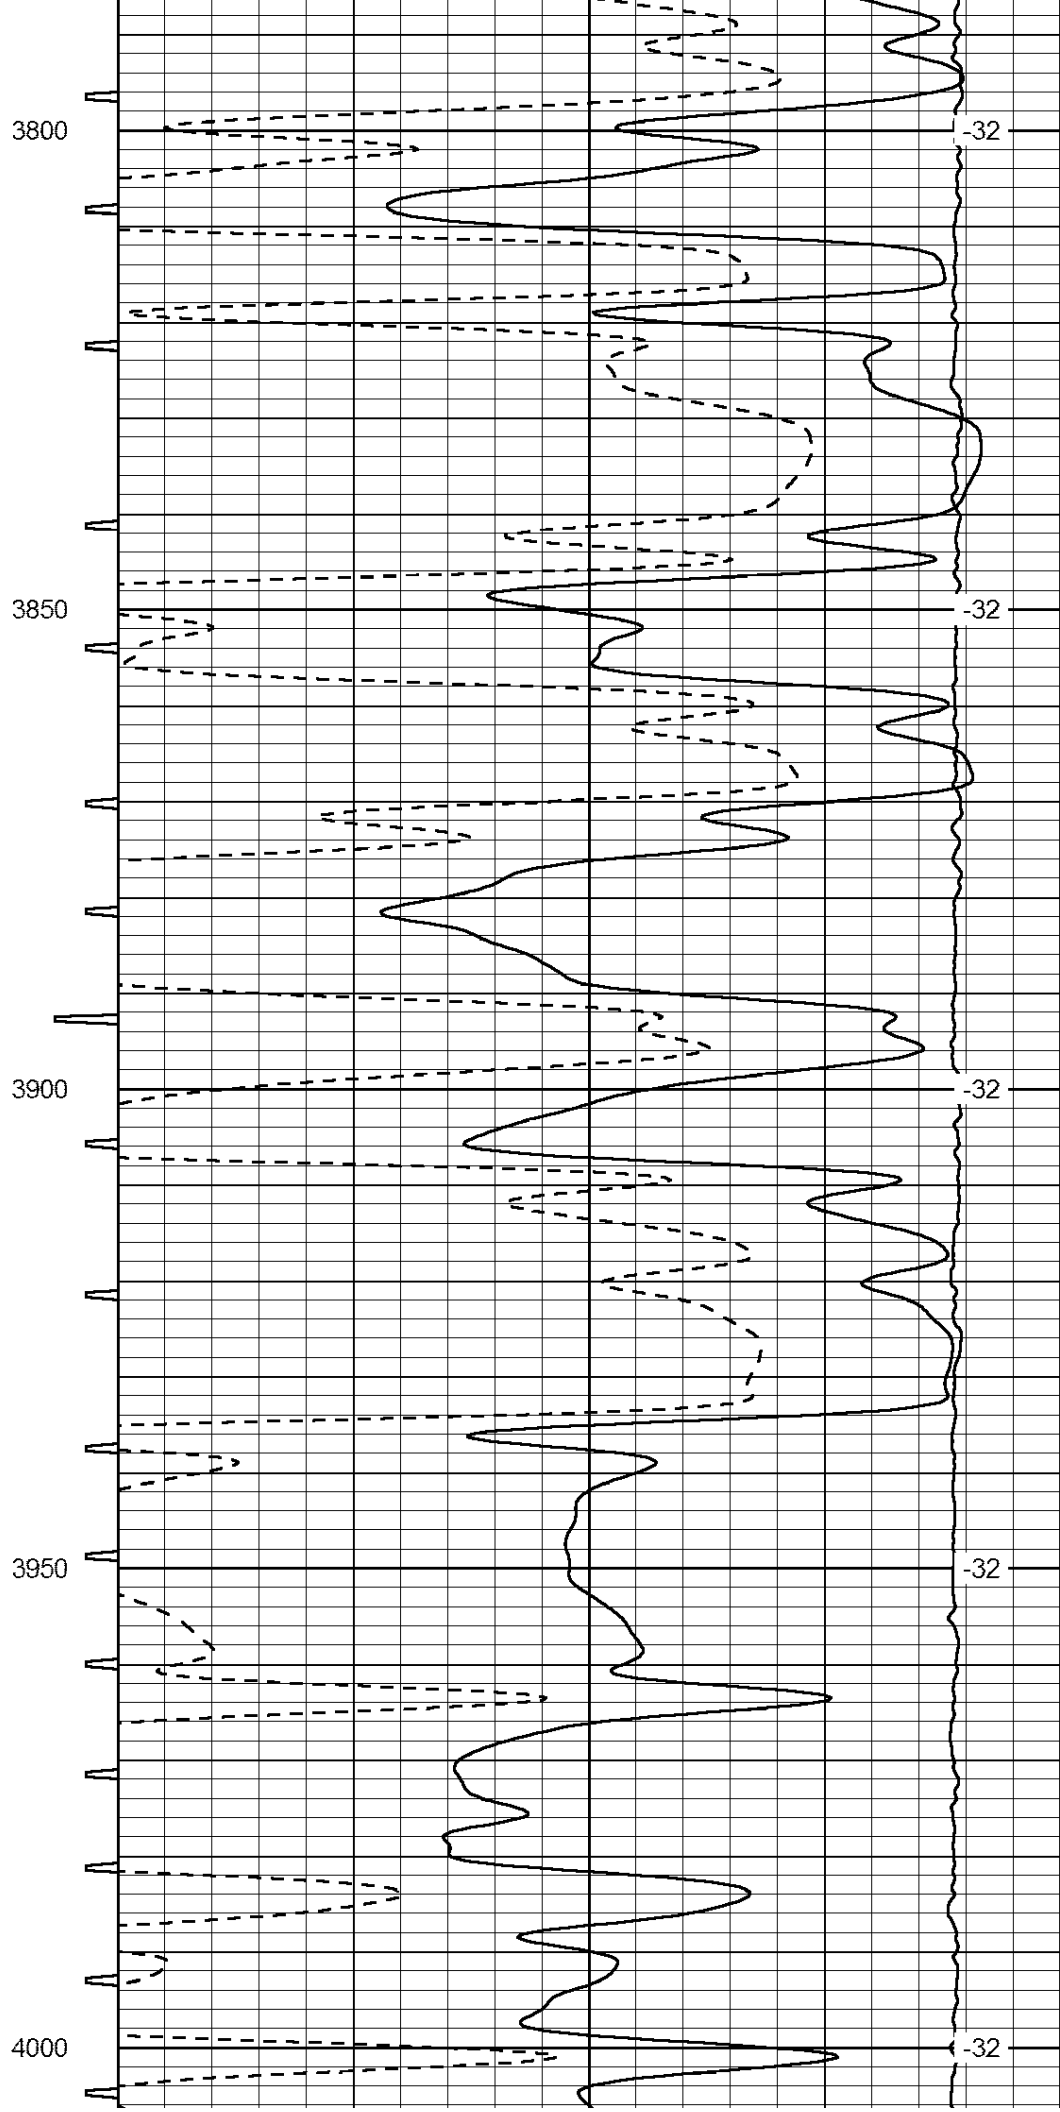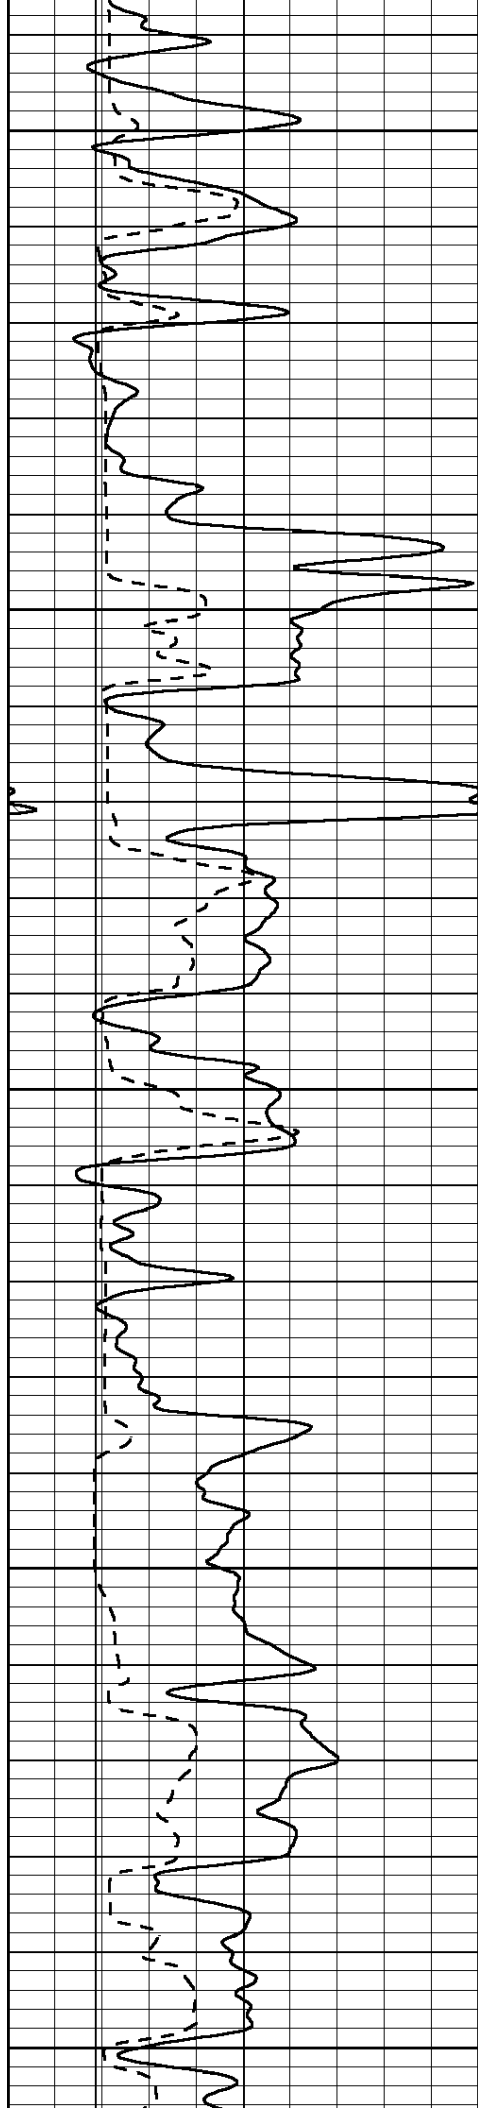

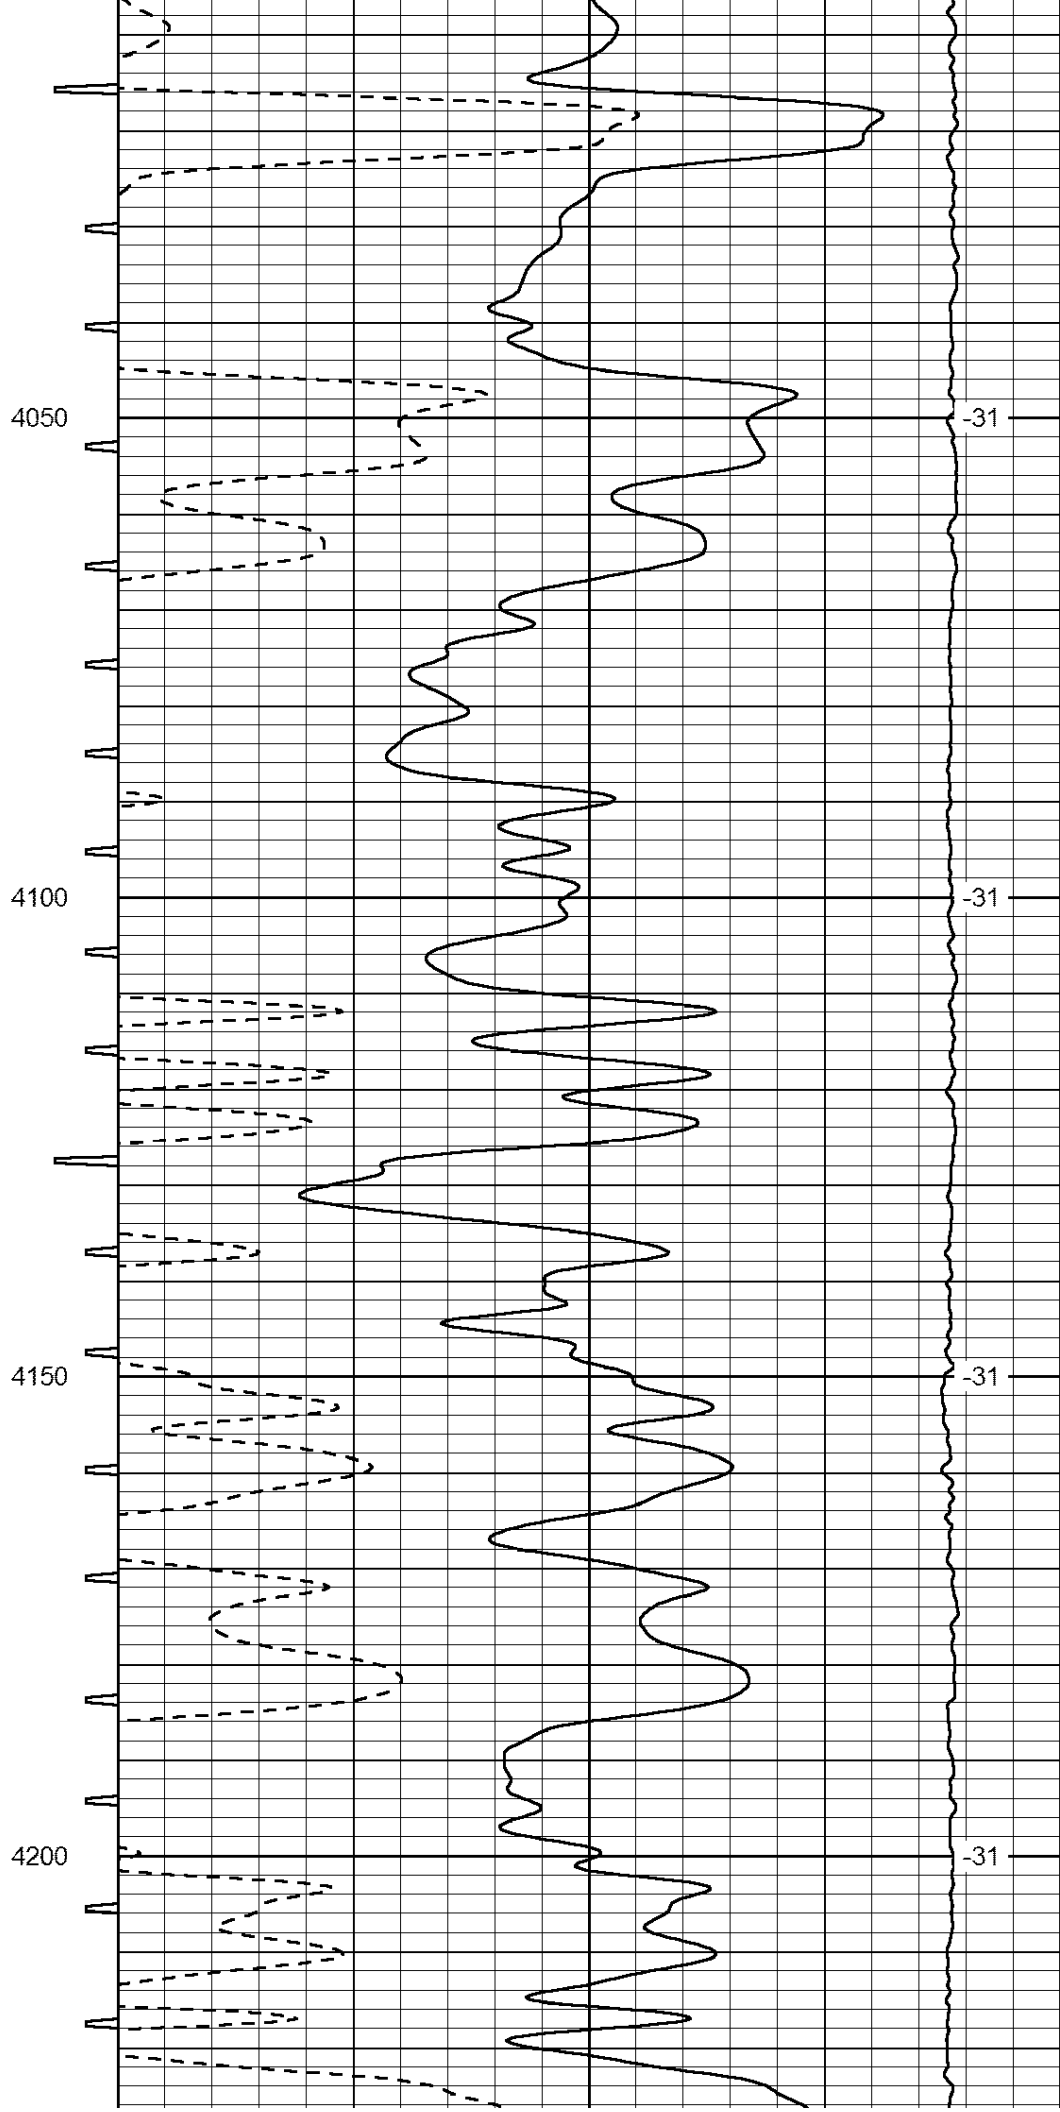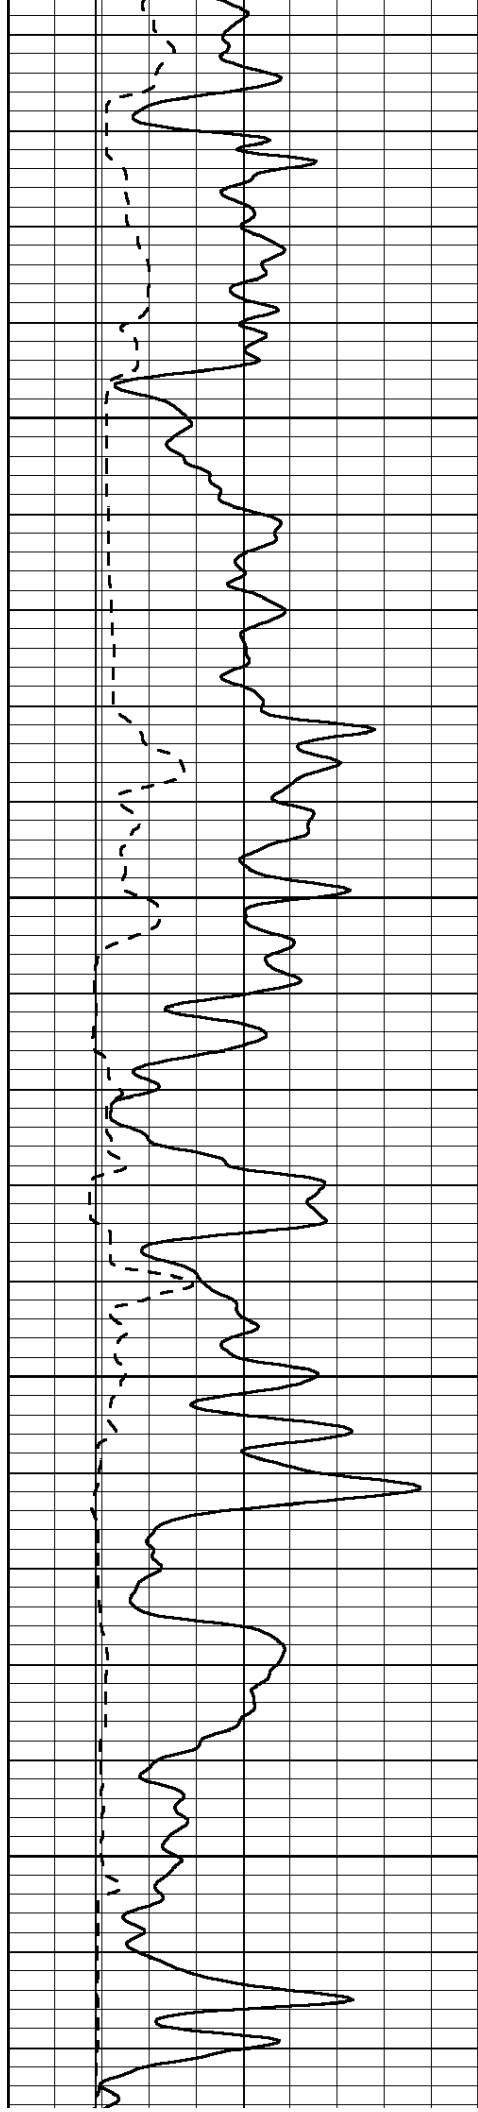

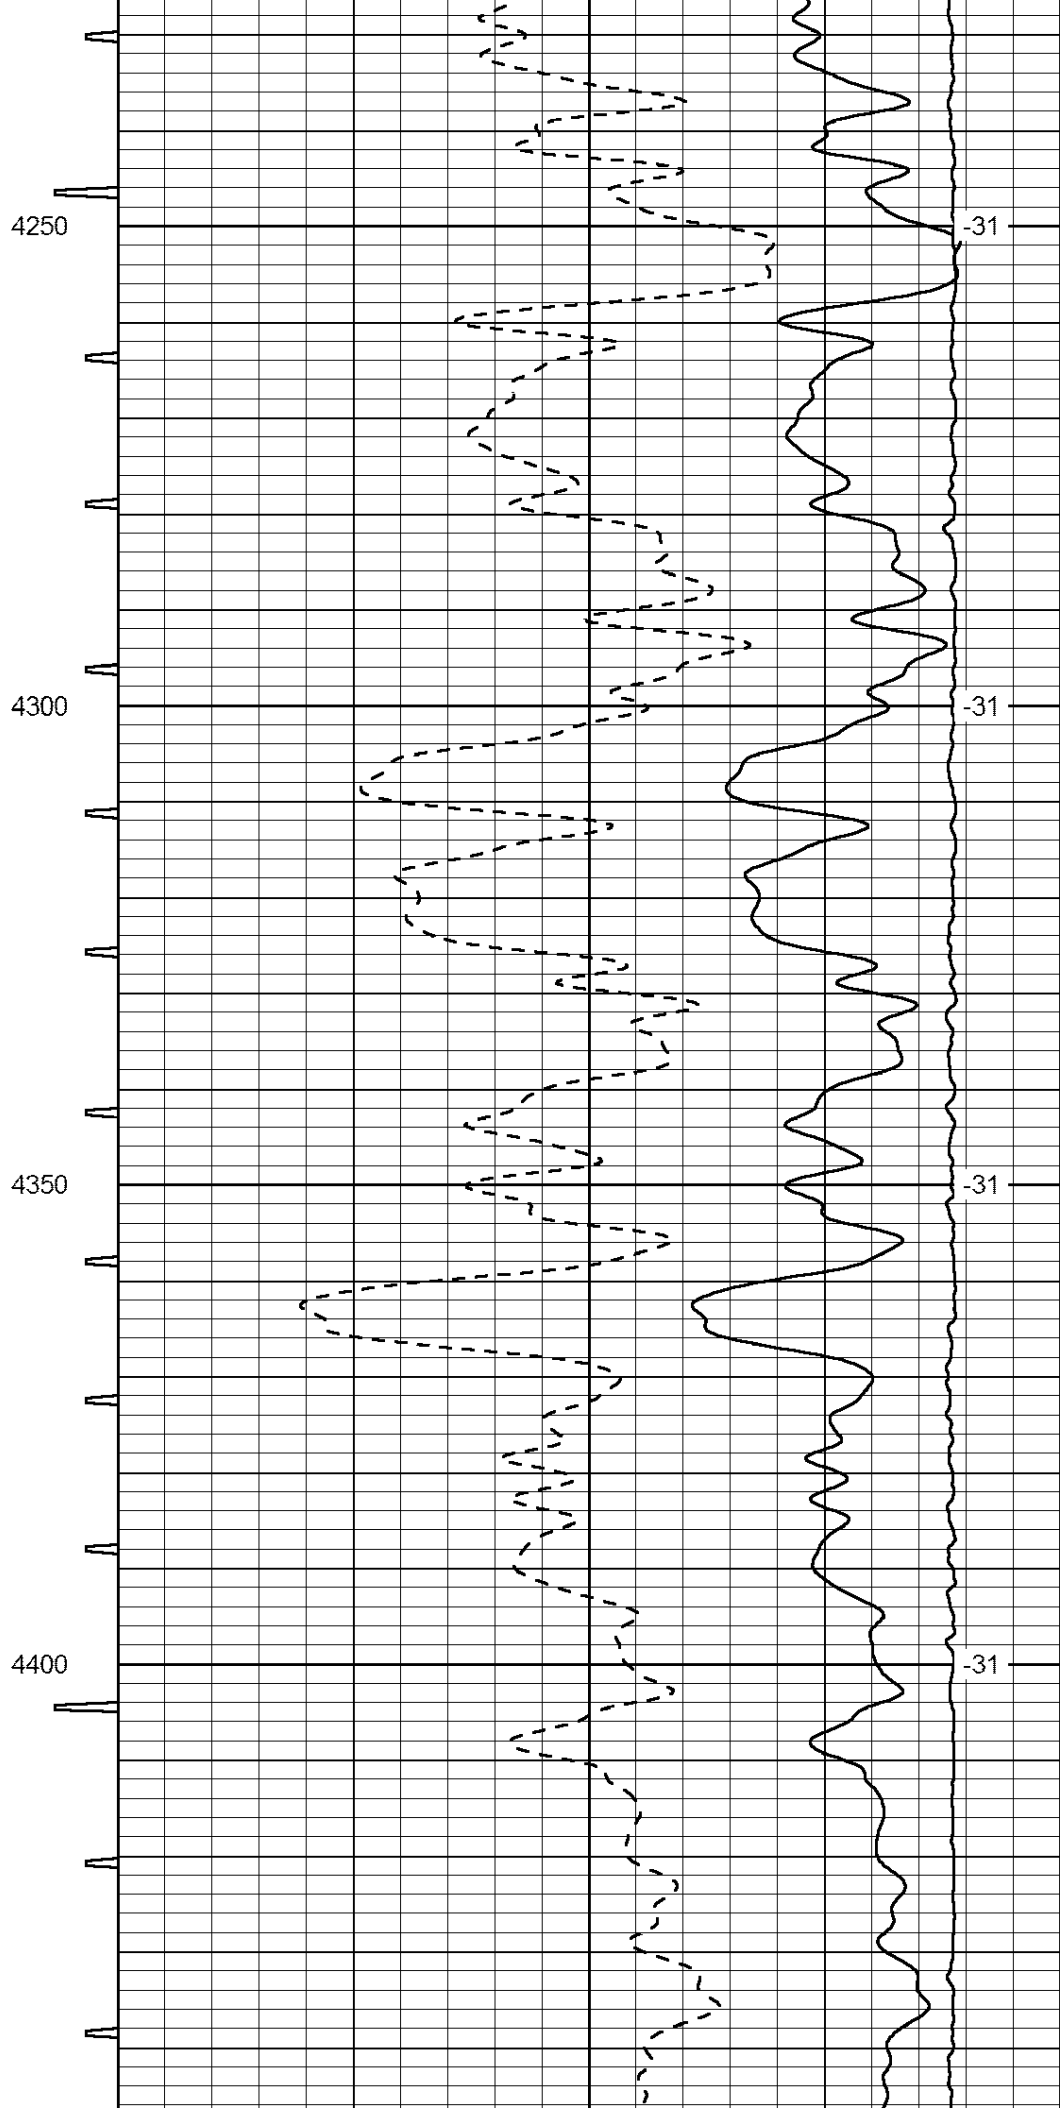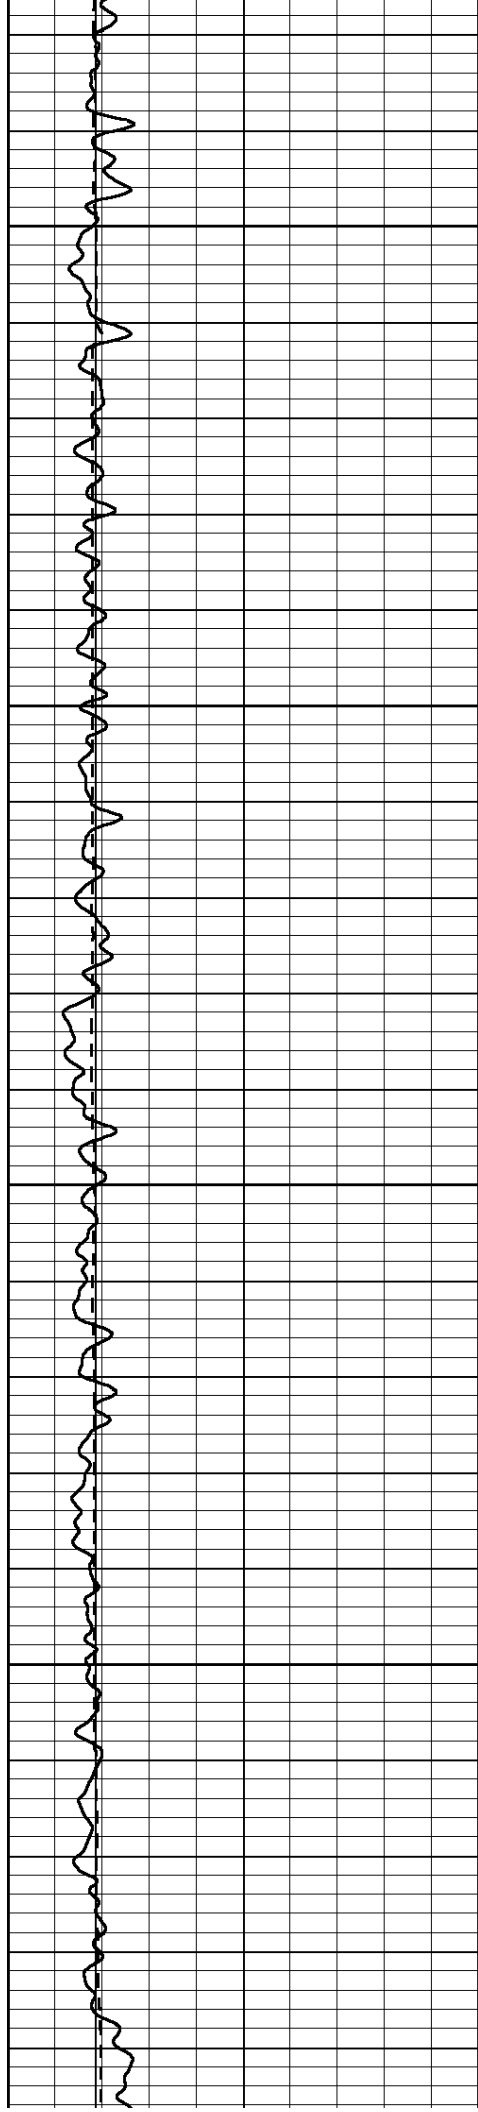


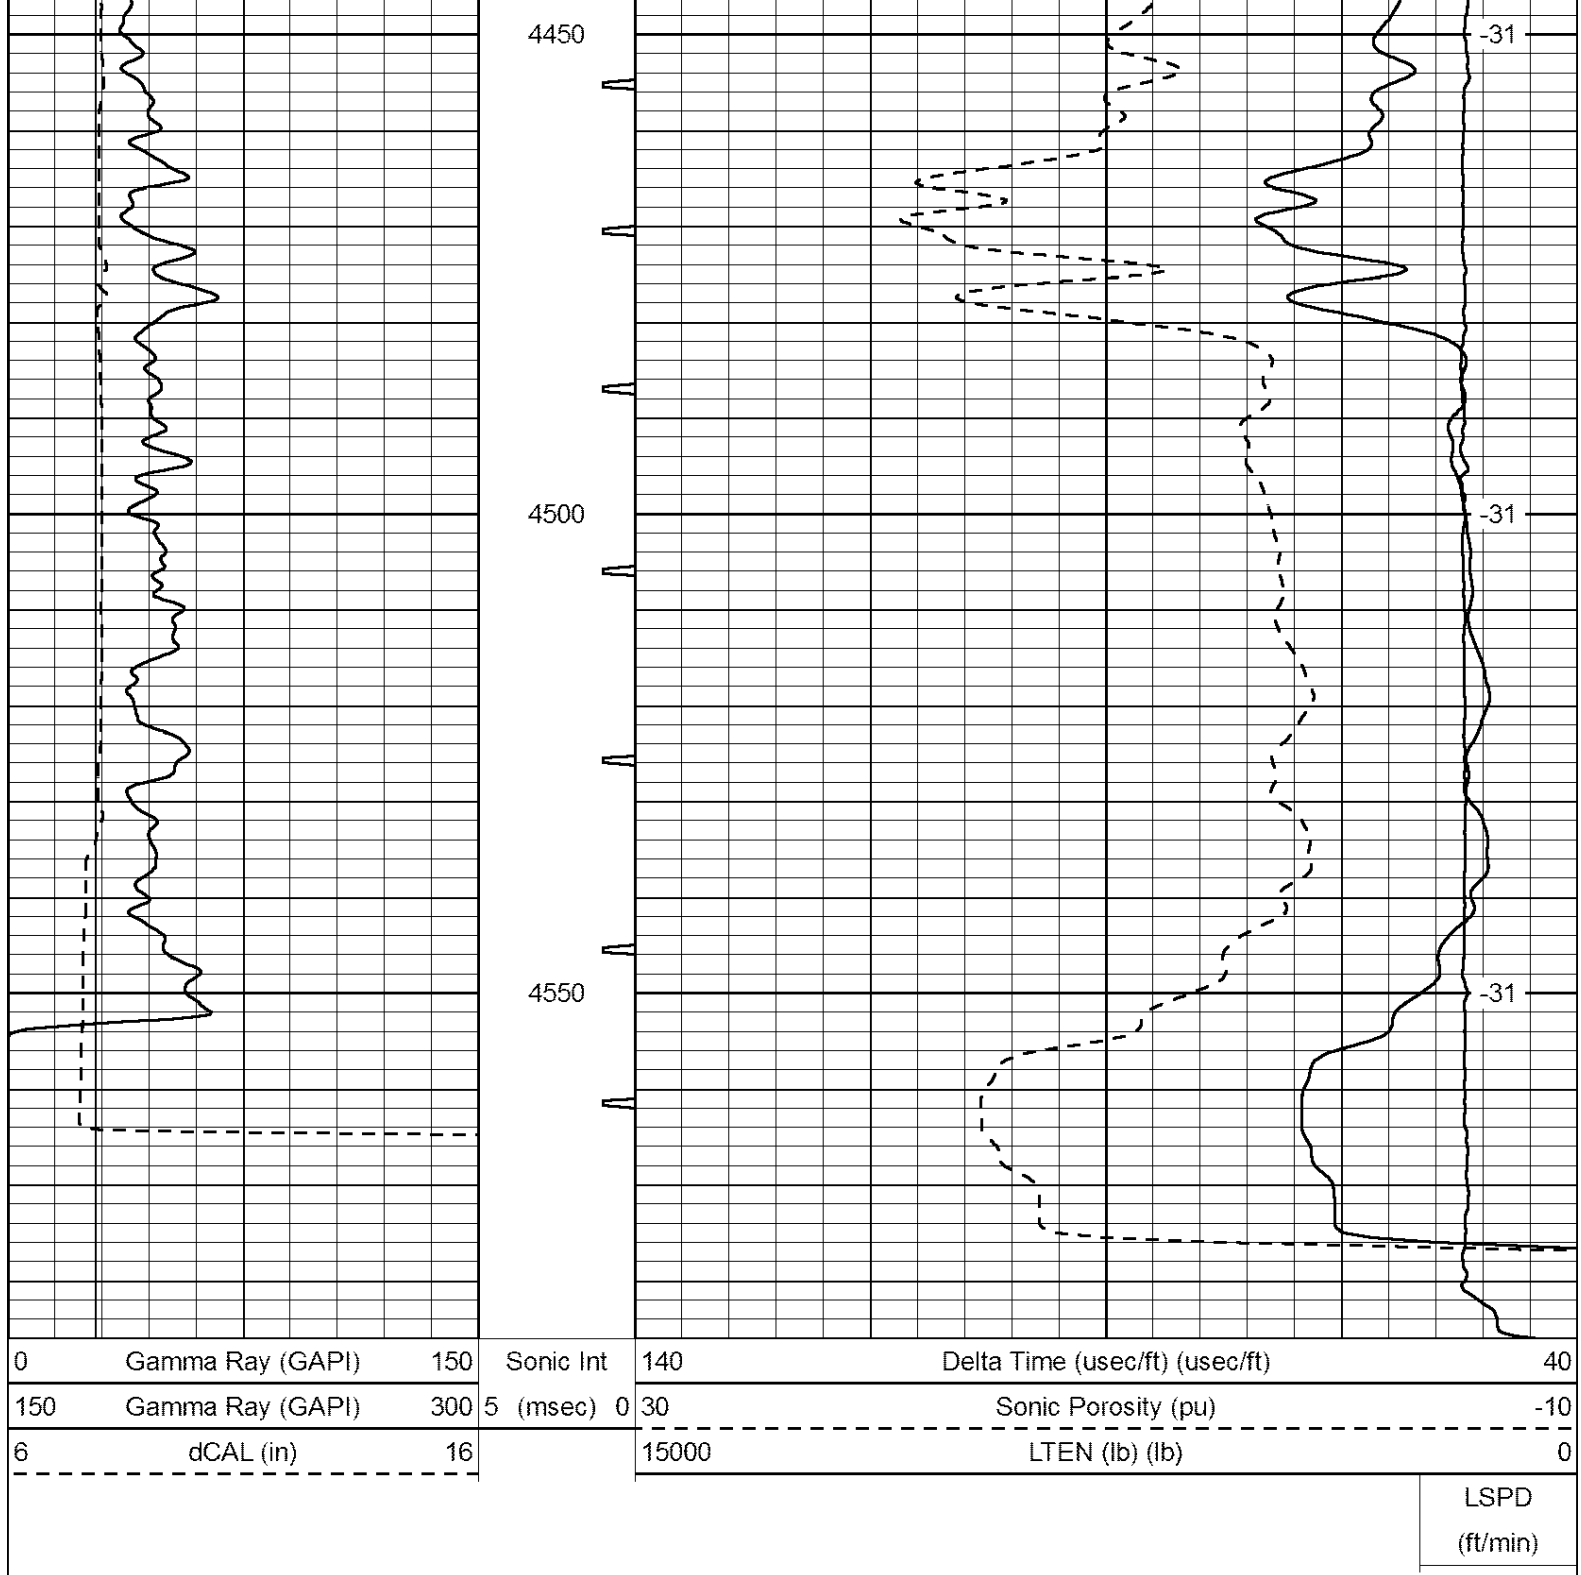


LOG-TECH

Repeat Section

Database File: c:\warrior\data\old folder\maralex.db
 Dataset Pathname: Stack/pass2.1
 Presentation Format: sonic
 Dataset Creation: Sat Jan 08 10:45:33 2011 by Calc Open-Cased 090629
 Charted by: Depth in Feet scaled 1:240

0	Gamma Ray (GAPI)	150	Sonic Int	30	Sonic Porosity (pu)	-10
150	Gamma Ray (GAPI)	300	5 (msec) 0	15000	LTEN (lb) (lb)	0

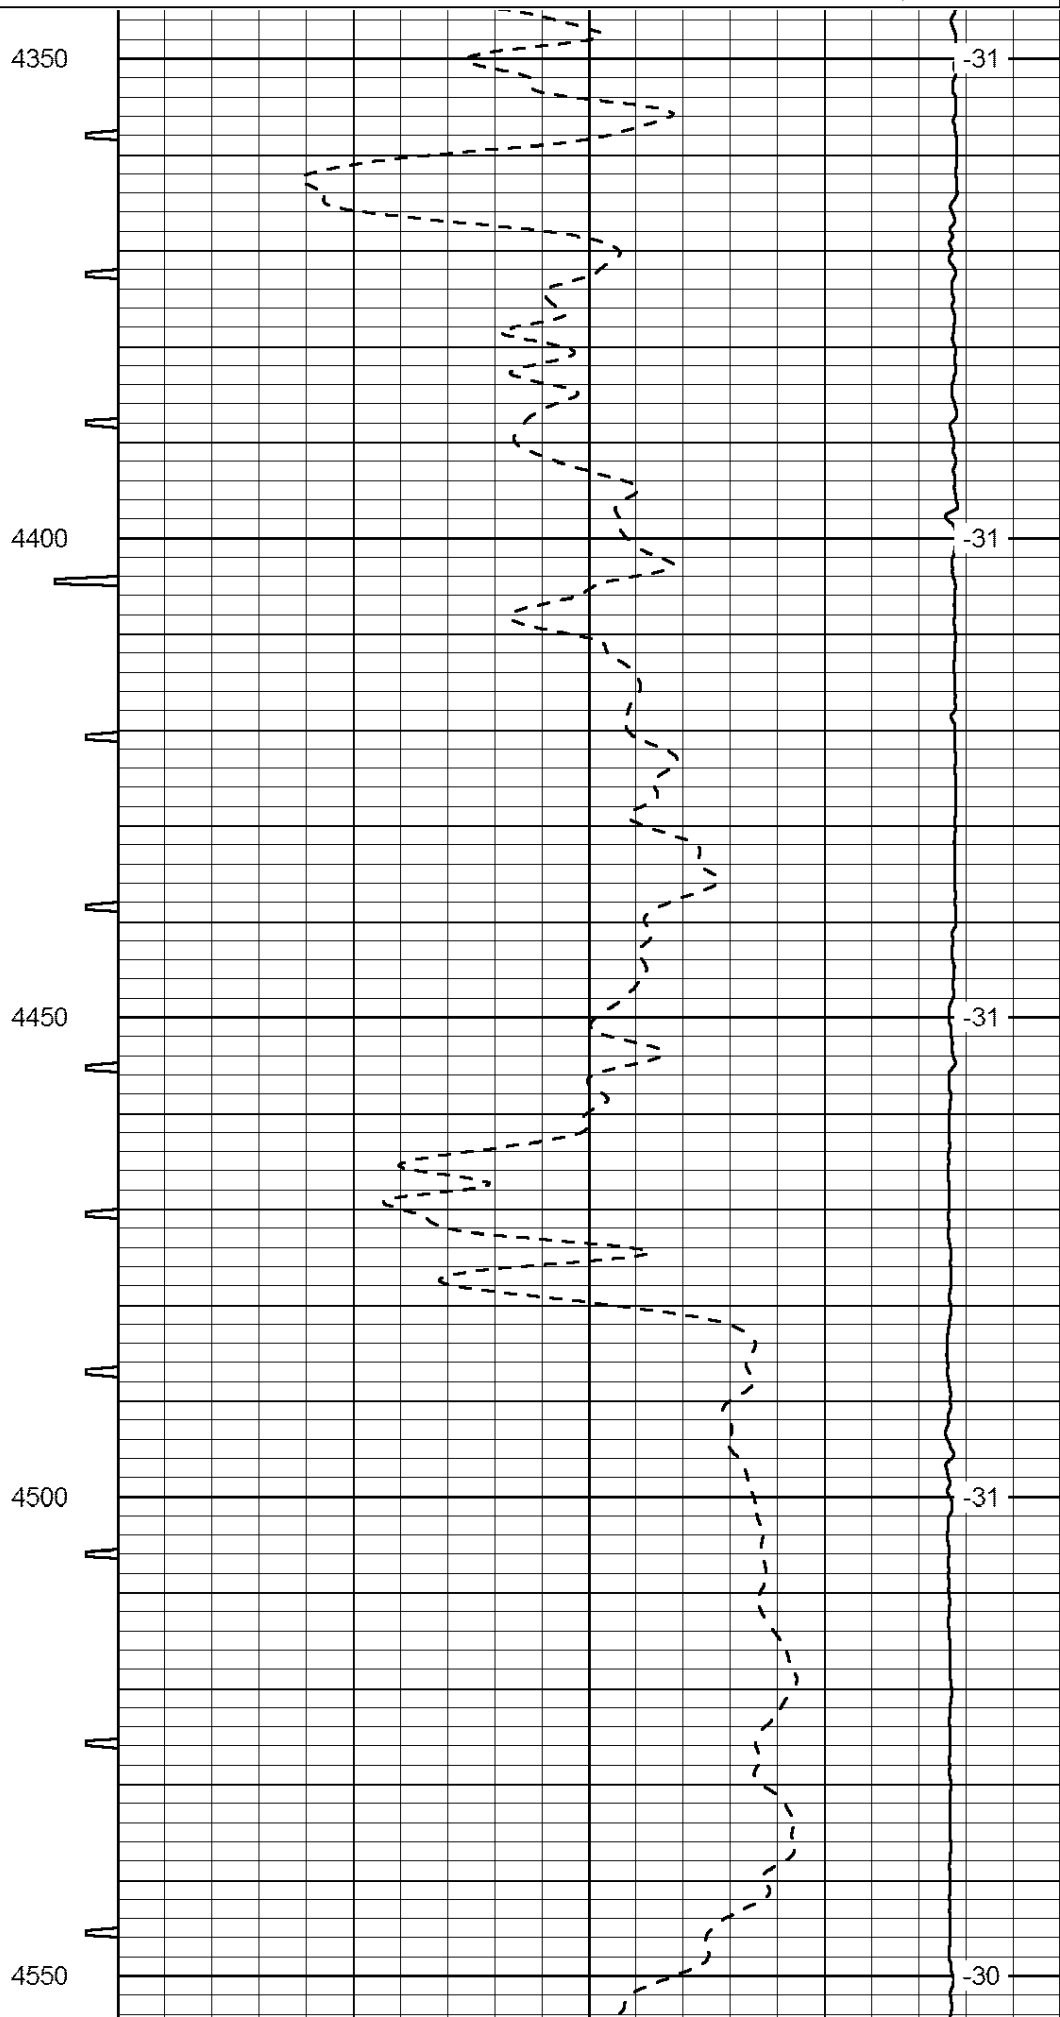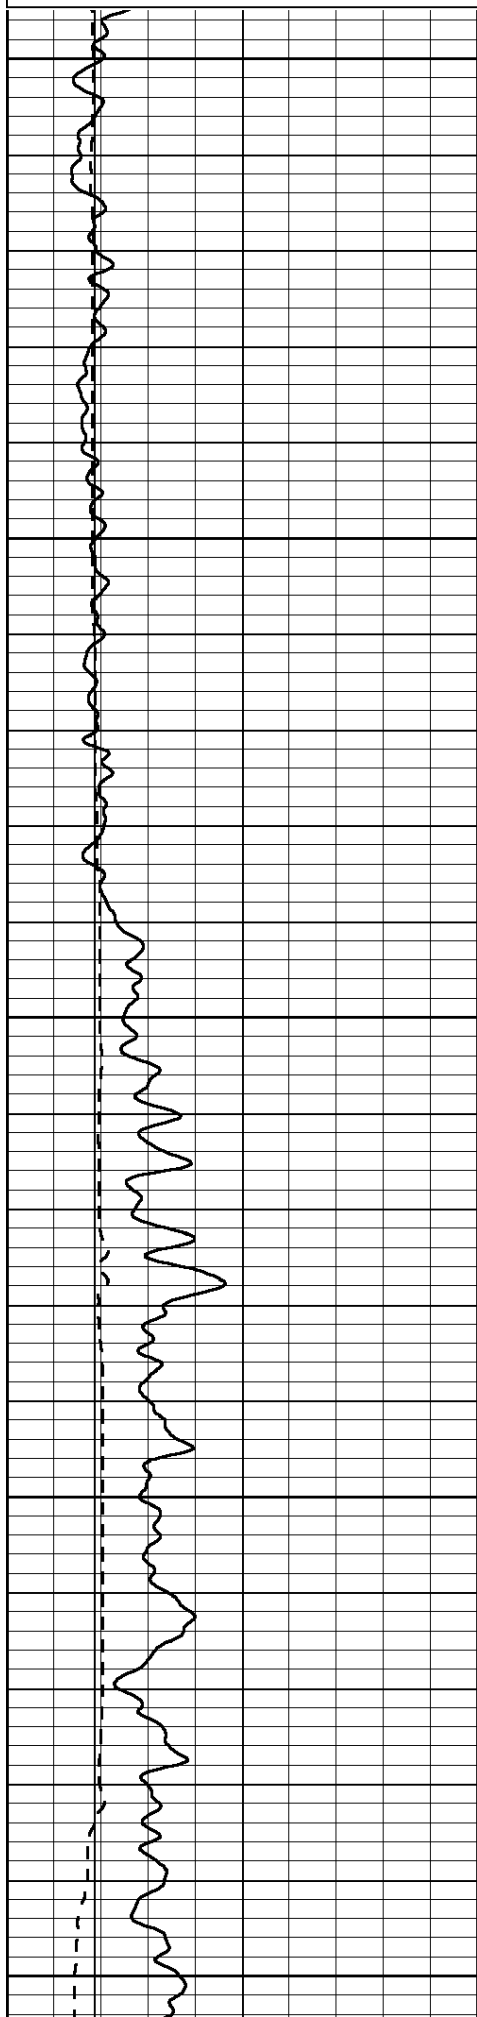

0	Gamma Ray (GAPI)	150	Sonic Int	30	Sonic Porosity (pu) -10
150	Gamma Ray (GAPI)	300	5 (msec) 0	15000	LTEN (lb) (lb) 0
6	dCAL (in)	16			
					LSPD (ft/min)