



SUPERIOR
Hays,
Kansas

MICRO
LOG

Company	VINCENT OIL CORPORATION		
Well	McCARTY #2-36		
Field			
County	FORD	State	KANSAS
Location:	API # : 15-057-20700		Other Services CDL/CNL/PE SONIC/DIL
SEC 36 TWP 28S RGE 23W		Elevation	
Permanent Datum	GROUND LEVEL	Elevation	2510
Log Measured From	KELLY BUSHING 13' A.G.L.	D.F.	
Drilling Measured From	KELLY BUSHING	G.L.	2510
Date	10-25-10		
Run Number	TVMO		
Depth Driller	5420		
Depth Logger	5420		
Bottom Logged Interval	5402		
Top Log Interval	4200		
Casing Driller	654		
Casing Logger	650		
Bit Size	7.875		
Type Fluid in Hole	CHEMICAL MUD	CHLORIDES: 10,500ppm	
Density / Viscosity	9.2 / 56		
pH / Fluid Loss	10.5 / 11.2		
Source of Sample	FLOWLINE		
Rim @ Meas. Temp	0.45 @ 76F		
Rmf @ Meas. Temp	0.34 @ 76F		
Rmc @ Meas. Temp	0.54 @ 76F		
Source of Rmf / Rmc	MEASURED		
Rim @ BHT	.270 @ 129F		
Time Circulation Stopped	3 HOURS		
Time Logger on Bottom	4:45 A.M.		
Maximum Recorded Temperature	129F		
Equipment Number	860		
Location	HAYS, KS.		
Recorded By	RUPP		
Witnessed By	KEN LeBLANC		

<<< Fold Here >>>

All interpretations are opinions based on inferences from electrical or other measurements and we cannot and do not guarantee the accuracy or correctness of any interpretation, and we shall not, except in the case of gross or willful negligence on our part, be liable or responsible for any loss, costs, damages, or expenses incurred or sustained by anyone resulting from any interpretation made by any of our officers, agents or employees. These interpretations are also subject to our general terms and conditions set out in our current Price Schedule.

Comments

SUPERIOR WELL SERVICES
785-628-6395
THANK YOU FOR YOUR BUSINESS
DIRECTIONS: FORD, EAST EDGE AT RD. #125, 3S ON BLACKTOP TO WARRIOR RD., 1 1/2W, 1S, W INTO.





SUPERIOR
Hays,
Kansas

MAIN SECTION

Database File: 005907pdr.db
Dataset Pathname: pass5.1
Presentation Format: micro
Dataset Creation: Mon Oct 25 09:14:52 2010
Charted by: Depth in Feet scaled 1:240

0	GAMMA RAY (GAPI)	150	ABHV	0	MEL1.5 (Ohm-m)	40
6	CALIPER (in)	16	10 (ft3)	0 0	MEL2.0 (Ohm-m)	40
0	MINMK	20	TBHV			
			0 (ft3)	10		

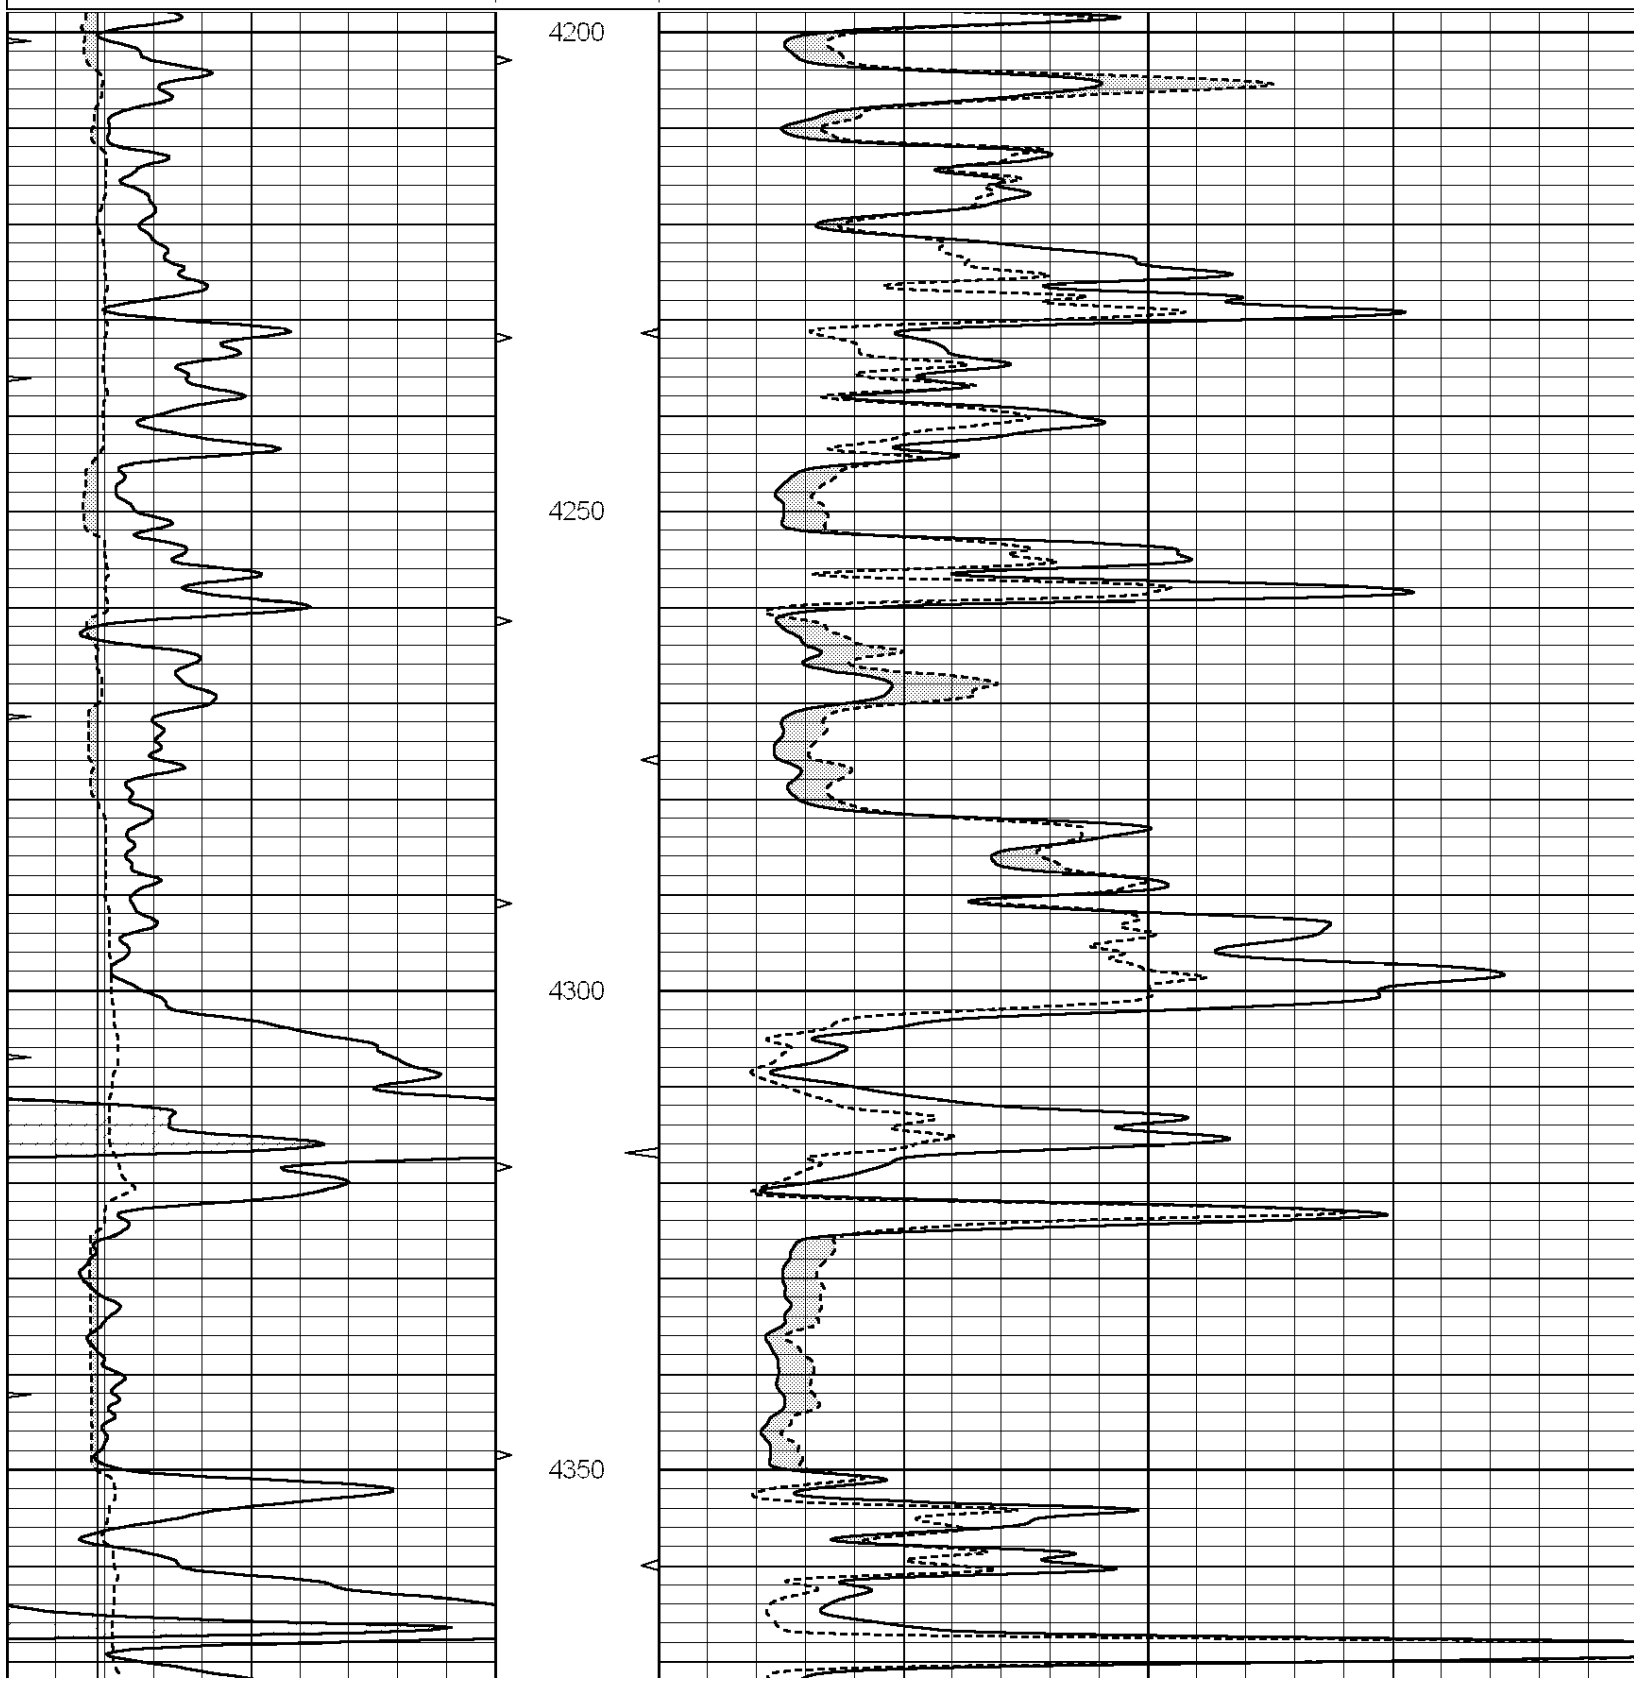

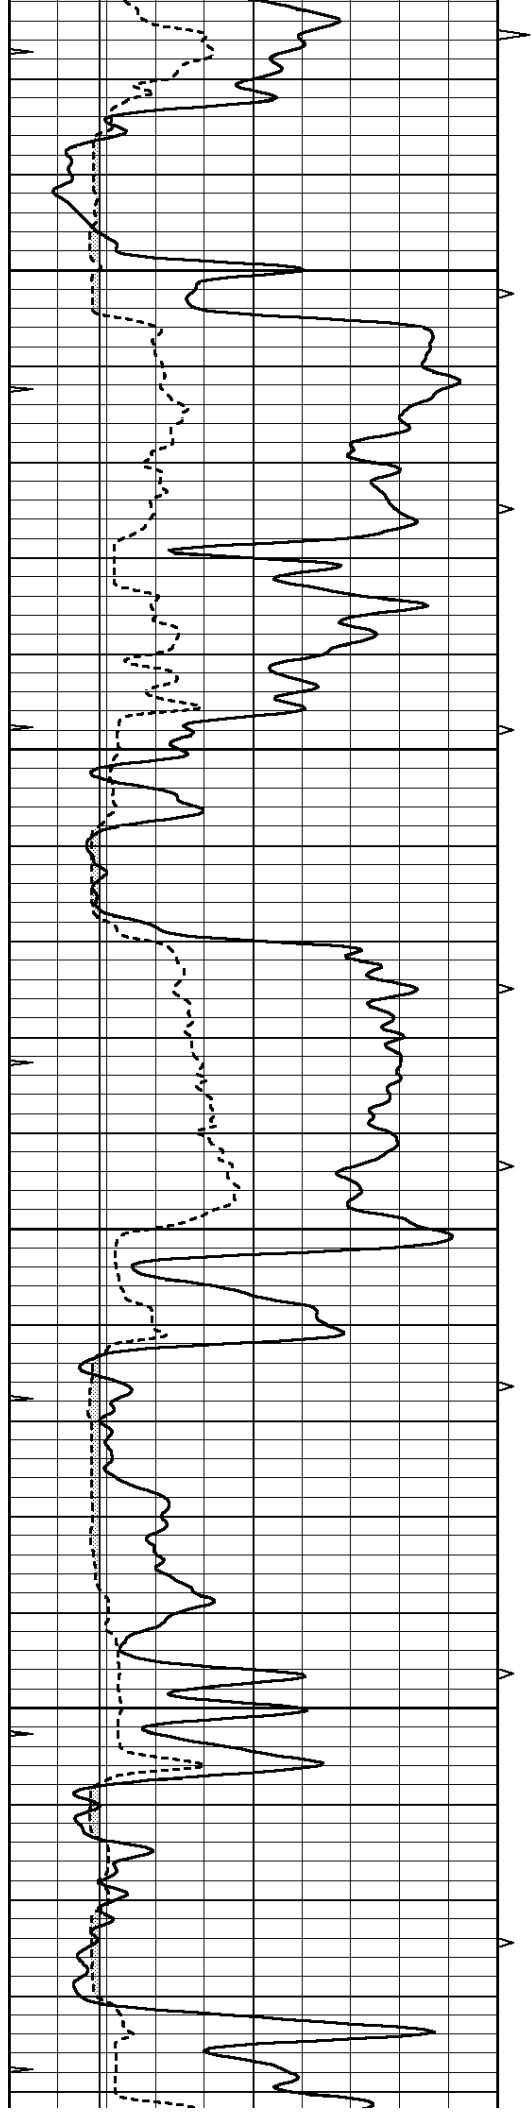



4400

4450

4500

4550

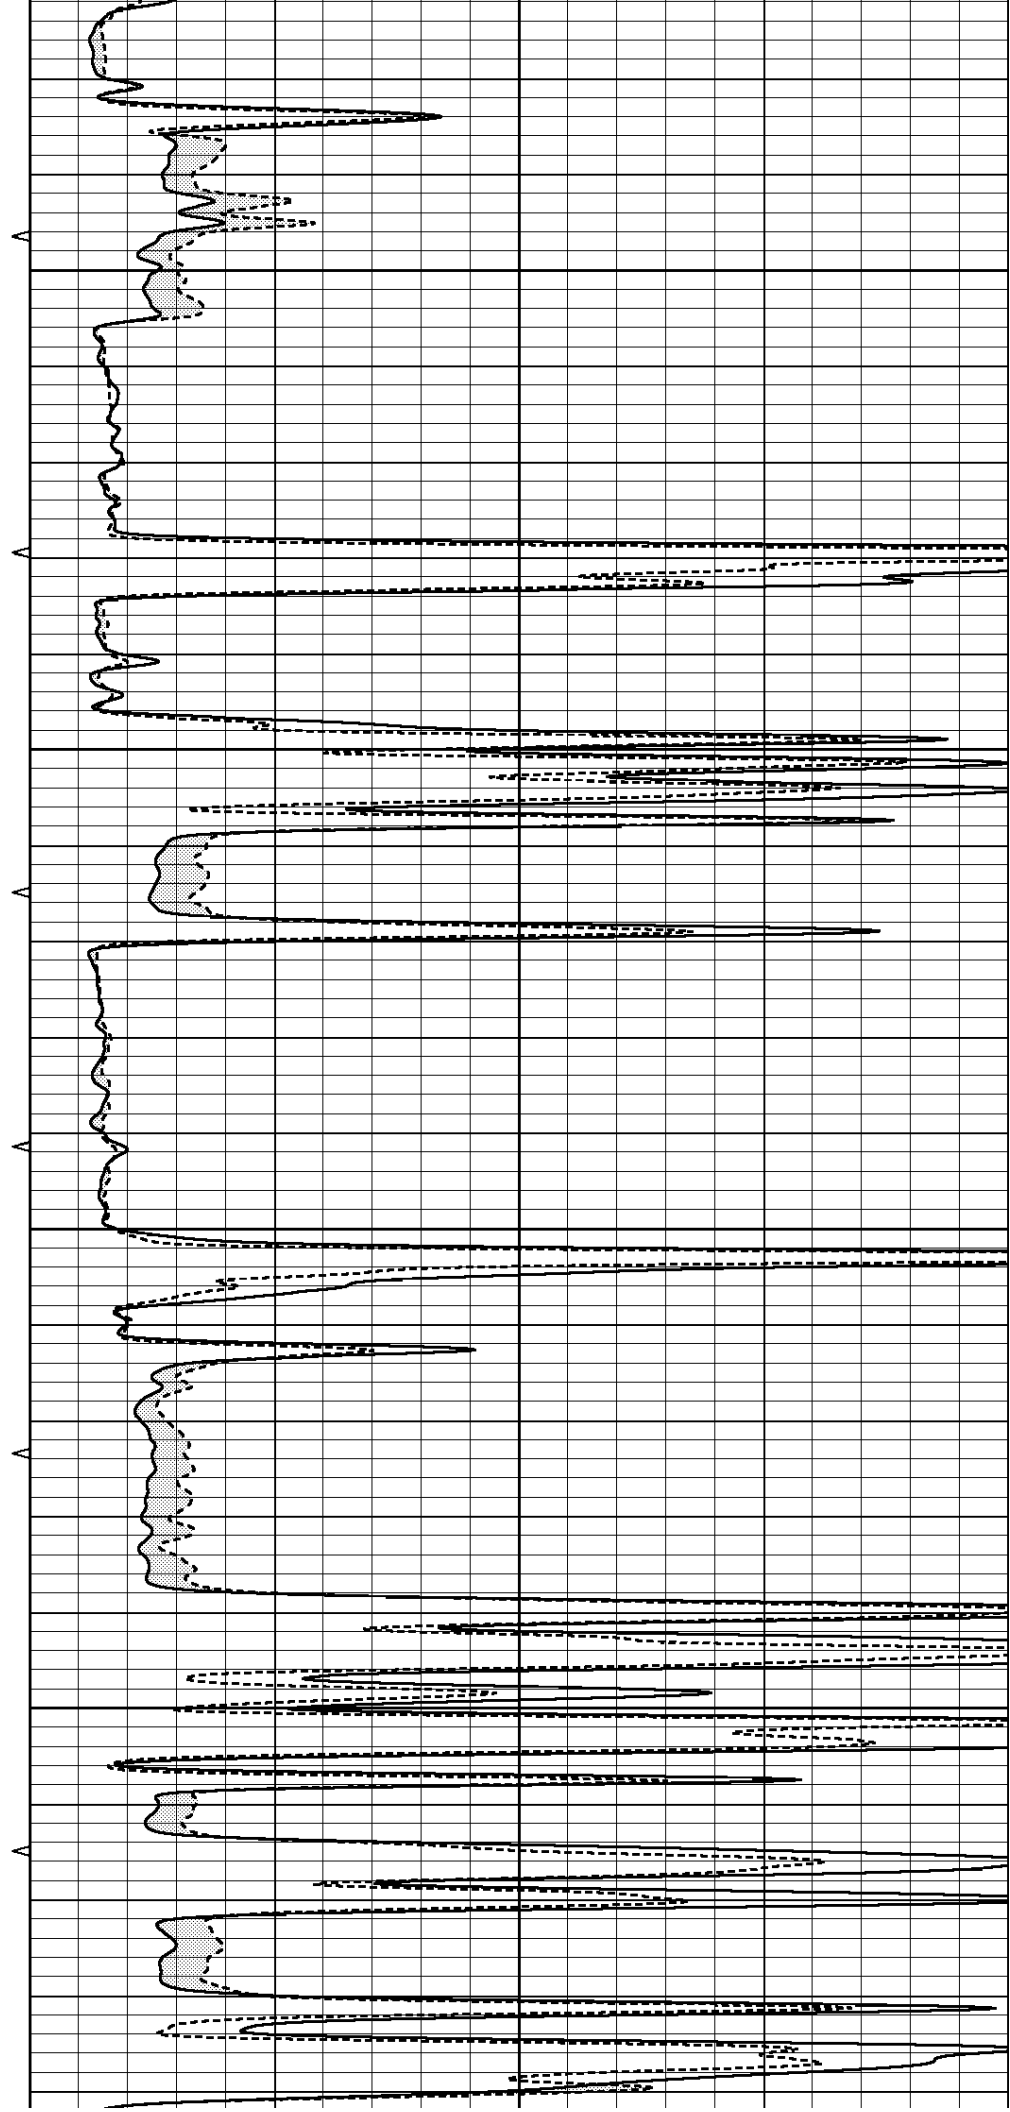

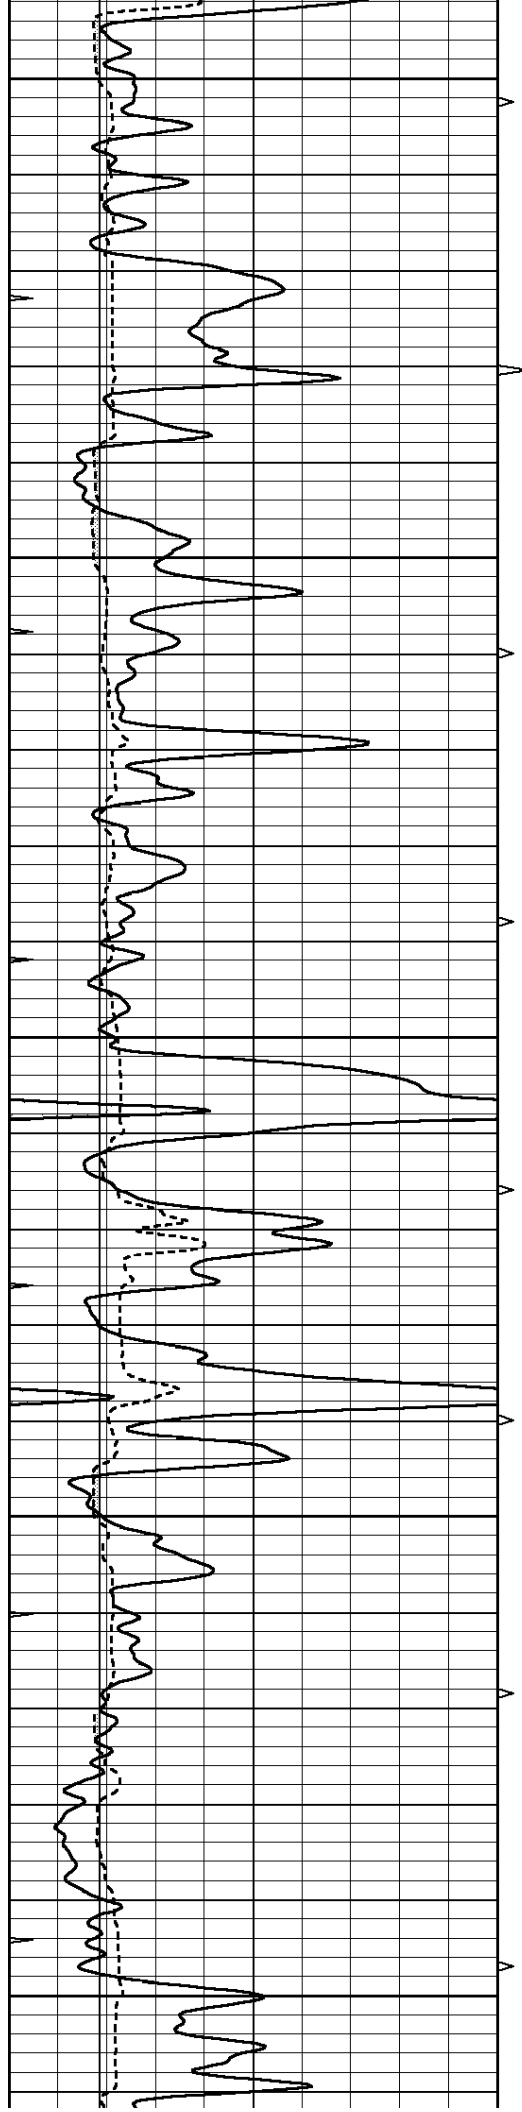


4600

4650

4700

4750

4800

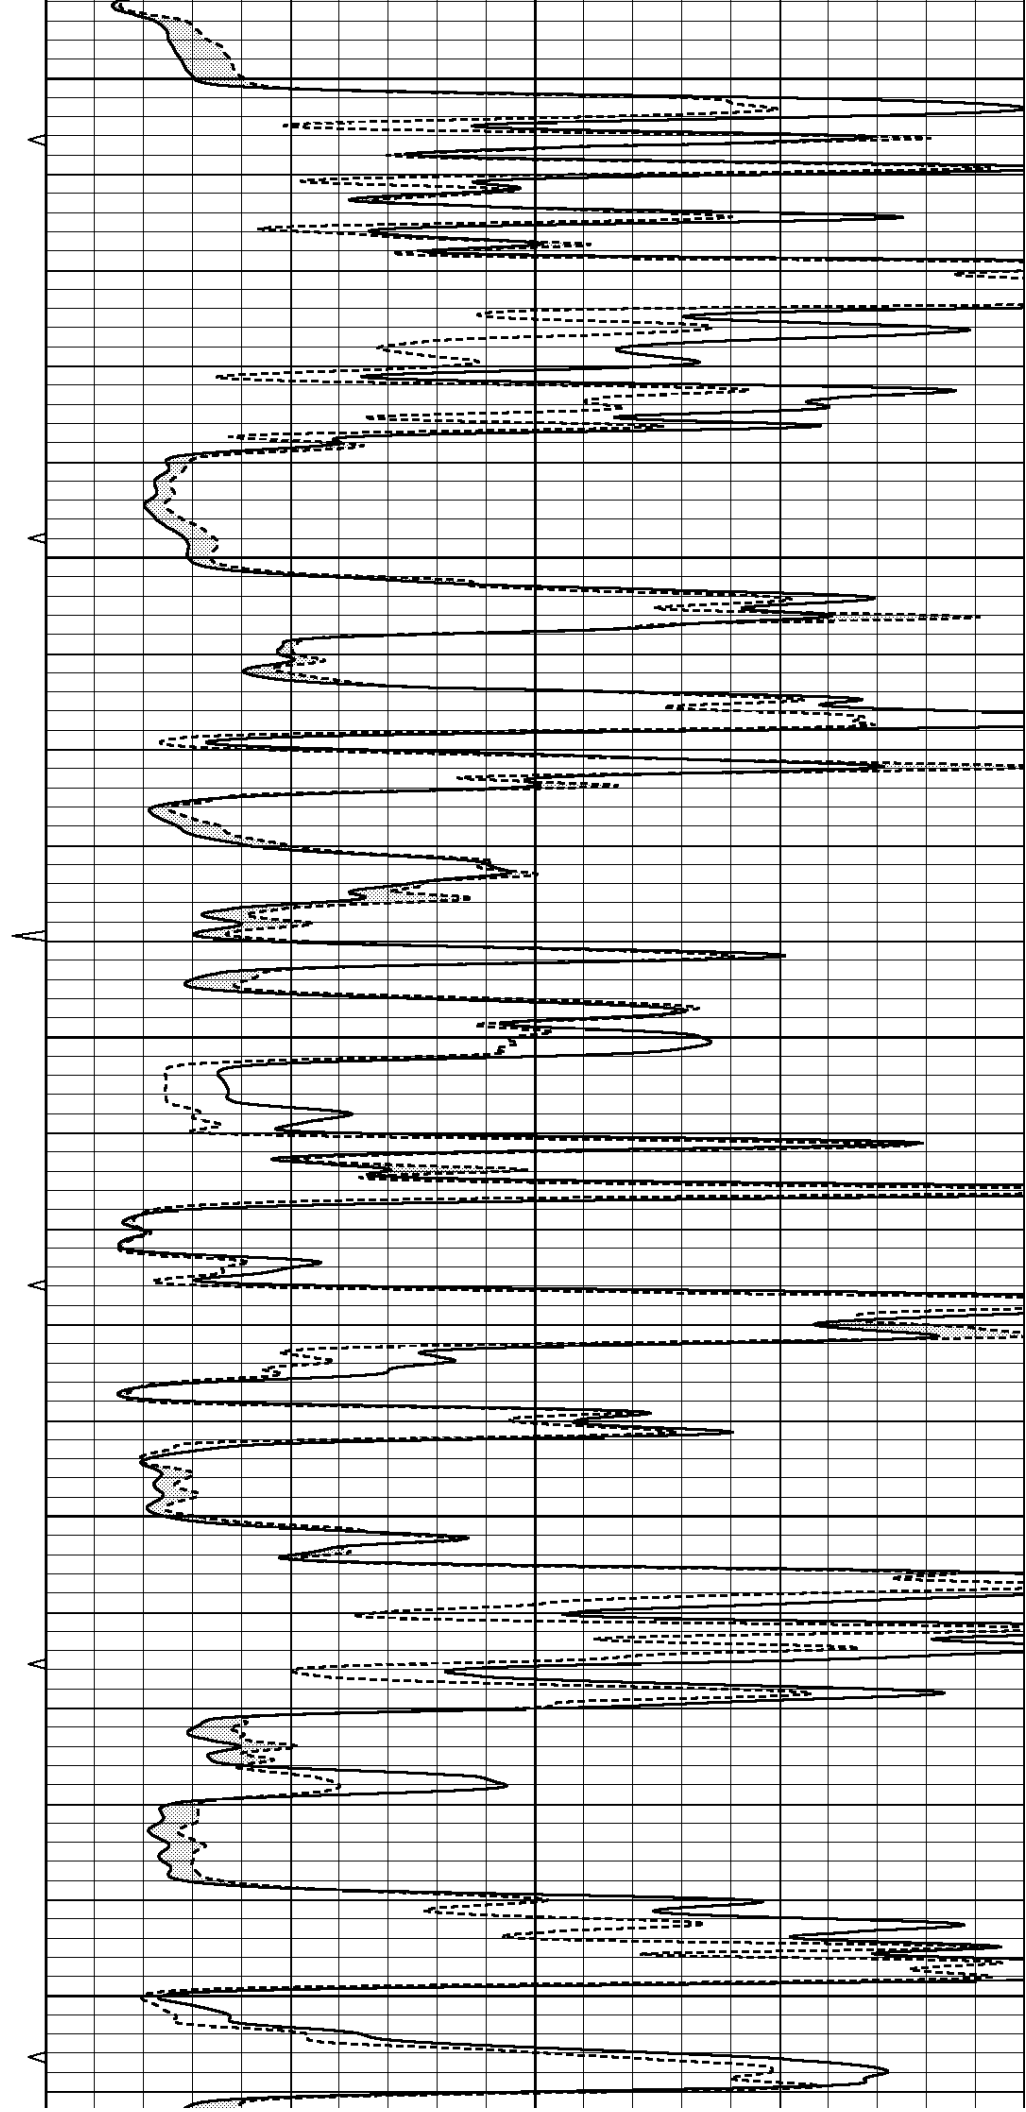





4850

4900

4950

5000

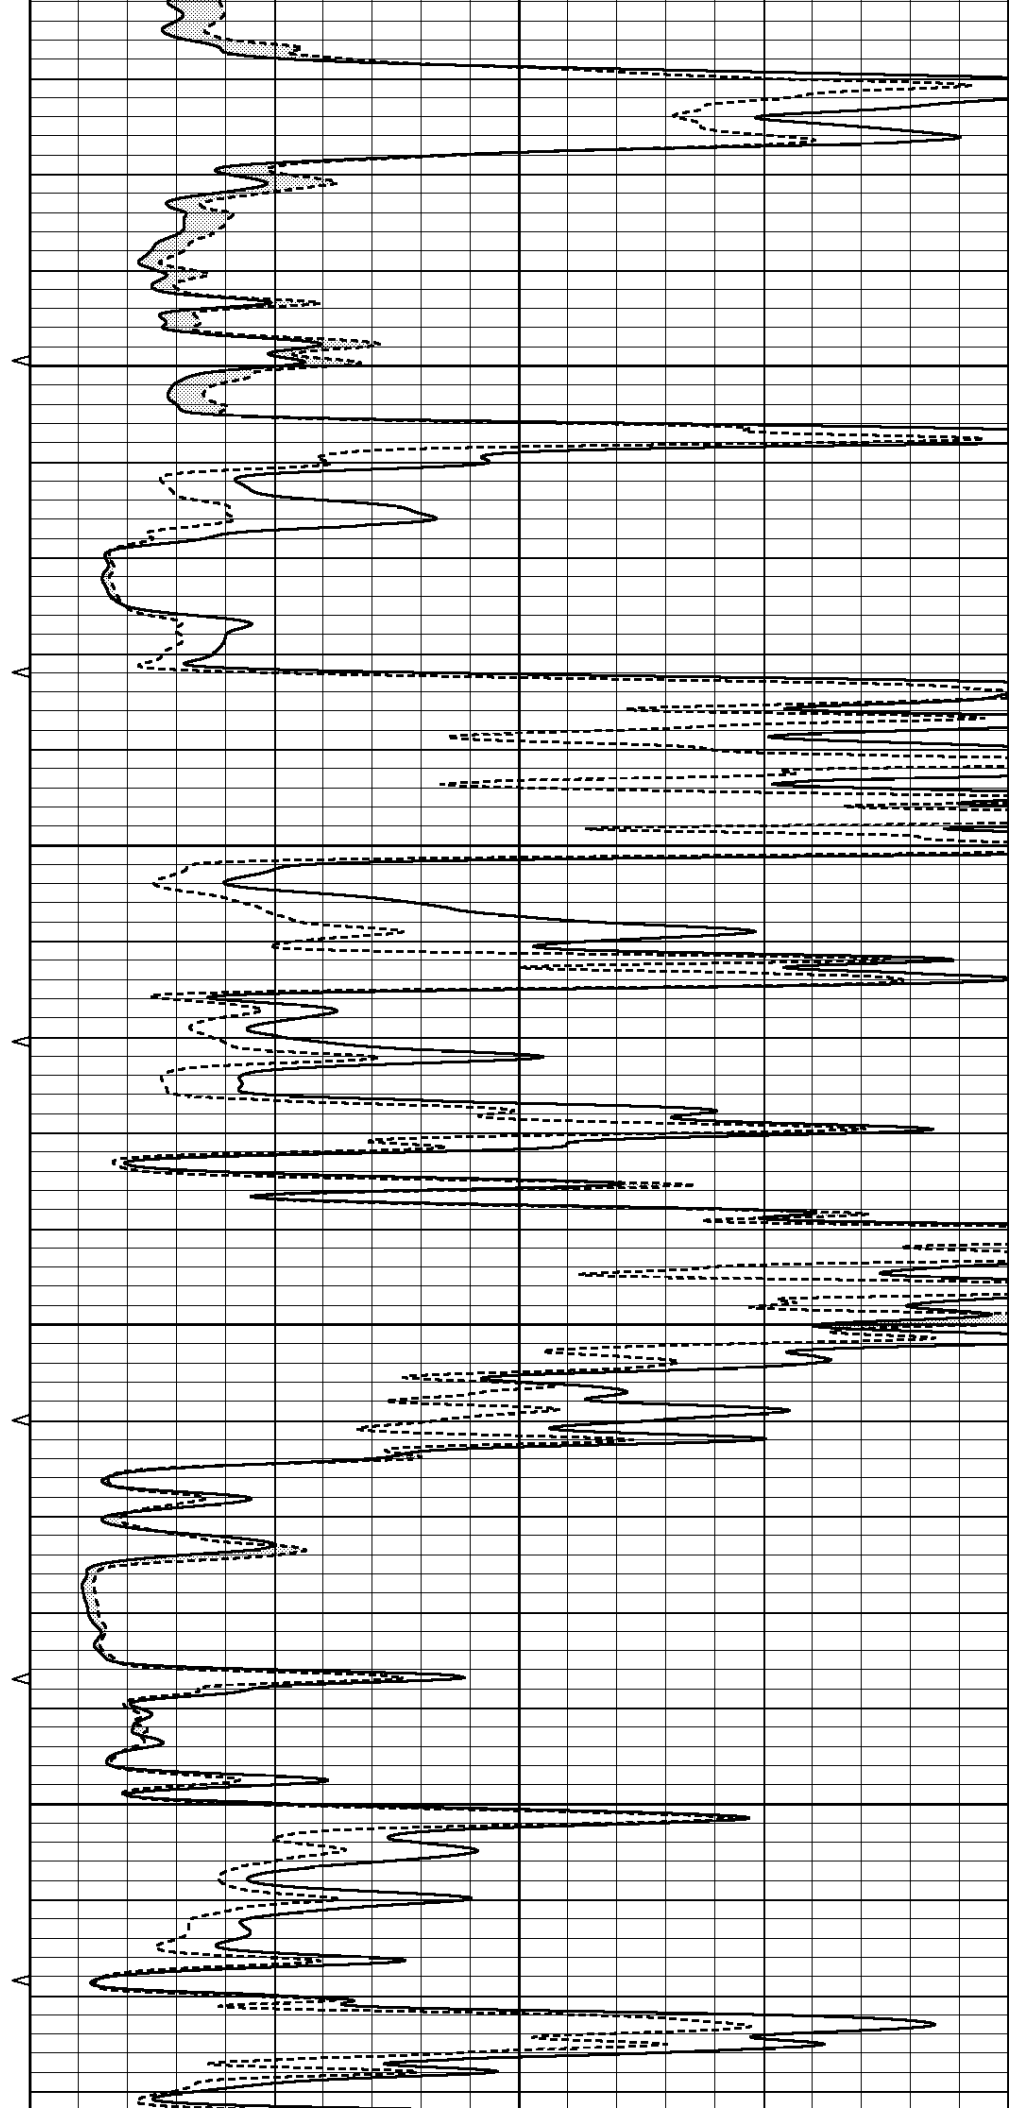

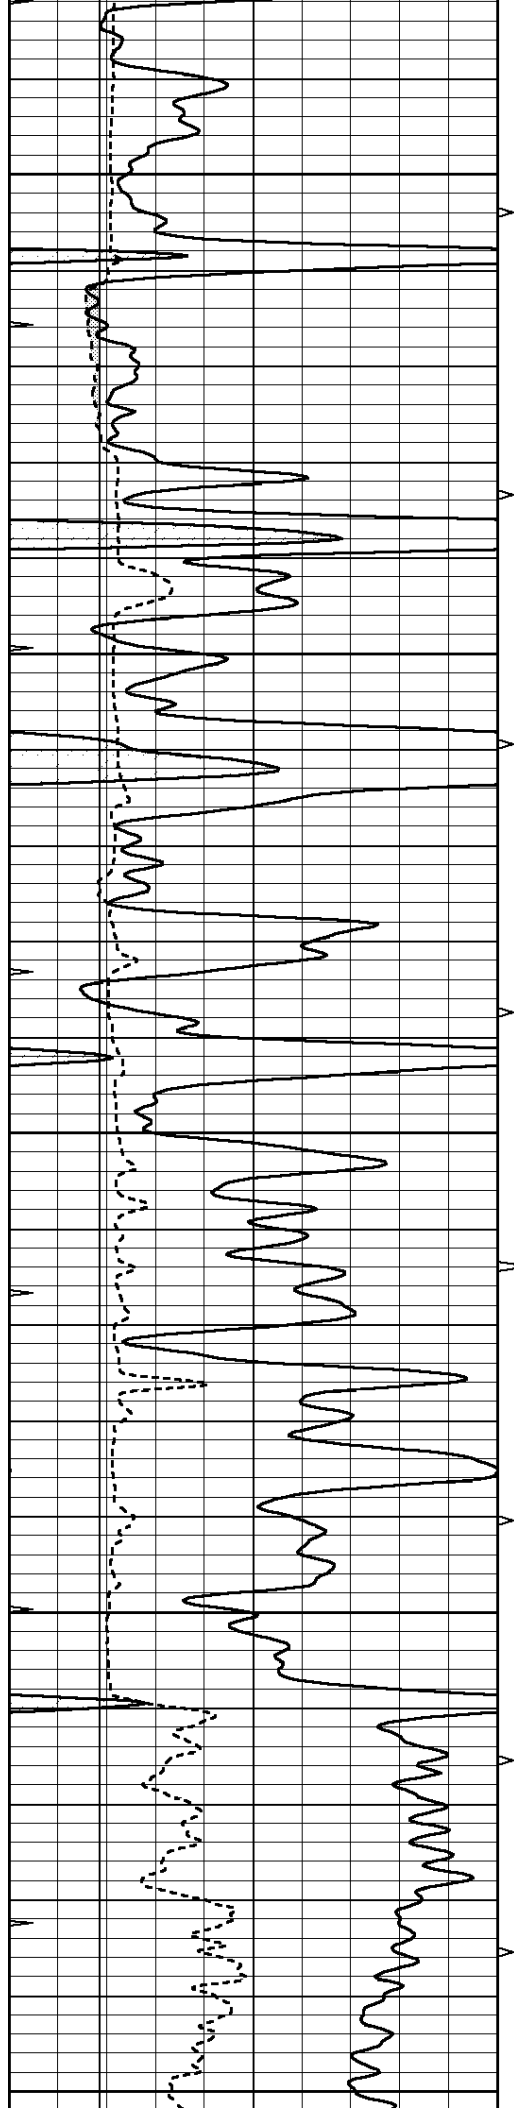


5050


5100

5150

5200

5250

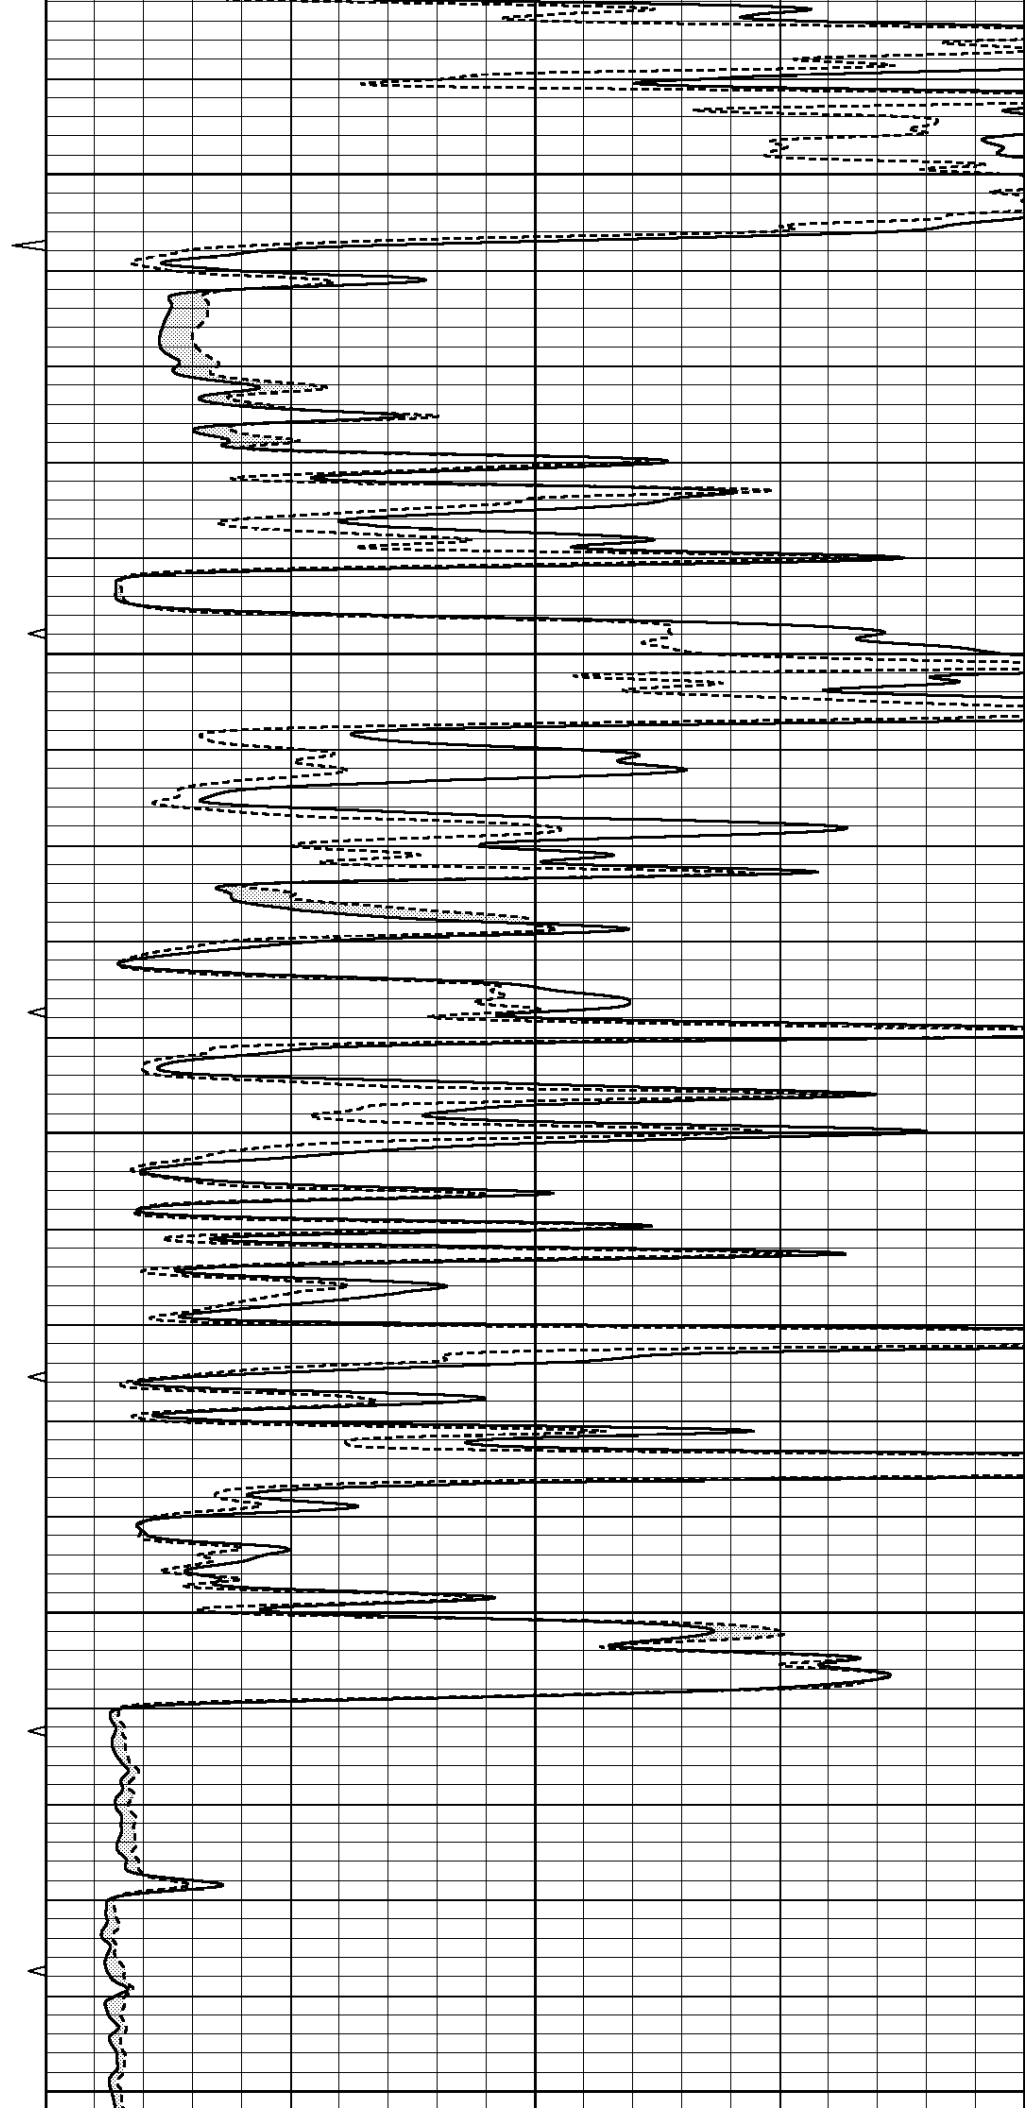

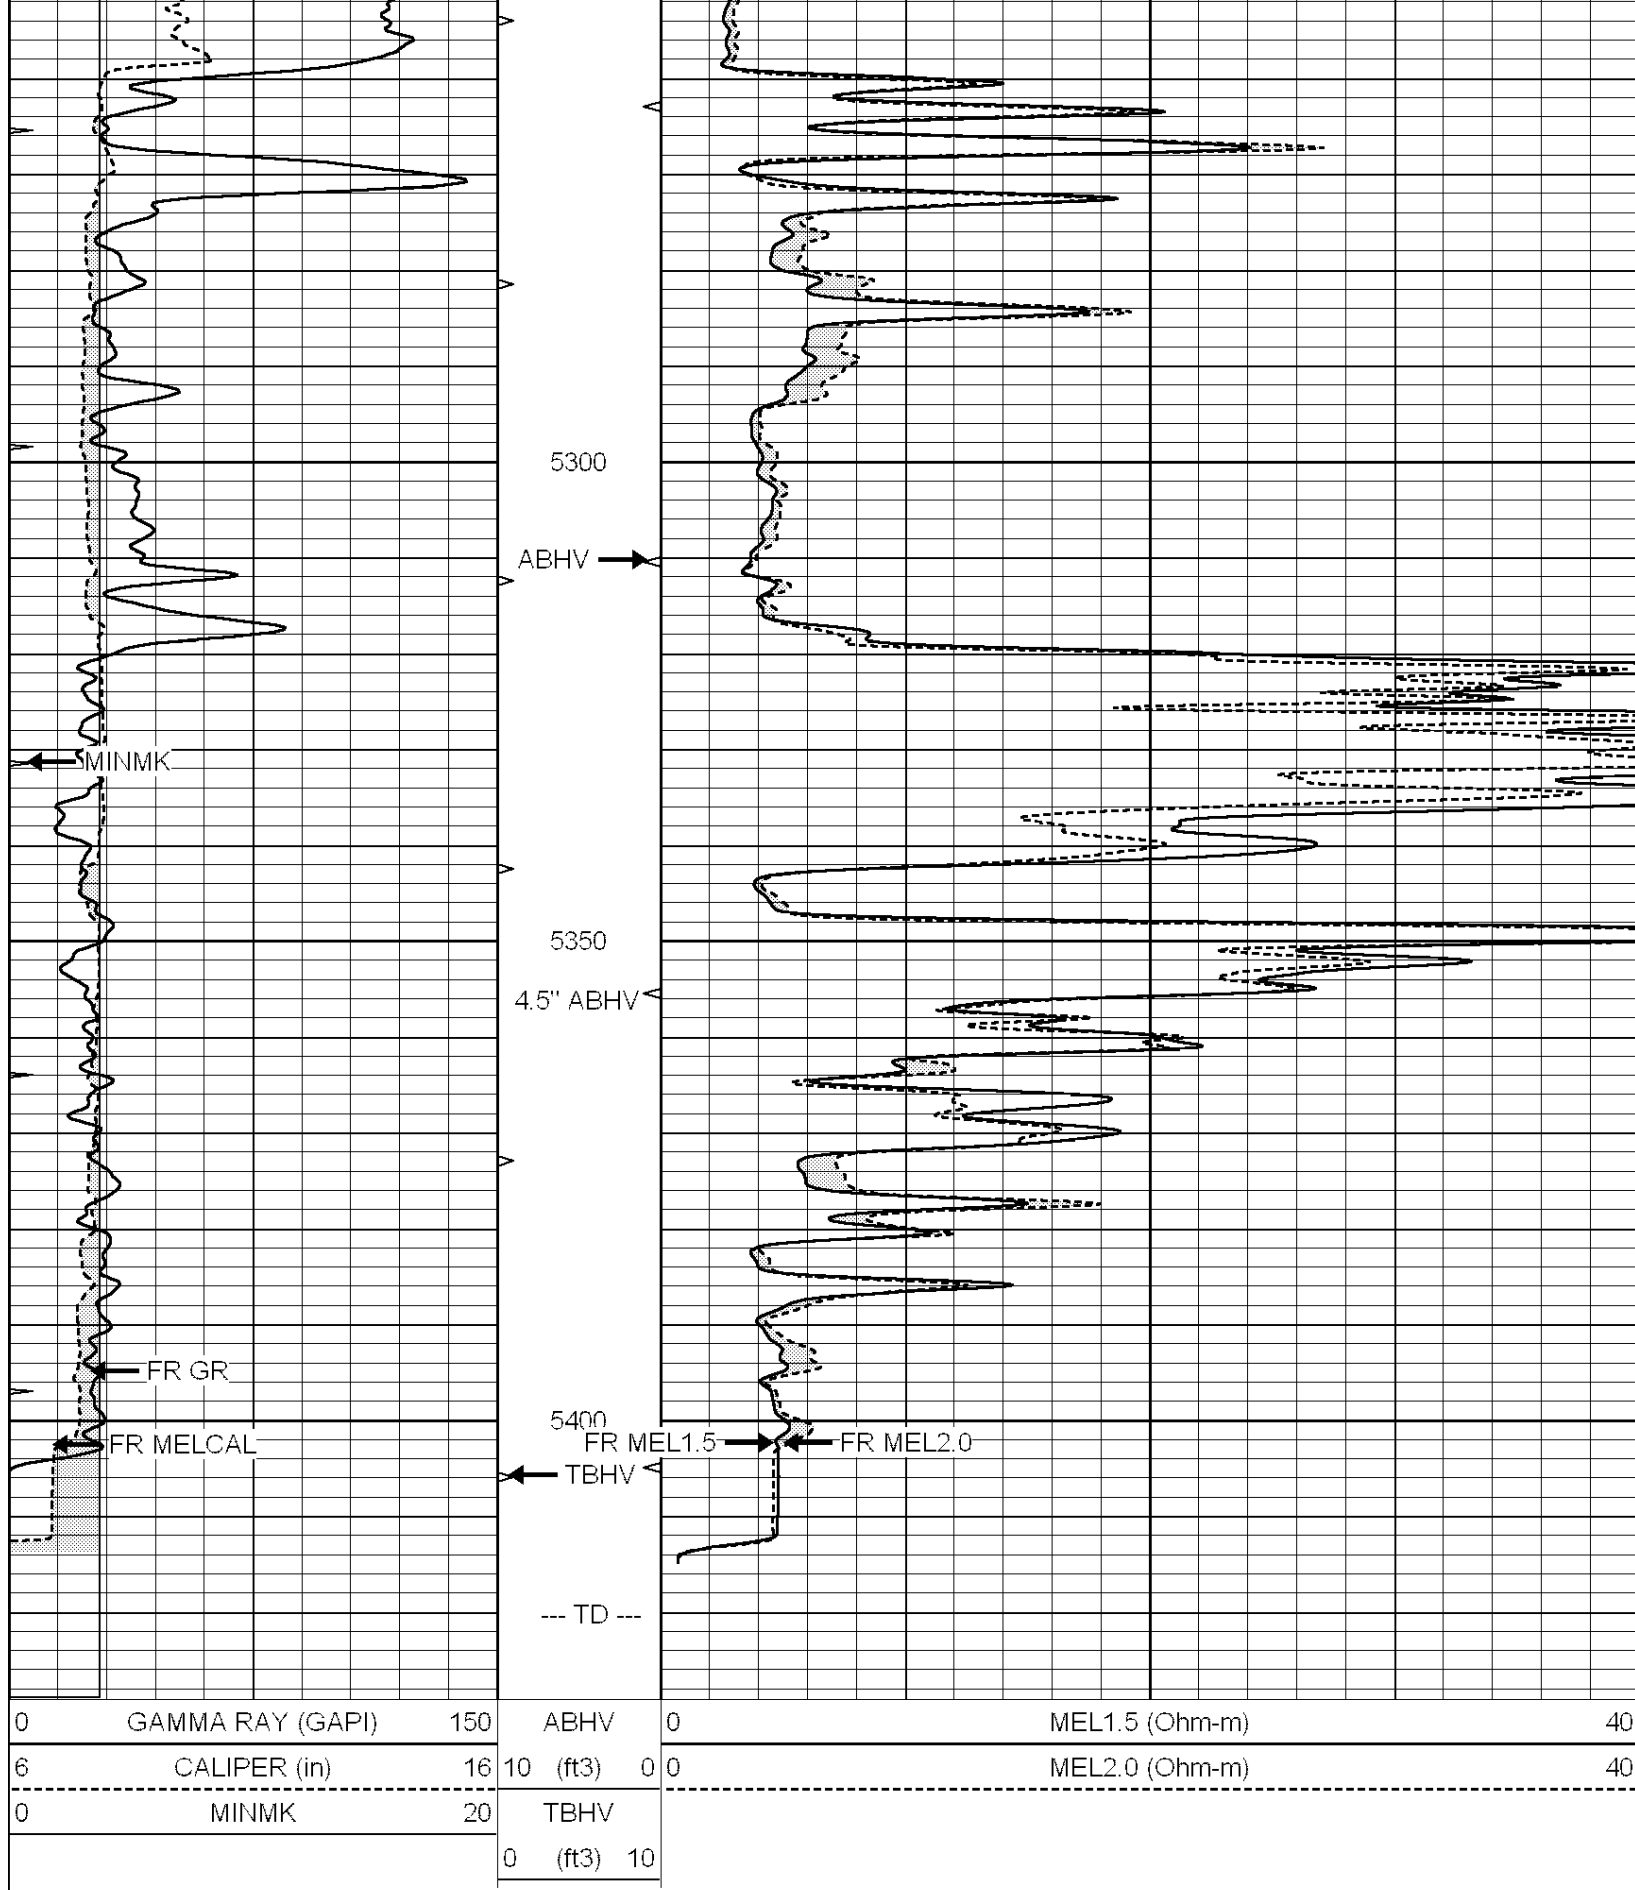



SUPERIOR
Hays,
Kansas

REPEAT SECTION

Database File: 005907pdr.db
Dataset Pathname: pass4.1
Presentation Format: micro
Dataset Creation: Mon Oct 25 09:39:47 2010
Charted by: Depth in Feet scaled 1:240

0	GAMMA RAY (GAPI)	150	ABHV	0	MEL1.5 (Ohm-m)	40
6	CALIPER (in)	16	10 (ft3)	0 0	MEL2.0 (Ohm-m)	40
0	MINMK	20	TBHV			
			0 (ft3)	10		

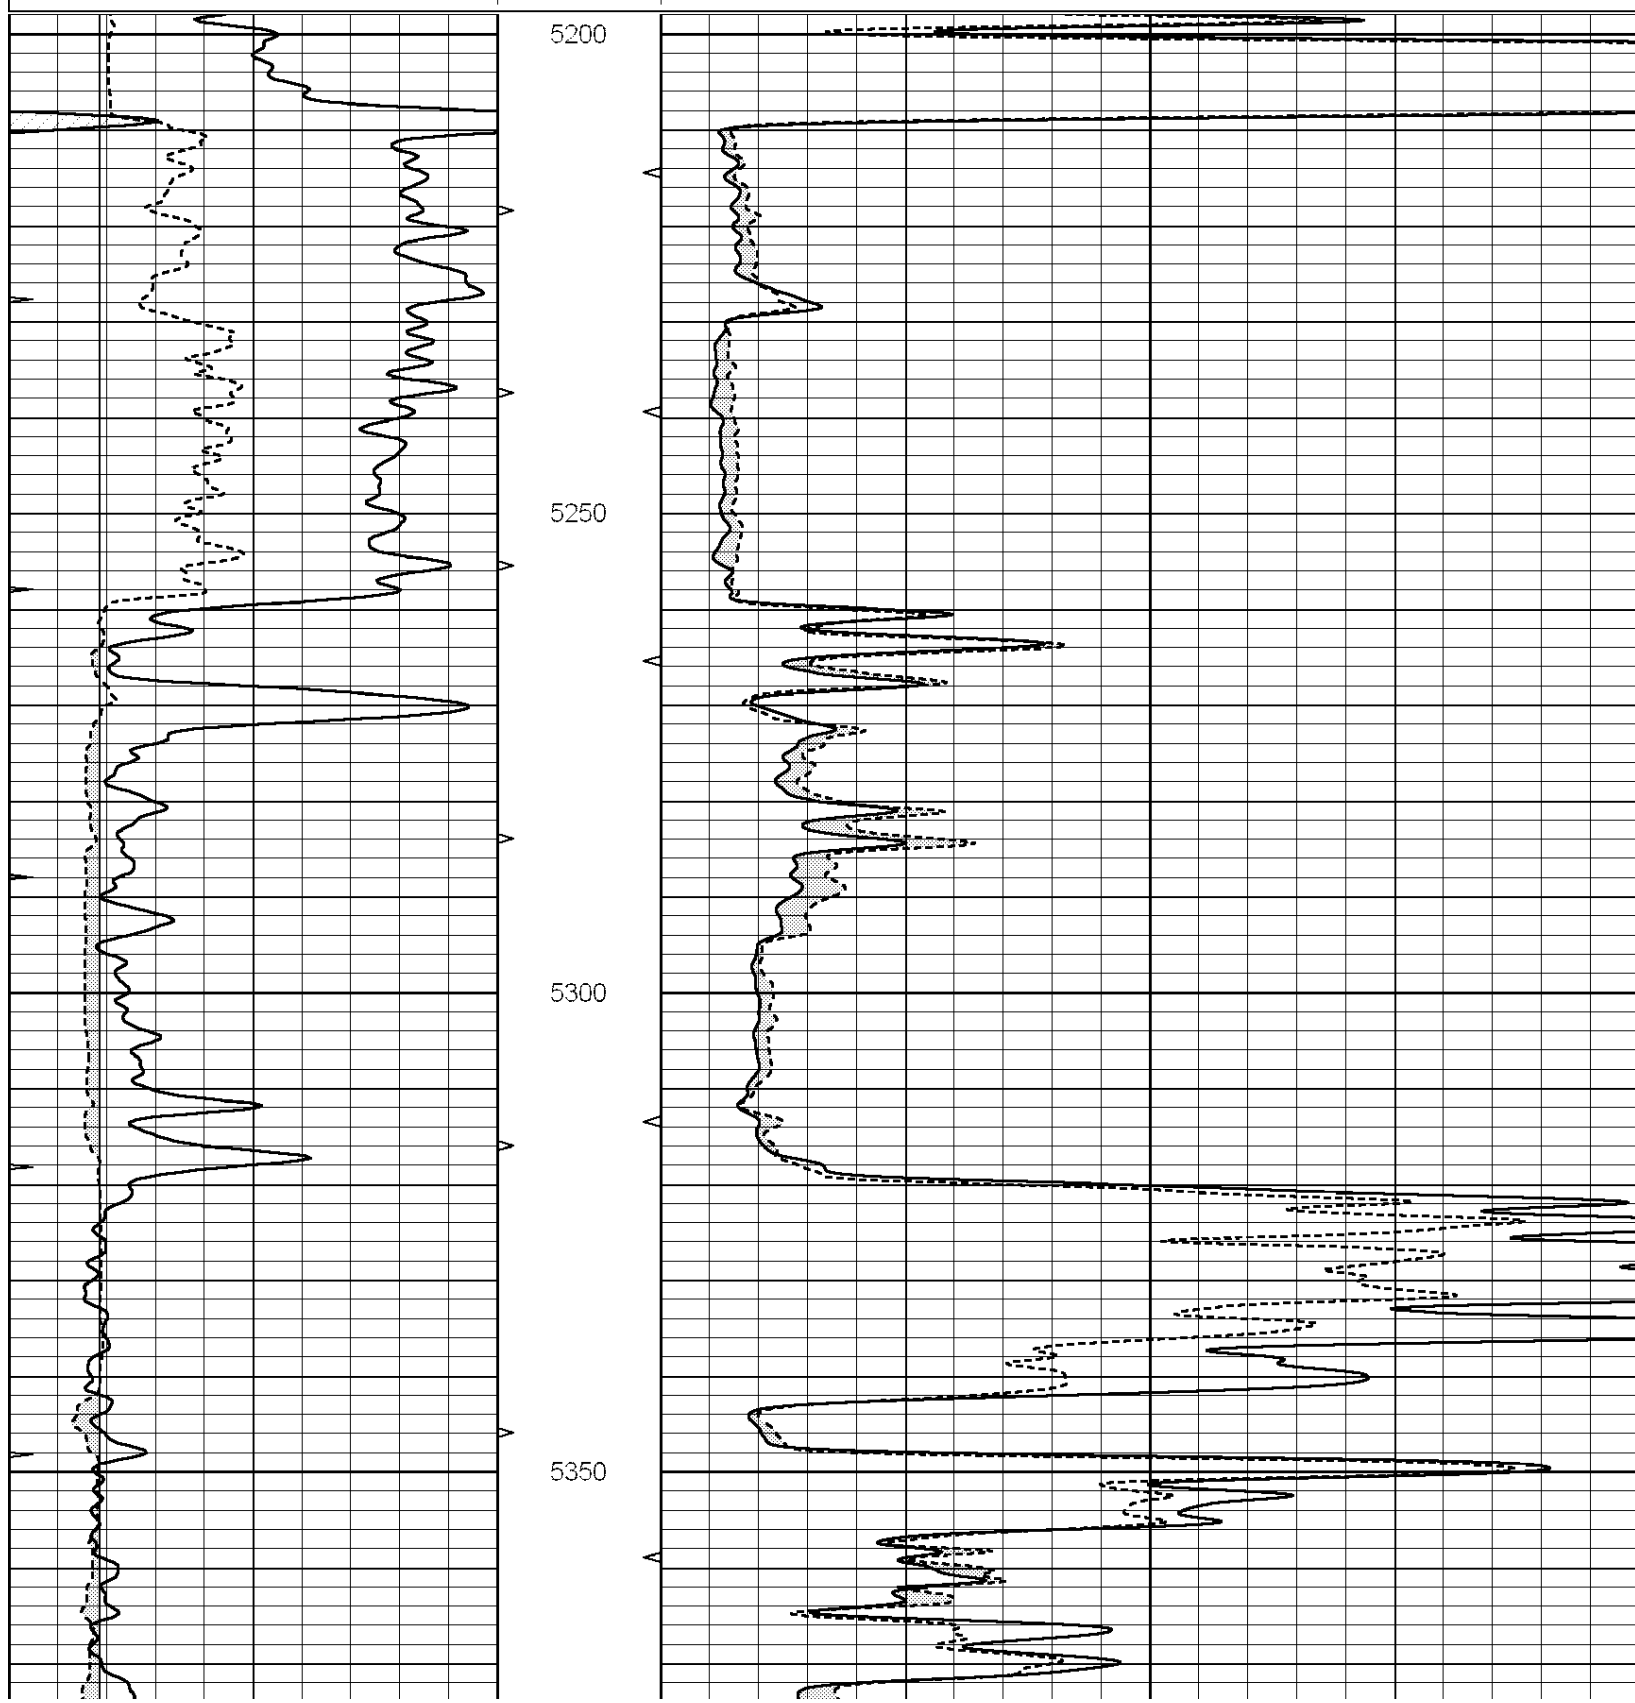

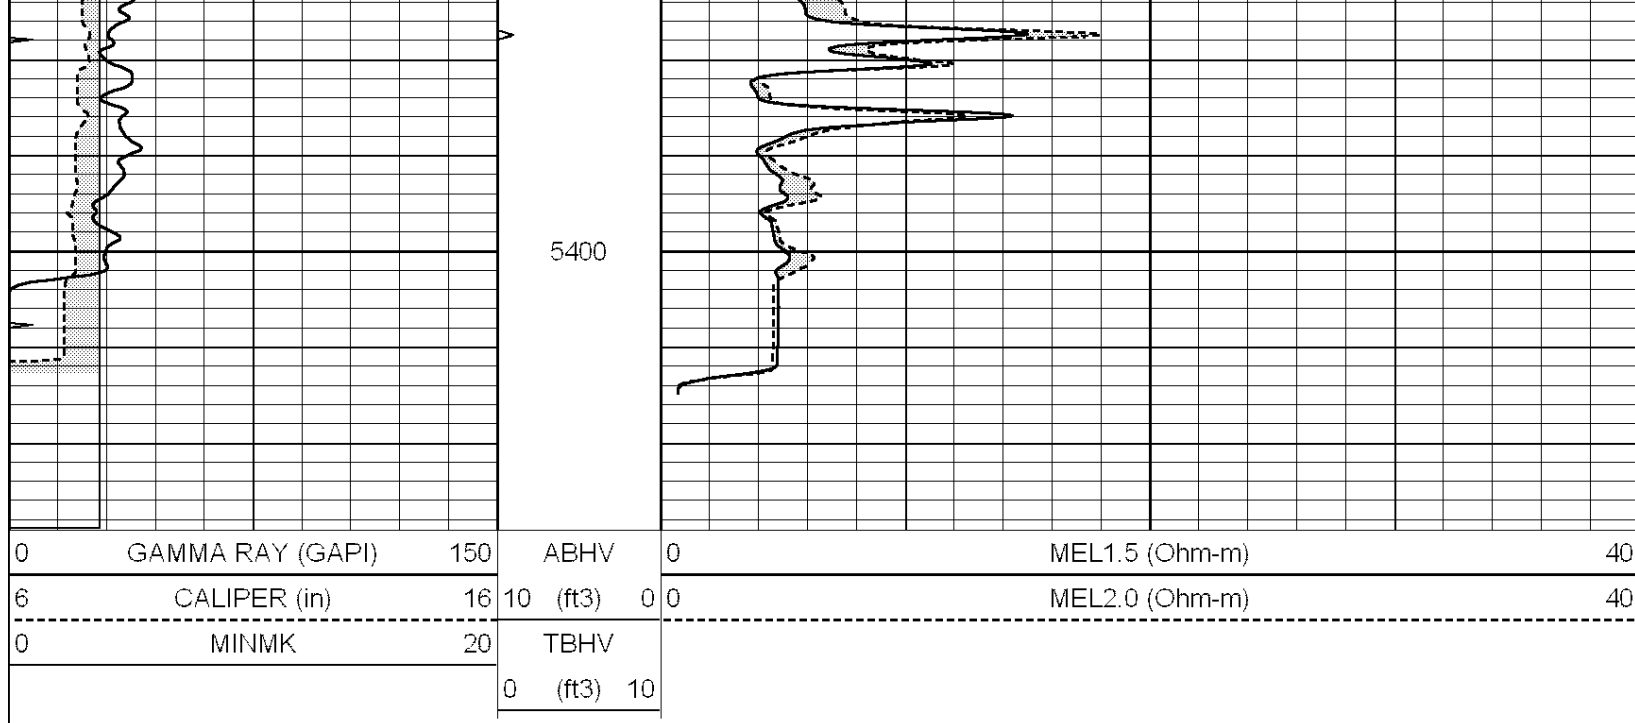

Calibration Report

Database File: 005907pdn.db
Dataset Pathname: pass5.1
Dataset Creation: Mon Oct 25 09:14:52 2010

MICRO Calibration Report

Serial Number:	Micro1	
Tool Model:	ProbeL	
Performed:	Mon Oct 25 08:45:41 2010	
Caliper Calibration:	Gain=3.227	Offset=-2.389
References	Low Cal	High Cal
Readings	6.200	12.000
	2.662	4.459
1.5" Calibration:	Gain=50.000	Offset=0.700
References	Low Cal	High Cal
Readings	0.000	20.000
	0.003	0.844
2" Calibration:	Gain=42.000	Offset=0.700
References	Low Cal	High Cal
Readings	0.000	20.000
	0.028	0.817

Gamma Ray Calibration Report

Serial Number:	GR5	
Tool Model:	OPEN	
Performed:	Mon Oct 25 07:29:55 2010	
Calibrator Value:	1.0	GAPI
Background Reading:	0.0	cps
Calibrator Reading:	1.0	cps
Sensitivity:	0.6700	GAPI/cps