Company	THREE WAY OIL COMPANY
Well	E. EGGERS #N-6
Field	PERRY-HALLIGAN
County	WOODSON
State	KANSAS

CORNISH WIRELINE SERVICES, INC. CHANUTE, KANSAS

GAMMA RAY NEUTRON COMPLETION LOG

Company	THREE WAY OIL COMPANY
Well	E. EGGERS #N-6
Field	PERRY-HALLIGAN
County	WOODSON
State	KANSAS
Location	API#: 15-207-28505-0000 SW SE SW SW 275' FSL 1275' FWL
Permanent Datum	GRD. Elev. 1000 ft
Log Measured From	GL 10 ft. Above Perm. Datum
Drilling Measured From	GL
Date	09/07/12
Run Number	ONE
Depth Driller	900 ft
Depth Logger	899 ft
Depth Logged Interval	899 ft
Top Log Interval	SURFACE
Casing Driller	8.625 @ 21 ft
Casing Logger	21 ft
Bit Size	7.875 in
Type Fluid in Hole	FRESH
Dens. / Visc.	9.0 / 35
PH / Fluid Loss	10.0 / NA
Source of Sample	FLOWLINE
Rm @ Meas. Temp.	0.75 @ 75
Rmf @ Meas. Temp.	@
Rmc @ Meas. Temp.	@
Source: Rmf / Rmc	MEASURED / CALCULATED
Rm @ BHT	0.75 @ 75
Max. Rec. Temp.	75
Equipment Number	10
Location	10
Recorded By	GEN. O.
Witnessed By	GEN. V.

Other Services: Gamma Ray Neutron

>>> Field Notes <<<

All interpretations are opinions based on inferences from electrical or other measurements and we cannot and do not guarantee the accuracy or correctness of any interpretation, and we shall not, except in the case of gross or willful negligence on our part, be liable or responsible for any loss, costs, damages or expenses incurred or sustained by anyone resulting from any interpretation made by any of our officers, agents or employees. These interpretations are also subject to our general terms and conditions set out in our current Price Schedule.

Comments

THANK YOU

Sensor	Offset (ft)	Schematic	Description	Len (ft)	OD (in)	Wt (lb)
GR	7.59		GR-TITAN_169 (TIT169_001) Titan 1 11/16" Gamma Ray	4.75	1.69	20.00
CCL	5.05		CCL-TITAN_169 (TIT169) Titan 1 11/16" Clogging CCL	1.83	1.69	7.50
NEU	0.63		NEU-TITAN_169 (TIT169_001) Titan 1 11/16" Neutron	4.33	1.69	20.00

Dataset: eggers e #n-6.db: field/wellrun1/pass1
Total Length: 10.92 ft
Total Weight: 47.50 lb
O.D. 1.69 in

Database File: p:\log\three way oil company\e eggers #n-6\eggers e #n-6.db
Dataset Pathname: pass1
Presentation Format: gr-ncl
Dataset Creation: Mon Dec 03 14:26:44 2012 by Log Std Casedhole 07122
Charted by: Depth in Feet scaled 1:240

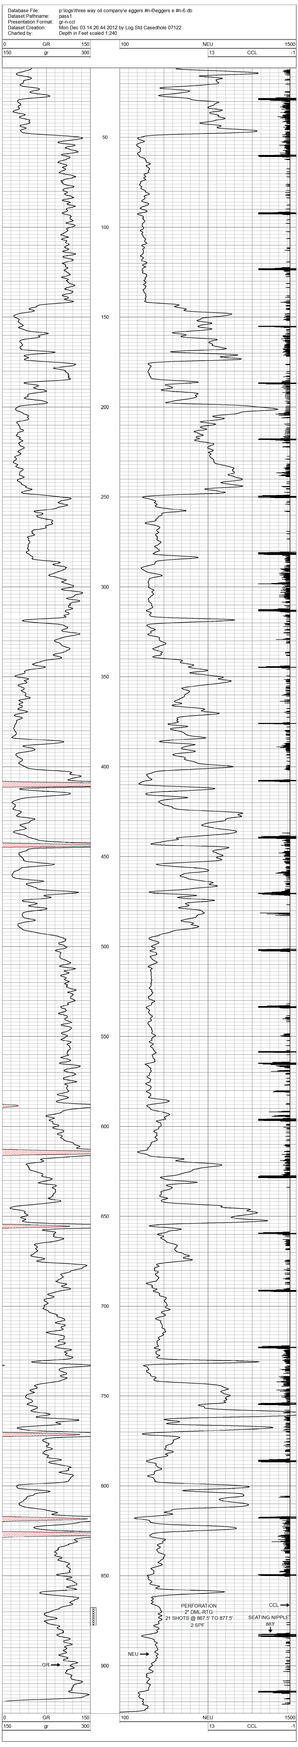

Company	THREE WAY OIL COMPANY
Well	E. EGGERS #N-6
Field	PERRY-HALLIGAN
County	WOODSON SEC. 7 TWP. 26S RGE. 17E
State	KANSAS Date 12-3-2012

CORNISH WIRELINE SERVICES, INC. CHANUTE, KANSAS