15-171-20798

Sean Deenihan
Petroleum Geologists

15-171-20798

GEOLOGIST'S REPORT
DRILLING TIME AND SAMPLE LOG

COMPANY	Wildcat Oil & Gas, LLC		
LEASE	Bontrager #13-1	WELL	
FIELD	Wildcat		
LOCATION	33' N of - N2 - NW		
SEC.	33	TWP	19S
RGE	34W		
COUNTY	Scott	STATE	Kansas
Date Spud	6/20/2011	Date TD	6/26/2011
Date Comp.	6/27/2011		
SPUD	7:30 AM	COMP	4:00 PM
RTD	4500'	LTD	4500'
MUD UP	3000'	TYPE MUD	Chemical
SAMPLES SAVED FROM	3900'	TO	RTD
DRILLING TIME KEPT FROM	3900'	TO	RTD
GEOLOGICAL SUPERVISION FROM	3900'	TO	RTD
REFERENCE WELL	KOE - 1 Hitchcock 11-14		

Formation	Sample Tops	E-log Tops	Pen.

Bontrager #13-1
33

ELEVATIONS
KB 3075'
DF
GL 3064'
Measurements Are All From Left Hand Flange

CASING
SURFACE 8-5/8" @ 233'
PRODUCTION 5½" @ 4500'

ELECTRICAL SURVEYS
DIL
SONIC
MICRO
DENSITY/NEUTRON

REMARKS The Bontrager #33-1 will be further evaluated through casing based on sample, log, and DST analysis.

Respectfully Submitted,

Sean Deenihan
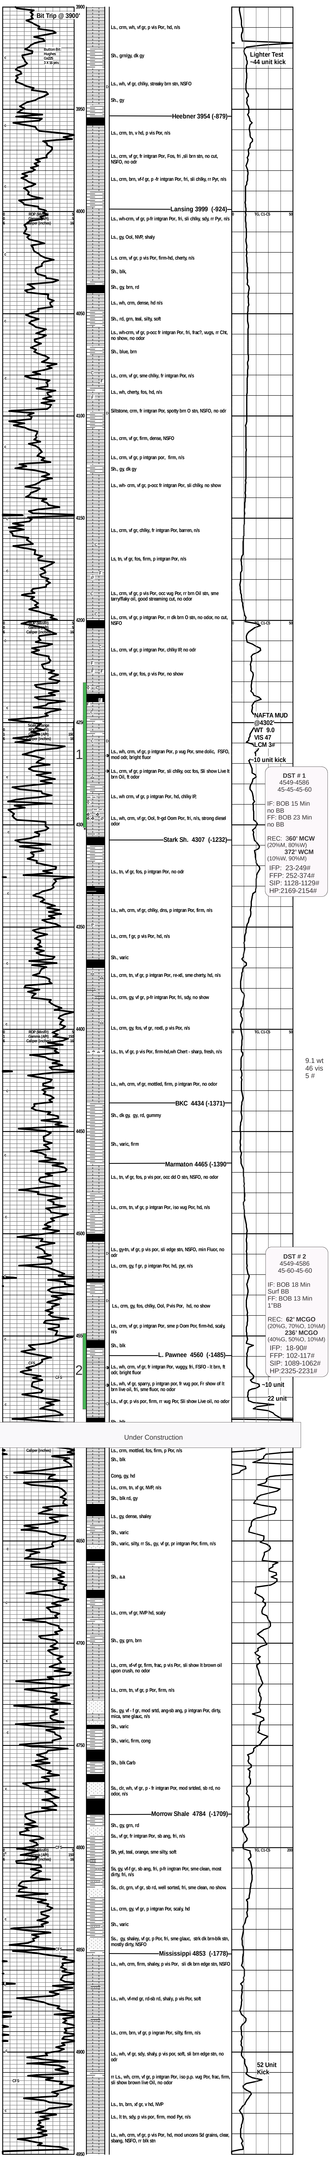
15-171-20798