CORNISH WIRELINE SERVICES, INC. CHANUTE, KANSAS

Company TOWN OIL COMPANY, INC.
Well KILLOUGH #11
Field PAOLA-RANTOUL
County FRANKLIN
State KANSAS

GAMMA RAY NEUTRON COMPLETION LOG

Company	TOWN OIL COMPANY, INC.		
Well	KILLOUGH #11		
Field	PAOLA-RANTOUL		
County	FRANKLIN	State	KANSAS
Location	4145' FSL; 4171' FEL SW NE SE	Other Services	
	SEC 1 TWP 17S RGE 20E		
Permanent Datum	GL	Elevation	
Log Measured From	GL 12 ft. Above Perm. Datum	Elevation K.B.	984'EST
Drill Measured From	GL	G.L.	984'EST
Date	8-31-11		
Depth Driller	799		
Depth Logger	798.4'		
Bottom Logged Interval	798.4'		
Top Log Interval	20'		
Open Hole Size	7 7/8"		
Type Fluid in Hole	WATER		
Production Casing	2 7/8" @ 10'		
Elevation Cement Top	@		
Casing Cement Top	@		
Cement Bond			
Amount & Type Acidizing			
Drilling Contractor			
Rig Number	107		
Location	SECONDVILLE		
Recorded By	TOWAL		
Witnessed By			

*** Field Files ***

All interpretations are opinions based on inferences from electrical or other measurements and we cannot and do not guarantee the accuracy or correctness of any interpretation, and we shall not, except in the case of gross or willful negligence on our part, be liable or responsible for any loss, costs, damages, or expenses incurred or sustained by anyone resulting from any interpretation made by any of our officers, agents or employees. These interpretations are also subject to our general terms and conditions set out in our current Price Schedule.

Comments

THANK YOU

Sensor	Offset (ft)	Schematic	Description	Len (ft)	OD (in)	Wt (lb)
GR	7.59		GR-TITAN_169 (TIT169_001) Titan 1-11/16" Gamma Ray	4.75	1.69	20.00
CCL	5.05		CCL-TITAN_169 (TIT169) Titan 1-11/16" Logging CCL	1.83	1.69	7.50
NEU	0.63		NEU-TITAN_169 (TIT169_001) Titan 1-11/16" Neutron	4.33	1.69	20.00

Dataset: killough #11.db: field/well/run1/pass1
Total Length: 10.92 ft
Total Weight: 47.50 lb
O.D. 1.69 in

Database File: g:\killough #11.db
Dataset Pathname: pass1
Presentation Format: gr-ncl
Dataset Creation: Wed Aug 31 14:26:06 2011 by Log Std Casedhole 07122
Charted by: Depth in Feet scaled 1:240

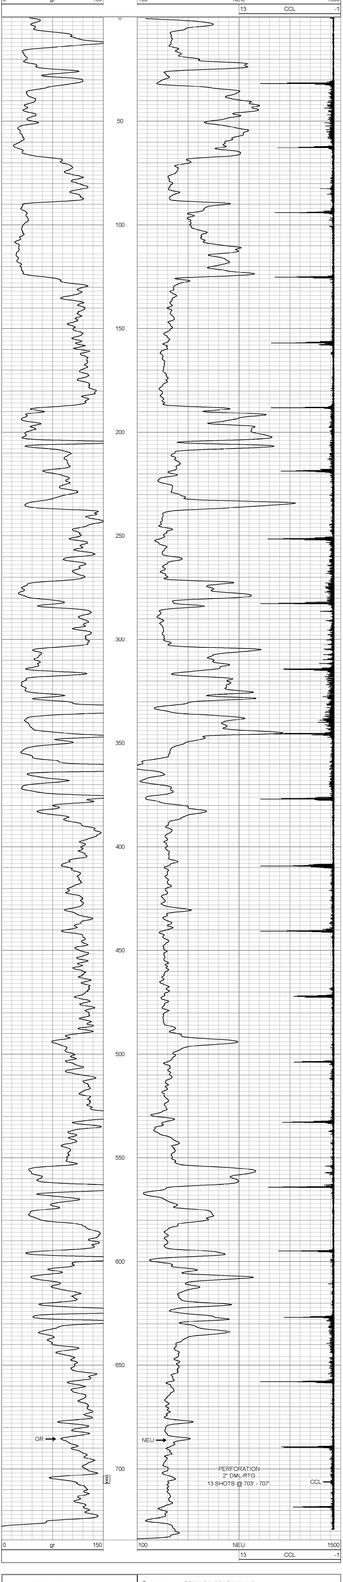

CORNISH WIRELINE SERVICES, INC. CHANUTE, KANSAS

Company	TOWN OIL COMPANY, INC.		
Well	KILLOUGH #11		
Field	PAOLA-RANTOUL		
County	FRANKLIN SEC 1 TWP 17S RGE 20E		
State	KANSAS	Date	8-31-11