CORNISH WIRELINE SERVICES, INC.
CHANUTE, KANSAS

Company TAILWATER, INC.
Well EAST HASTERT #37-E
Field GARNETT SHOESTRING
County ANDERSON
State KANSAS

GAMMA RAY NEUTRON COMPLETION LOG

Company TAILWATER, INC.
Well EAST HASTERT #37-E
Field GARNETT SHOESTRING
County ANDERSON State KANSAS

Location: API # 15-003-25000-00-00
Other Services: CCL
Permanent Datum: Ground Level Elevation
Log Measured From: 1.00 Above Perm. Datum
Drilling Measured From: GL
Elevation: GL 1000 KB
Date: 10-11-11
Run Number: ONE
Depth Driller: 1.100
Depth Logged: 1.100
Bottom Log Interval: SURFACE
Top Log Interval: SURFACE
Casing Driller: 8U.4.4
Casing Logged: 8U.4.4
Bit Size: 6.750
Type Fluid: WATER
Density / Viscosity: 8.4 / 28
Max. Recorded Temp.: 2.1°F @ 1.0 ft
Estimated Cement Top: @
Time Well Ready: @
Time Logger on Bottom: @
Equipment / Location: 107
Recorded By: KEVIN D.
Witnessed By: MICHAEL D.

<<< Field Here >>>

All interpretations are opinions based on inferences from electrical or other measurements and we cannot and do not guarantee the accuracy or correctness of any interpretation, and we shall not be liable or responsible for any loss, costs, damages or expenses incurred or sustained by anyone resulting from any interpretation made by any of our officers, agents or employees. These interpretations are also subject to our general terms and conditions set out in our current Price Schedule.

Comments

THANK YOU

Sensor	Offset (ft)	Schematic	Description	Len (ft)	OD (in)	Wt (lb)
GR	7.59		GR-TITAN_169 (TIT169_001) Titan 1 1/1/16F Gamma Ray	4.75	1.69	20.00
CCL	5.05		CCL-TITAN_169 (TIT169) Titan 1 1/1/16F Clipping CCL	1.83	1.69	7.50
NEU	0.63		NEU-TITAN_169 (TIT169_001) Titan 1 1/1/16F Neutron	4.33	1.69	20.00

Dataset: east hastert #37-e.db: field/well/run1/pass1
Total Length: 10.92 ft
Total Weight: 47.50 lb
O.D. 1.69 in

Database File: g:\east hastert #37-e.db
Dataset Pathname: pass1
Presentation Format: gr-n-ccl
Dataset Creation: Tue Oct 11 11:51:20 2011 by Log Std Casedhole 07122
Charted by: Depth in Feet scaled 1:240

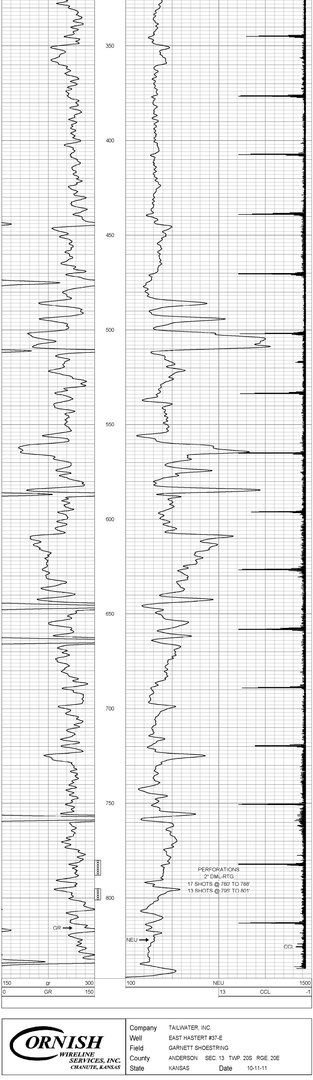

CORNISH WIRELINE SERVICES, INC.
CHANUTE, KANSAS

Company TAILWATER, INC.
Well EAST HASTERT #37-E
Field GARNETT SHOESTRING
County ANDERSON SEC. 13 TWP. 20S RGE. 20E
State KANSAS Date 10-11-11