Company	TAILWATER, INC.
Well	TETER #1-T
Field	GARNETT SHOESTRING
County	ANDERSON
State	KANSAS

CORNISH WIRELINE SERVICES, INC. CHANUTE, KANSAS

GAMMA RAY NEUTRON COMPLETION LOG

Company	TAILWATER, INC.		
Well	TETER #1-T		
Field	GARNETT SHOESTRING		
County	ANDERSON	State	KANSAS
Location:	SEC. 16 TWP. 20S RGE. 20E 660 FNL & 1980 FEL	API #	15-003-32500-0000
	Permanent Datum: Ground Level	Elevation:	1005 EGL
	Log Measured From:	12 ft. above Perm. Datum	
	Drilling Measured From:	G.L.	
	Date	12-5-2011	
	Run Number	ONE	
	Depth Driller	1005	
	Depth Logger	1001.5	
	Bottom Logged Interval	1000.5	
	Top Log Interval	SURFACE	
	Casing Driller	8.625 @ 21	
	Casing Logger	21.5	
	Bit Size	7.875	
	Type Fluid in Hole	WATER	
	Dens. Visc.	7 @ 57	
	Max. Recorded Temp.		
	Estimated Cement Top		
	Cement Type		
	Amount		
	Equipment Number	107	
	Location	EVANS ENERGY	
	Recorded By	GOEL G.	
	Witnessed By	MCCRANDON G.	

All interpretations are opinions based on inferences from electrical or other measurements and we cannot and do not guarantee the accuracy or correctness of any interpretation, and we shall not, except in the case of gross or willful negligence on our part, be liable or responsible for any loss, costs, damages, or expenses incurred or sustained by anyone resulting from any interpretation made by any of our officers, agents or employees. These interpretations are also subject to our general terms and conditions set out in our current Price Schedule.

Comments

THANK YOU

Sensor	Offset (ft)	Schematic	Description	Len (ft)	OD (in)	Wt (lb)
GR	7.59		GR-TITAN_169 (TIT169_001) Titan 1 11/16" Gamma Ray	4.75	1.69	20.00
CCL	5.05		CCL-TITAN_169 (TIT169) Titan 1 11/16" Logging CCL	1.83	1.69	7.50
NEU	0.63		NEU-TITAN_169 (TIT169_001) Titan 1 11/16" Neutron	4.33	1.69	20.00

Dataset: teter #1-t.db: field/well/run1/pass1
Total Length: 53.92 ft
Total Weight: 47.50 lb
O.D: 1.69 in

Database File: h:\teter #1-t.db
Dataset Pathname: pass1
Presentation Format: dirk 1
Dataset Creation: Mon Dec 05 09:58:39 2011 by Log Std Casedhole 07122
Charted by: Depth in Feet scaled 1:240

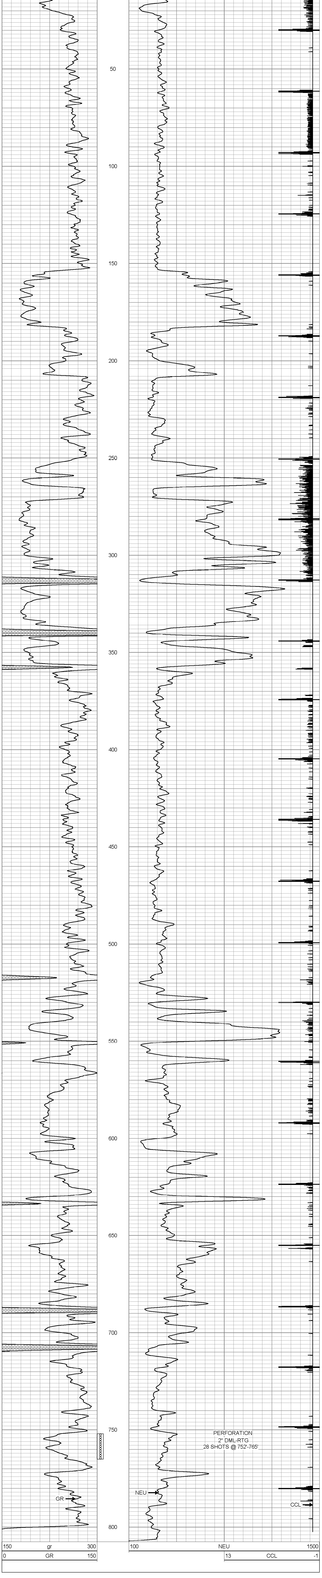

Company	TAILWATER, INC.
Well	TETER #1-T
Field	GARNETT SHOESTRING
County	ANDERSON SEC. 16 TWP. 20S RGE. 20E
State	KANSAS Date 12-5-2011

CORNISH WIRELINE SERVICES, INC. CHANUTE, KANSAS