Company	D-ROC OIL COMPANY, LLC
Well	H. STOCKEBRAND #1
Field	BUNKIE
County	WOODSON
State	KANSAS

CORNISH WIRELINE SERVICES, INC. CHANUTE, KANSAS

GAMMA RAY NEUTRON COMPLETION LOG

Company	D-ROC OIL COMPANY, LLC
Well	H. STOCKEBRAND #1
Field	BUNKIE
County	WOODSON
State	KANSAS
Location	SEC 28 TWP 24S RGE 16E 2322' FSL & 2310' FEL
Permanent Datum	GL Elev. 1000 ft
Log Measured From	KB 10 ft above PermDatum
Drilling Measured From	KB
API #	15-207-28741-0000
Date	4-11-2012
Run Number	ONE
Depth Driller	1.245
Depth Logger	1.246
Bottom Logged Interval	1.245
Top Log Interval	SURFACE
Casing Driller Size	8 5/8" @ 43 ft
Casing Logged Size	8 5/8" @ 43 ft
Bit Size	7 7/8"
Type Fluid in Hole	WATER
Density / Viscosity	8.4 / 28
PH / Fluid Loss	7 / NA
Source of Sample	FLOWLINE
Rm @ Measured Temp	0.08 @ 70
Rmf @ Measured Temp	0.06 @ 70
Rmc @ Measured Temp	0.12 @ 70
Source: Rmf / Rmc	MEASURED / CALCULATED
Rm @ BHT	0.06 @ 100
Time Since Circulation	5 HRS
Time Since Logged Off Bottom	1 HR
Max Recorded Temp	100
Equipment Number	10
Location	10
Recorded By	DEAN S.
Witnessed By	LEON V.

All interpretations are opinions based on inferences from electrical or other measurements and we cannot and do not guarantee the accuracy or correctness of any interpretation, and we shall not, except in the case of gross or willful negligence on our part, be liable or responsible for any loss, costs, damages, or expenses incurred or sustained by anyone resulting from any interpretation made by any of our officers, agents or employees. These interpretations are also subject to our general terms and conditions set out in our current Price Schedule.

Comments

THANK YOU

Sensor	Offset (ft)	Schematic	Description	Len (ft)	OD (in)	Wt (lb)
GR	7.59		GR-TITAN_169 (TIT169_001) Titan 1.11/16" Gamma Ray	4.75	1.69	20.00
CCL	5.05		CCL-TITAN_169 (TIT169) Titan 1.11/16" Logging CCL	1.83	1.69	7.50
NEU	0.03		NEU-TITAN_169 (TIT169_001) Titan 1.11/16" Neutron	4.33	1.69	20.00

Dataset: h stockebrand #1.db: field\edit\run1\pass3
Total Length: 10.92 ft
Total Weight: 47.50 lb
O.D.: 1.69 in

Database File: g:\h stockebrand #1.db
Dataset Pathname: pass3
Presentation Format: ccl-1
Dataset Creation: Wed Apr 11 13:36:28 2012 by Log Std Casedhole 07122
Charted by: Depth in Feet scaled 1:240

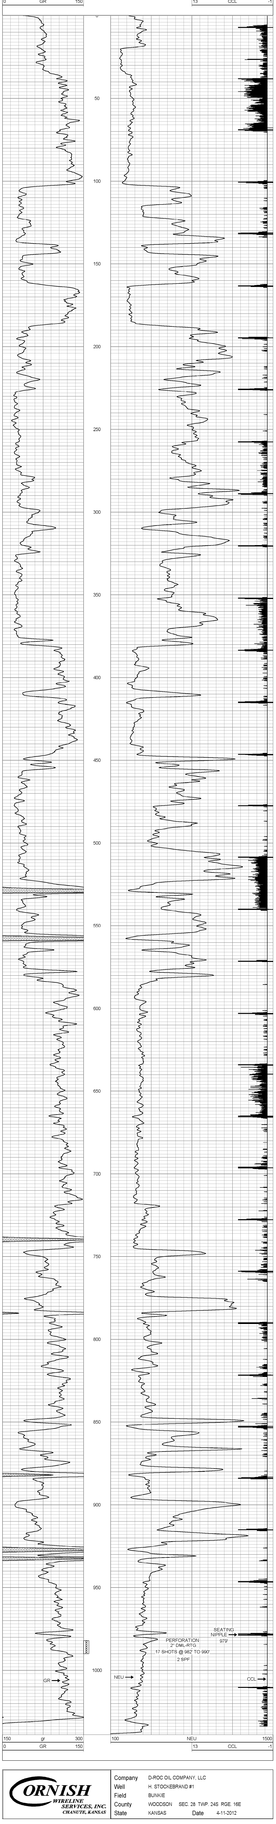

Company	D-ROC OIL COMPANY, LLC
Well	H. STOCKEBRAND #1
Field	BUNKIE
County	WOODSON SEC 28 TWP 24S RGE 16E
State	KANSAS Date 4-11-2012

CORNISH WIRELINE SERVICES, INC. CHANUTE, KANSAS