MIDWEST SURVEYS

LOGGING · PERFORATING · CONSULTING SERVICES
P.O. Box 68, Osawatomie, KS 66064
913 / 755 - 2126

GAMMA RAY / NEUTRON / CCL

File No.

API # 15-045-21,783

Company	Altavista Energy, Inc.
Well	Johnson No. AI-41
Field	Baldwin
County	Douglas State Kansas
Location	3135' FSL & 4890' FEL NE-SW-SW-NW
Sec. 1 Twp. 15s Rge. 20e	
Permanent Datum	GL Elevation NA
Log Measured From	GL
Drilling Measured From	GL

Other Services
Perforate

Elevation
K.B. NA
D.F. NA
G.L. NA

Date		07-24-2012			
Run Number		One			
Depth Driller		900.0			
Depth Logger		846.9			
Bottom Logged Interval		845.9			
Top Log Interval		20.0			
Fluid Level		Full			
Type Fluid		Water			
Density / Viscosity		NA			
Salinity - PPM Cl		NA			
Max Recorded Temp		NA			
Estimated Cement Top		0.0			
Equipment No.	Location	107	Osawatomie		
Recorded By		Steve Vandesch			
Witnessed By		Doug Evans			

RUN	BORE-HOLE RECORD			CASING RECORD				
No.	BIT	FROM	TO	SIZE	WGT.	FROM	TO	
One	9.875"	0.0	42.0	7.00"	19.0 #	0.0	42.0	
Two	5.625"	42.0	900.0	2.875"	6.5 #	0.0	883.65	
				Baffle	Set	At	852.55	

Field Rec.

All interpretations are opinions based on inferences from electrical or other measurements and we cannot and do not guarantee the accuracy or correctness of any interpretation, and we shall not be liable or responsible for any loss, costs, damages or expenses incurred or sustained by anyone resulting from any interpretation made by any of our officers, agents or employees. These interpretations are also subject to our general terms and conditions set out in our current Price Schedule.

Comments
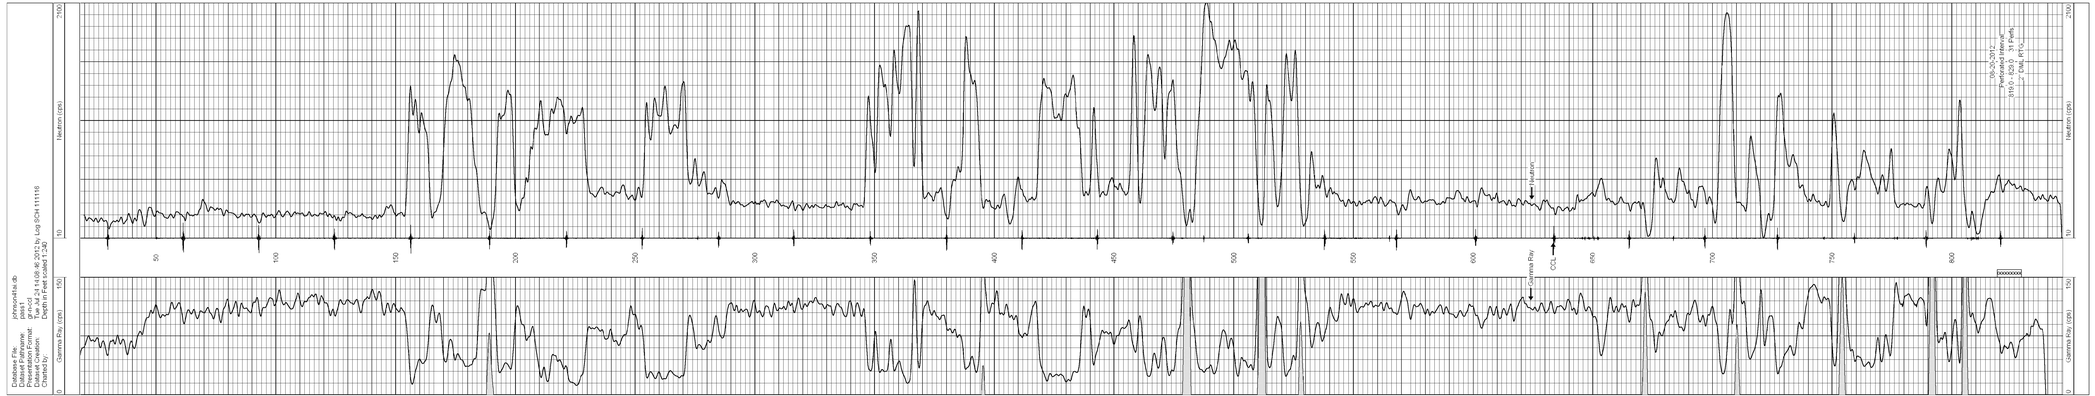
Drilling Contractor :
Town Oilfield Services, Inc.