LOG-TECH

DIGITAL LOG (785) 625-3858

Dual Compensated Porosity Log

API No. 15-051-22,878-00-01

Company Carmen L. Ginther

Well Ginther A #2

Field DIST 57

County Ellis State Kansas

Location NW NE SE 2310' FSL & 909' FEL

Sec: 29 Twp: 12S Rge: 20W

Other Services: DIL/MEL

Permanent Datum	Ground Level
Log Measured From	Kelly Bushing
Drilling Measured From	Kelly Bushing
	8 Ft. Above Perm. Datum
Elevation	2171
K.B.	2179
D.F.	
G.L.	2171
Date	4/26/2012
Run Number	One
Type Log	CNL / CDL
Depth Driller	3935
Depth Logger	3934
Bottom Logged Interval	3913
Top Logged Interval	3100
Type Fluid In Hole	Chemical
Salinity, PPM CL	5000
Density	9.0
Level	Full
Max. Rec. Temp. F	115
Operating Rig Time	4 Hours
Equipment -- Location	10 Hays
Recorded By	D. Schmidt
Witnessed By	Marc Downing

Borehole Record

Run No	Bit	From	To
One	12.25	00	220
Two	7.875	220	TD

Casing Record

Size	Wgt.	From	To
8.625	23#	00	220

<<< Fold Here >>>

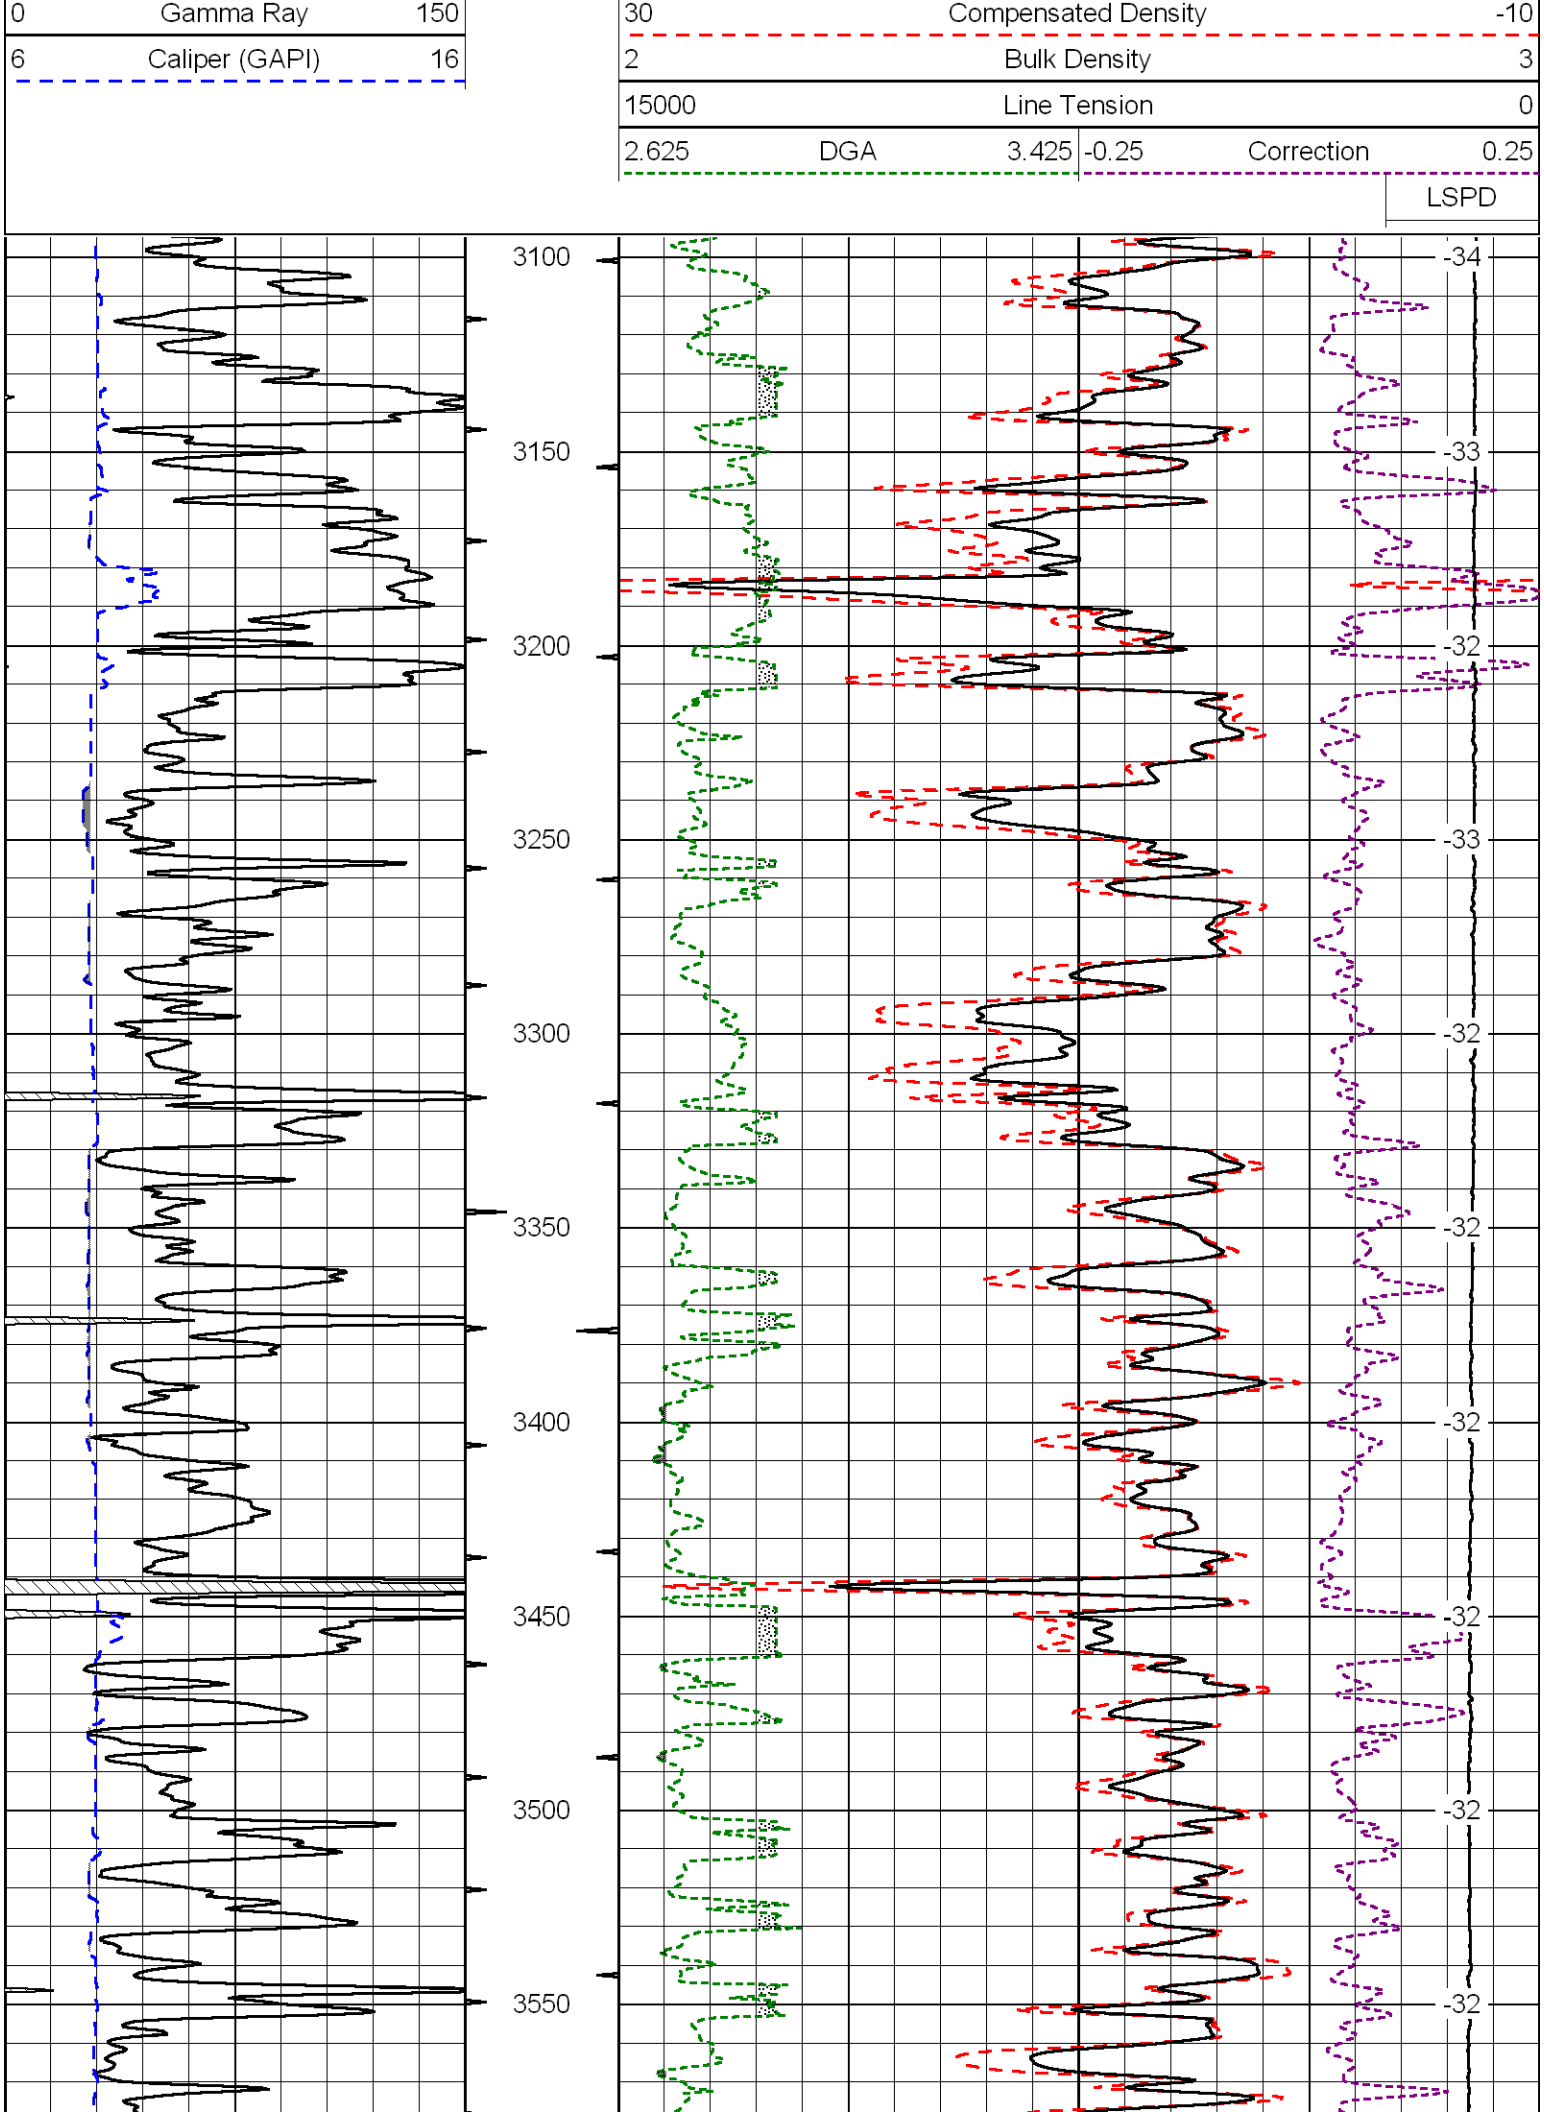
All interpretations are opinions based on inferences from electrical or other measurements and we cannot and do not guarantee the accuracy or correctness of any interpretation, and we shall not, except in the case of gross or willful negligence on our part, be liable or responsible for any loss, costs, damages, or expenses incurred or sustained by anyone resulting from any interpretation made by any of our officers, agents or employees. These interpretations are also subject to our general terms and conditions set out in our current Price Schedule.

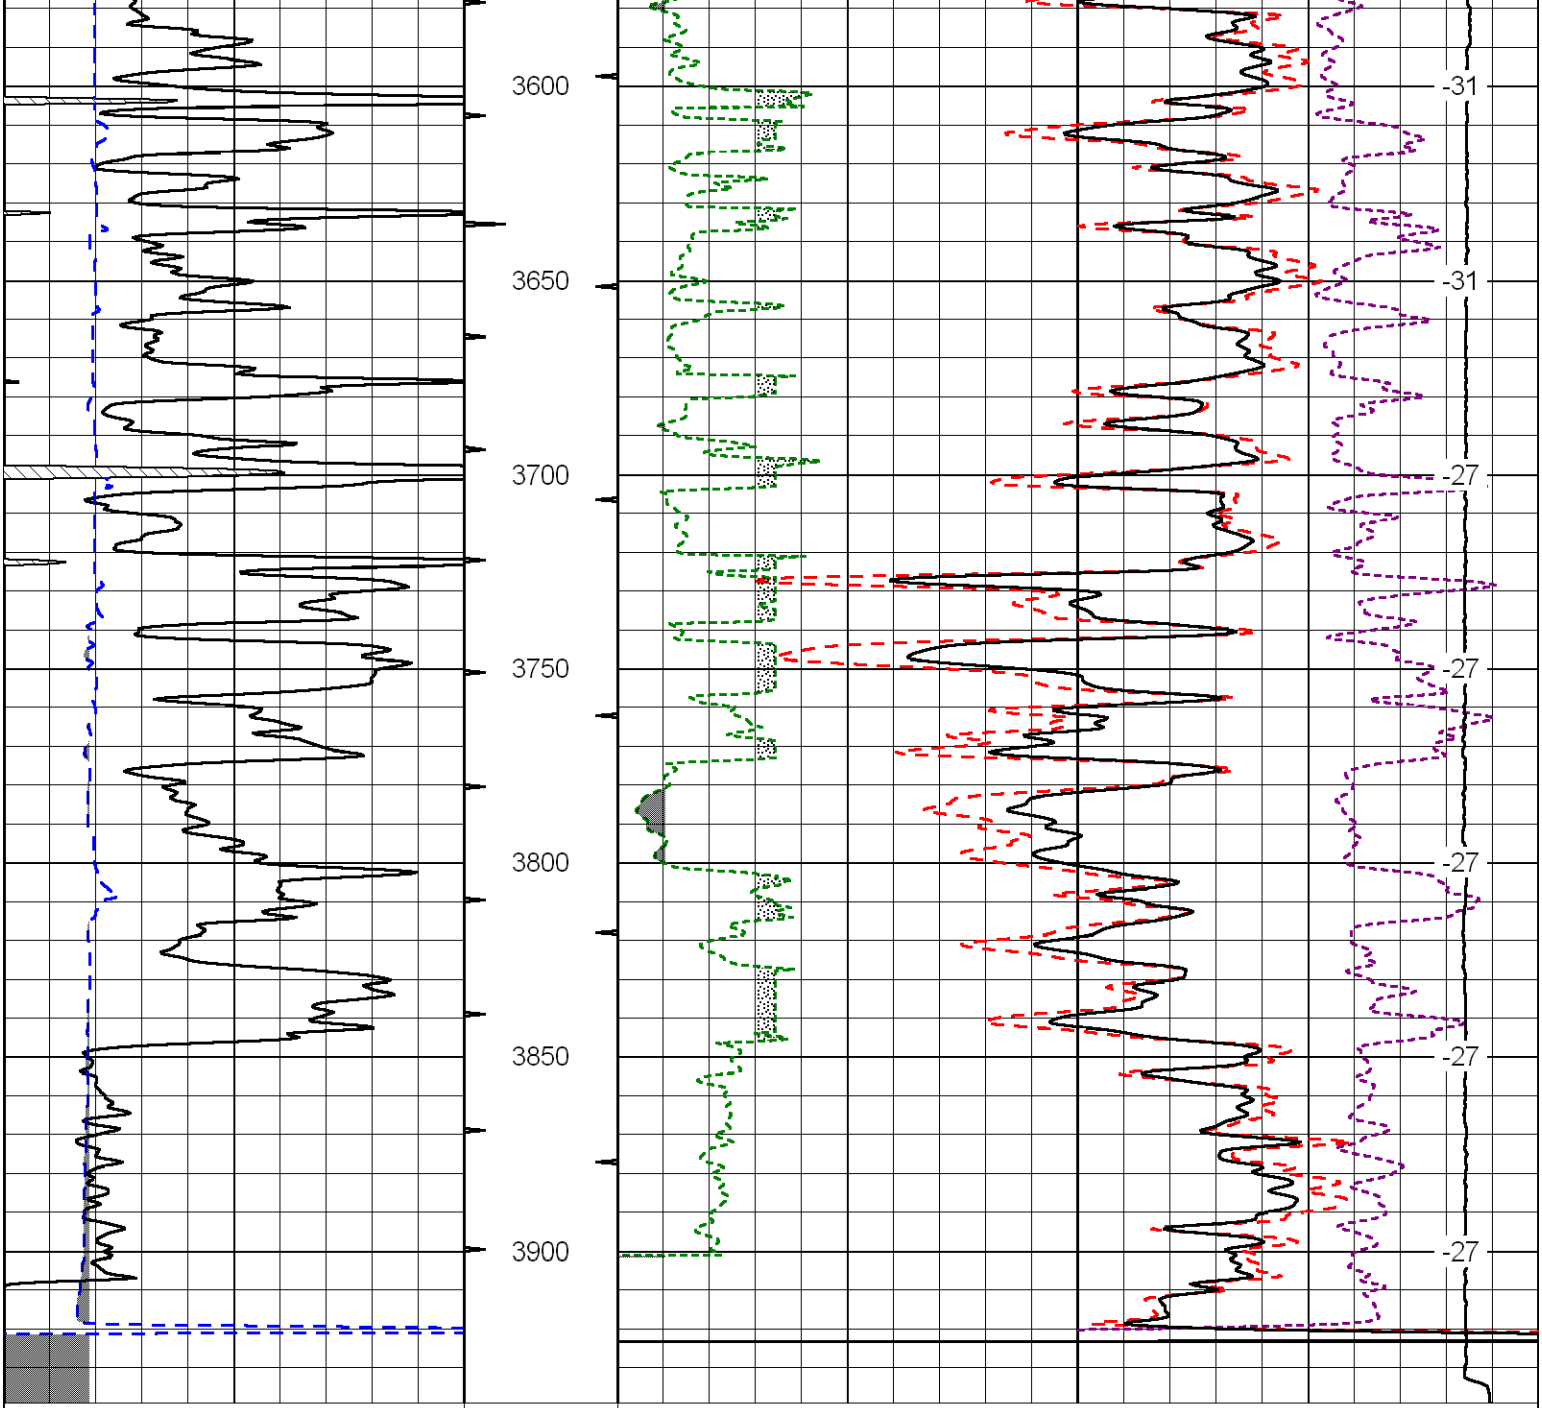
Comments

Thank you for using Log-Tech, Inc.
(785) 625-3858

Ellis,
1 1/4 N, W & N into

Database File:	ginther_a#2hd.db
Dataset Pathname:	dil/gnthstack
Presentation Format:	cdl
Dataset Creation:	Thu Apr 26 07:02:30 2012
Charted by:	Depth in Feet scaled 1:600


0 Gamma Ray 150
6 Caliper (GAPI) 16
30 Compensated Density -10
2 Bulk Density 3
15000 Line Tension 0
2.625 DGA 3.425
-0.25 Correction 0.25
LSPD
3100
3150
3200
3250
3300
3350
3400
3450
3500
3550
-34
-33
-32
-33
-32
-32
-32
-32
-32
-32



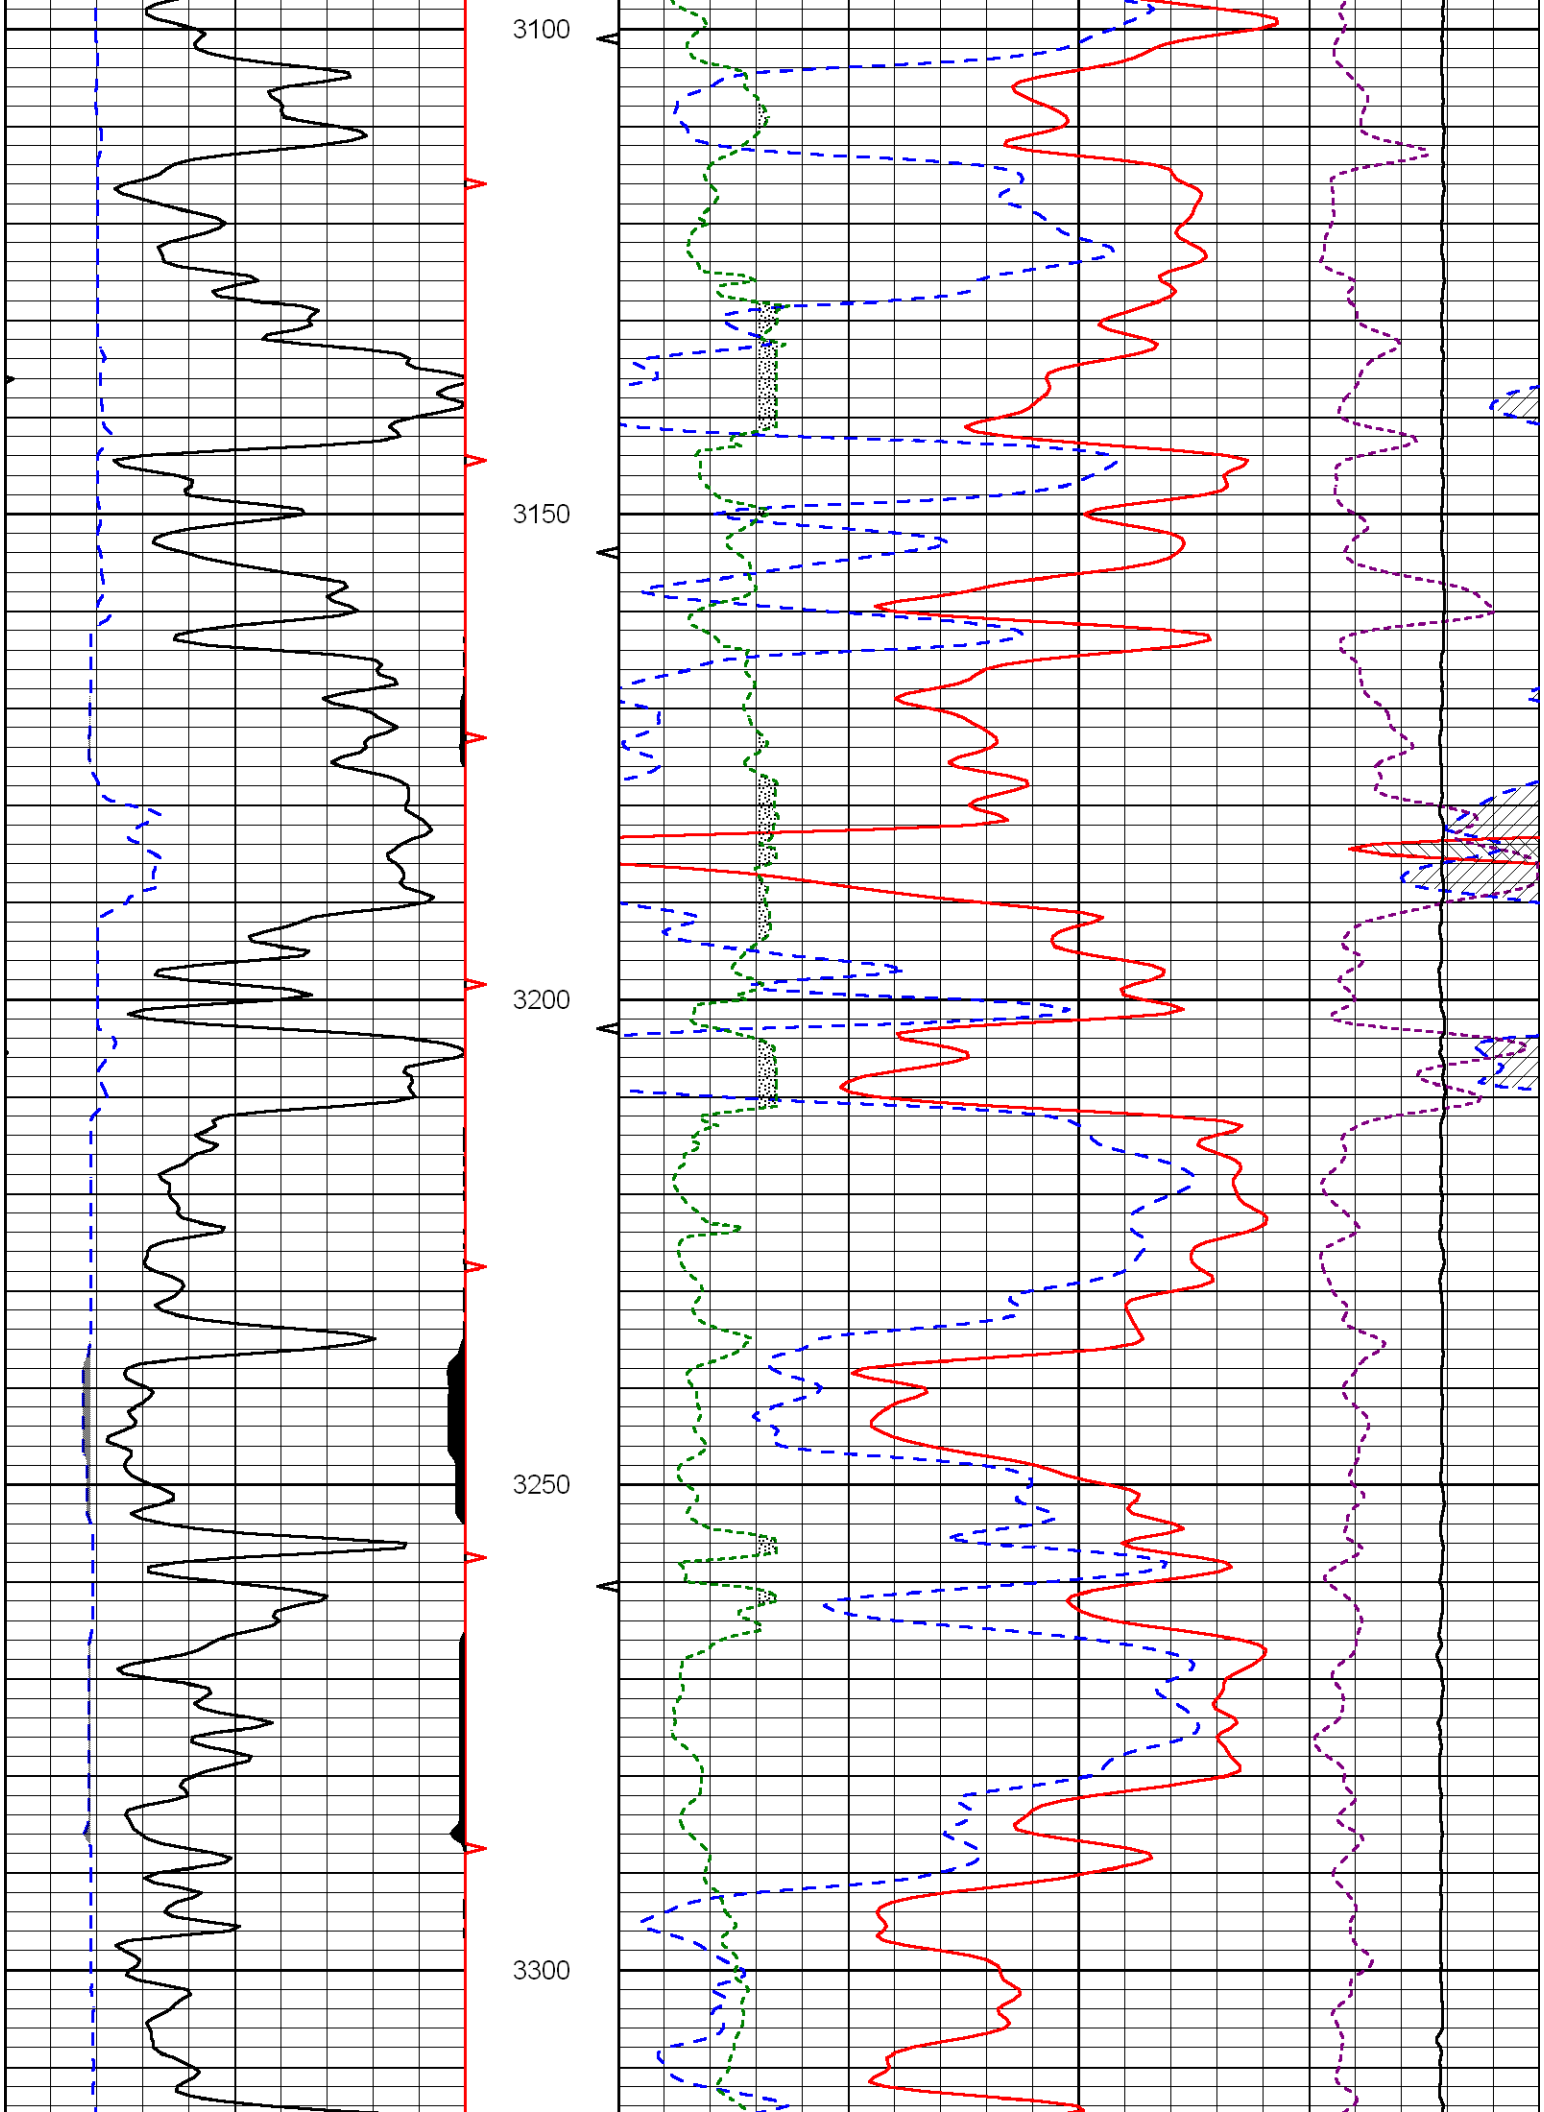
0	Gamma Ray	150
6	Caliper (GAPI)	16

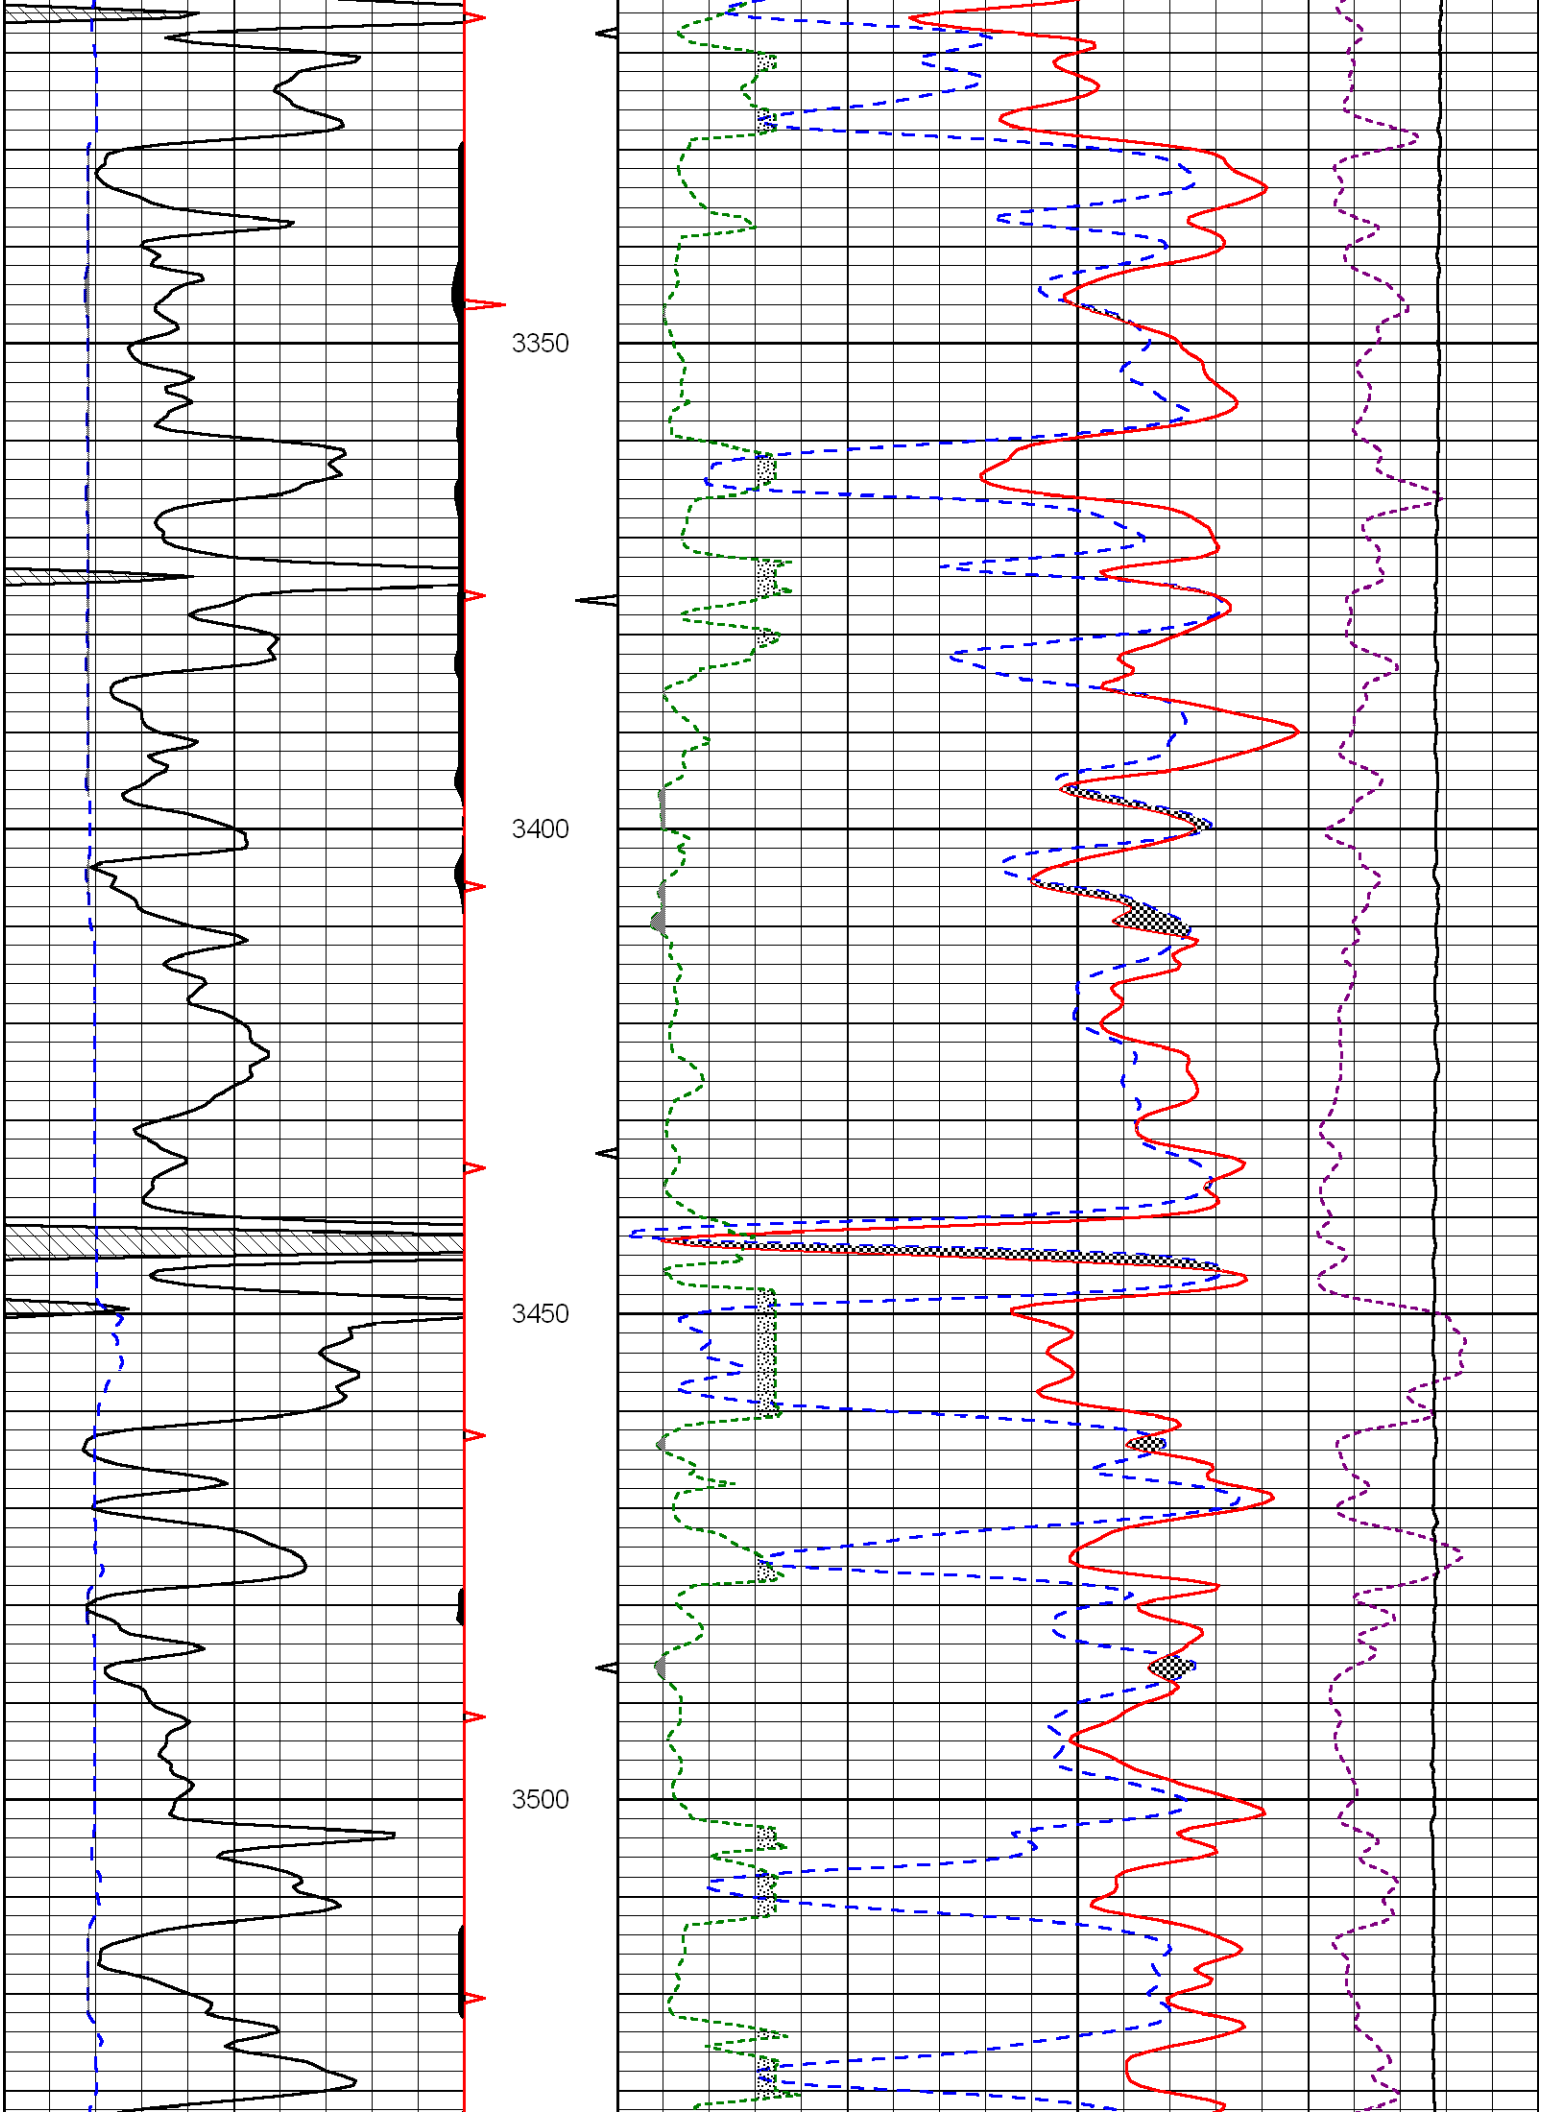
30	Compensated Density				-10
2	Bulk Density				3
15000	Line Tension				0
2.625	DGA	3.425	-0.25	Correction	0.25
					LSPD

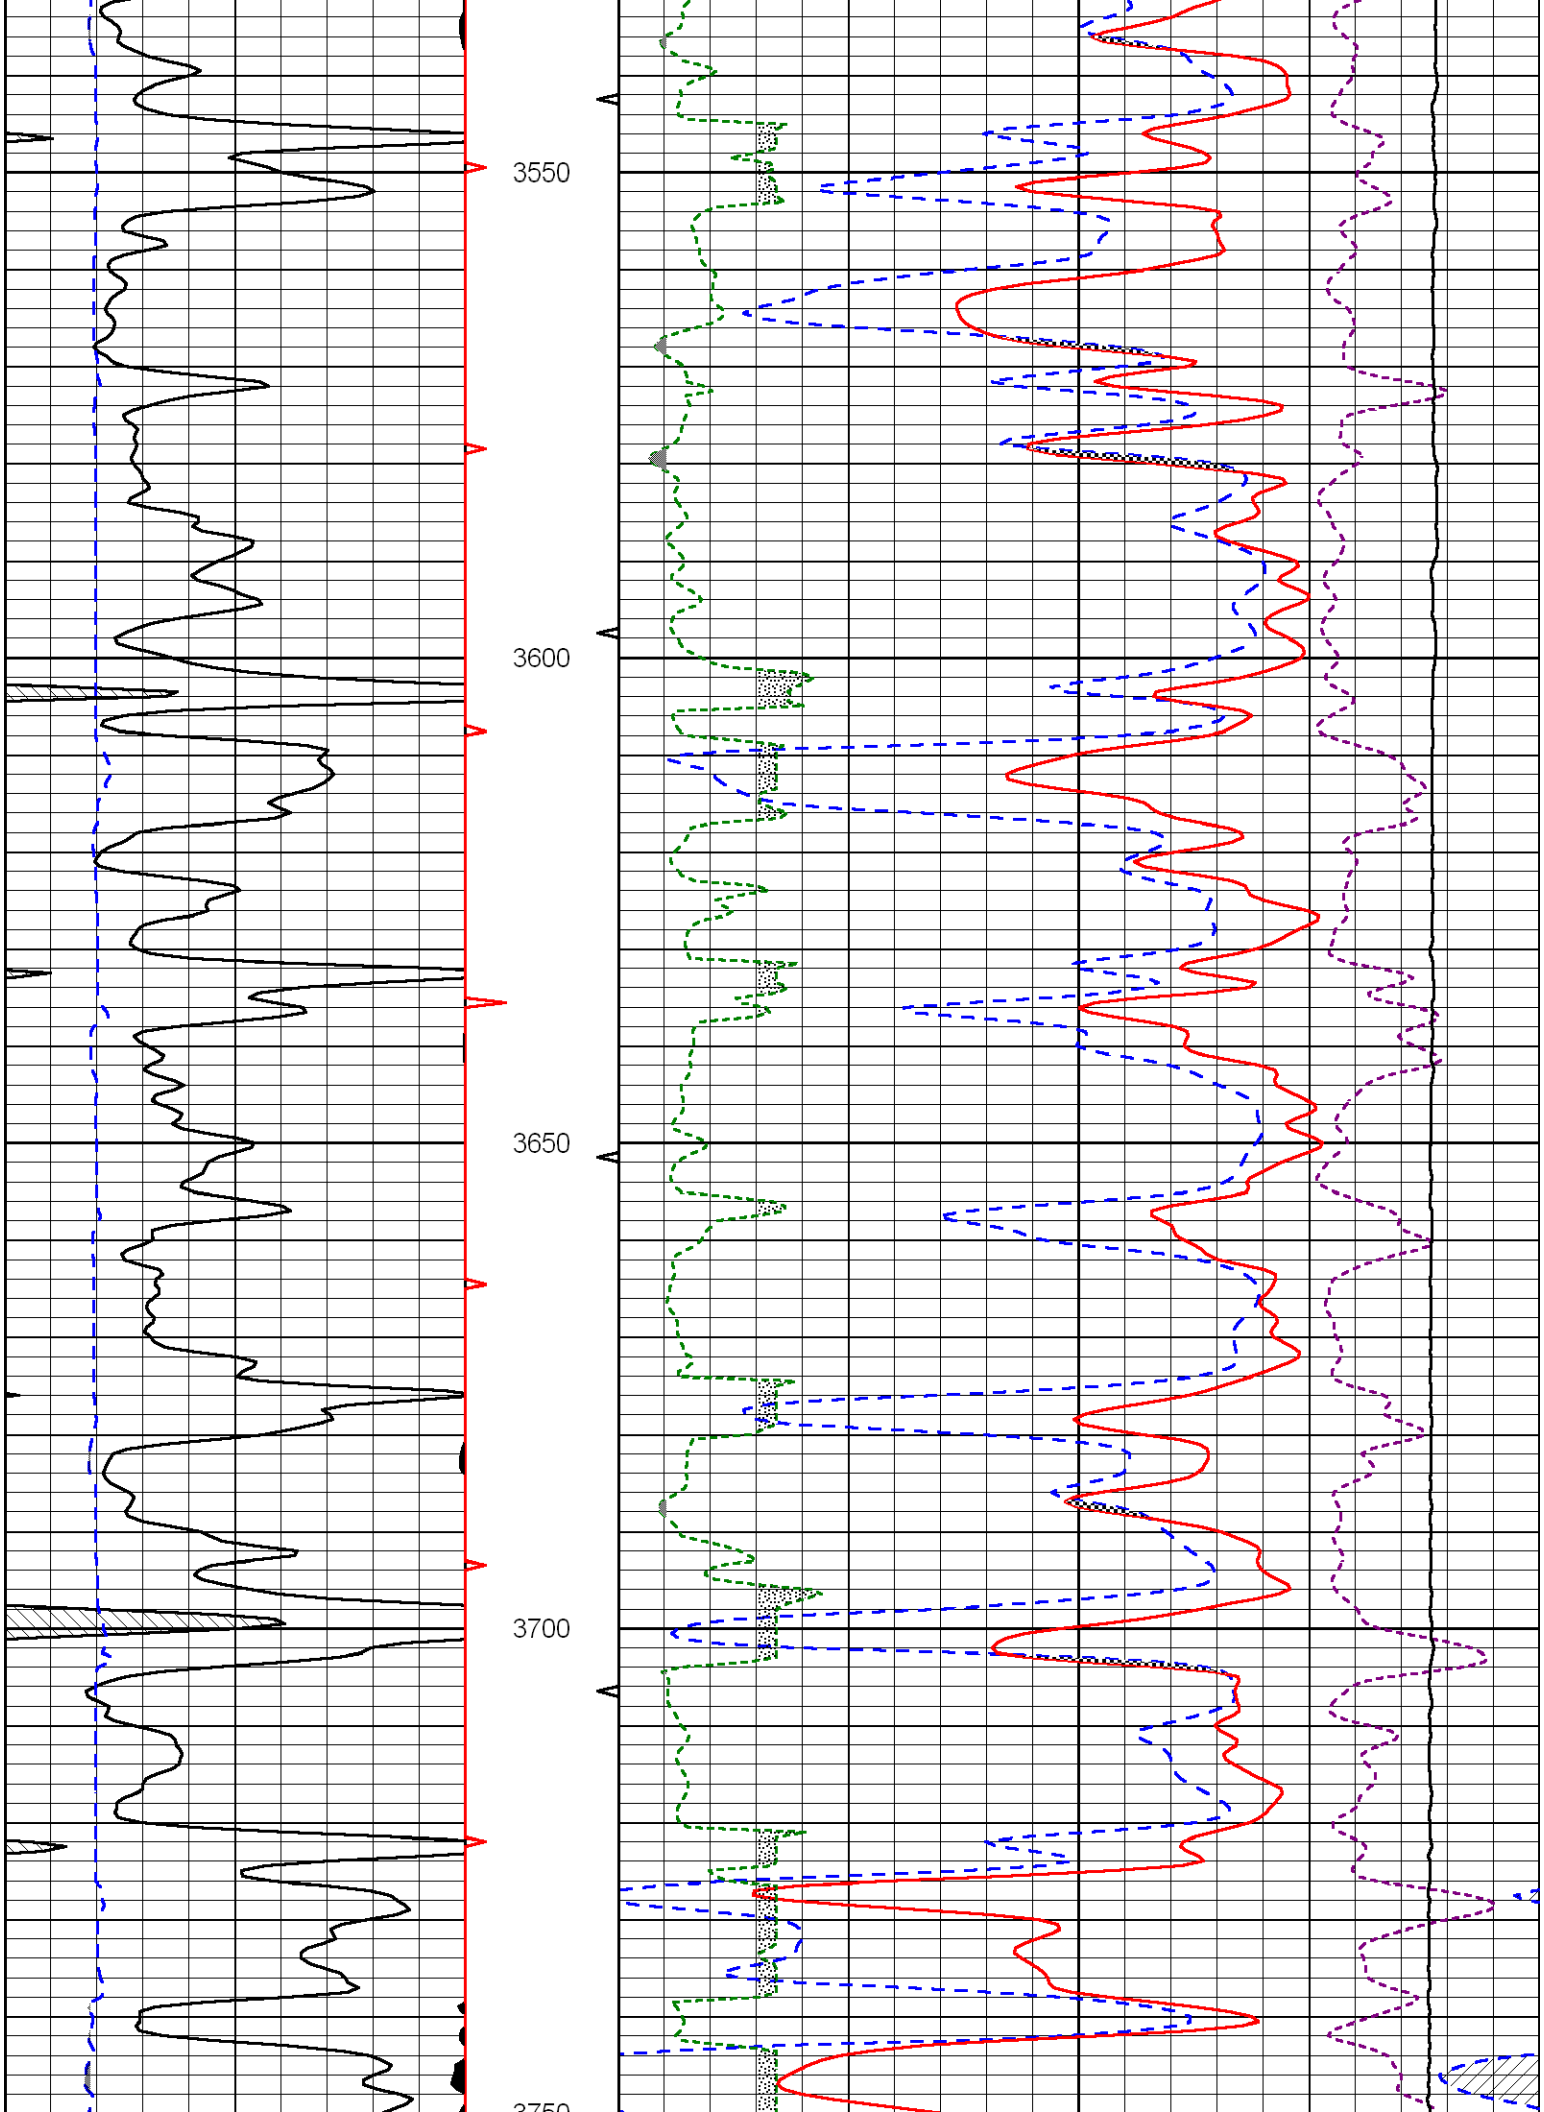
Database File:	ginther_a#2hd.db
Dataset Pathname:	dil/gnthstack
Presentation Format:	cndlspec
Dataset Creation:	Thu Apr 26 07:02:30 2012
Charted by:	Depth in Feet scaled 1:240

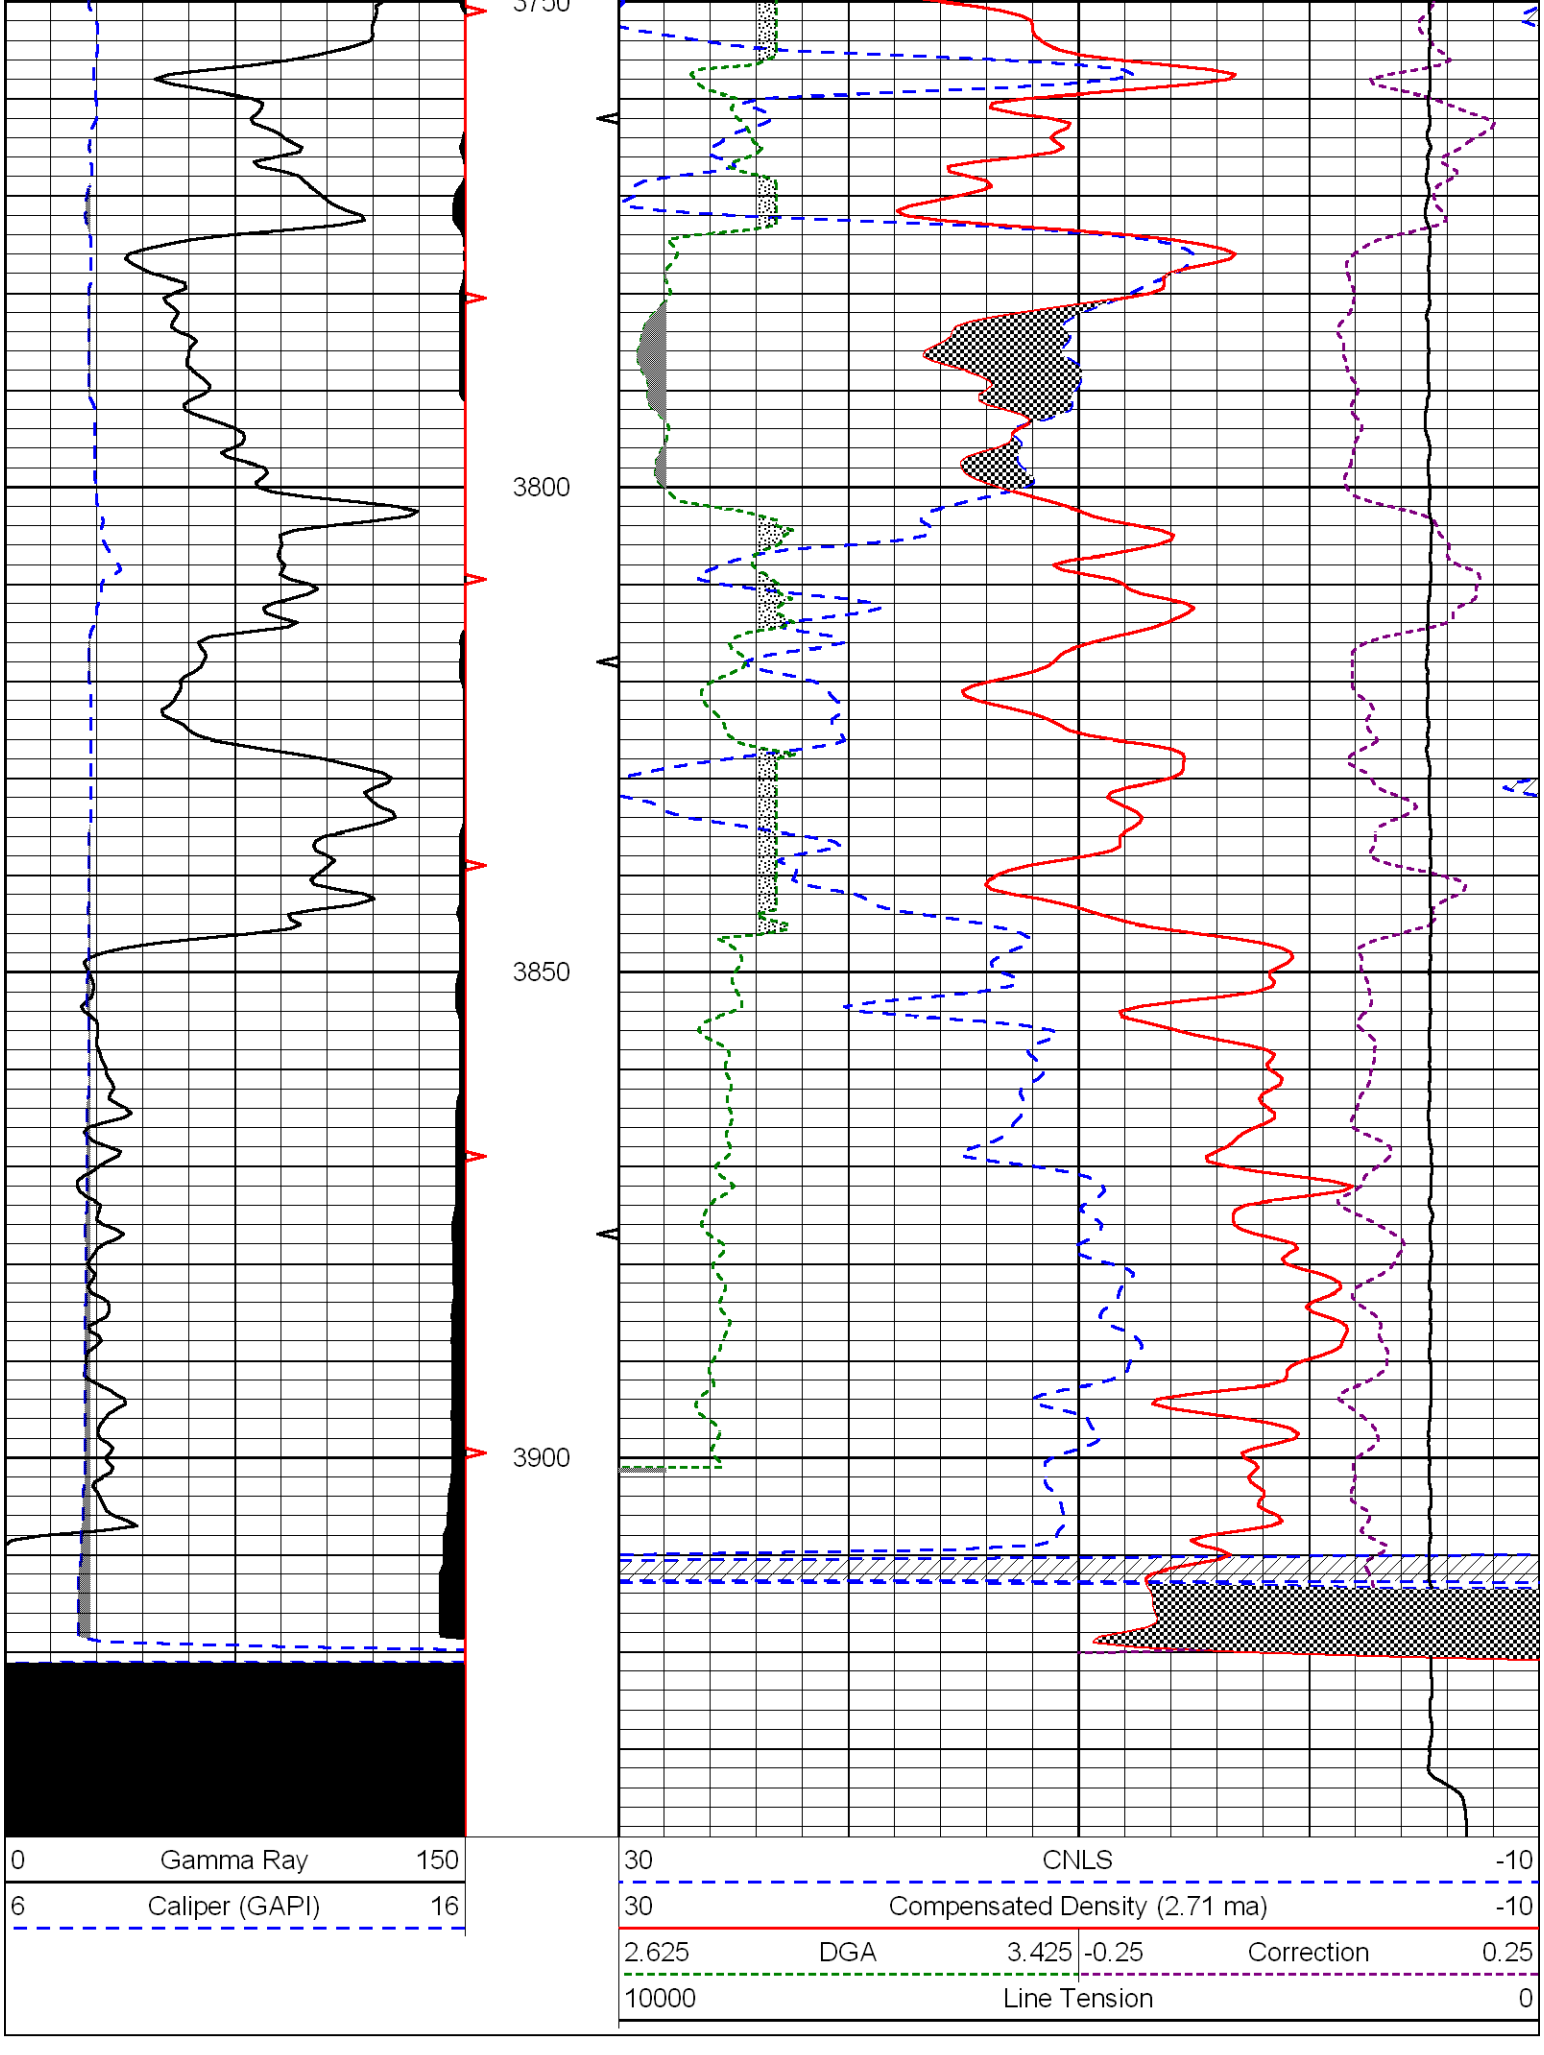
0	Gamma Ray	150
6	Caliper (GAPI)	16

30	CNLS				-10
30	Compensated Density (2.71 ma)				-10
2.625	DGA	3.425	-0.25	Correction	0.25
10000	Line Tension				0


3100
3150
3200
3250
3300


3350
3400
3450
3500


3550
3600
3650
3700


3750
3800
3850
3900
0 Gamma Ray 150
6 Caliper (GAPI) 16
30 CNLS -10
30 Compensated Density (2.71 ma) -10
2.625 DGA 3.425 -0.25 Correction 0.25
10000 Line Tension 0