CORNISH WIRELINE SERVICES, INC. CHANUTE, KANSAS

Company	TAILWATER, INC.
Well	SOBBA #8-T
Field	GARNETT SHOESTRING
County	ANDERSON
State	KANSAS

GAMMA RAY NEUTRON COMPLETION LOG

Company	TAILWATER, INC.
Well	SOBBA #8-T
Field	GARNETT SHOESTRING
County	ANDERSON
State	KANSAS
Location	API # - 15-003-25364-00-00 1650' FNL 1980' FWL SEC 15 TWP 20S RGE 20E
Elevation	GL 0 KB 0 DF 0 CCL 0
Date	4-03-2012
Run Number	ONE
Depth Driller	750'
Depth Logger	750'
Depth Logged Interval	750'
Top Log Interval	FULL
Fluid Level	FULL
Max. Recorded Temp.	90
Production Casing	SURFACE @ 20.0
Casing Size	7 @ 22.7
Cement Top	@
Bottom Log Interval	750'
Drilling Contractor	EVANS ENERGY
Rig Number	55
Logging Unit Number	GCWL/C & S
Location	NCR/PARSONS, KS
Recorded By	
Witnessed By	

Other Services: Gamma Ray Neutron Gamma Ray Neutron Gamma Ray CCL

Run 1 Run 2 Run 3

<<< Field Here >>>

All interpretations are opinions based on inferences from electrical or other measurements and we cannot and do not guarantee the accuracy or correctness of any interpretation, and we shall not, except in the case of gross or willful negligence on our part, be liable or responsible for any loss, costs, damages, or expenses incurred or sustained by anyone resulting from any interpretation made by any of our officers, agents or employees. These interpretations are also subject to our general terms and conditions set out in our current Price Schedule.

Comments

THANK YOU

Sensor	Offset (ft)	Schematic	Description	Len (ft)	OD (in)	Wt (lb)
GR	7.59		GR-TITAN_169 (TIT169_001) Titan 1 11/16" Gamma Ray	4.75	1.69	20.00
CCL	5.05		CCL-TITAN_169 (TIT169) Titan 1 11/16" Casing CCL	1.83	1.69	7.50
NEU	0.63		NEU-TITAN_169 (TIT169_001) Titan 1 11/16" Neutron	4.33	1.69	20.00

Dataset: sobba #8-t.db: field/wellsRun1/pass1
Total Length: 10.92 ft
Total Weight: 47.50 lb
O.D. 1.69 in

Database File: h:\sobba #8-t.db
Dataset Pathname: pass1
Presentation Format: gr-ccl
Dataset Creation: Tue Apr 03 12:51:53 2012 by Log Std Casedhole 07122
Charted by: Depth in Feet scaled 1:240

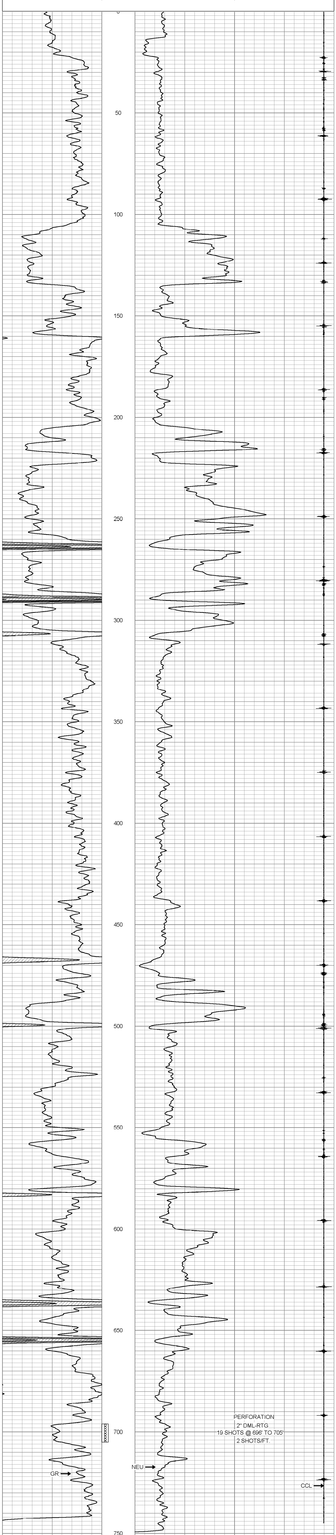

CORNISH WIRELINE SERVICES, INC. CHANUTE, KANSAS

Company	TAILWATER, INC.		
Well	SOBBA #8-T		
Field	GARNETT SHOESTRING		
County	ANDERSON	SECTION 15 TWP 20S RGE 20E	
State	KANSAS	Date	4-03-2012