CORNISH WIRELINE SERVICES, INC. CHANUTE, KANSAS

Company	TAILWATER, INC.
Well	SOBBA #10-T
Field	GARNETT SHOESTRING
County	ANDERSON
State	KANSAS

GAMMA RAY NEUTRON COMPLETION LOG

Company	TAILWATER, INC.
Well	SOBBA #10-T
Field	GARNETT SHOESTRING
County	ANDERSON
State	KANSAS
Location	API # : 15-003-25364-00-00 NE NW SW NW 1650' FNL 330' FWL SEC 15 TWP 20S RGE 20E
Elevation	Elevation: 0 Ft. Above Sea Level Log Measured From: GL Drilling Measured From: GL
Other Services	DIL, SDL, DSN, GR, CCL
Date	4-03-2012
Run Number	TWO
Depth Logged	771.0 ft
Depth Logger	771.0 ft
Bottom Log Interval	770.0 ft
Top Log Interval	0 ft
Fluid Level	FULL
Production Casing	Size @ Depth 7 @ 20.0
Max. Recorded Temp.	85 F
Estimated Cement Top	0 ft
Equipment Number	9
Location	95
Recorded By	EVAN ENSBURY
Witnessed By	GERALD K. S.

All interpretations are opinions based on inferences from electrical or other measurements and we cannot and do not guarantee the accuracy or correctness of any interpretation, and we shall not, except in the case of gross or willful negligence on our part, be liable or responsible for any loss, costs, damages, or expenses incurred or sustained by anyone resulting from any interpretation made by any of our officers, agents or employees. These interpretations are also subject to our general terms and conditions set out in our current Price Schedule.

Comments

THANK YOU

Sensor	Offset (ft)	Schematic	Description	Len (ft)	OD (in)	Wt (lb)
GR	7.59		GR-TITAN_169 (TIT169_001) *Titan 1.11/16" Gamma Ray	4.75	1.69	20.00
CCL	5.05		CCL-TITAN_169 (TIT169) *Titan 1.11/16" Digging CCL	1.83	1.69	7.50
NEU	0.63		NEU-TITAN_169 (TIT169_001) *Titan 1.11/16" Neutron	4.33	1.69	20.00

Dataset: sobba #10-t.db: field/well/run1/pass1
Total Length: 10.92 ft
Total Weight: 47.50 lb
O.D. 1.69 in

Database File: h:\sobba #10-t.db
Dataset Pathname: pass1
Presentation Format: gr-ccl
Dataset Creation: Tue Apr 03 12:03:41 2012 by Log Std Casedhole 07122
Charted by: Depth in Feet scaled 1:240

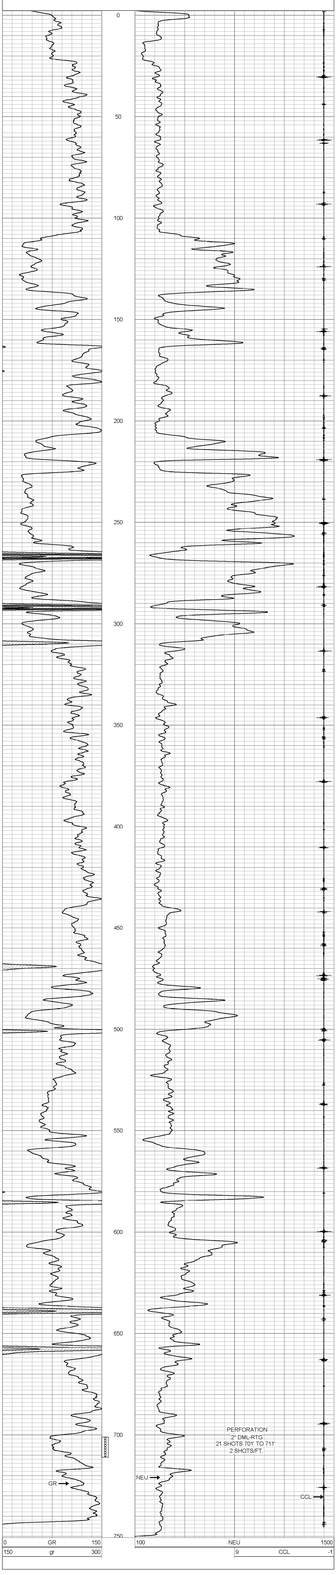

CORNISH WIRELINE SERVICES, INC. CHANUTE, KANSAS

Company	TAILWATER, INC.		
Well	SOBBA #10-T		
Field	GARNETT SHOESTRING		
County	ANDERSON	SECTION 15 TWP 20S RGE 20E	
State	KANSAS	Date	4-03-2012