SUPERIOR WELL SERVICES

SUPERIOR
Hays,
Kansas

DUAL INDUCTION LOG

Company RITCHIE EXPLORATION, INC.
Well #1 S. RIEDEL
Field
County FORD State KANSAS
Location: API # : 15-057-20769-0000
920' FNL & 765' FWL
SEC 19 TWP 27S RGE 22W
Permanent Datum GROUND LEVEL Elevation 2426
Log Measured From KELLY BUSHING 11' A.G.L.
Drilling Measured From KELLY BUSHING

Other Services
CDL/CNL

Elevation
K.B. 2437
D.F. 2435
G.L. 2426

Company	RITCHIE EXPLORATION, INC.		
Well	#1 S. RIEDEL		
Field			
County	FORD		
State	KANSAS		
Date	12/29/11		
Run Number	ONE		
Depth Driller	5200		
Depth Logger	5202		
Bottom Logged Interval	5200		
Top Log Interval	00		
Casing Driller	8 5/8" @ 349		
Casing Logger	347		
Bit Size	7 7/8		
Type Fluid in Hole	CHEMICAL MUD	CHLORIDES 8300 PPM	
Density / Viscosity	9.5/53		
pH / Fluid Loss	8.5/14.0		
Source of Sample	FLOWLINE		
Rm @ Meas. Temp	1.0 @ 56F		
Rmf @ Meas. Temp	.75 @ 56F		
Rmc @ Meas. Temp	1.2 @ 56F		
Source of Rmf / Rmc	MEASURED		
Rm @ BHT	.44 @ 126F		
Time Circulation Stopped	2 HOURS		
Time Logger on Bottom			
Maximum Recorded Temperature	126F		
Equipment Number	680		
Location	HAYS, KS.		
Recorded By	JASON CAPPELLUCCI		
Witnessed By	TERRY McCLEOD		

<<< Fold Here >>>

All interpretations are opinions based on inferences from electrical or other measurements and we cannot and do not guarantee the accuracy or correctness of any interpretation, and we shall not, except in the case of gross or willful negligence on our part, be liable or responsible for any loss, costs, damages, or expenses incurred or sustained by anyone resulting from any interpretation made by any of our officers, agents or employees. These interpretations are also subject to our general terms and conditions set out in our current Price Schedule.

Comments

THANK YOU FOR USING SUPERIOR WELL SERVICE (785) 628-6395
DIRECTIONS
FORD, KS. - 4 NORTH ON HWY 400 - E. INTO

SUPERIOR WELL SERVICES

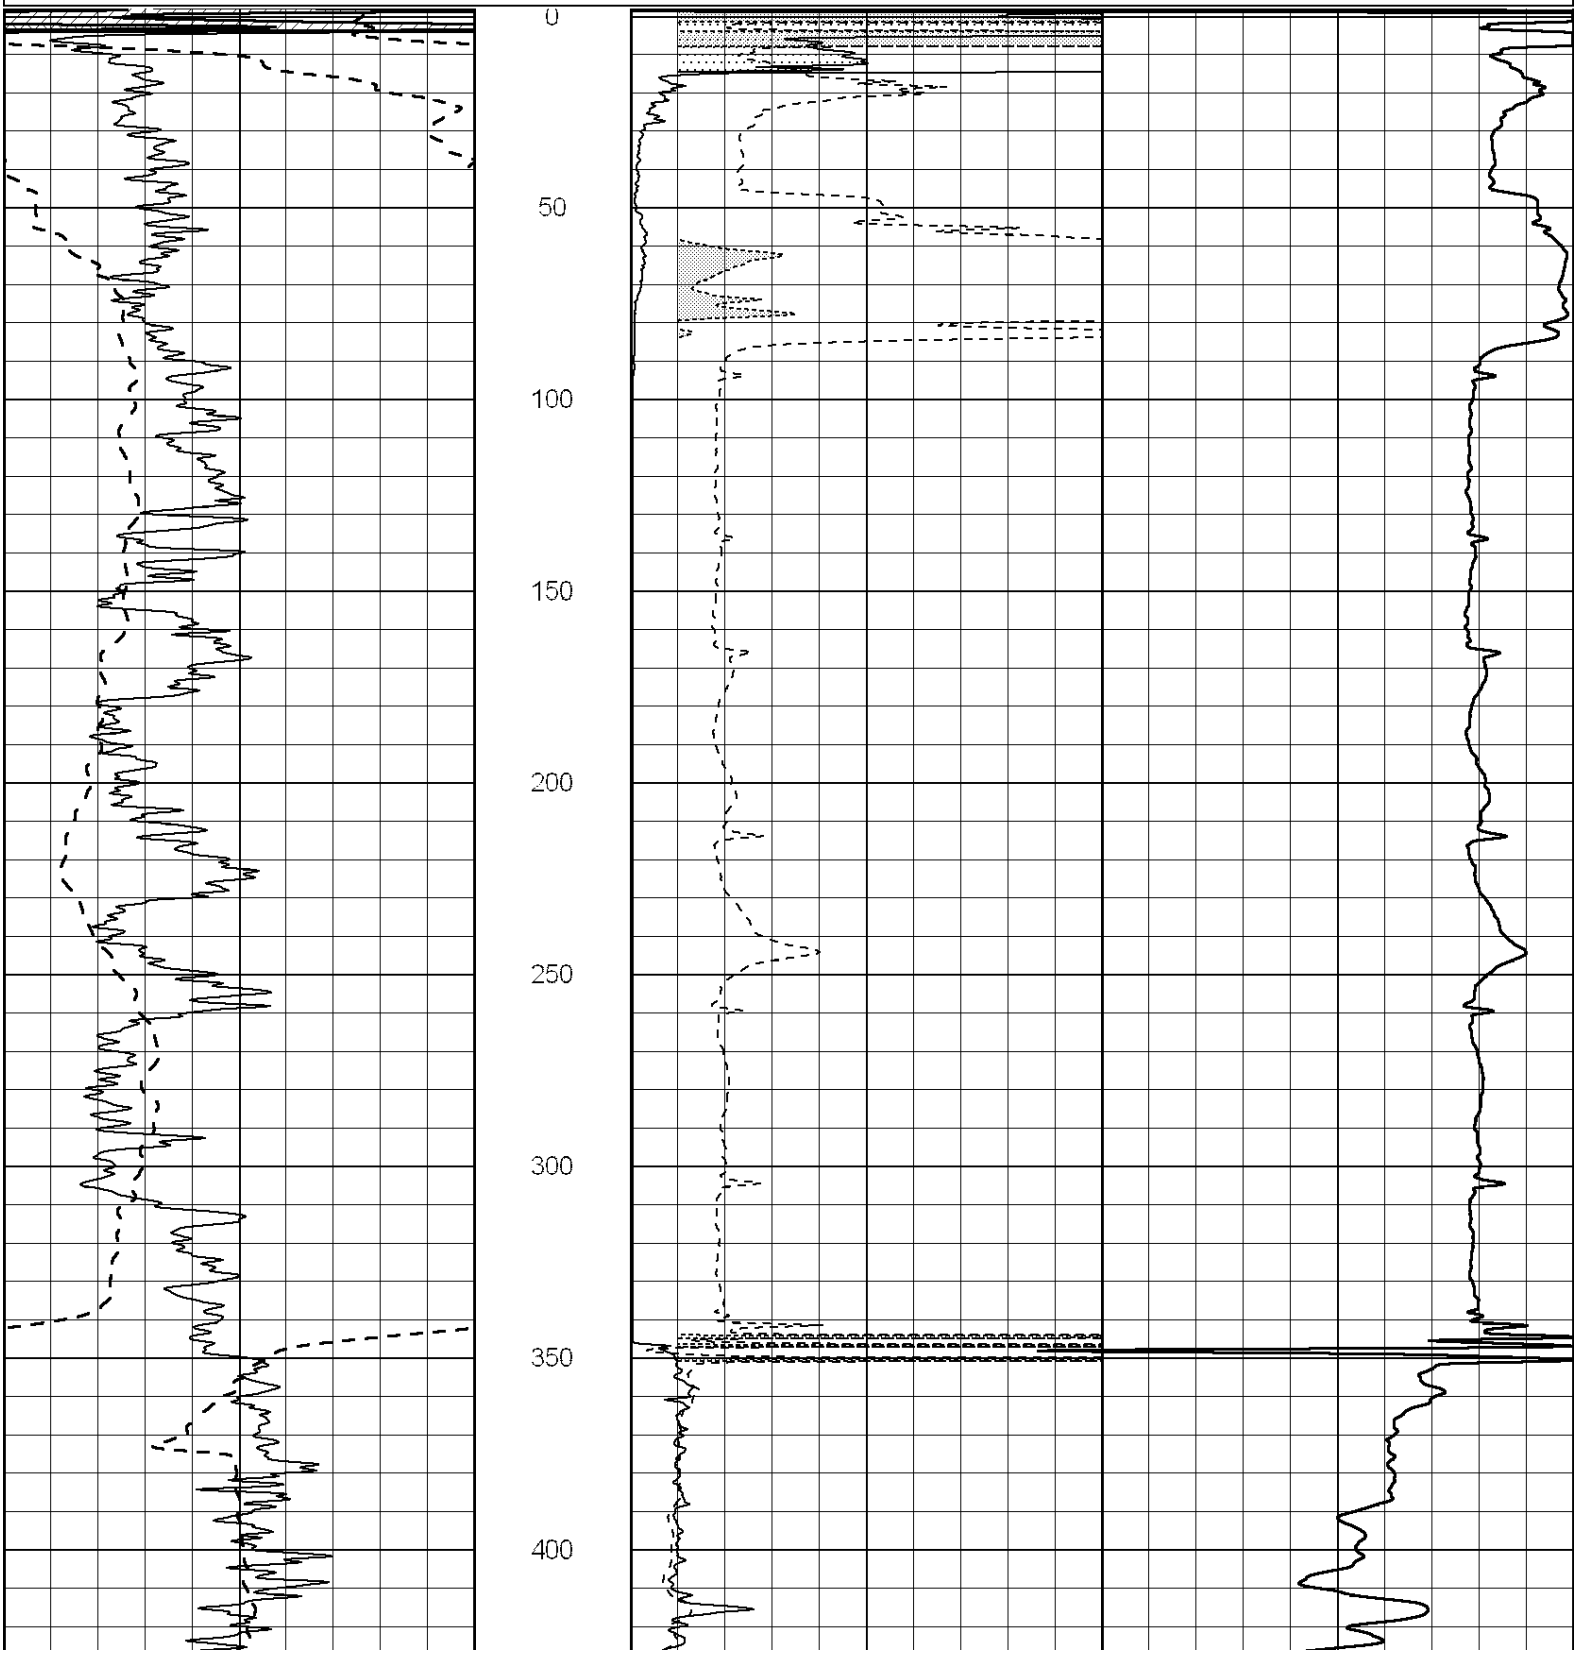
SUPERIOR
Hays,
Kansas

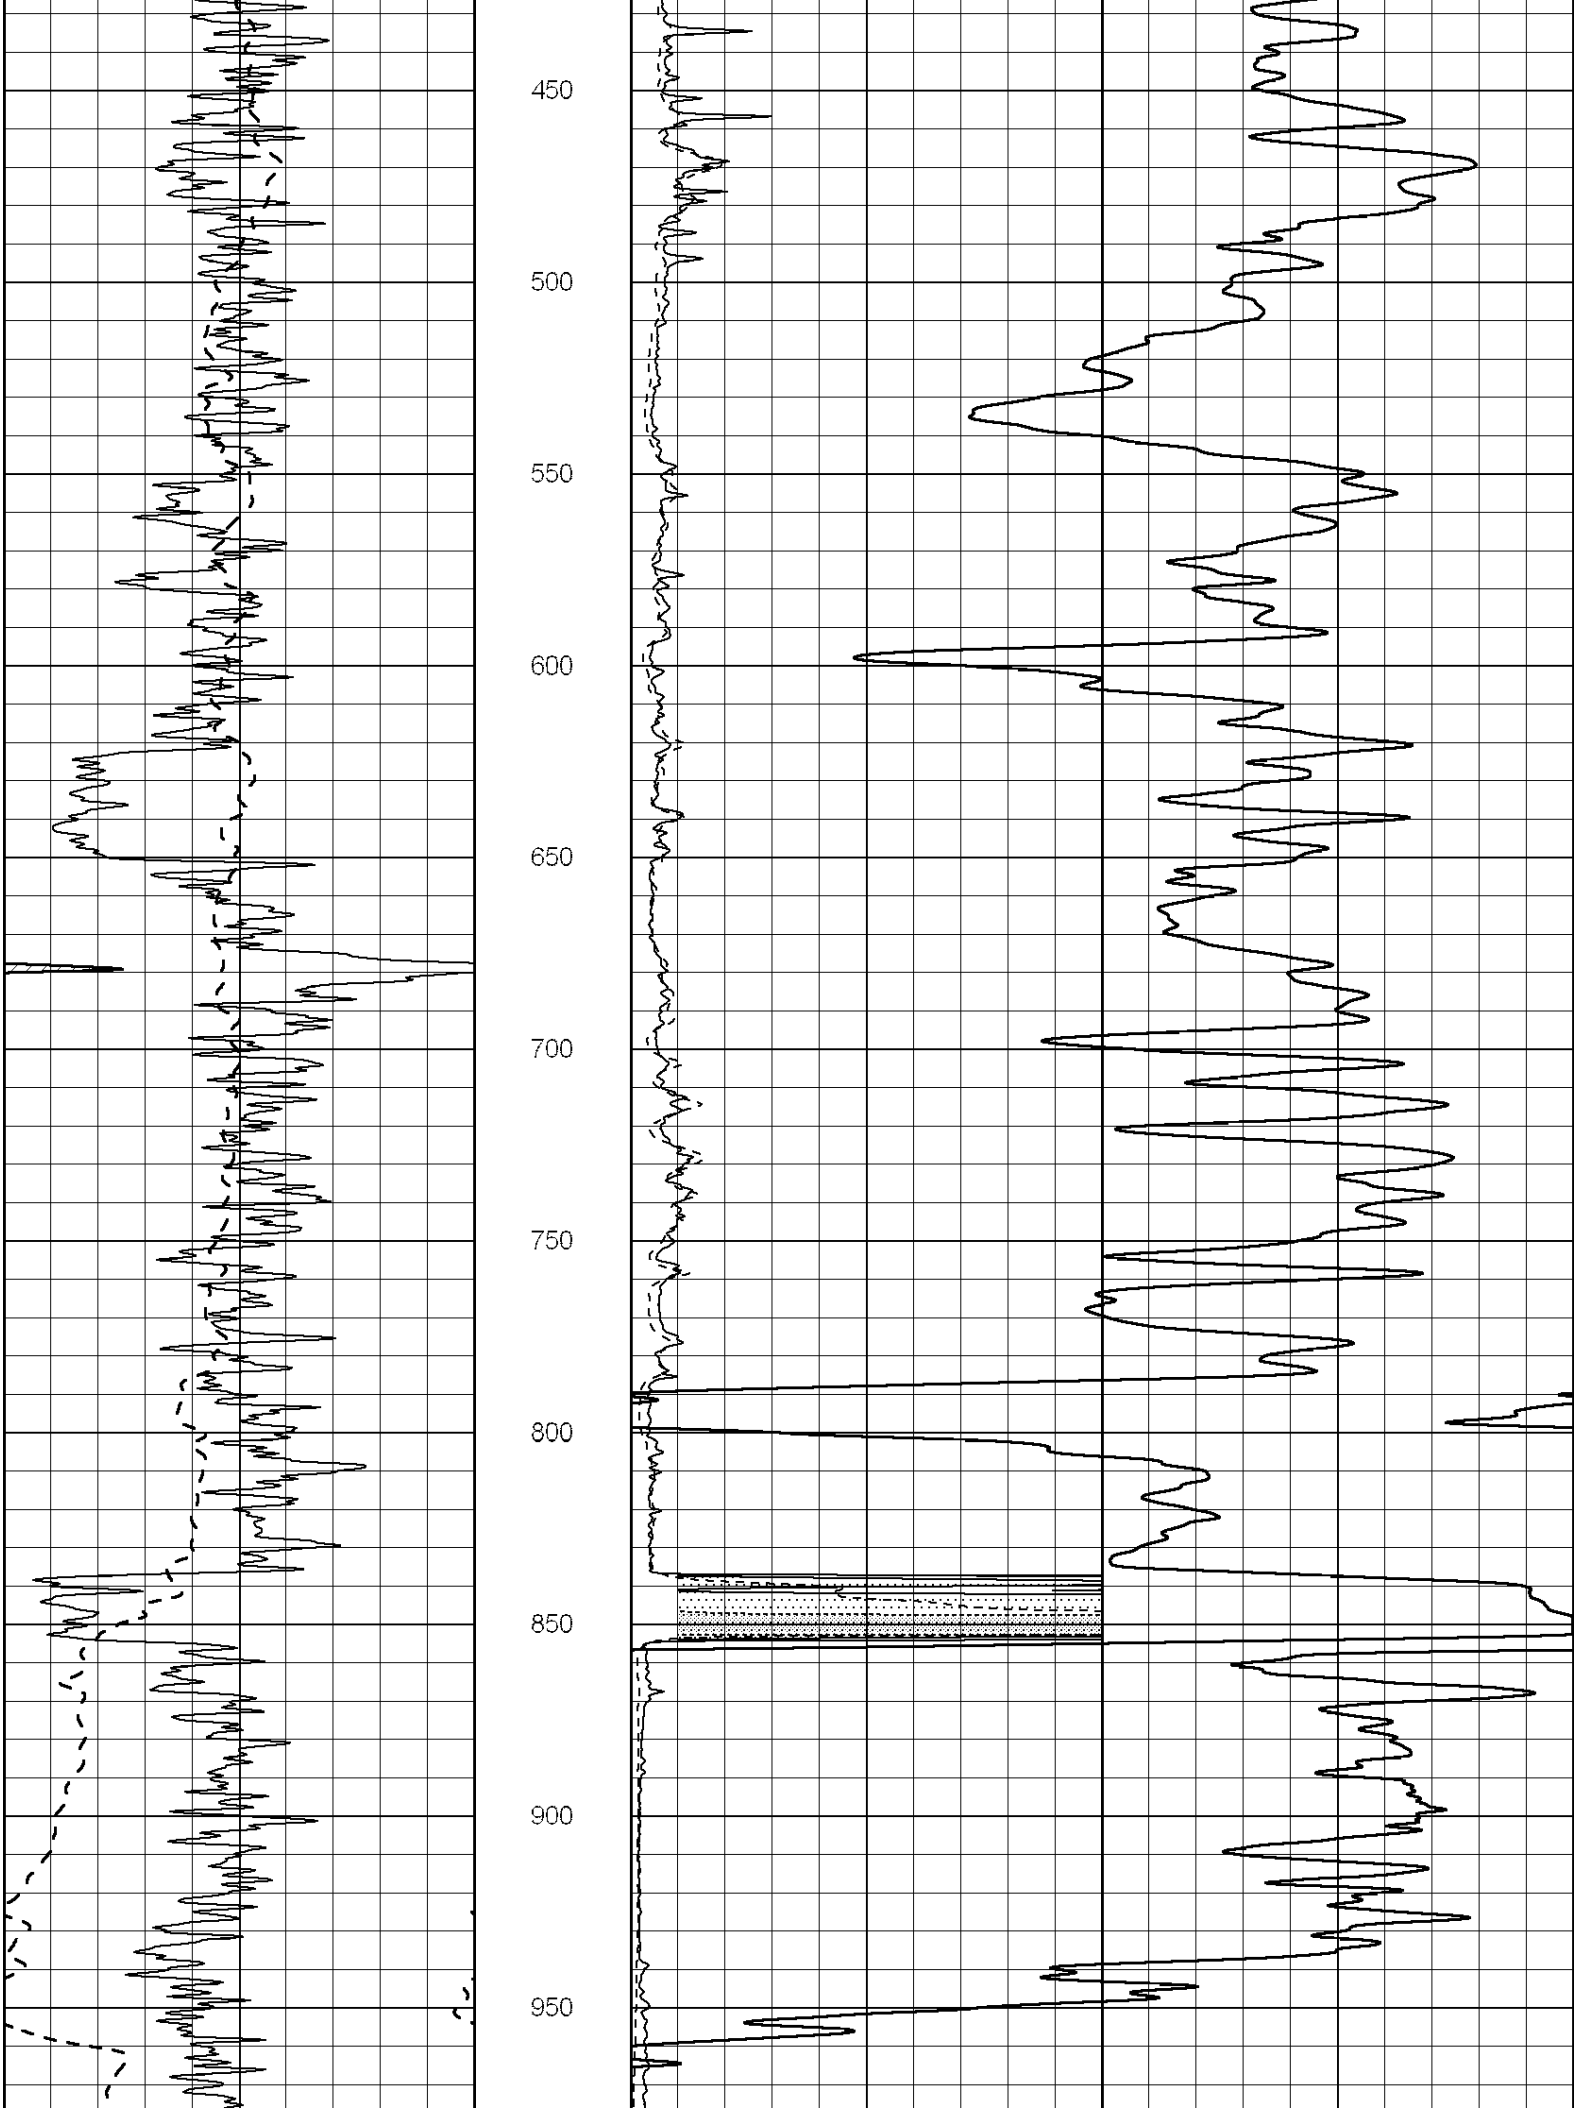
MAIN SECTION

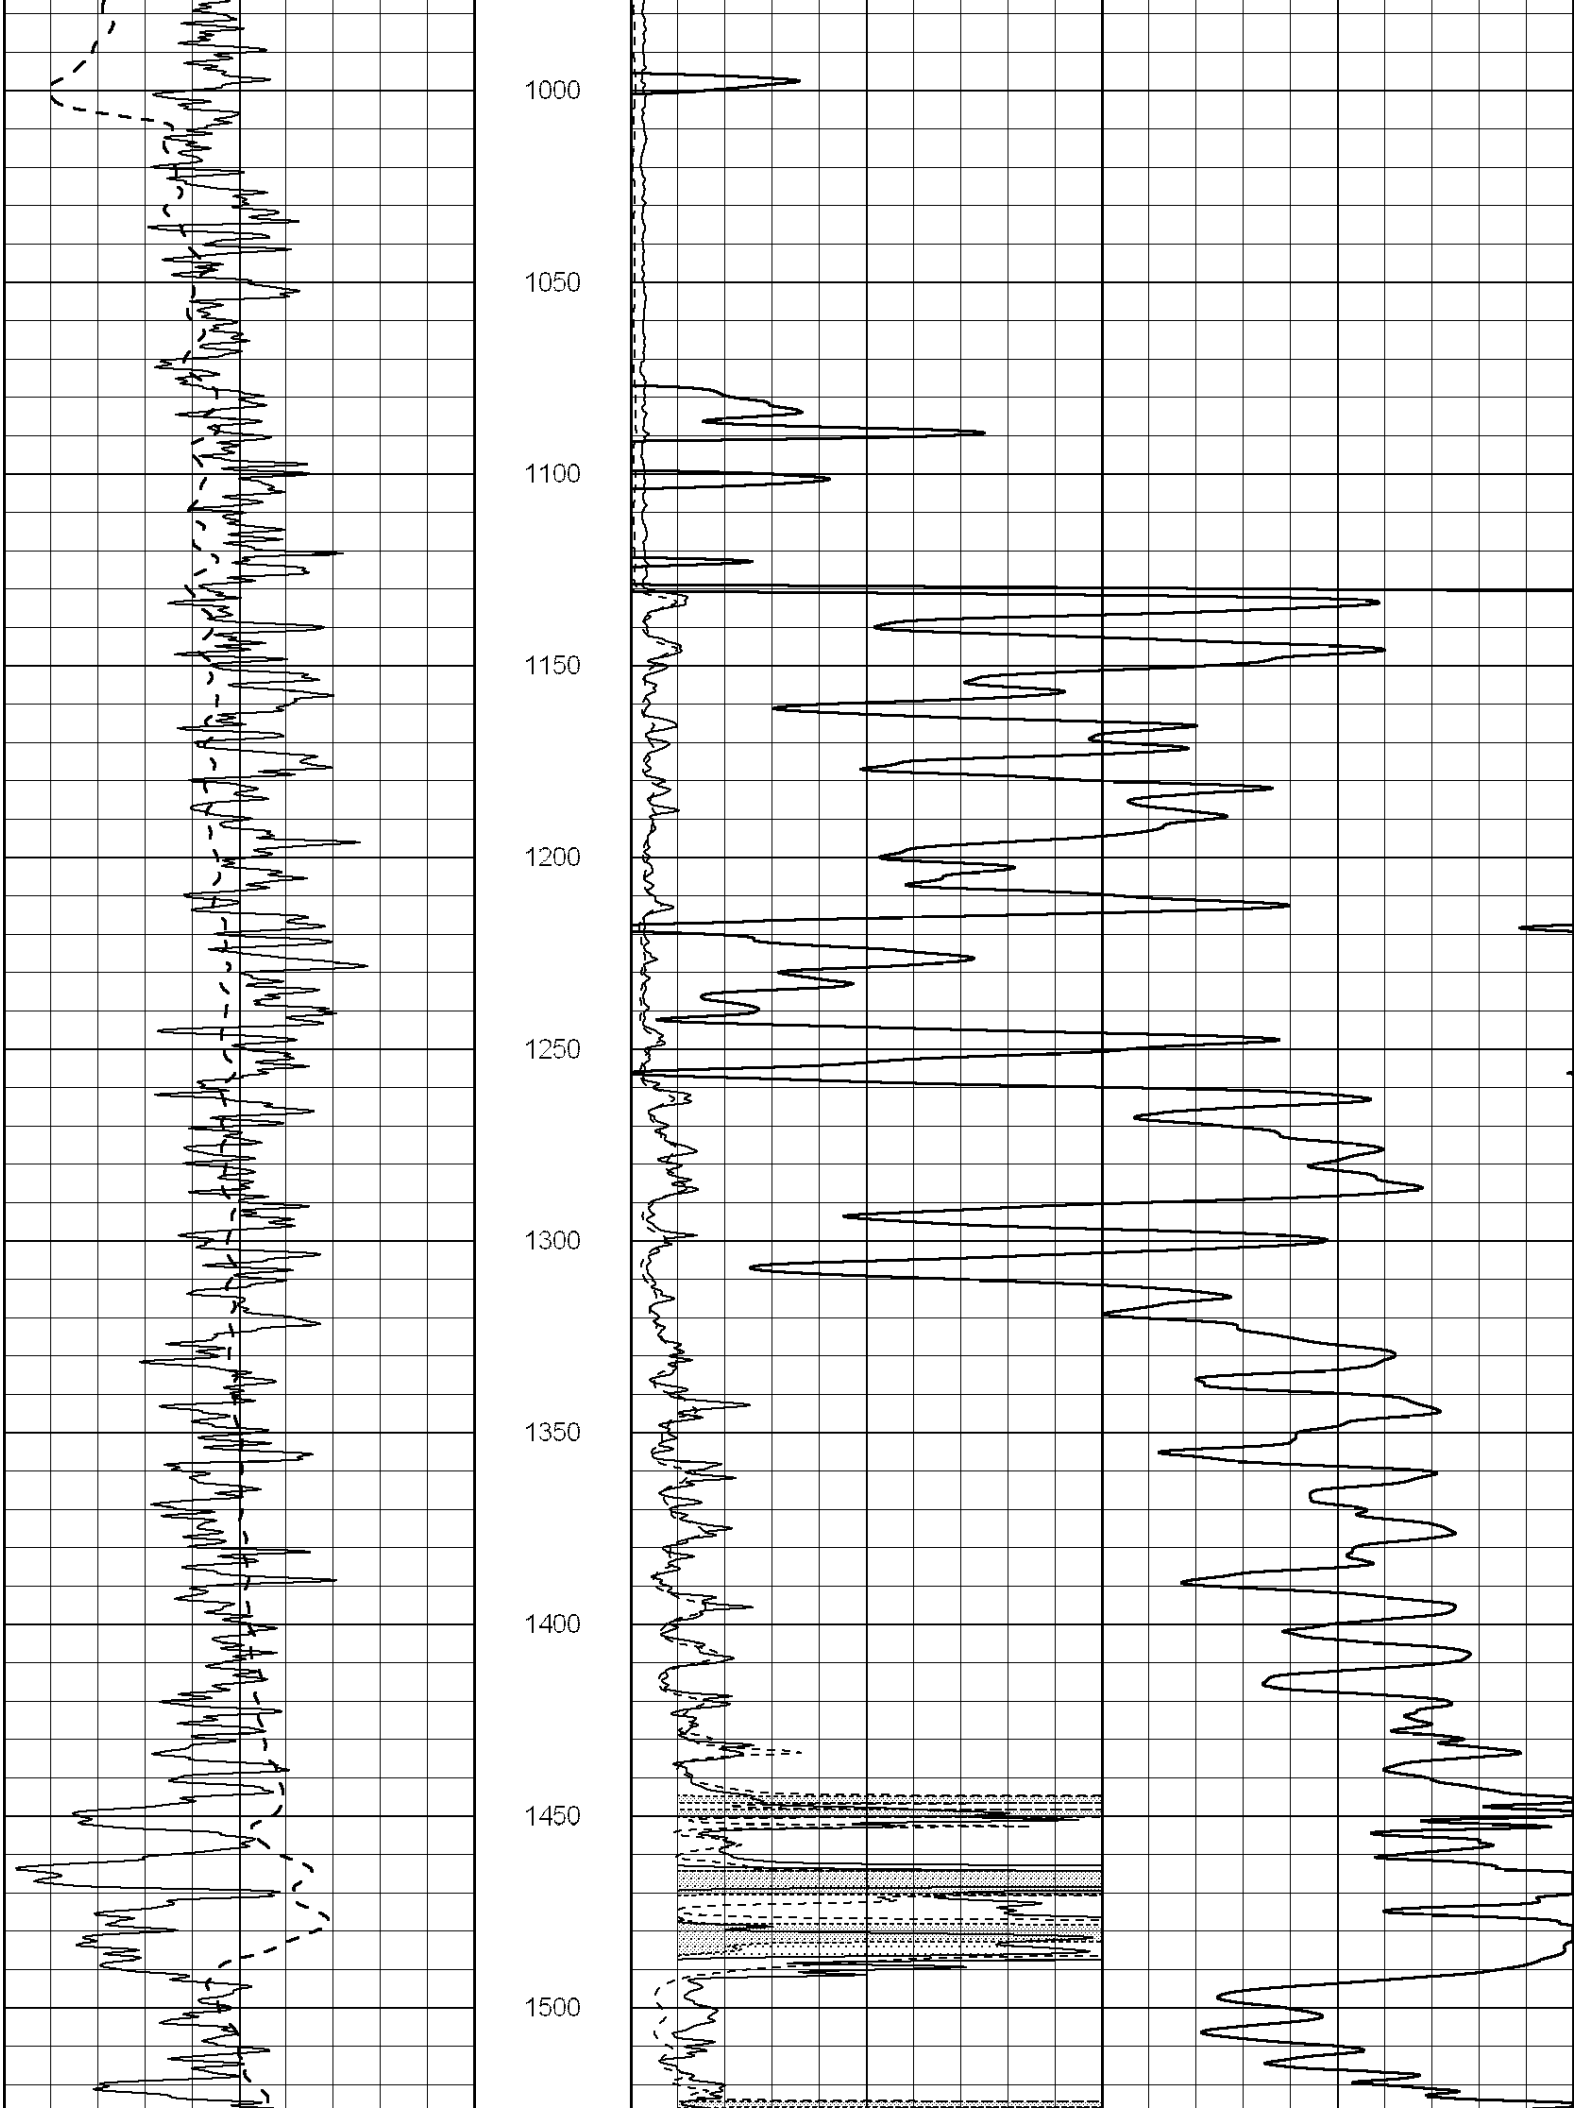
Database File: 008660ddn.db
Dataset Pathname: pass3.2
Presentation Format: _dil2
Dataset Creation: Thu Dec 29 02:51:59 2011 by Calc Open-Cased 090629
Charted by: Depth in Feet scaled 1:600

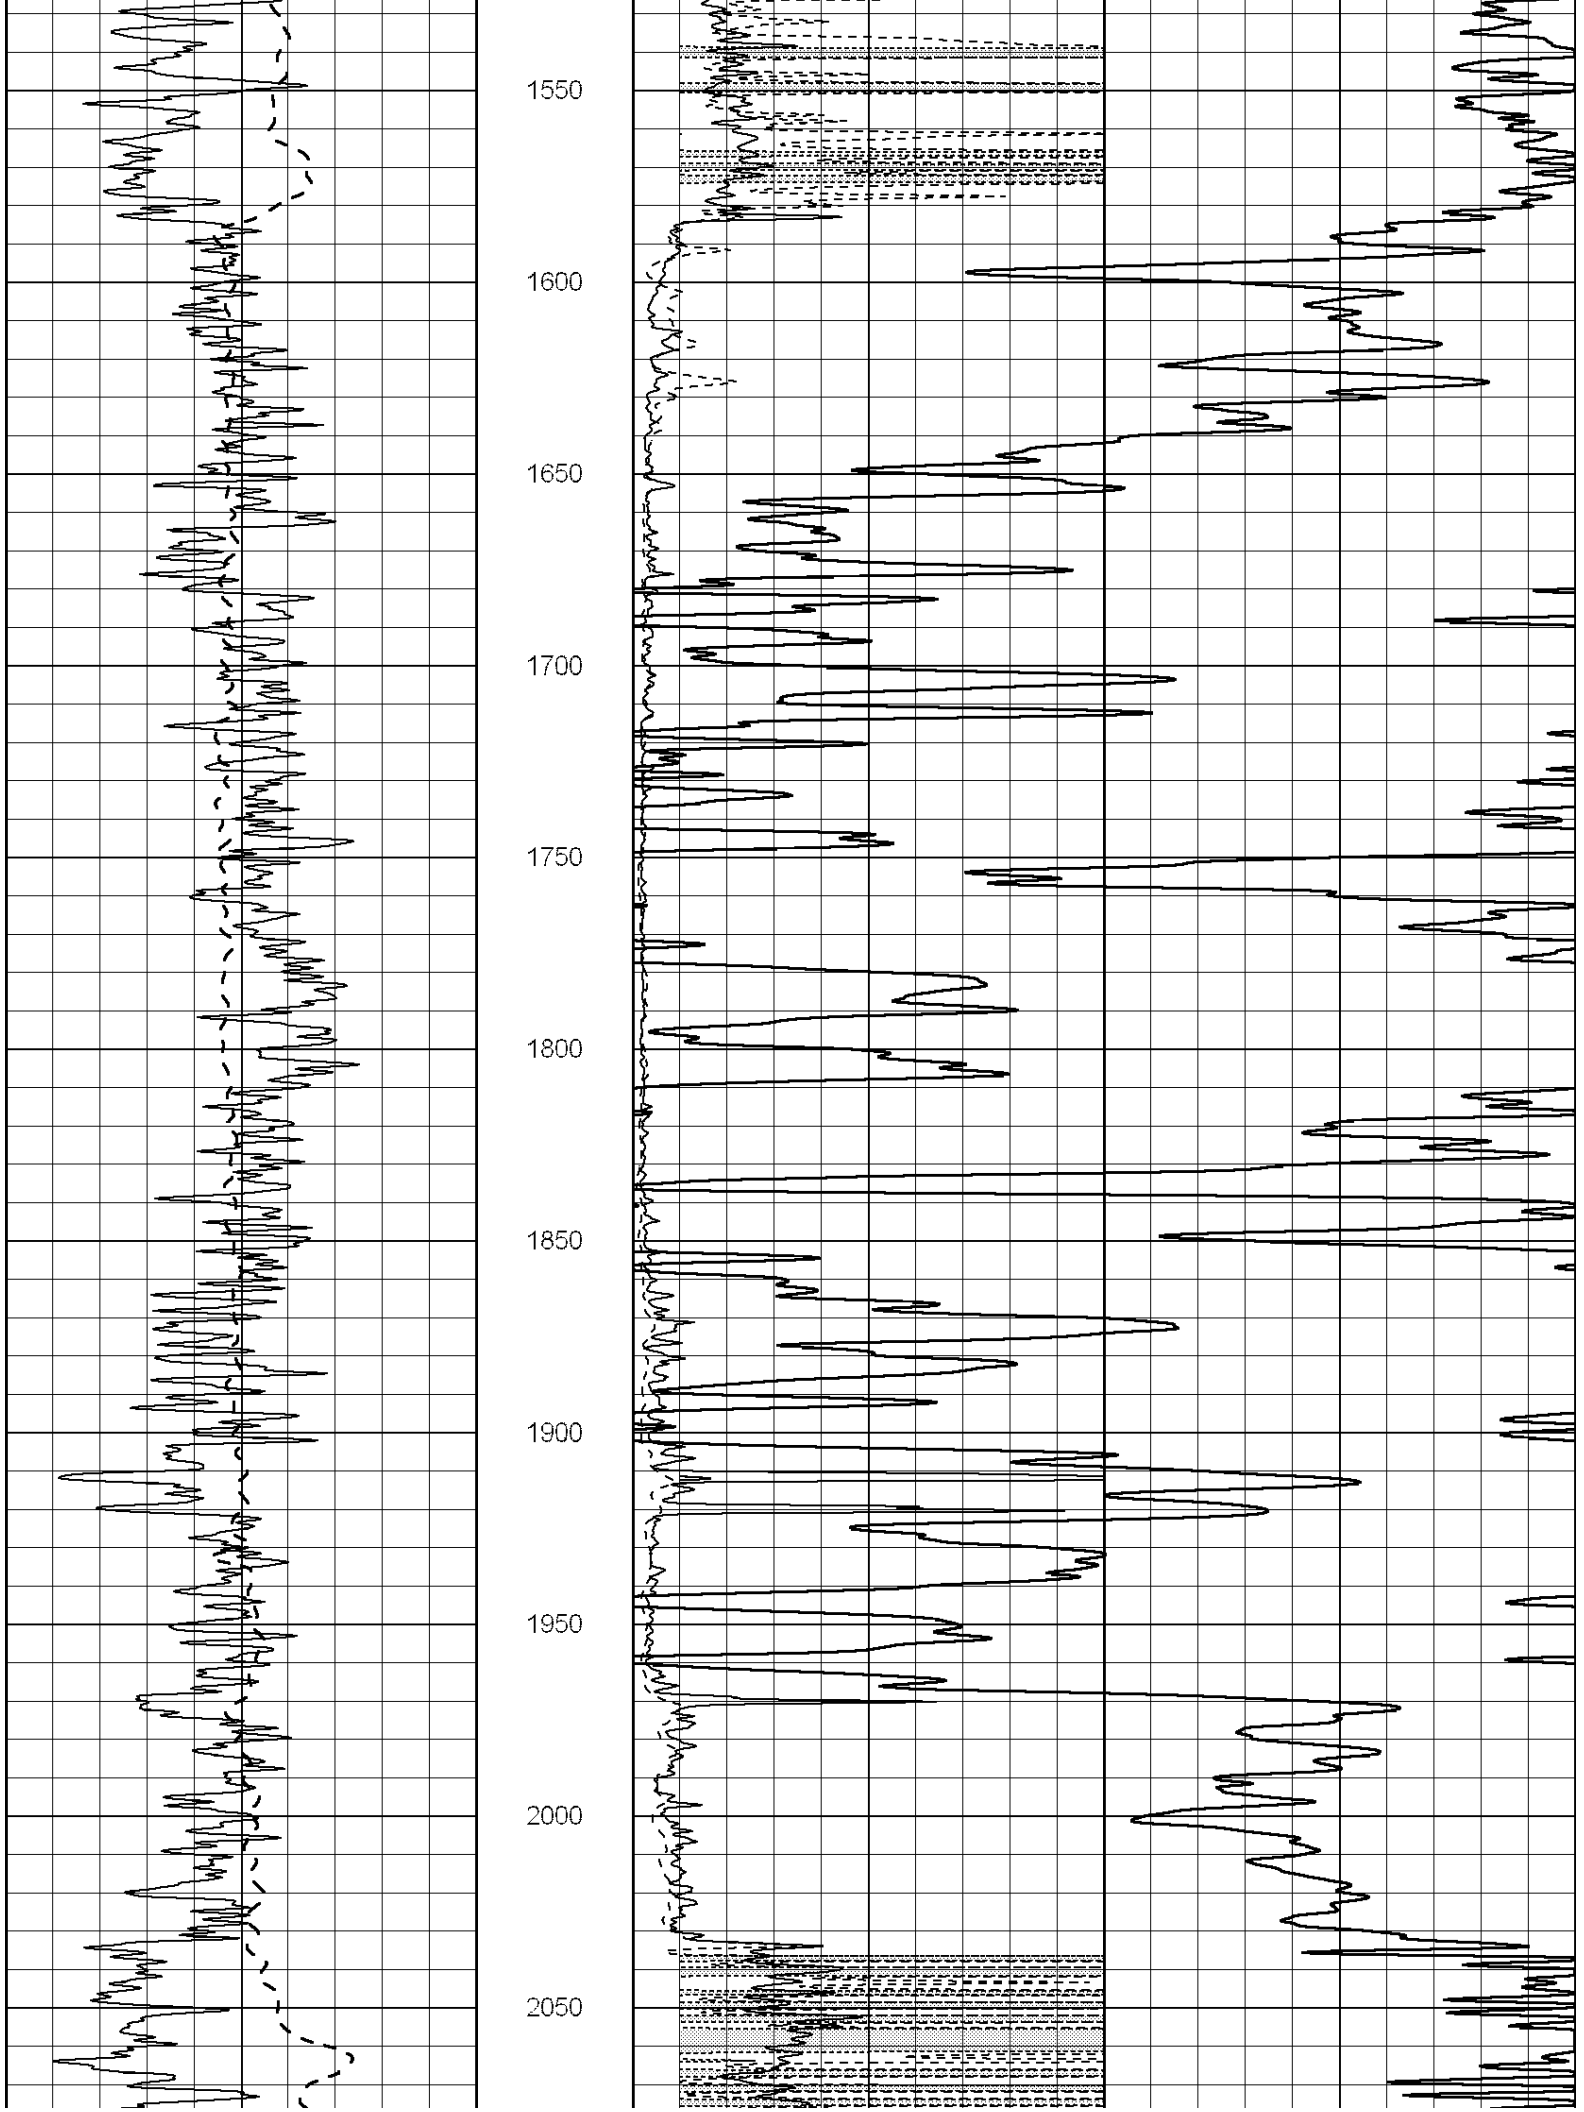
0	Gamma Ray (GAPI)	150
-100	SP (mV)	100

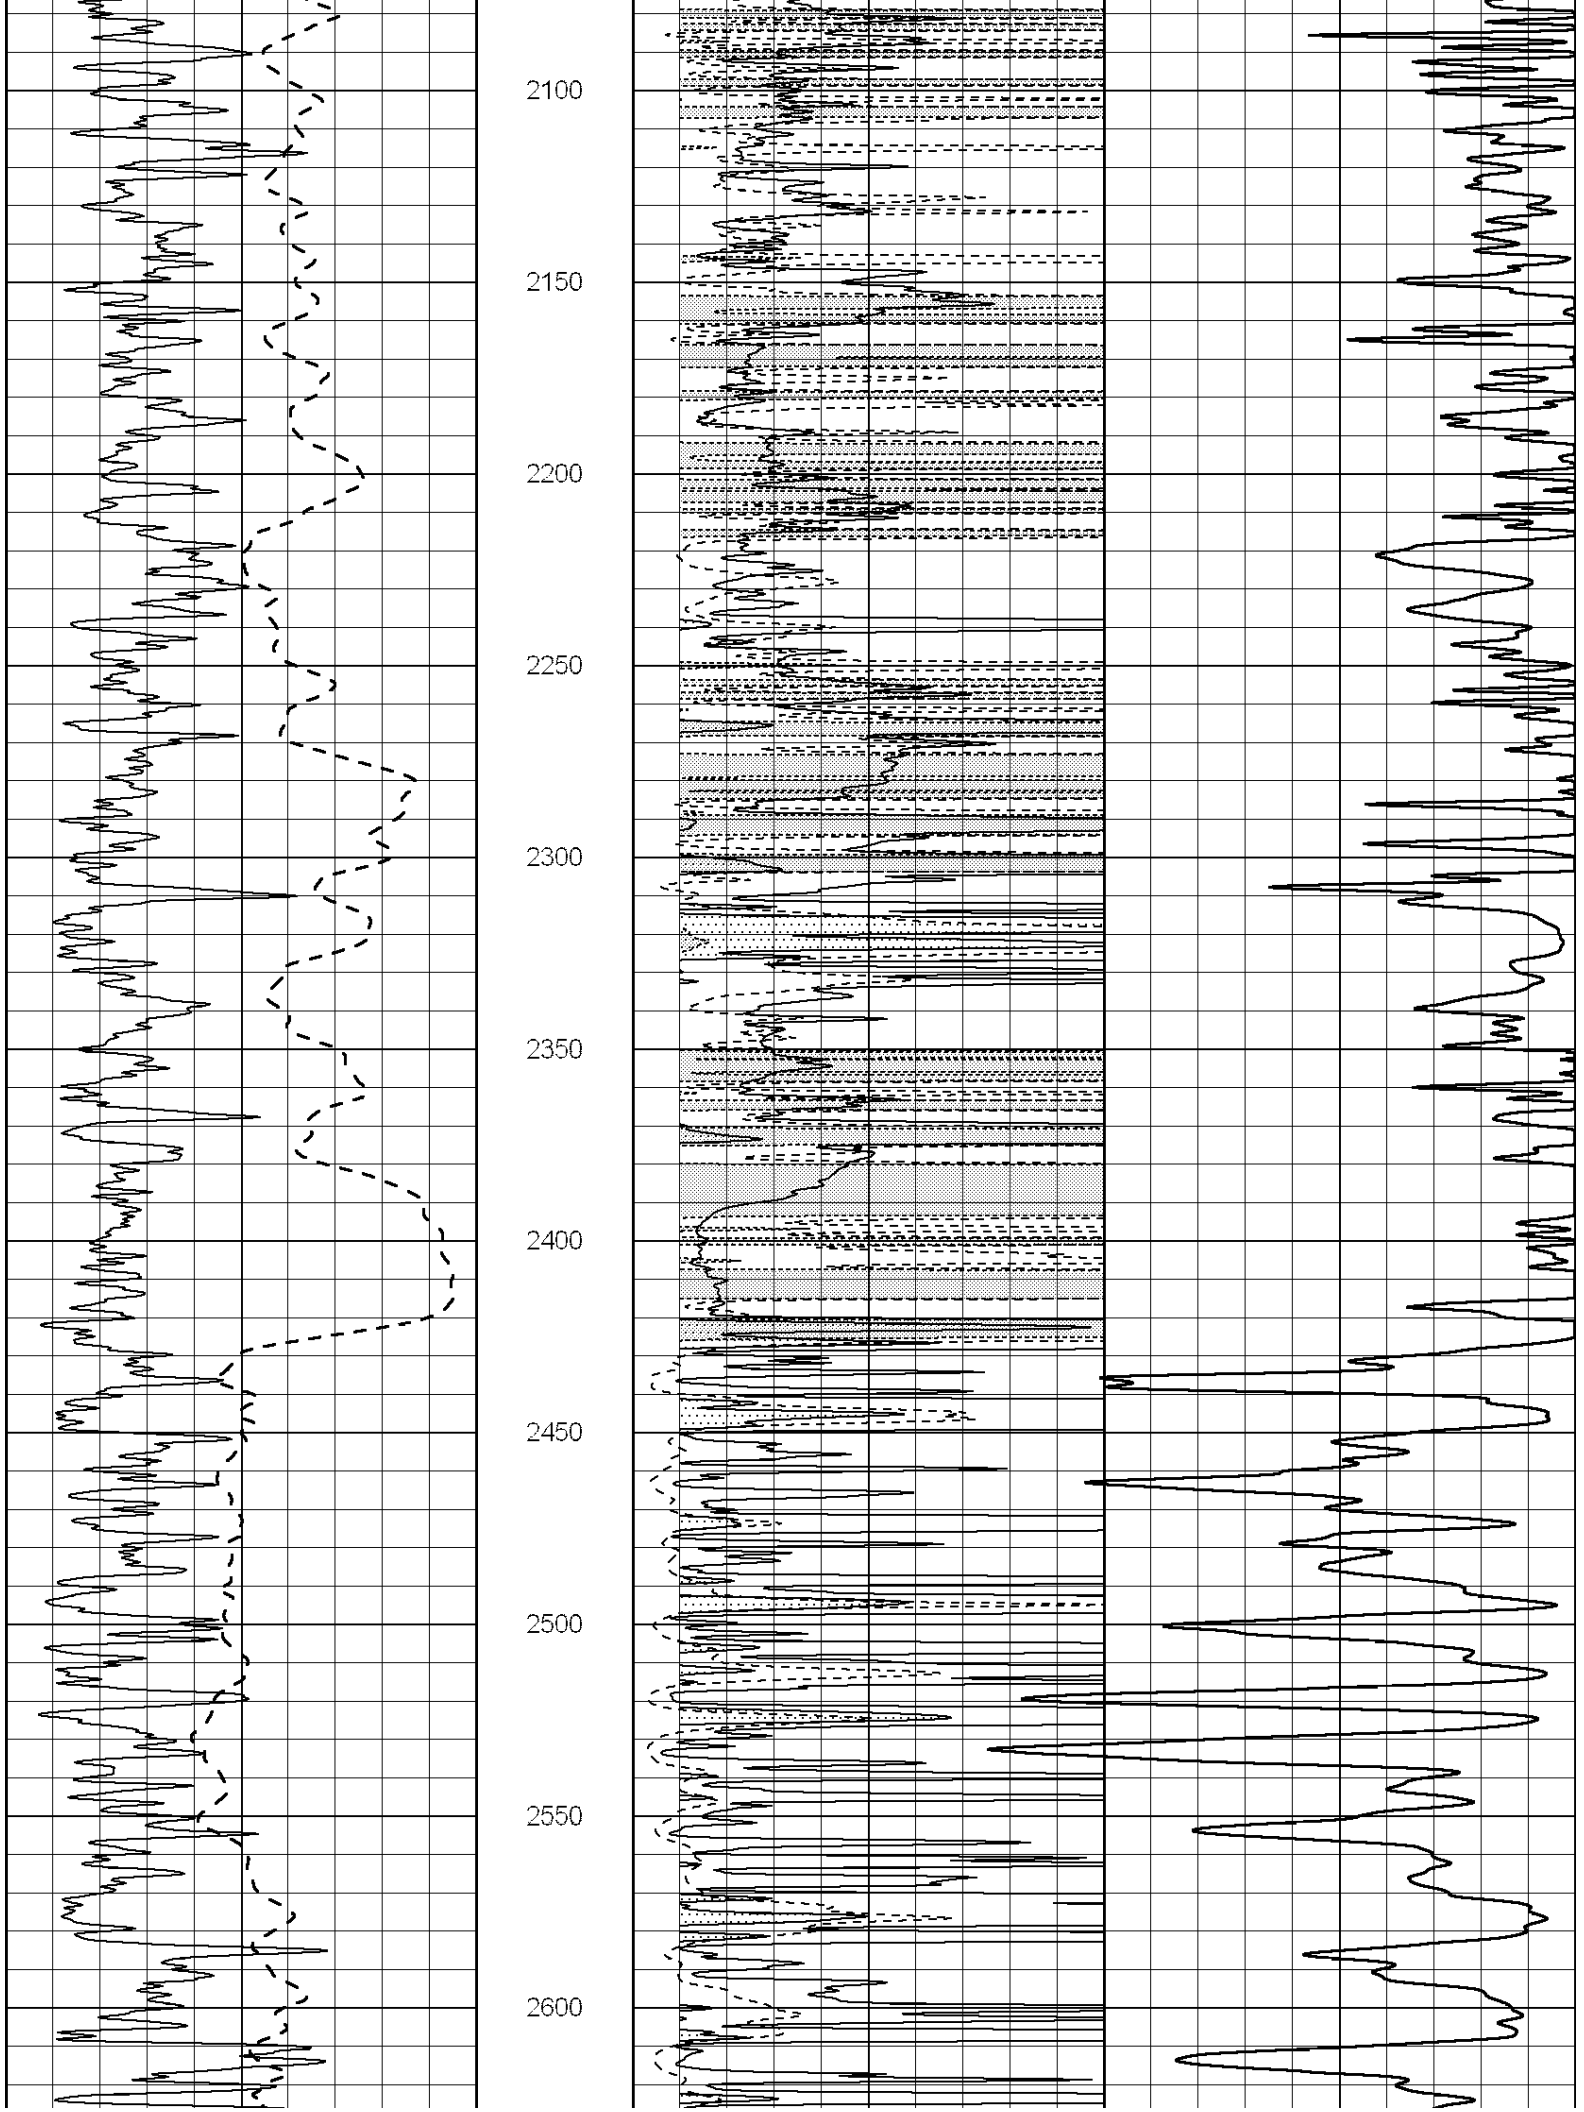
0	RLL3 (Ohm-m)	50
0	Deep Induction (Ohm-m)	50
1000	CILD (mmho/m)	0
50	RILD X10 (Ohm-m)	500
50	RLL3 X10 (Ohm-m)	500

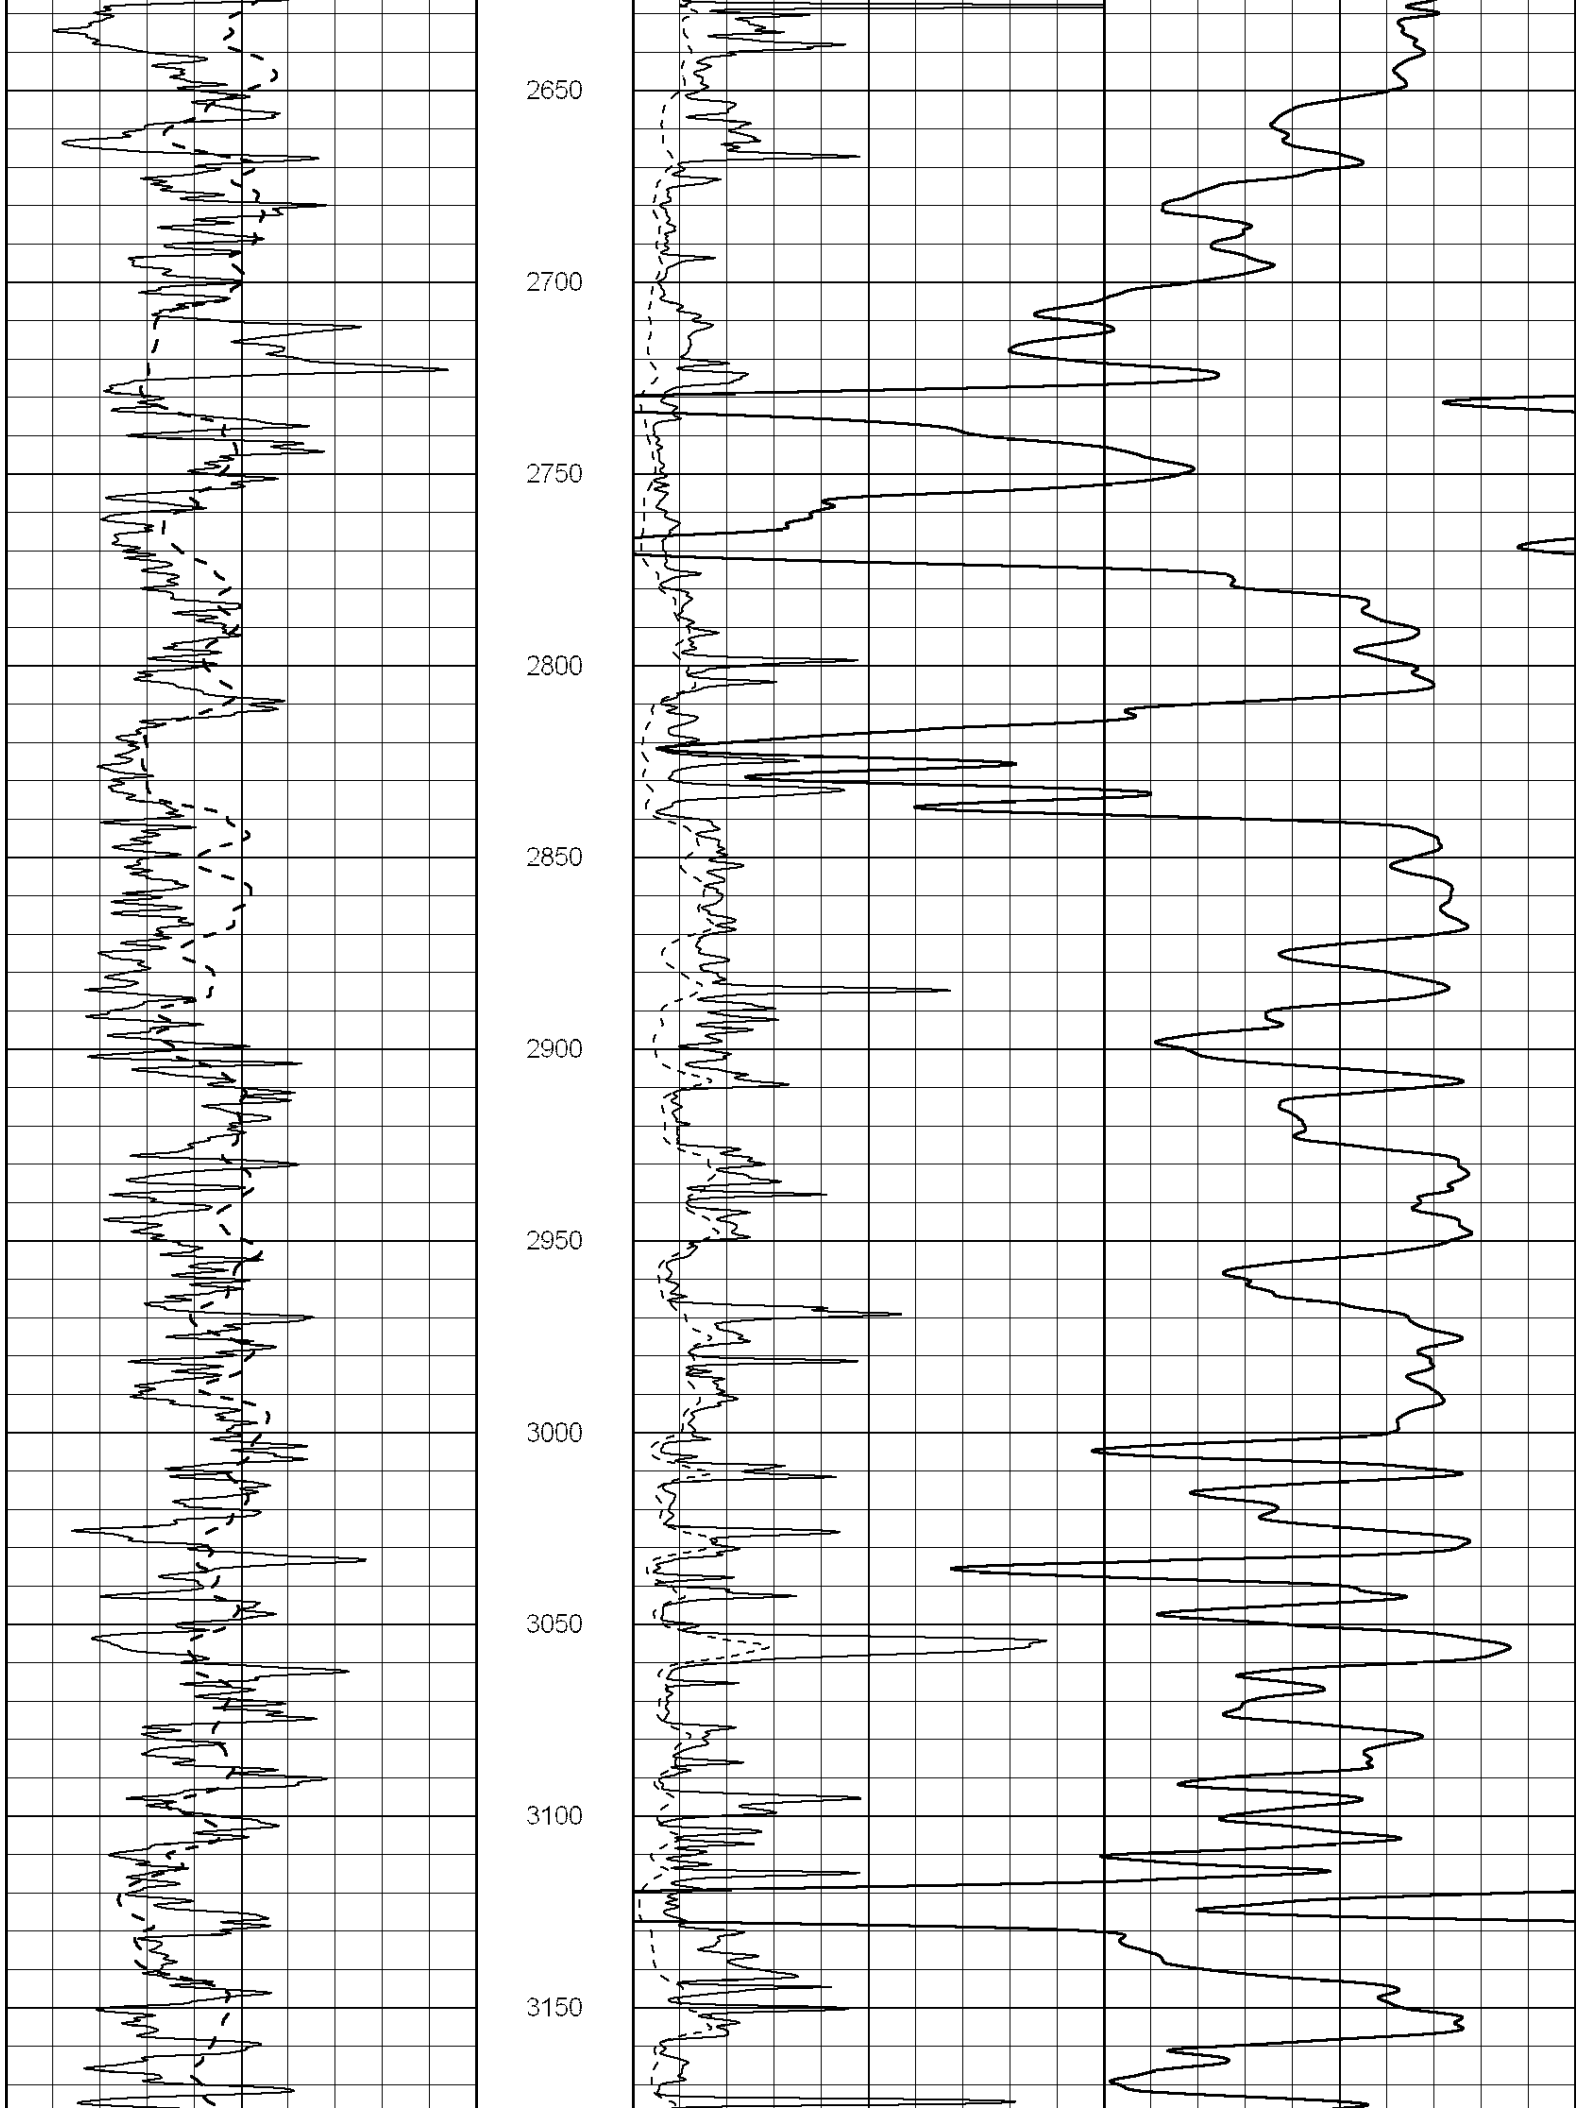


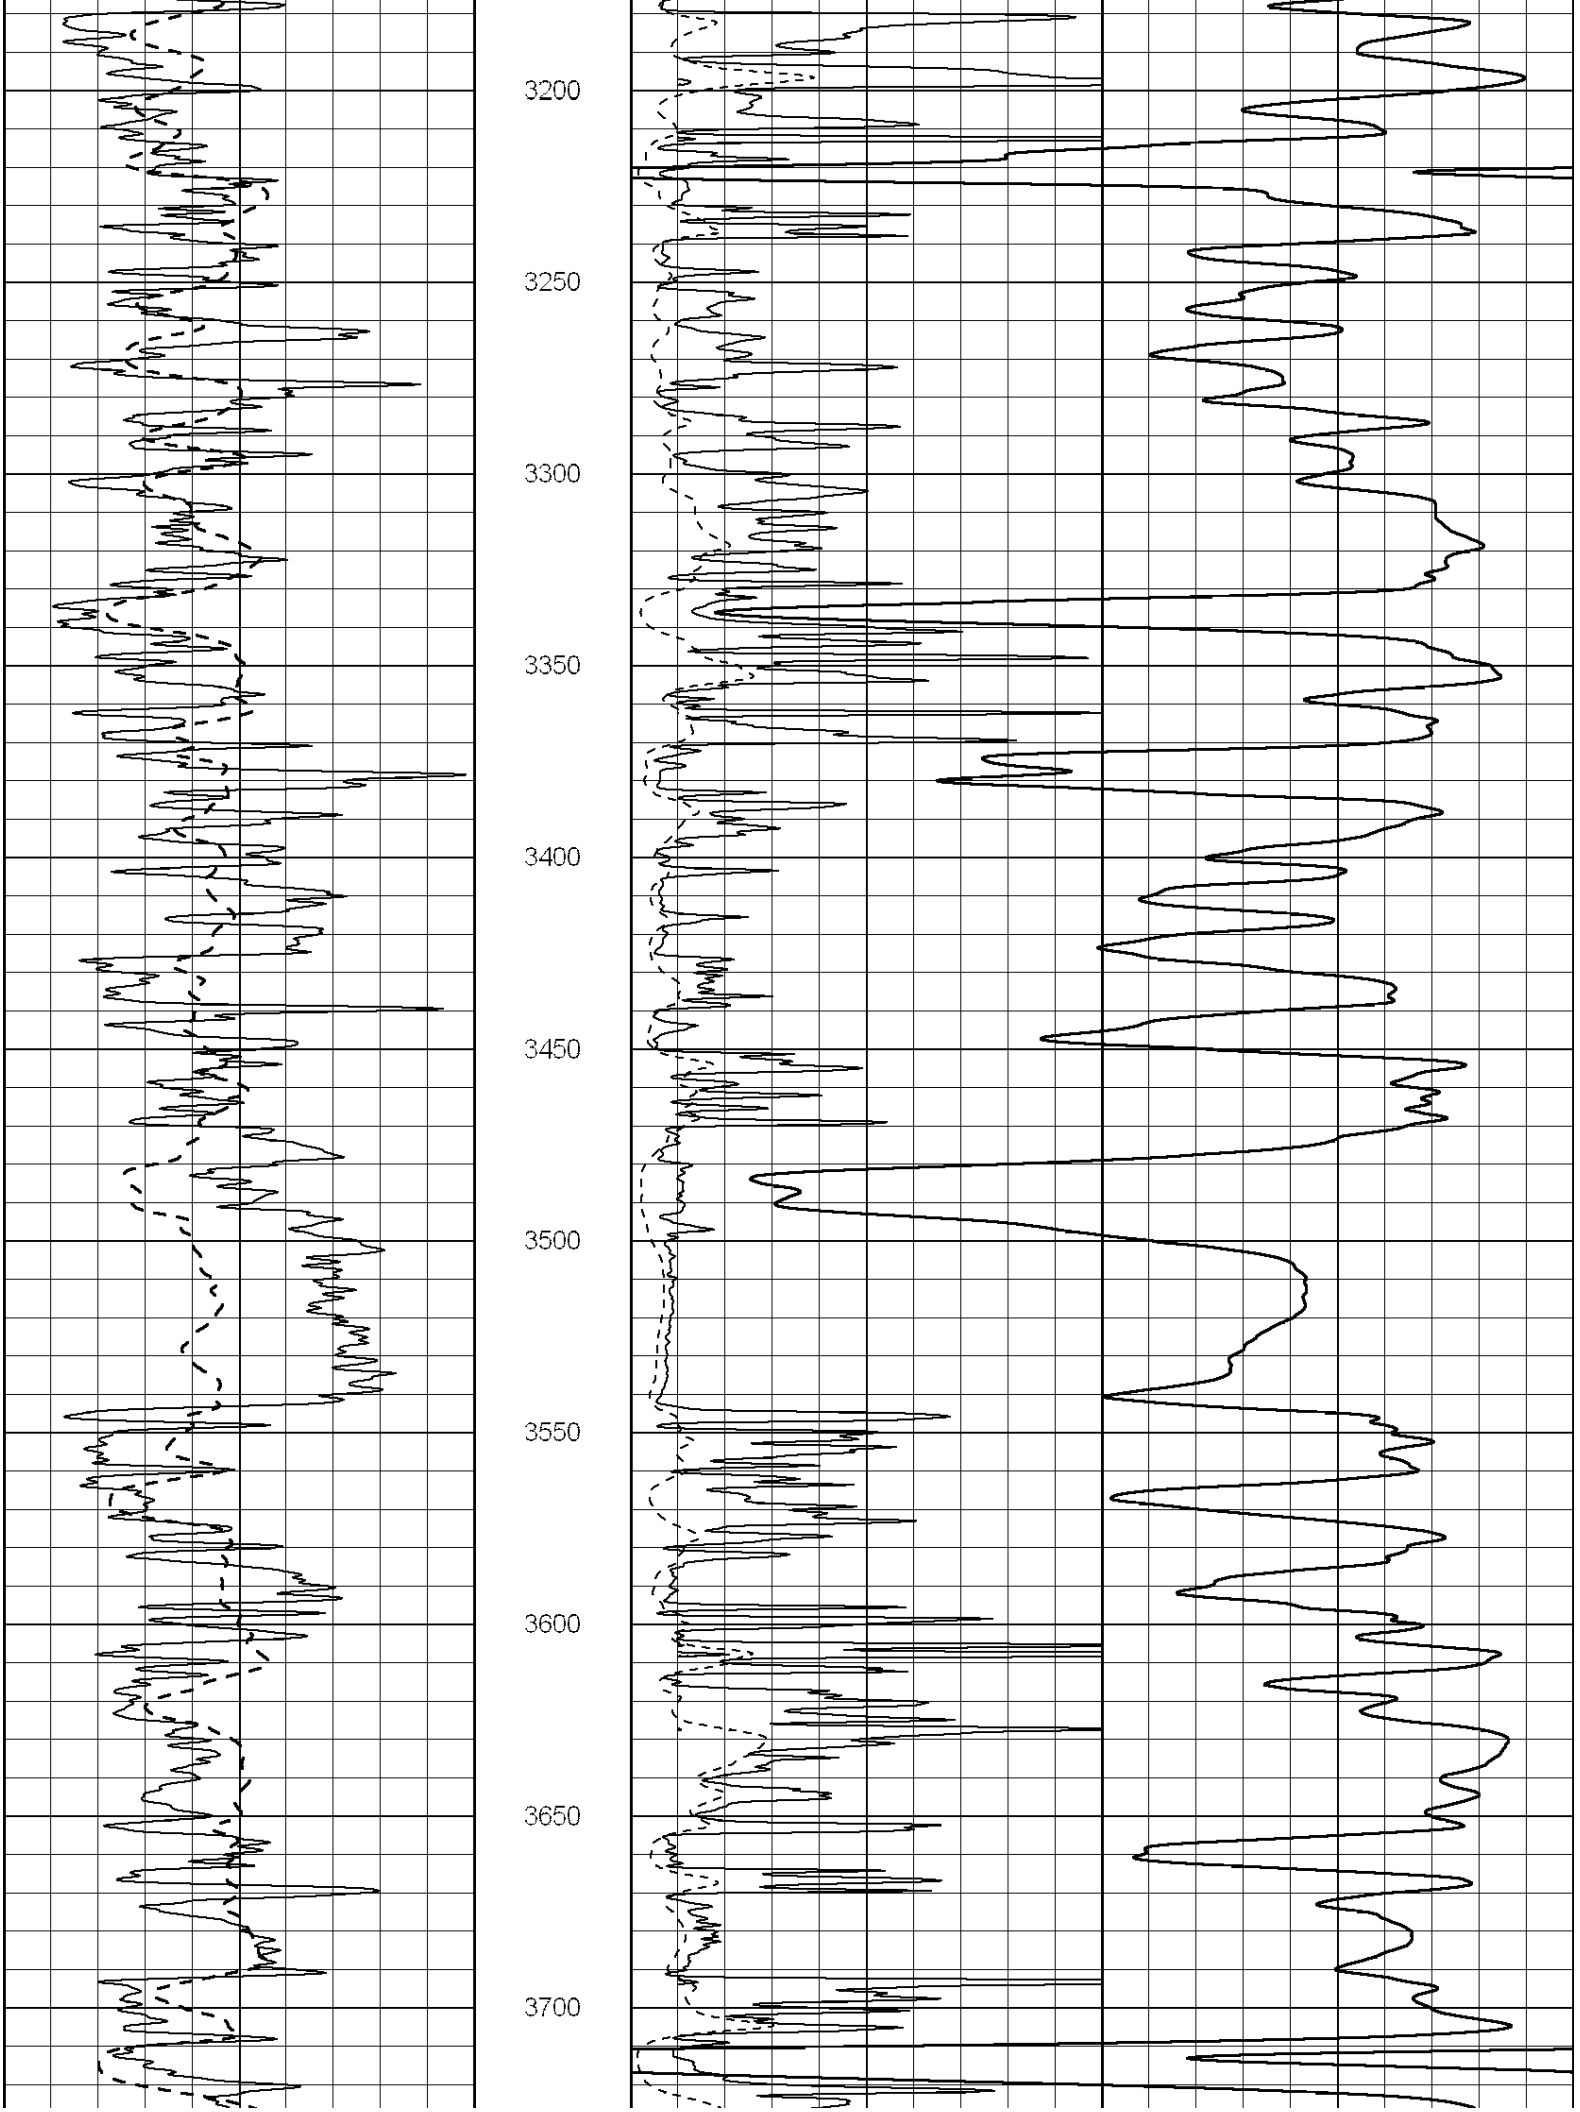

450
500
550
600
650
700
750
800
850
900
950

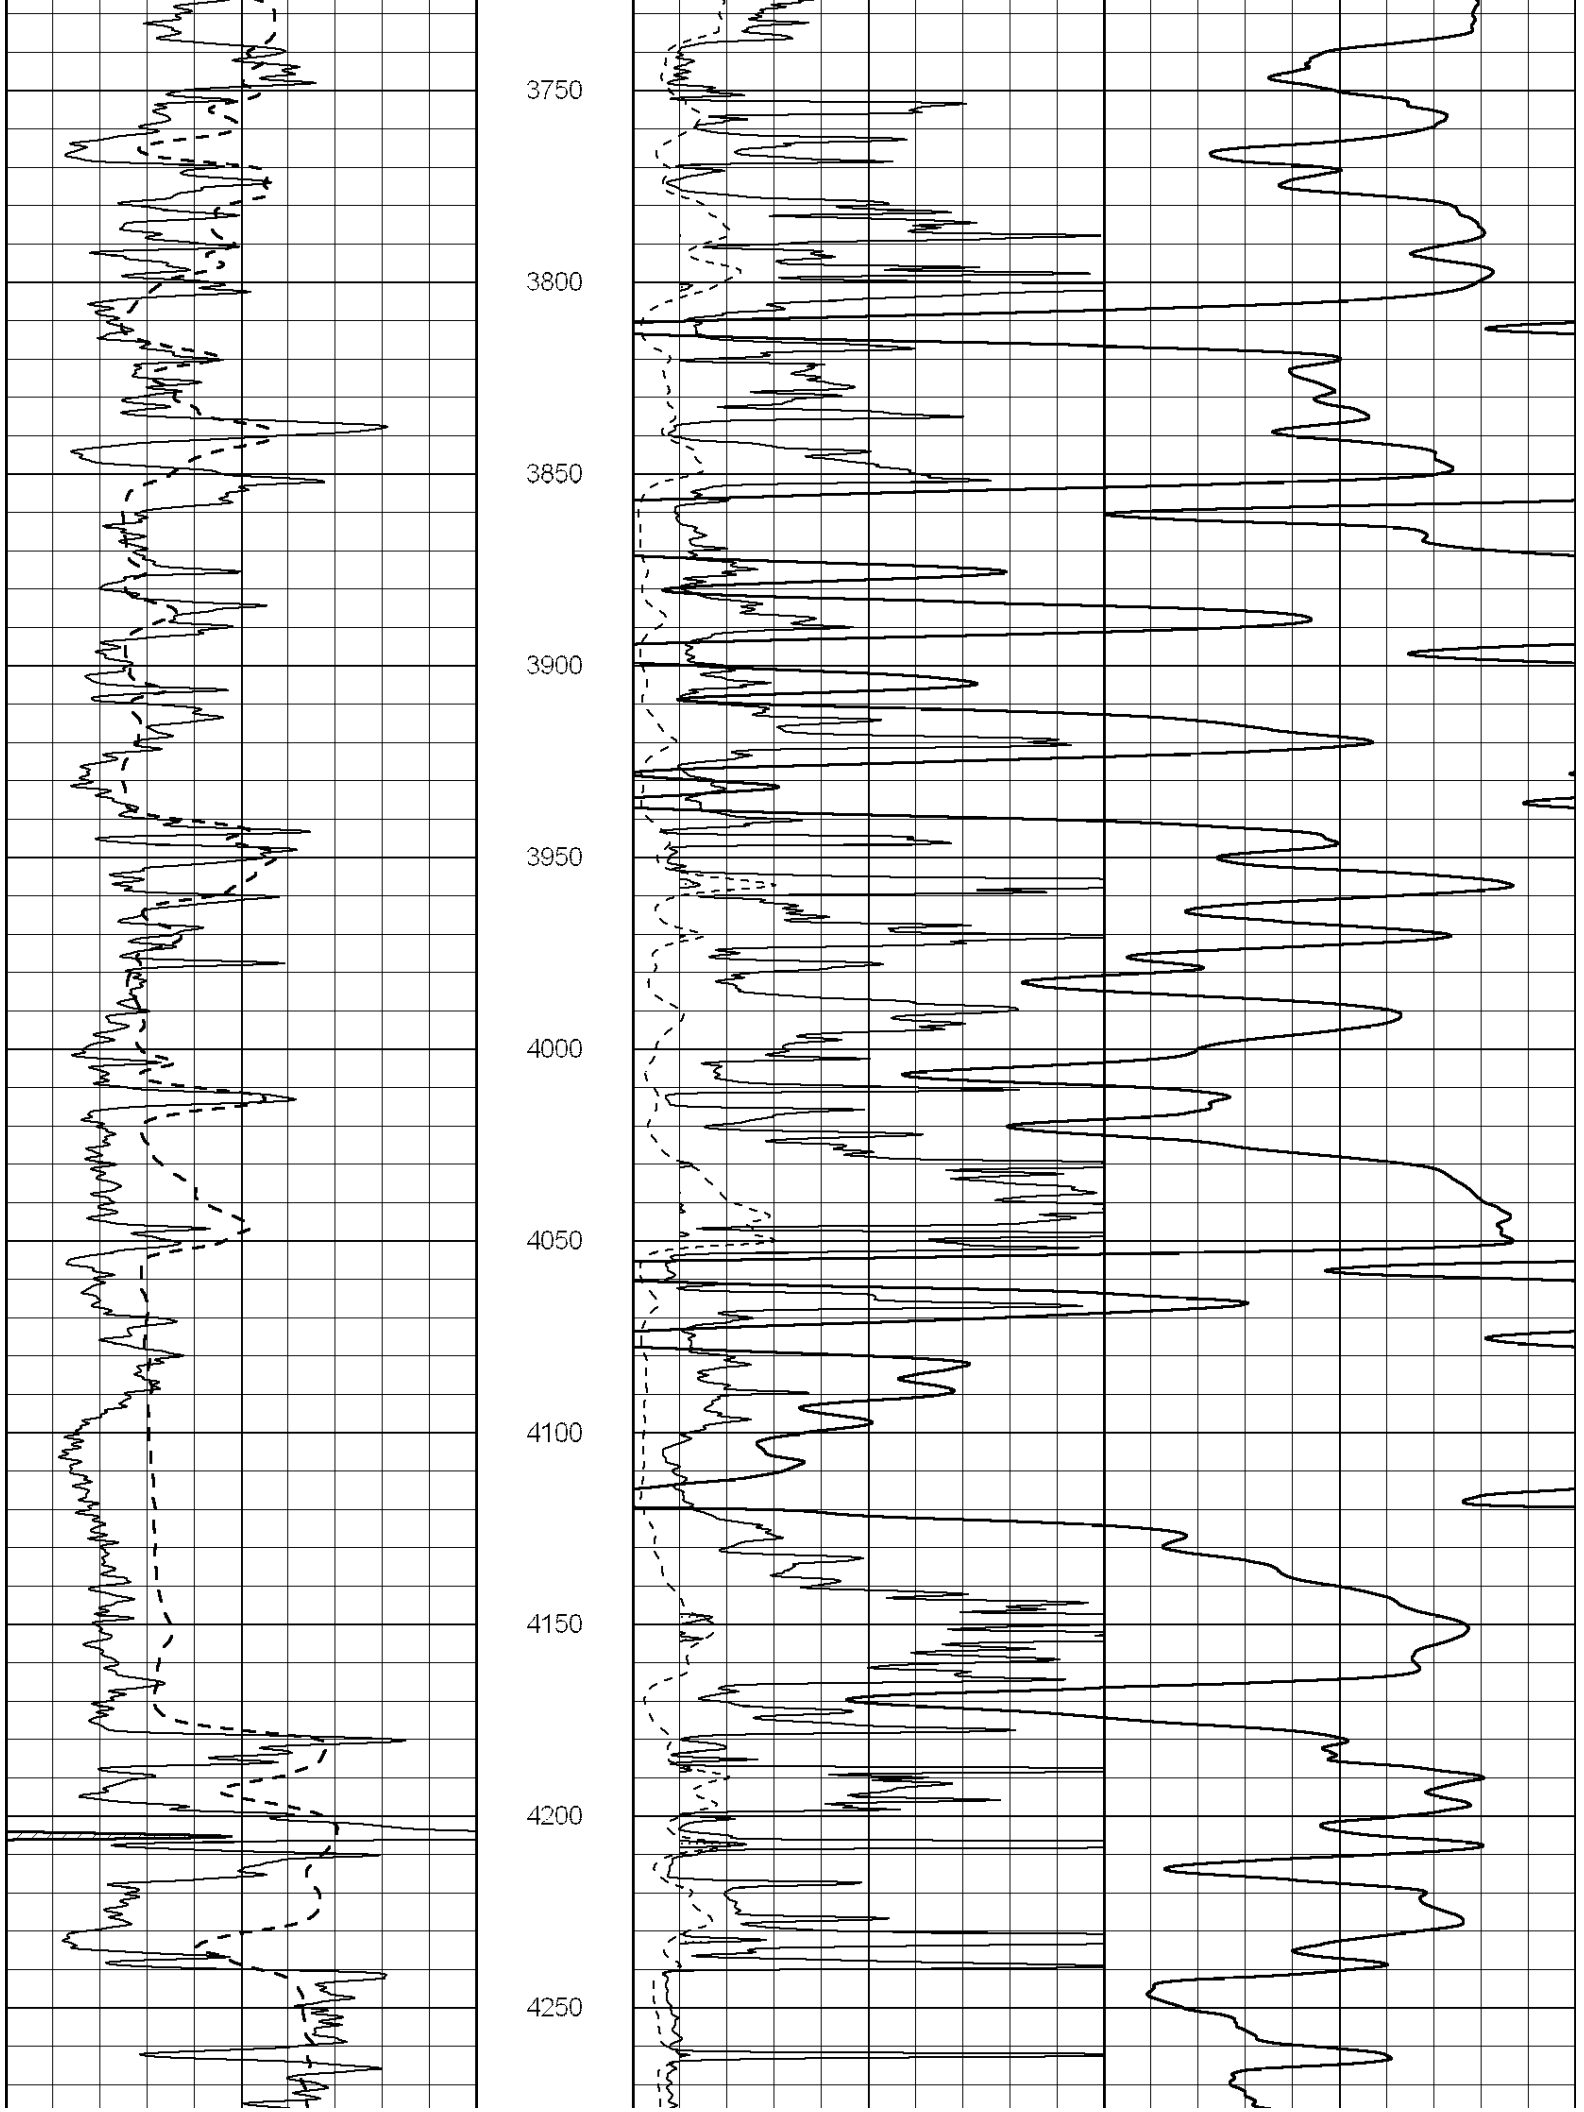

1000
1050
1100
1150
1200
1250
1300
1350
1400
1450
1500

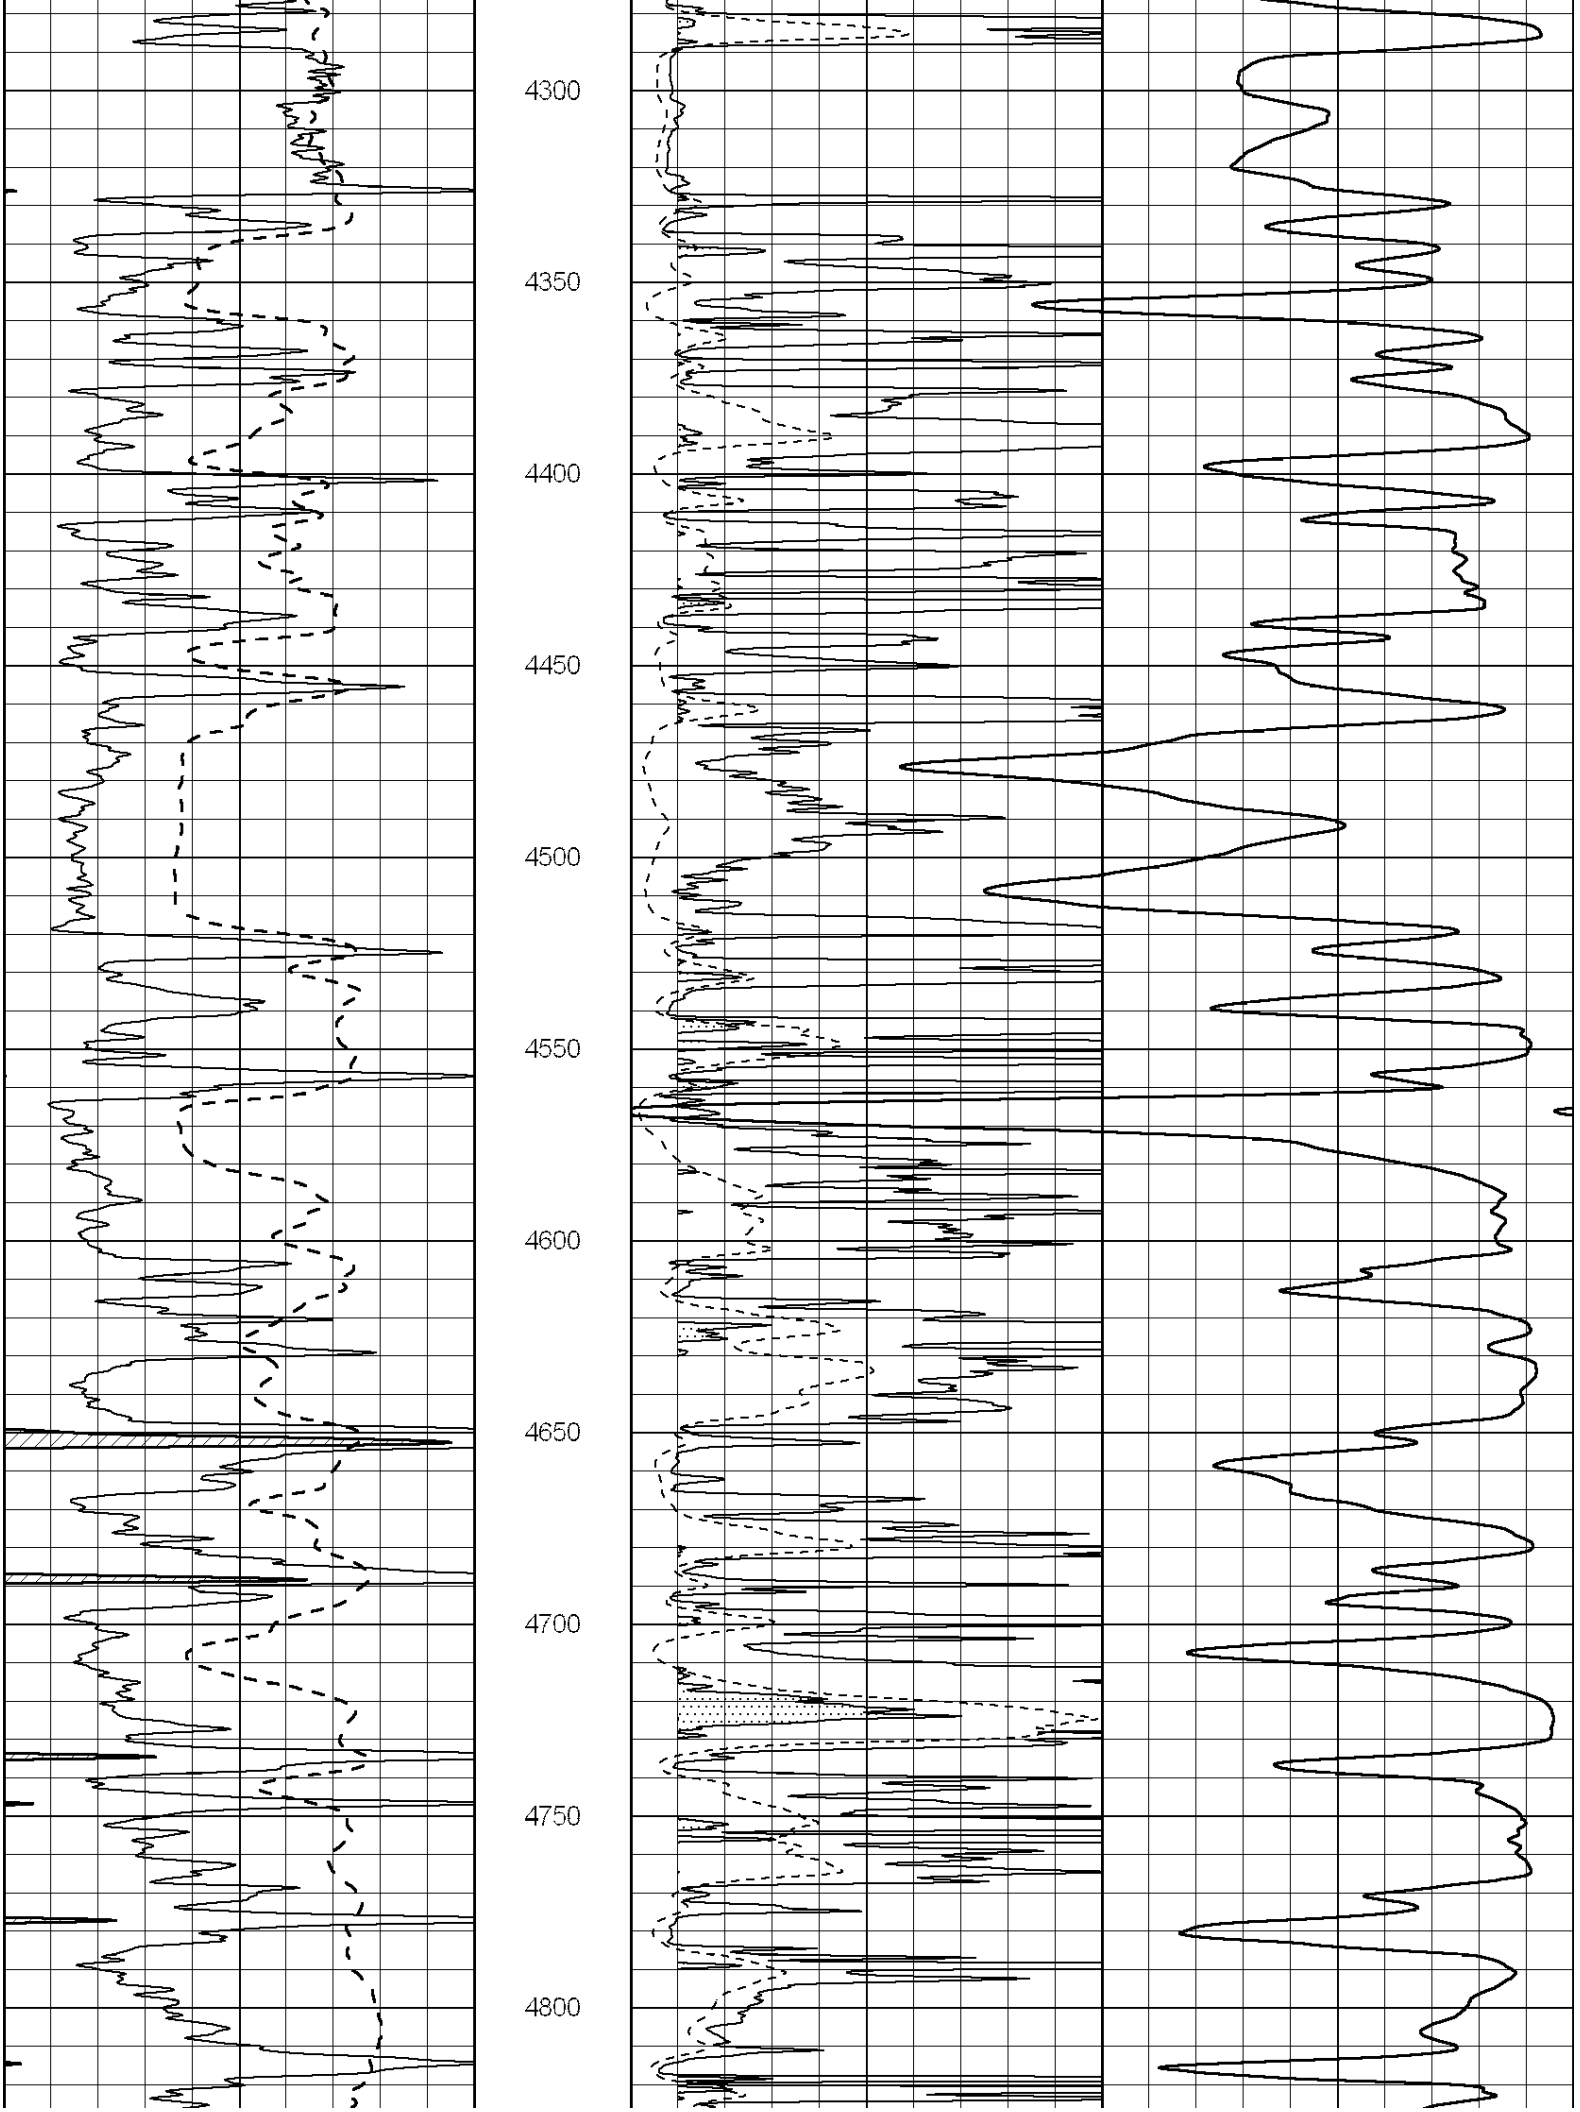

1550
1600
1650
1700
1750
1800
1850
1900
1950
2000
2050

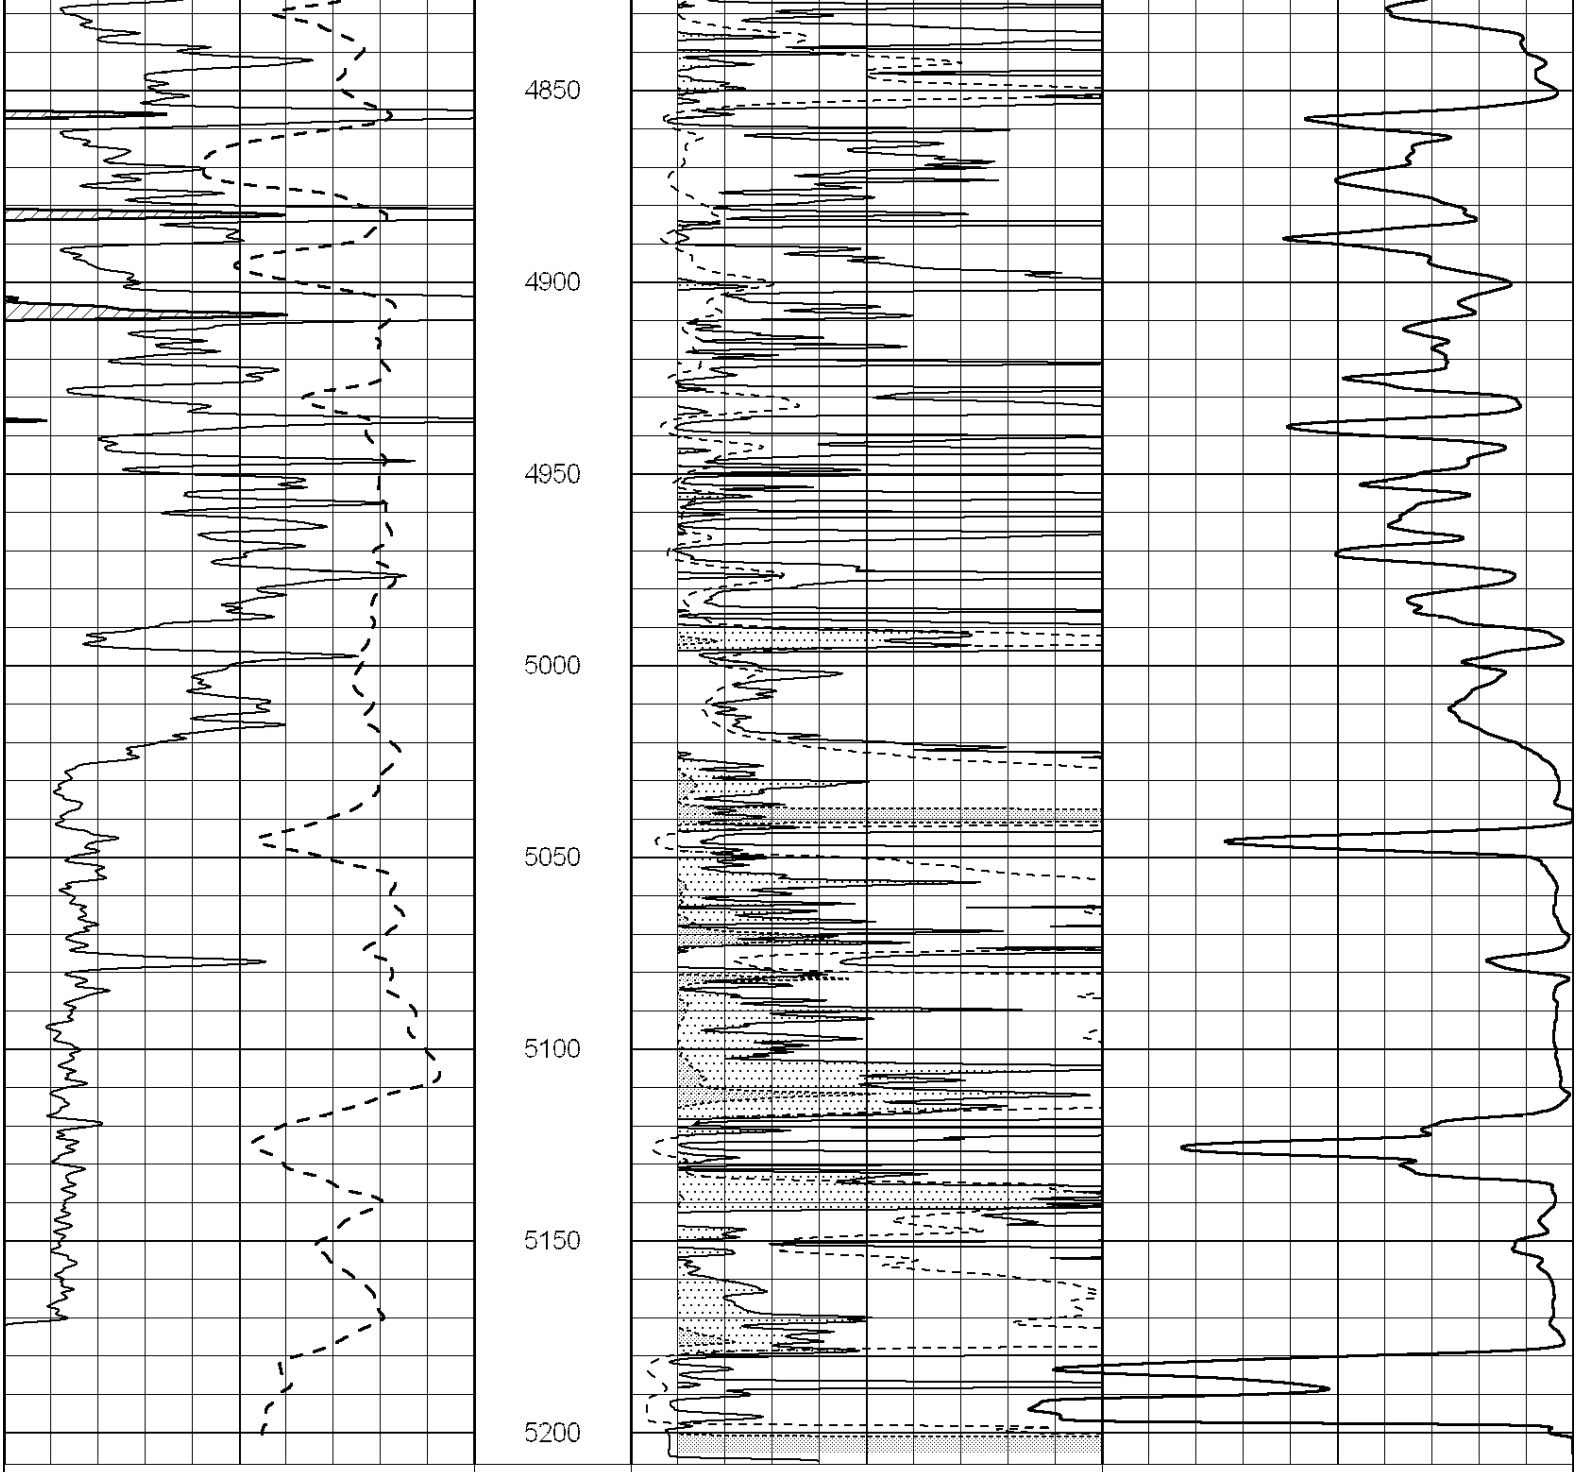

2100
2150
2200
2250
2300
2350
2400
2450
2500
2550
2600


2650
2700
2750
2800
2850
2900
2950
3000
3050
3100
3150


3200
3250
3300
3350
3400
3450
3500
3550
3600
3650
3700


3750
3800
3850
3900
3950
4000
4050
4100
4150
4200
4250


4300
4350
4400
4450
4500
4550
4600
4650
4700
4750
4800



SUPERIOR WELL SERVICES

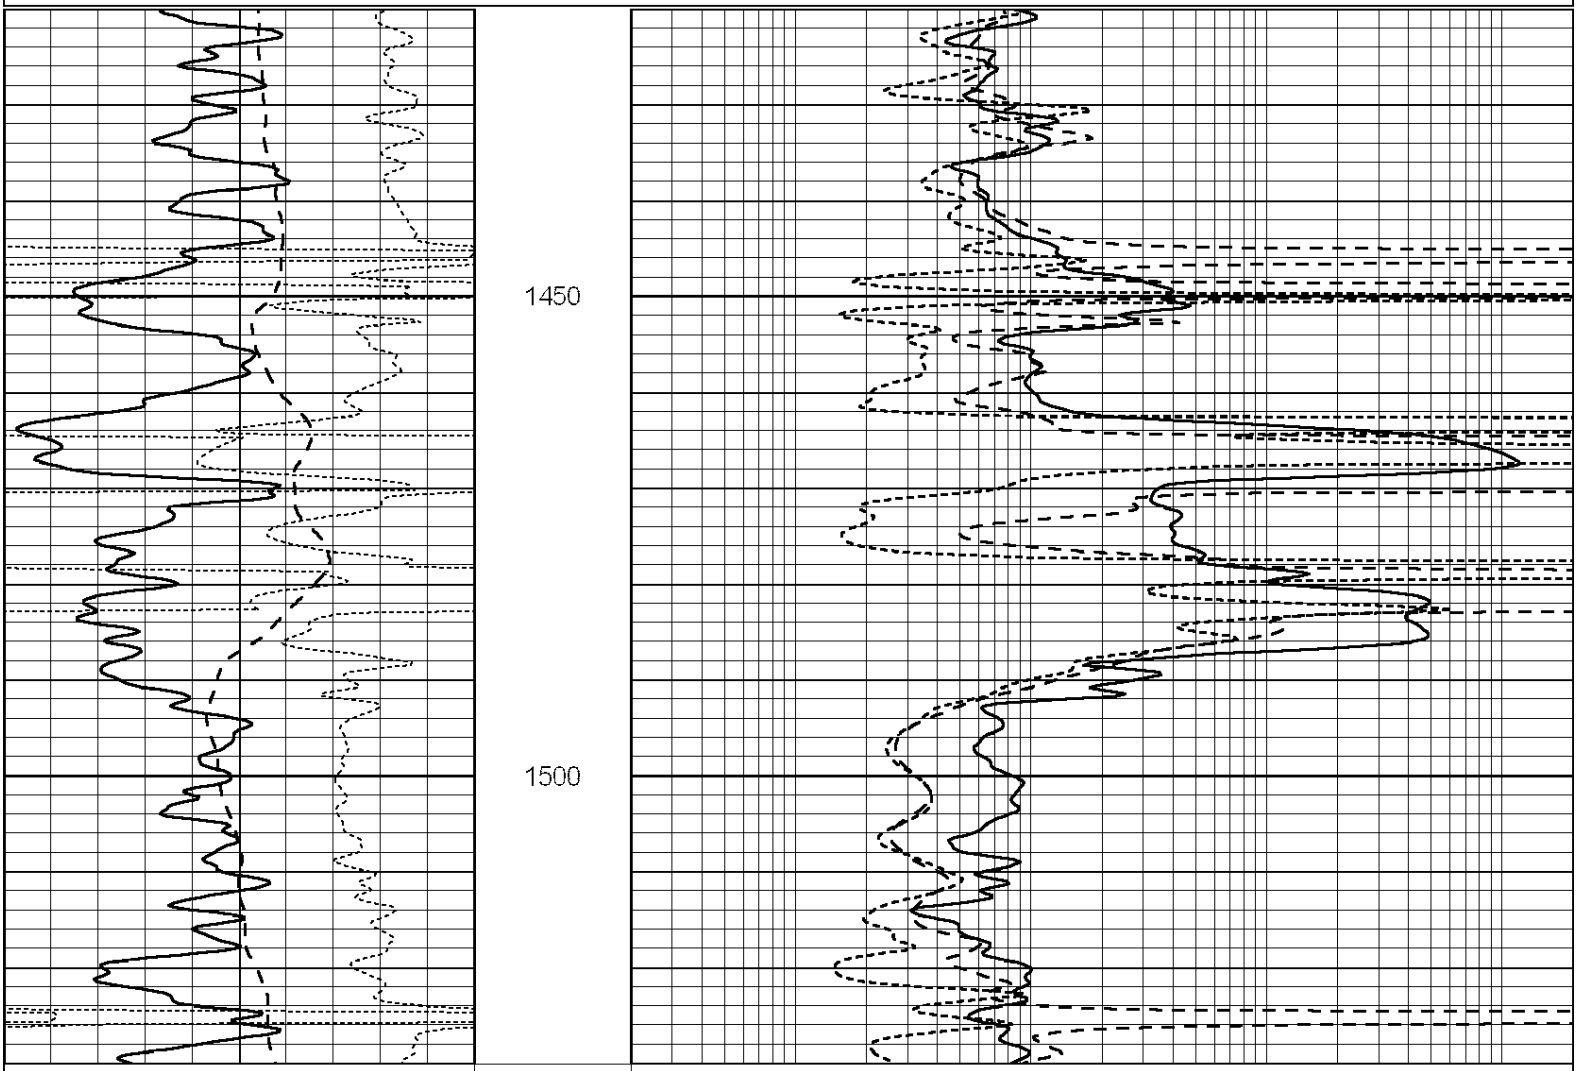
SUPERIOR
Hays,
Kansas

ANHYDRITE

Database File:	008660ddn.db
Dataset Pathname:	pass3.3
Presentation Format:	_dil
Dataset Creation:	Thu Dec 29 02:13:32 2011 by Calc Open-Cased 090629
Charted by:	Depth in Feet scaled 1:240

0	GAMMA RAY (GAPI)	150
-100	SP (mV)	100
-250	Rxo/Rt	50

0.2	SHALLOW GUARD (Ohm-m)	2000
0.2	MEDIUM INDUCTION (Ohm-m)	2000
0.2	DEEP INDUCTION (Ohm-m)	2000



0	GAMMA RAY (GAPI)	150
-100	SP (mV)	100
-250	Rxo/Rt	50

0.2	SHALLOW GUARD (Ohm-m)	2000
0.2	MEDIUM INDUCTION (Ohm-m)	2000
0.2	DEEP INDUCTION (Ohm-m)	2000

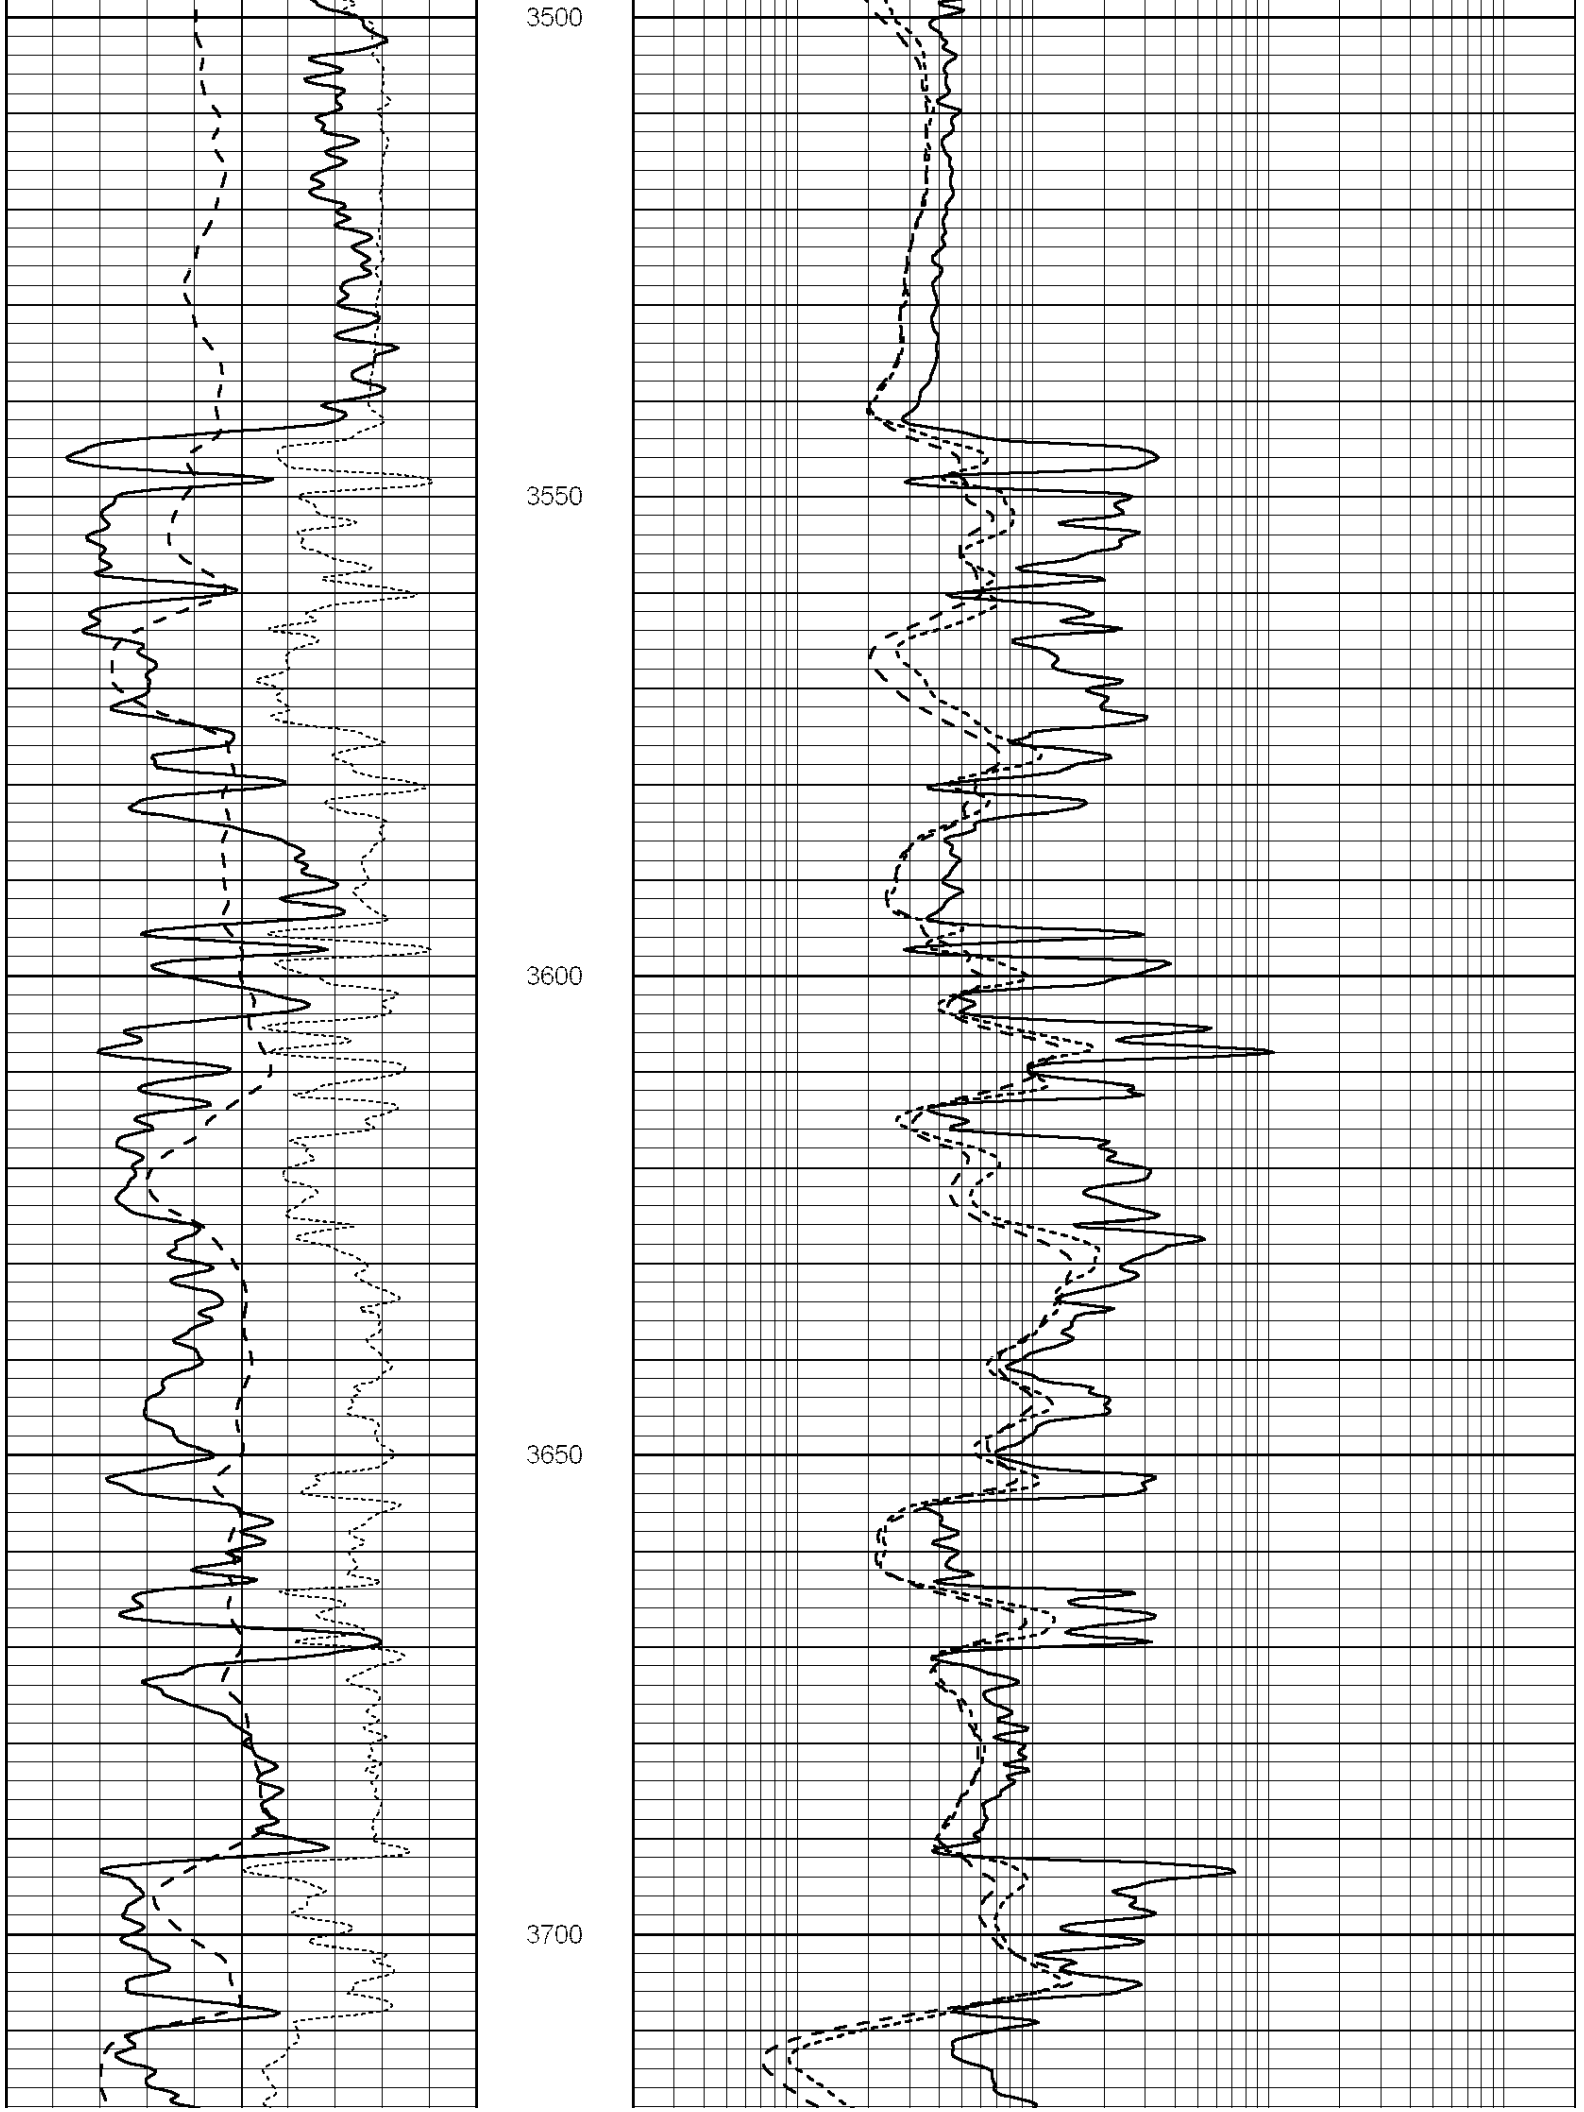
SUPERIOR
Hays,
Kansas

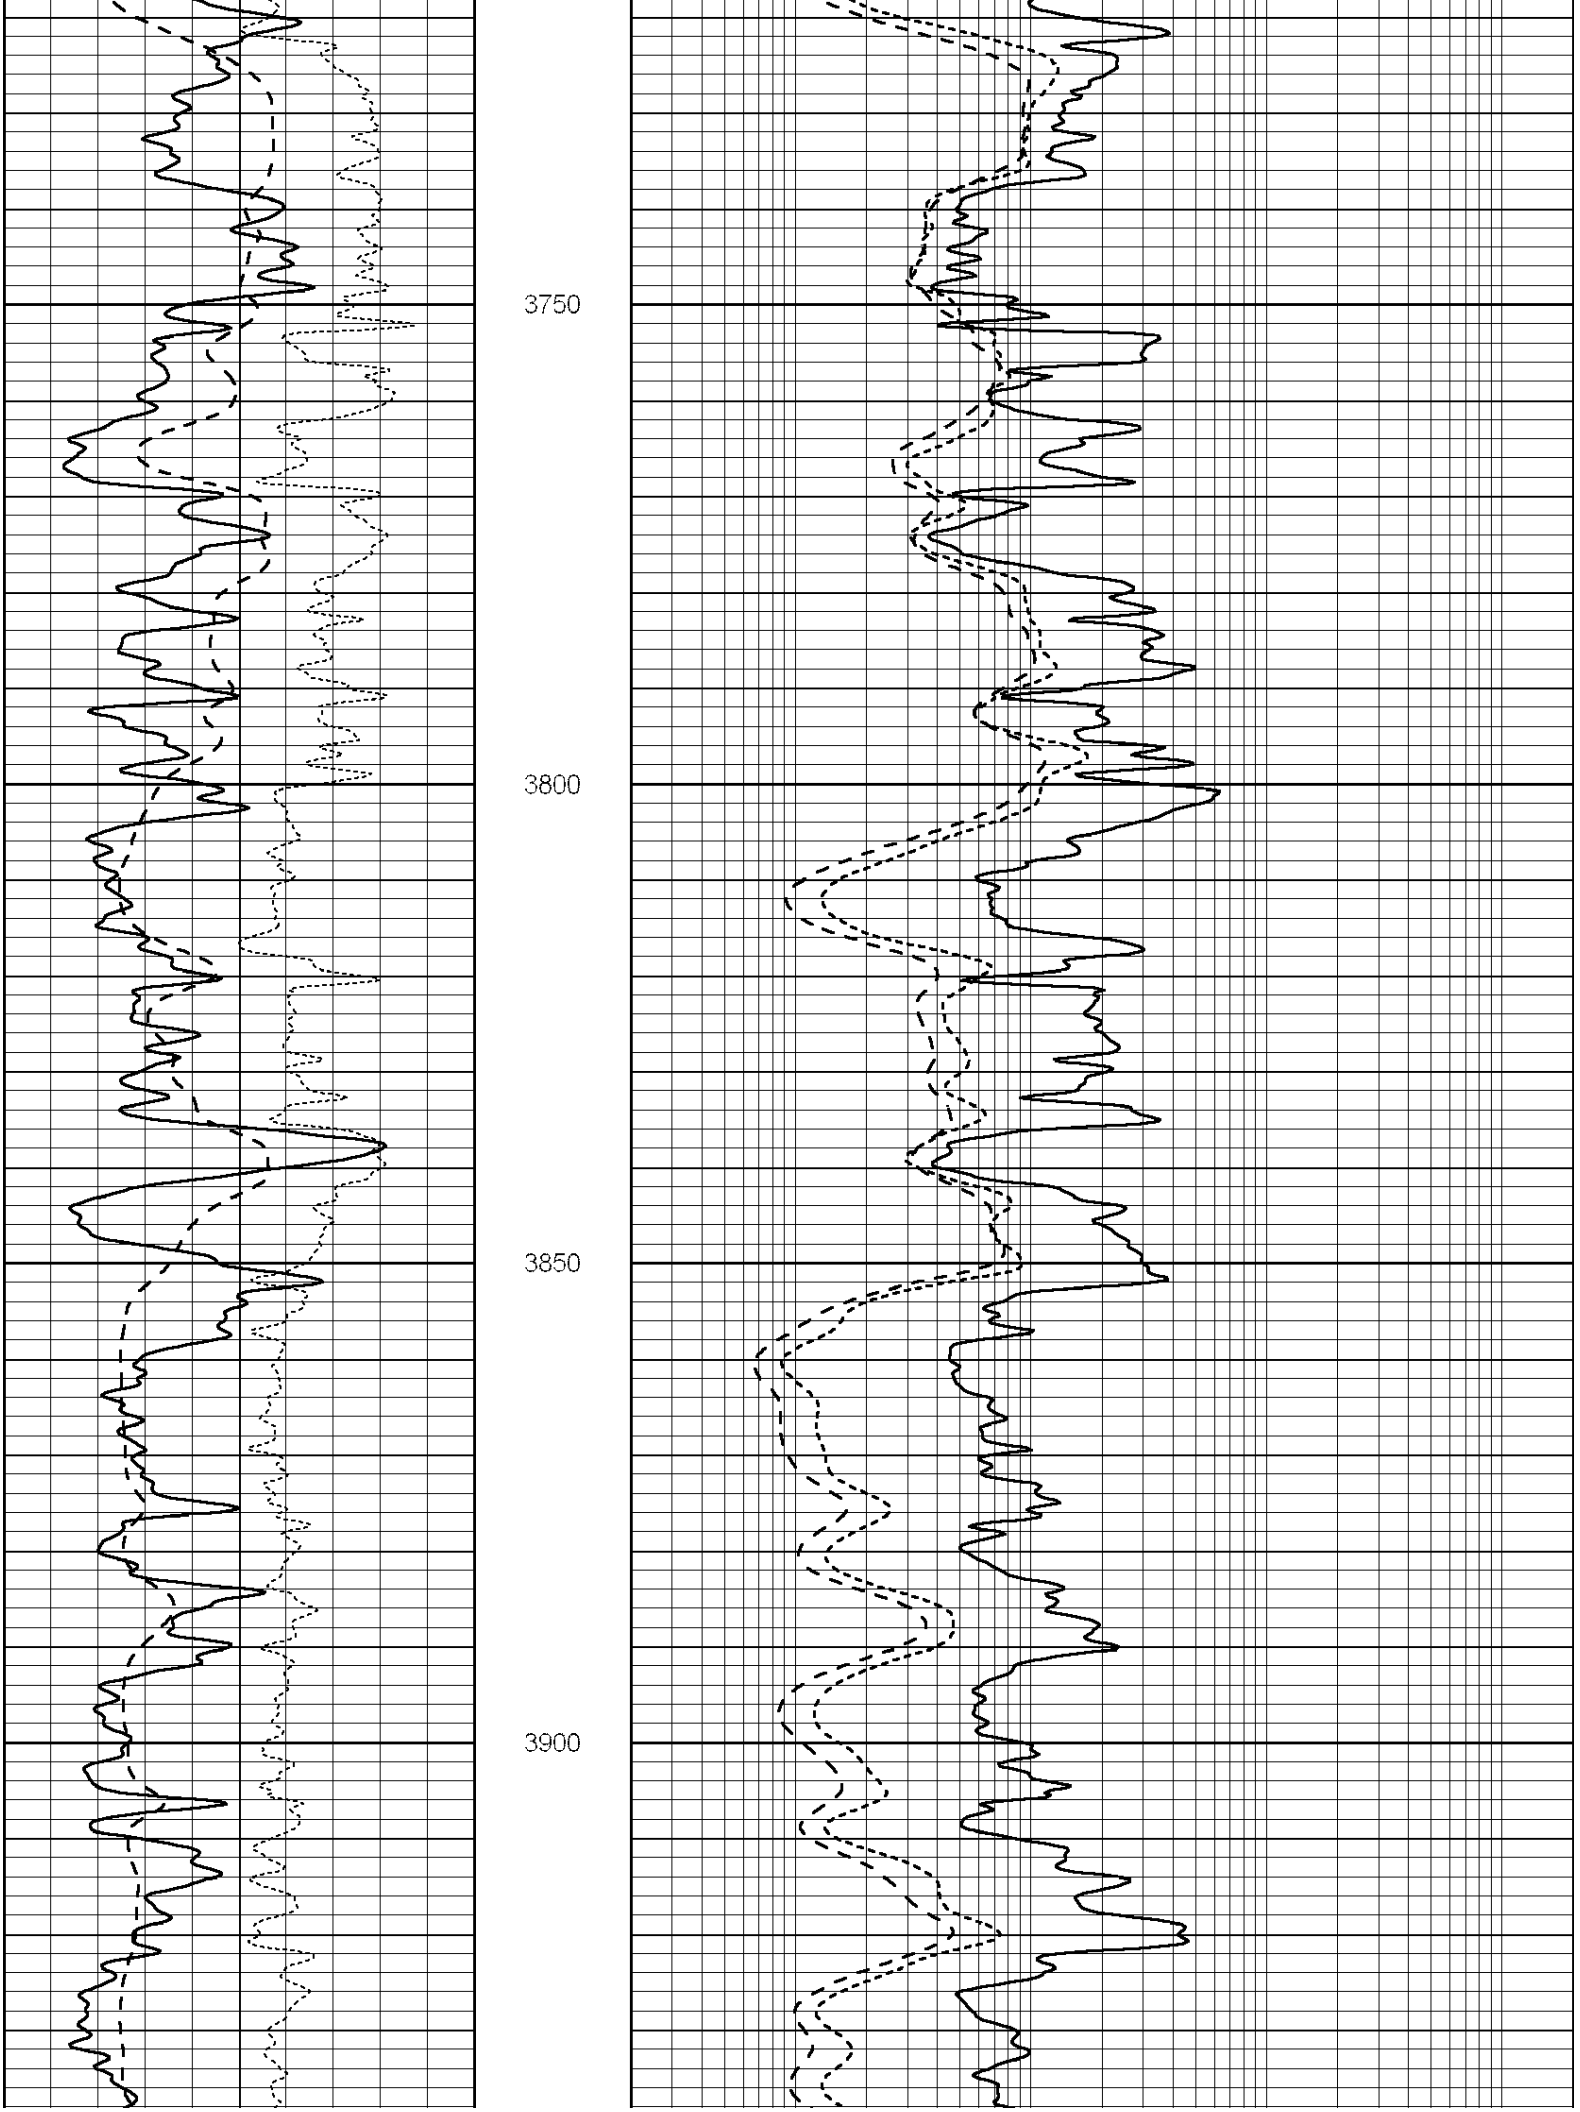
MAIN SECTION

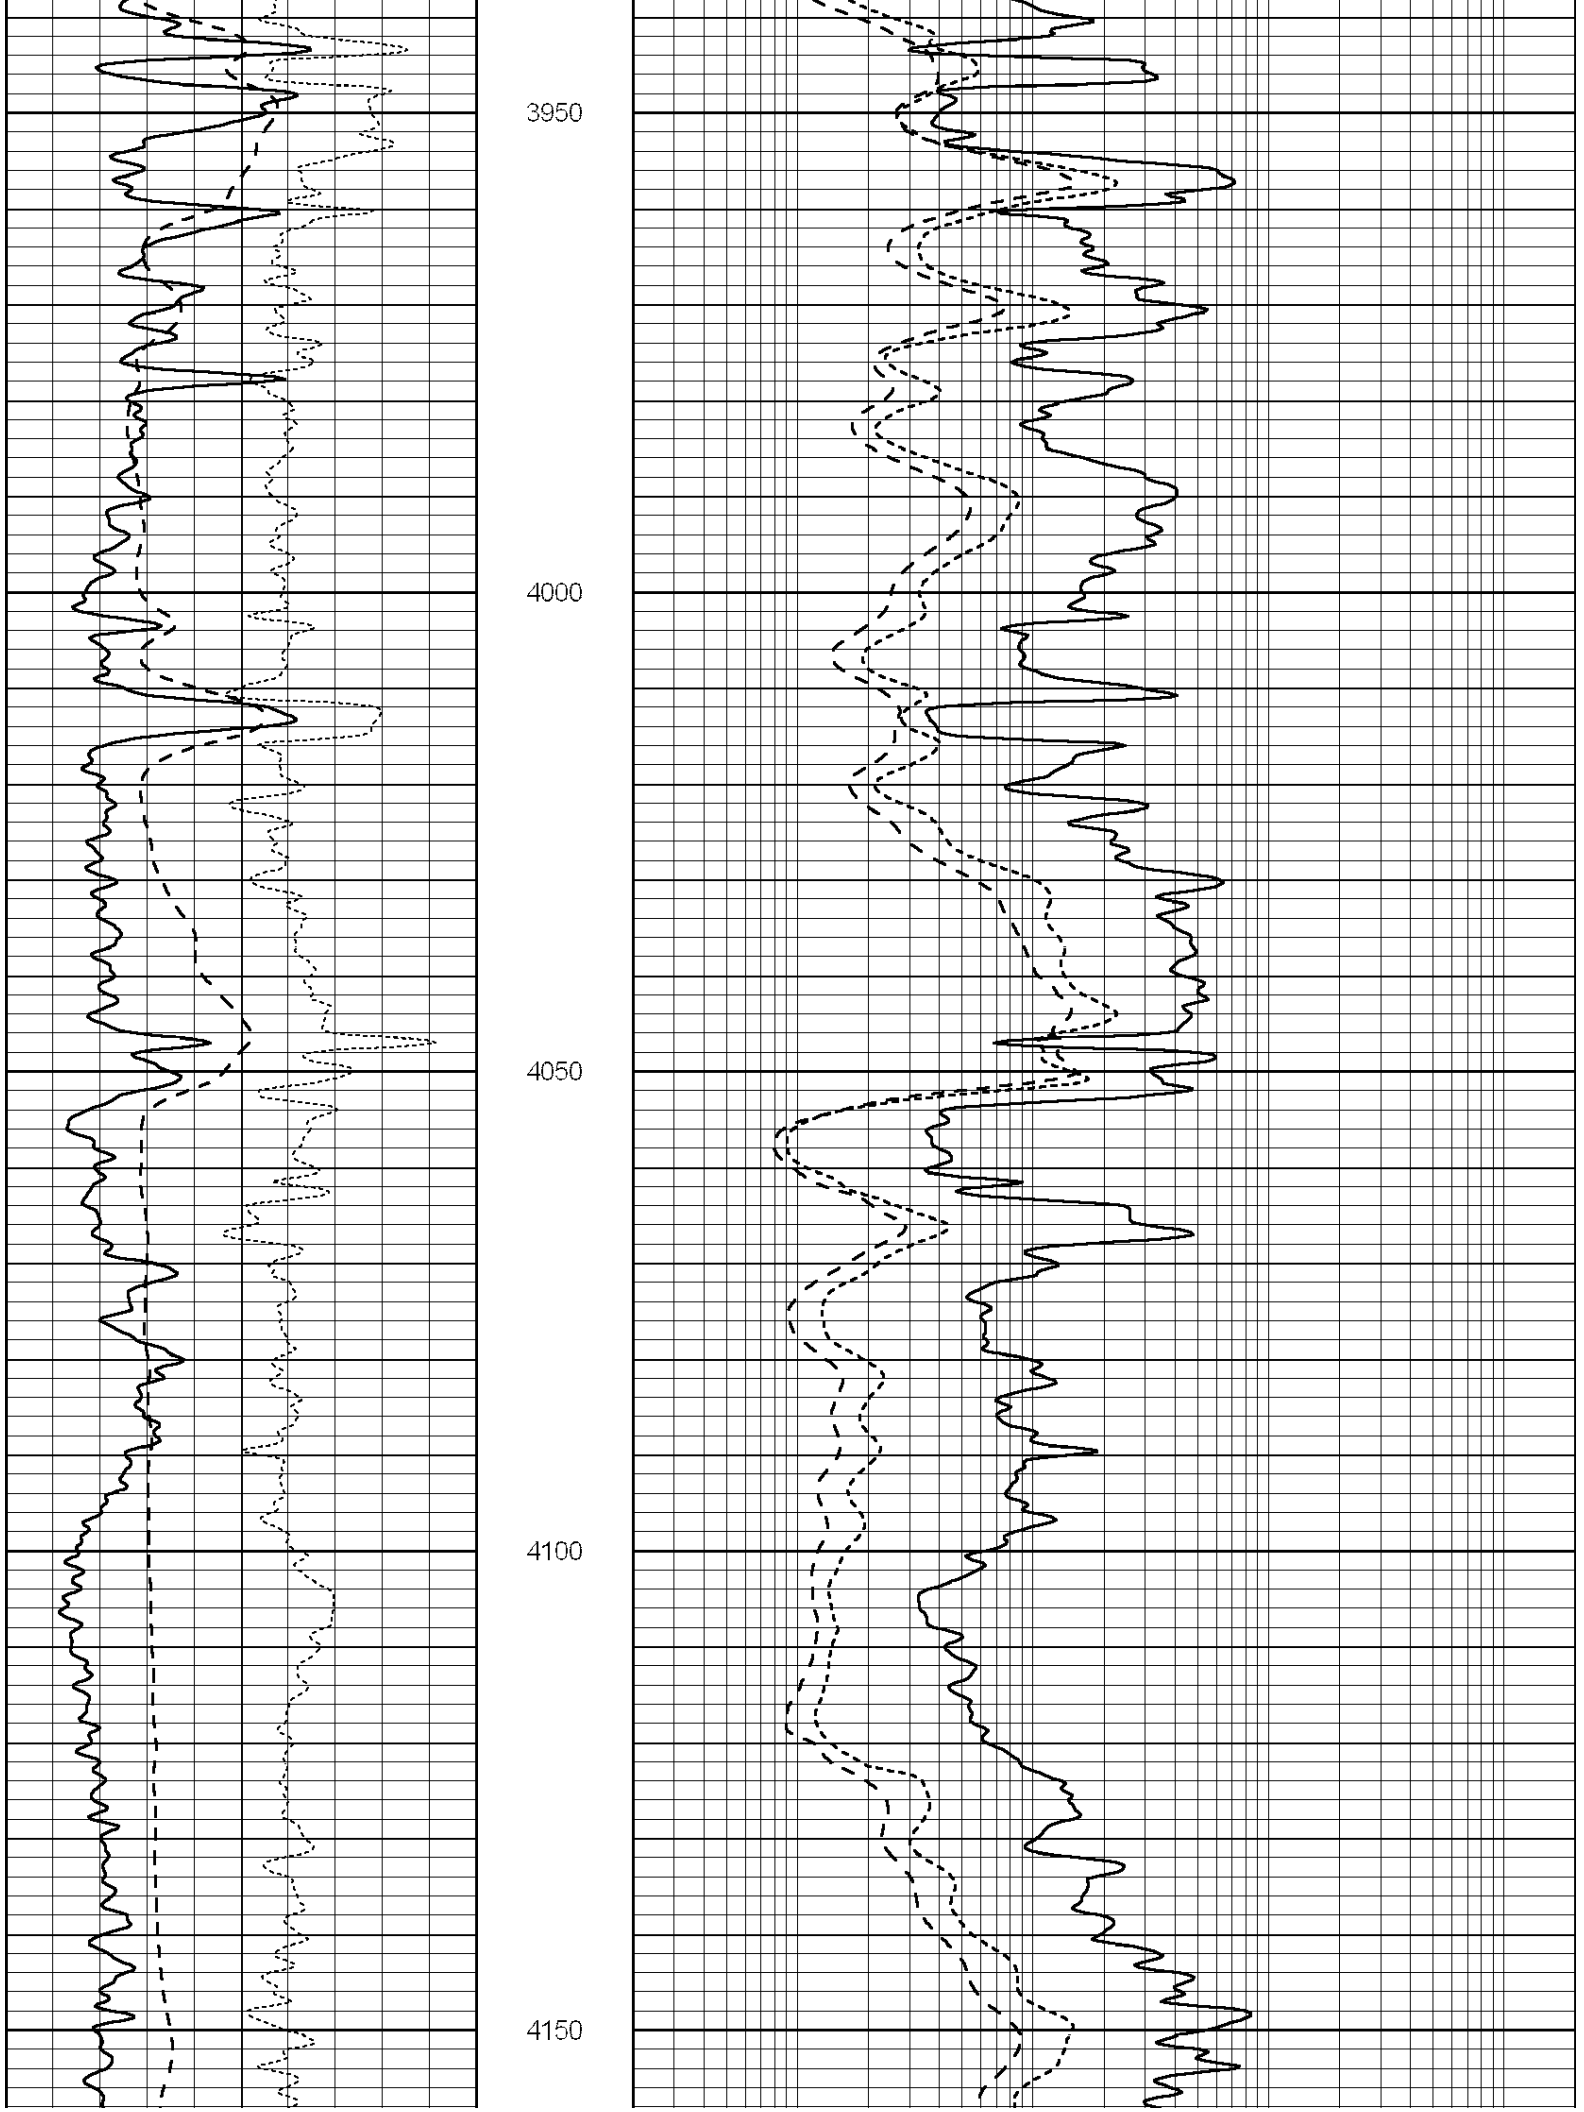
Database File: 008660ddn.db
Dataset Pathname: pass3.1
Presentation Format: _dil
Dataset Creation: Thu Dec 29 01:52:01 2011 by Calc Open-Cased 090629
Charted by: Depth in Feet scaled 1:240

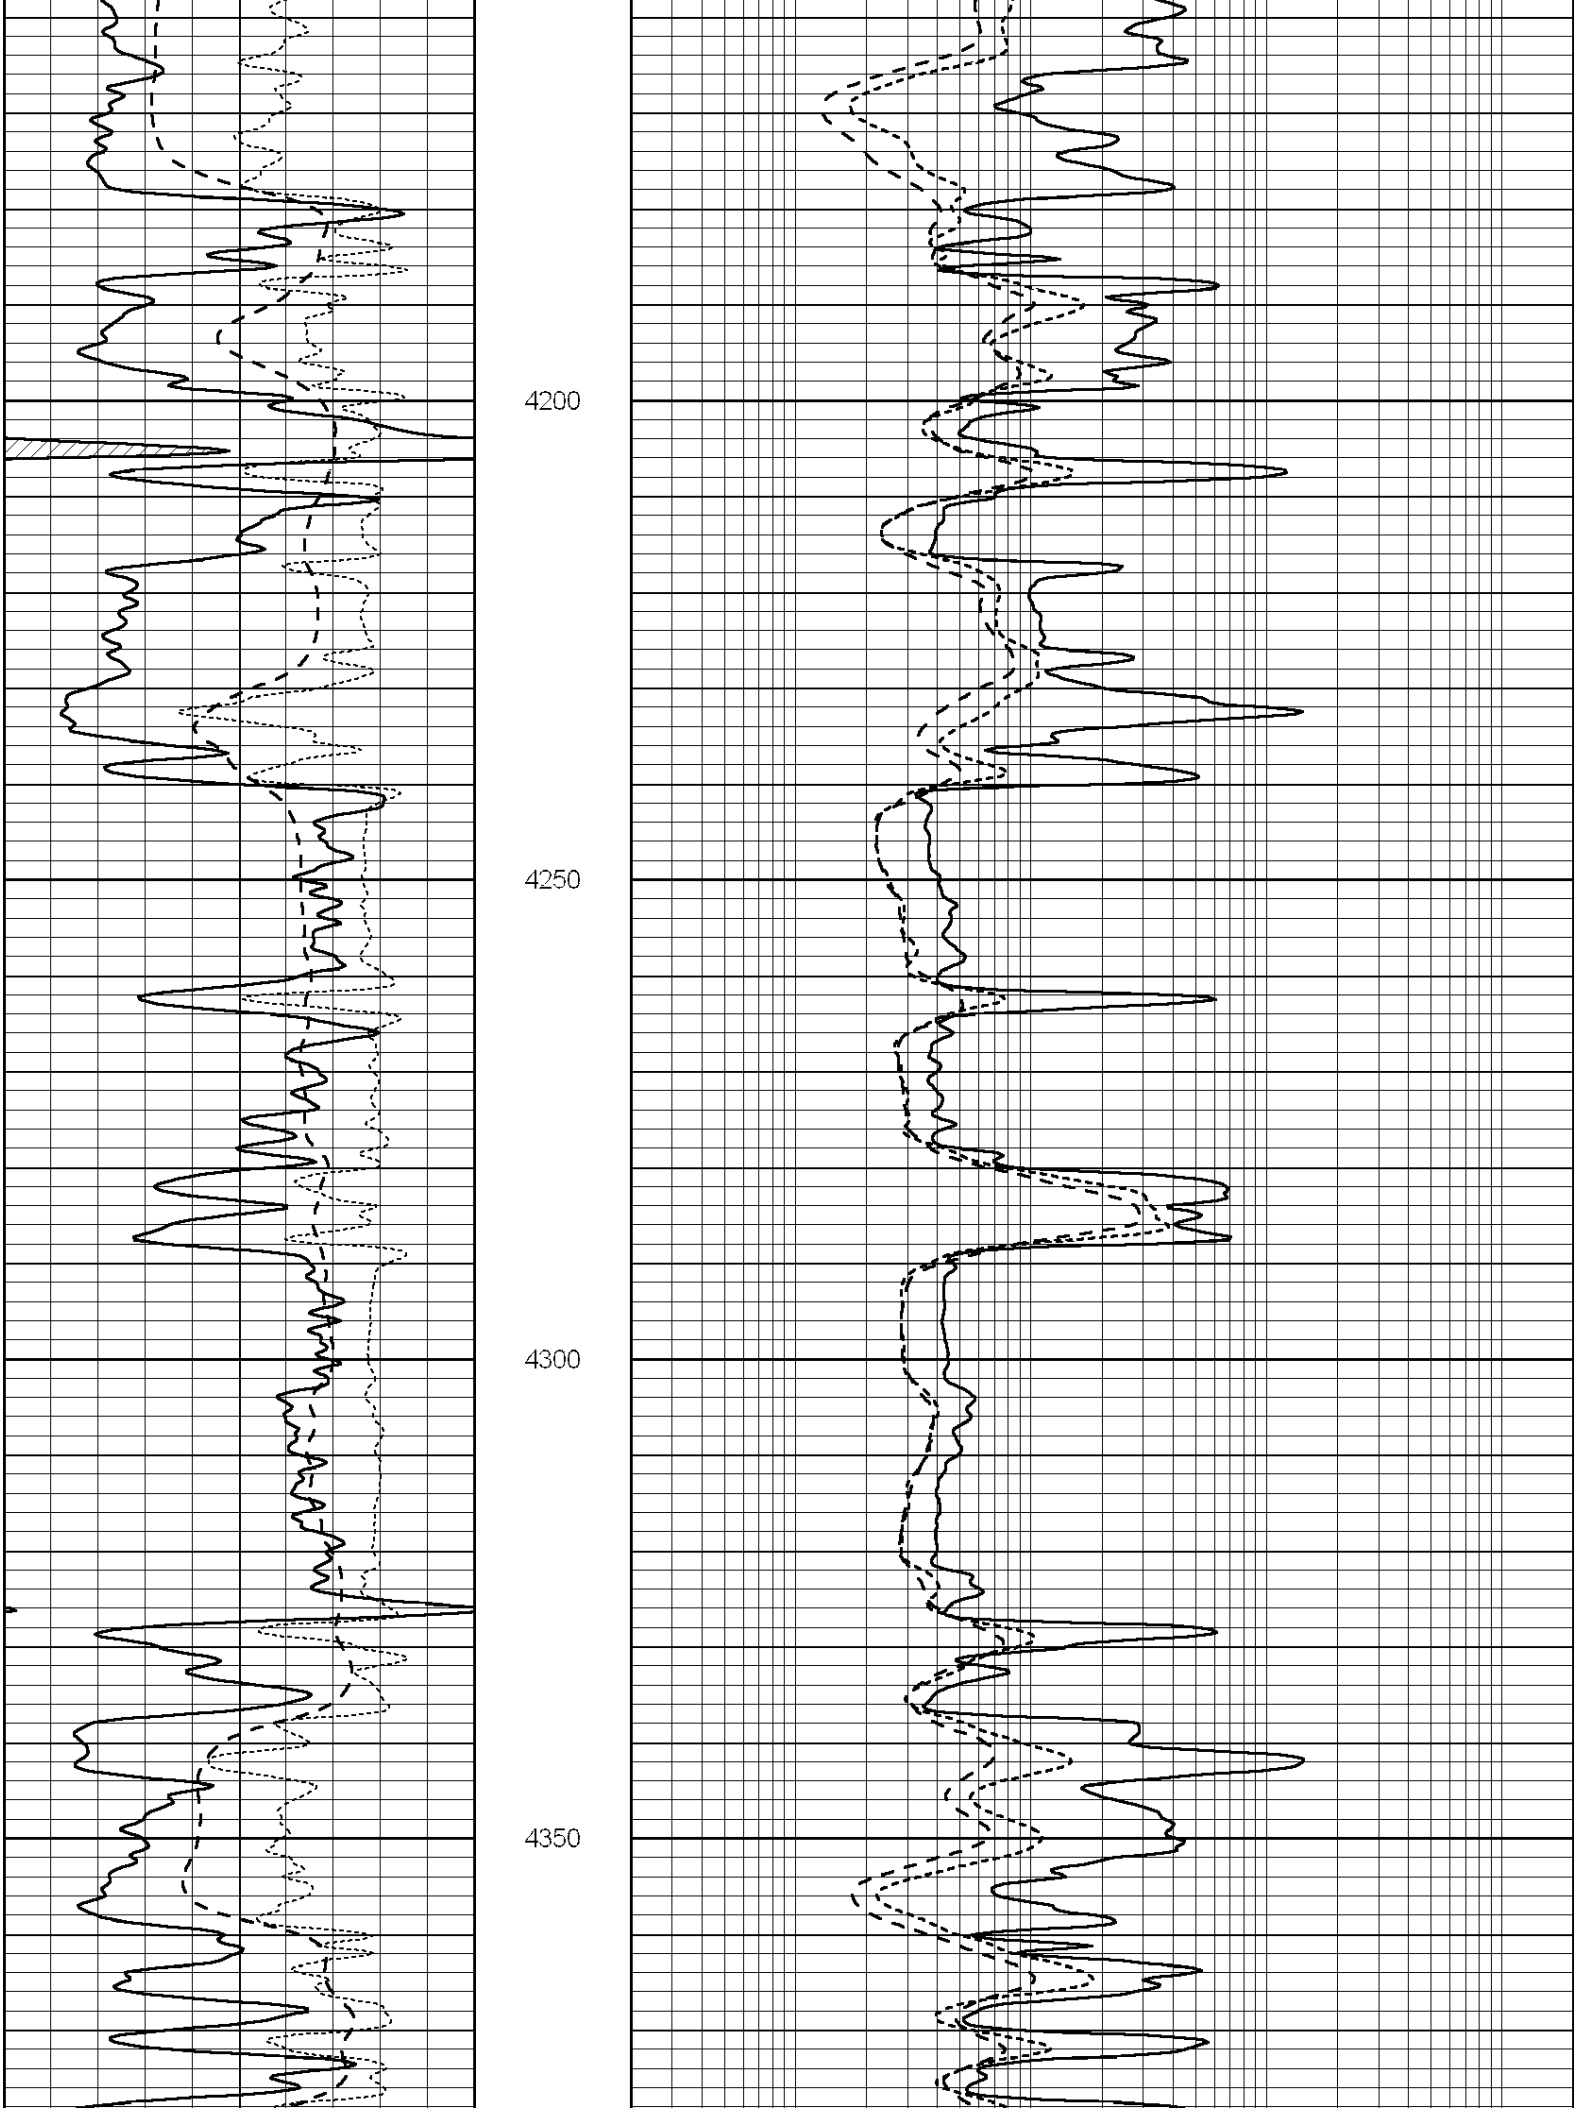
0	GAMMA RAY (GAPI)	150
-100	SP (mV)	100
-250	Rxo/Rt	50

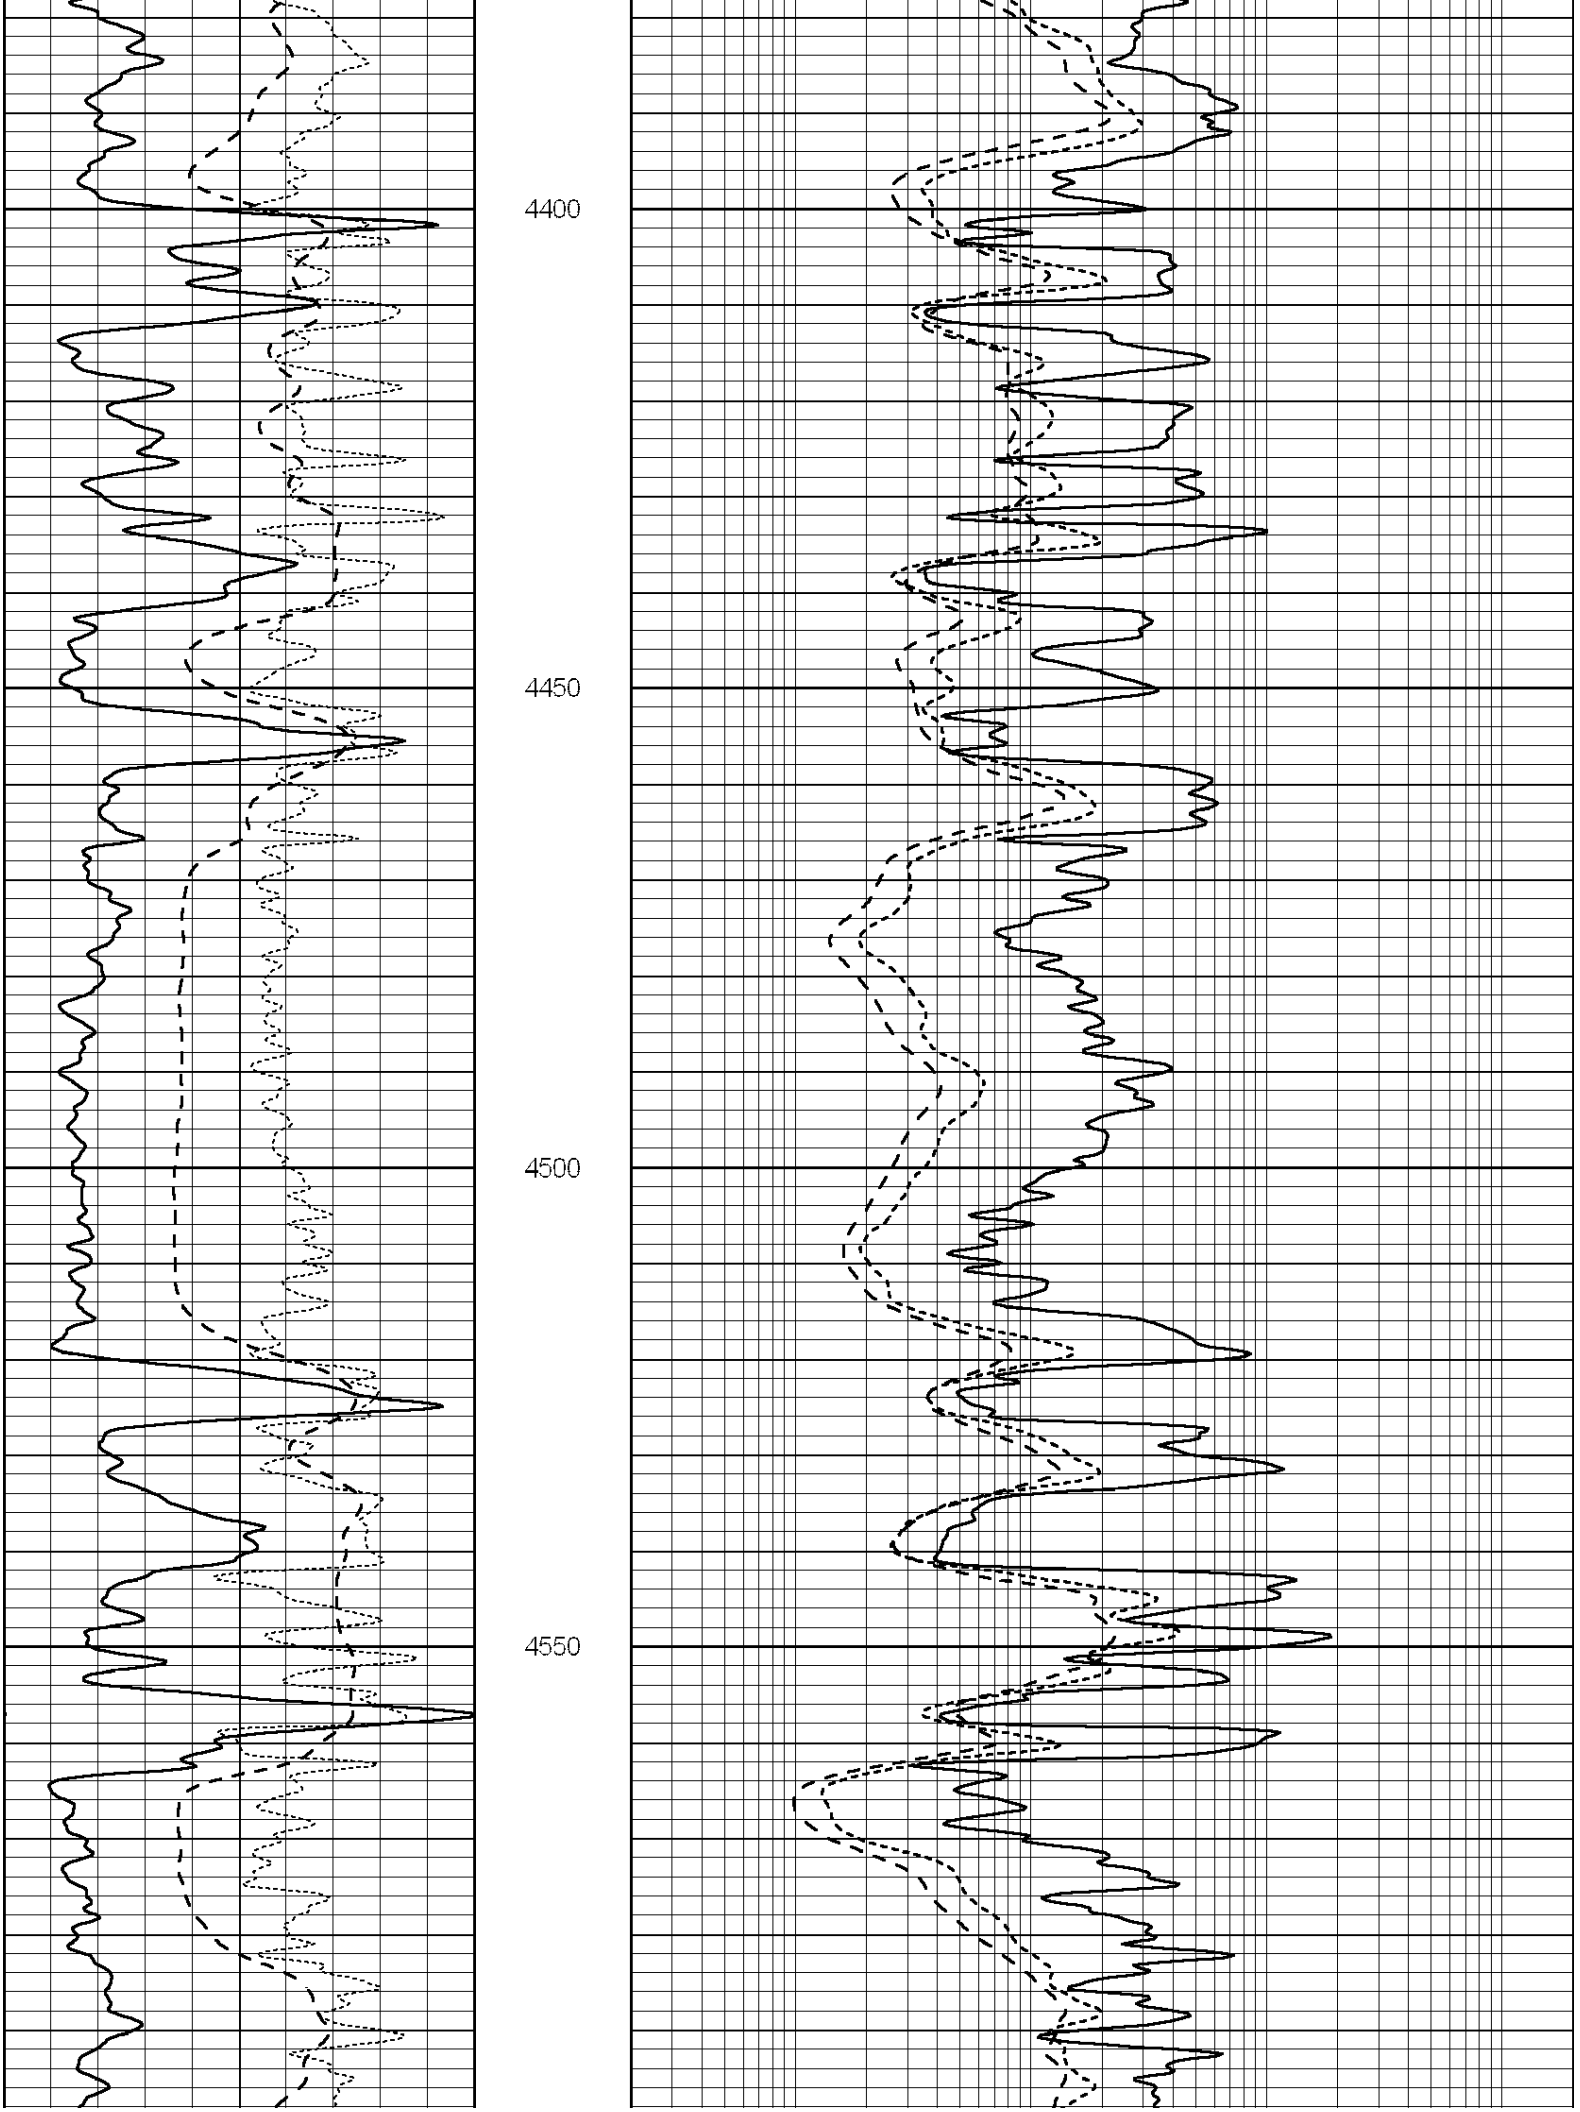
0.2	SHALLOW GUARD (Ohm-m)	2000
0.2	MEDIUM INDUCTION (Ohm-m)	2000
0.2	DEEP INDUCTION (Ohm-m)	2000

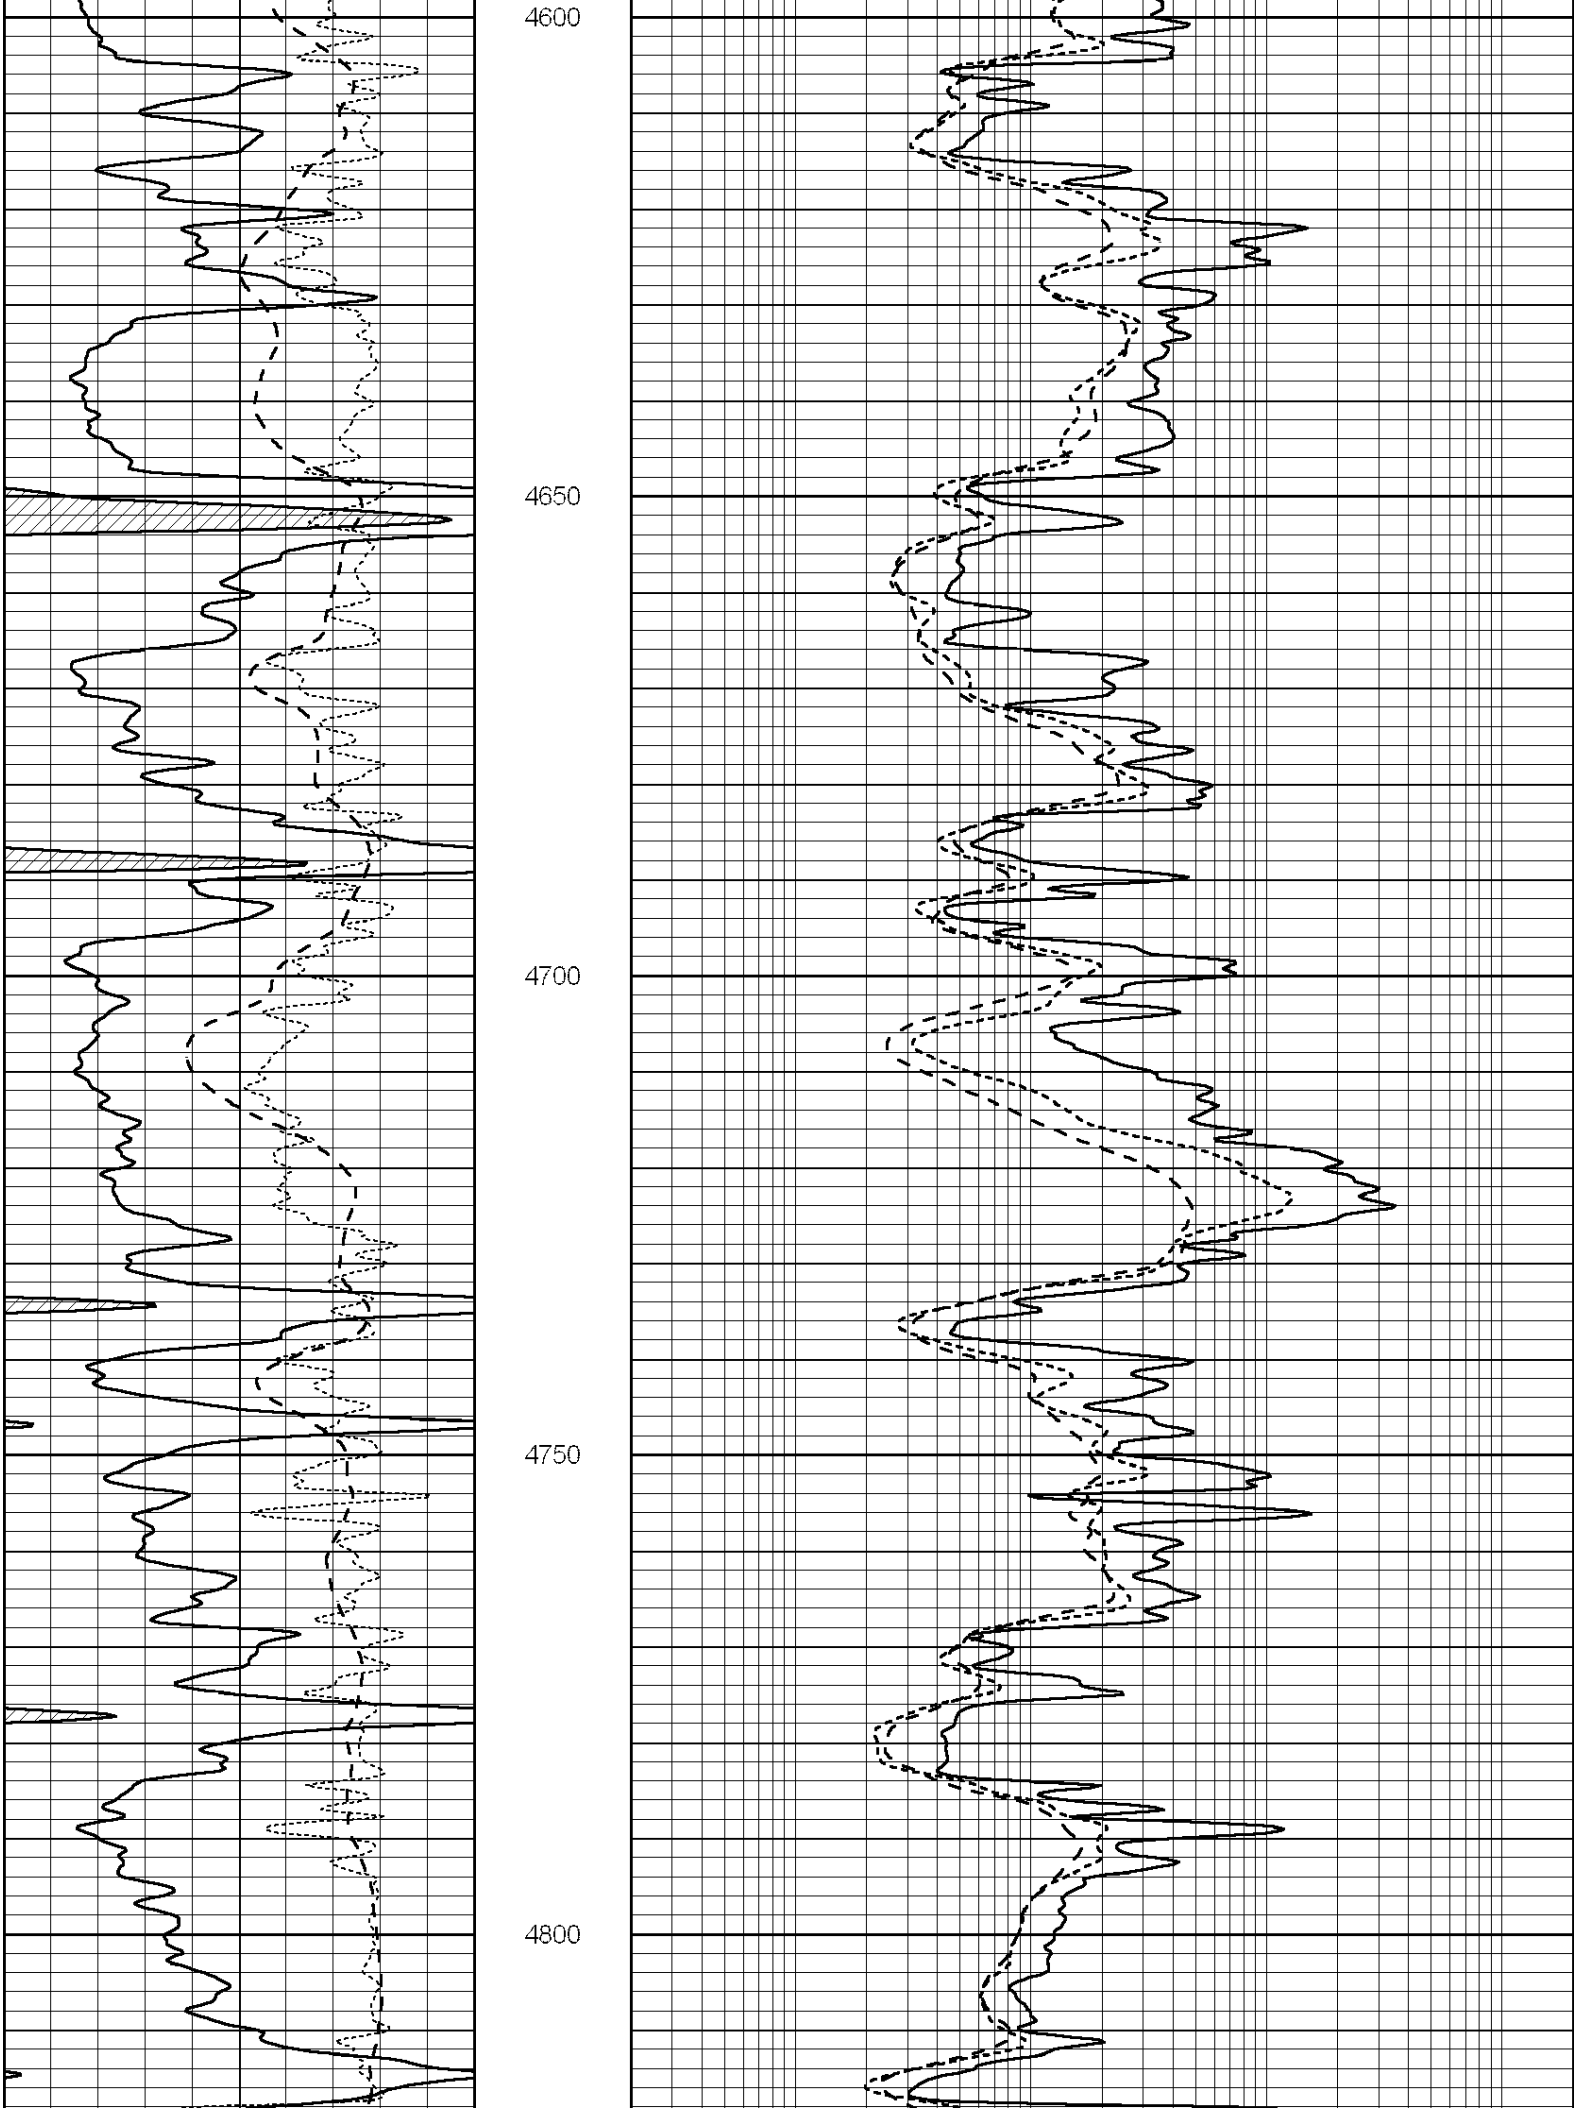

3500
3550
3600
3650
3700

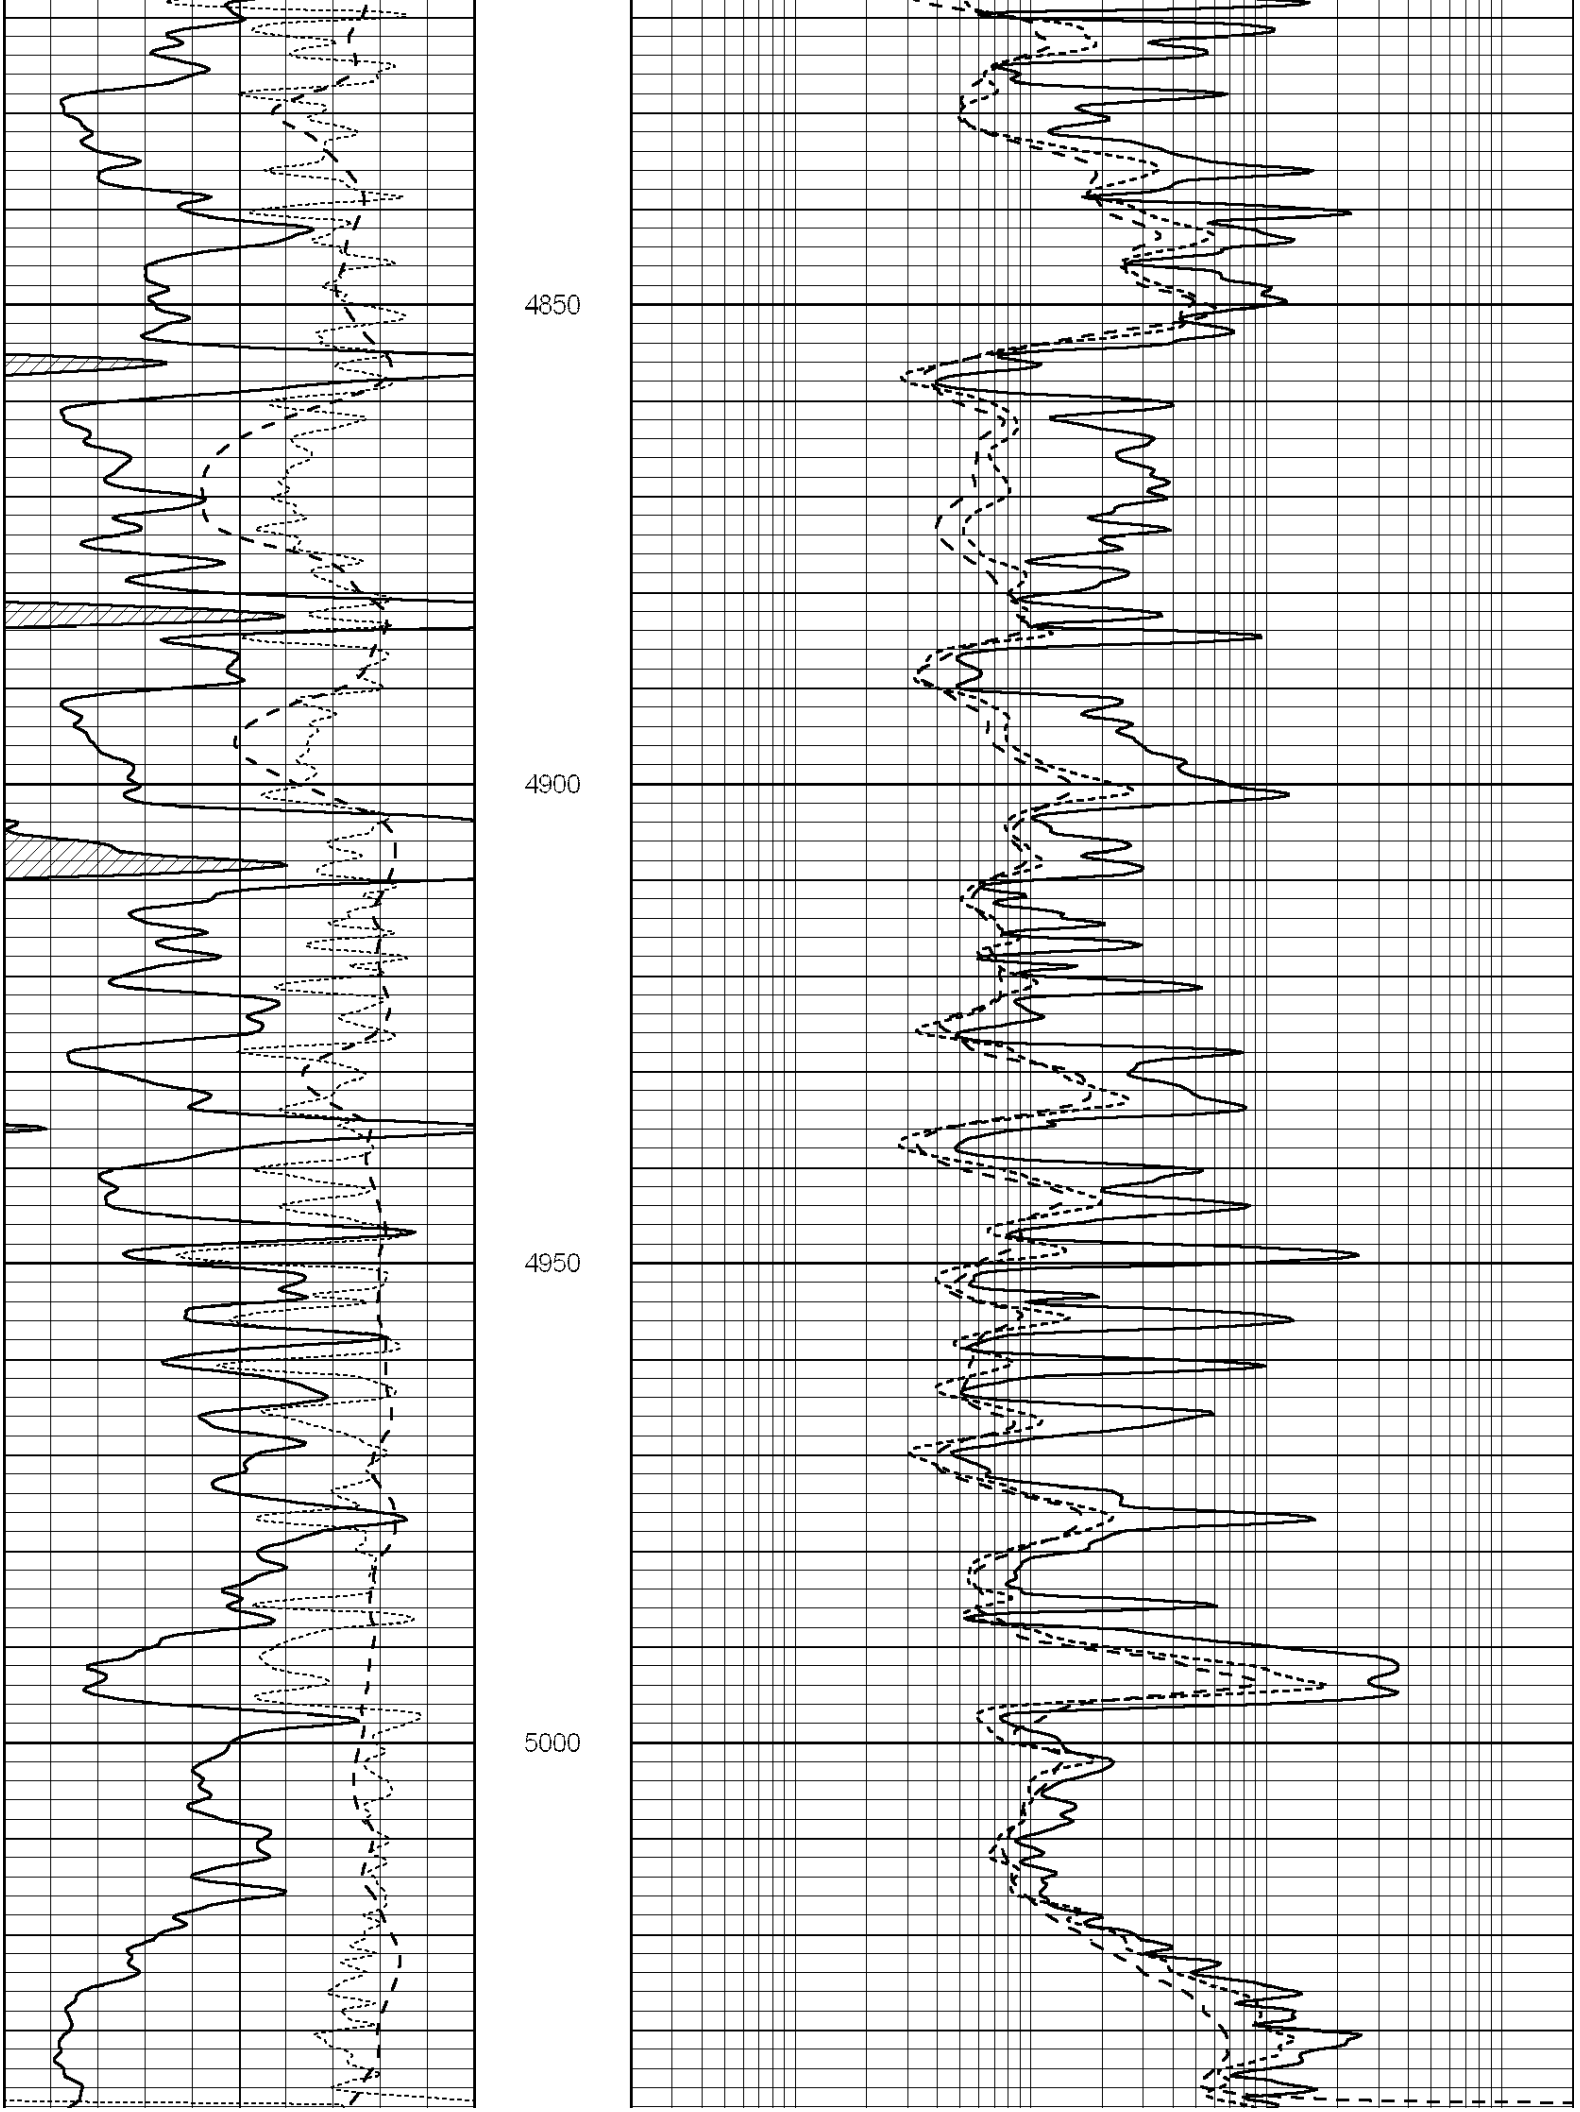

3750
3800
3850
3900

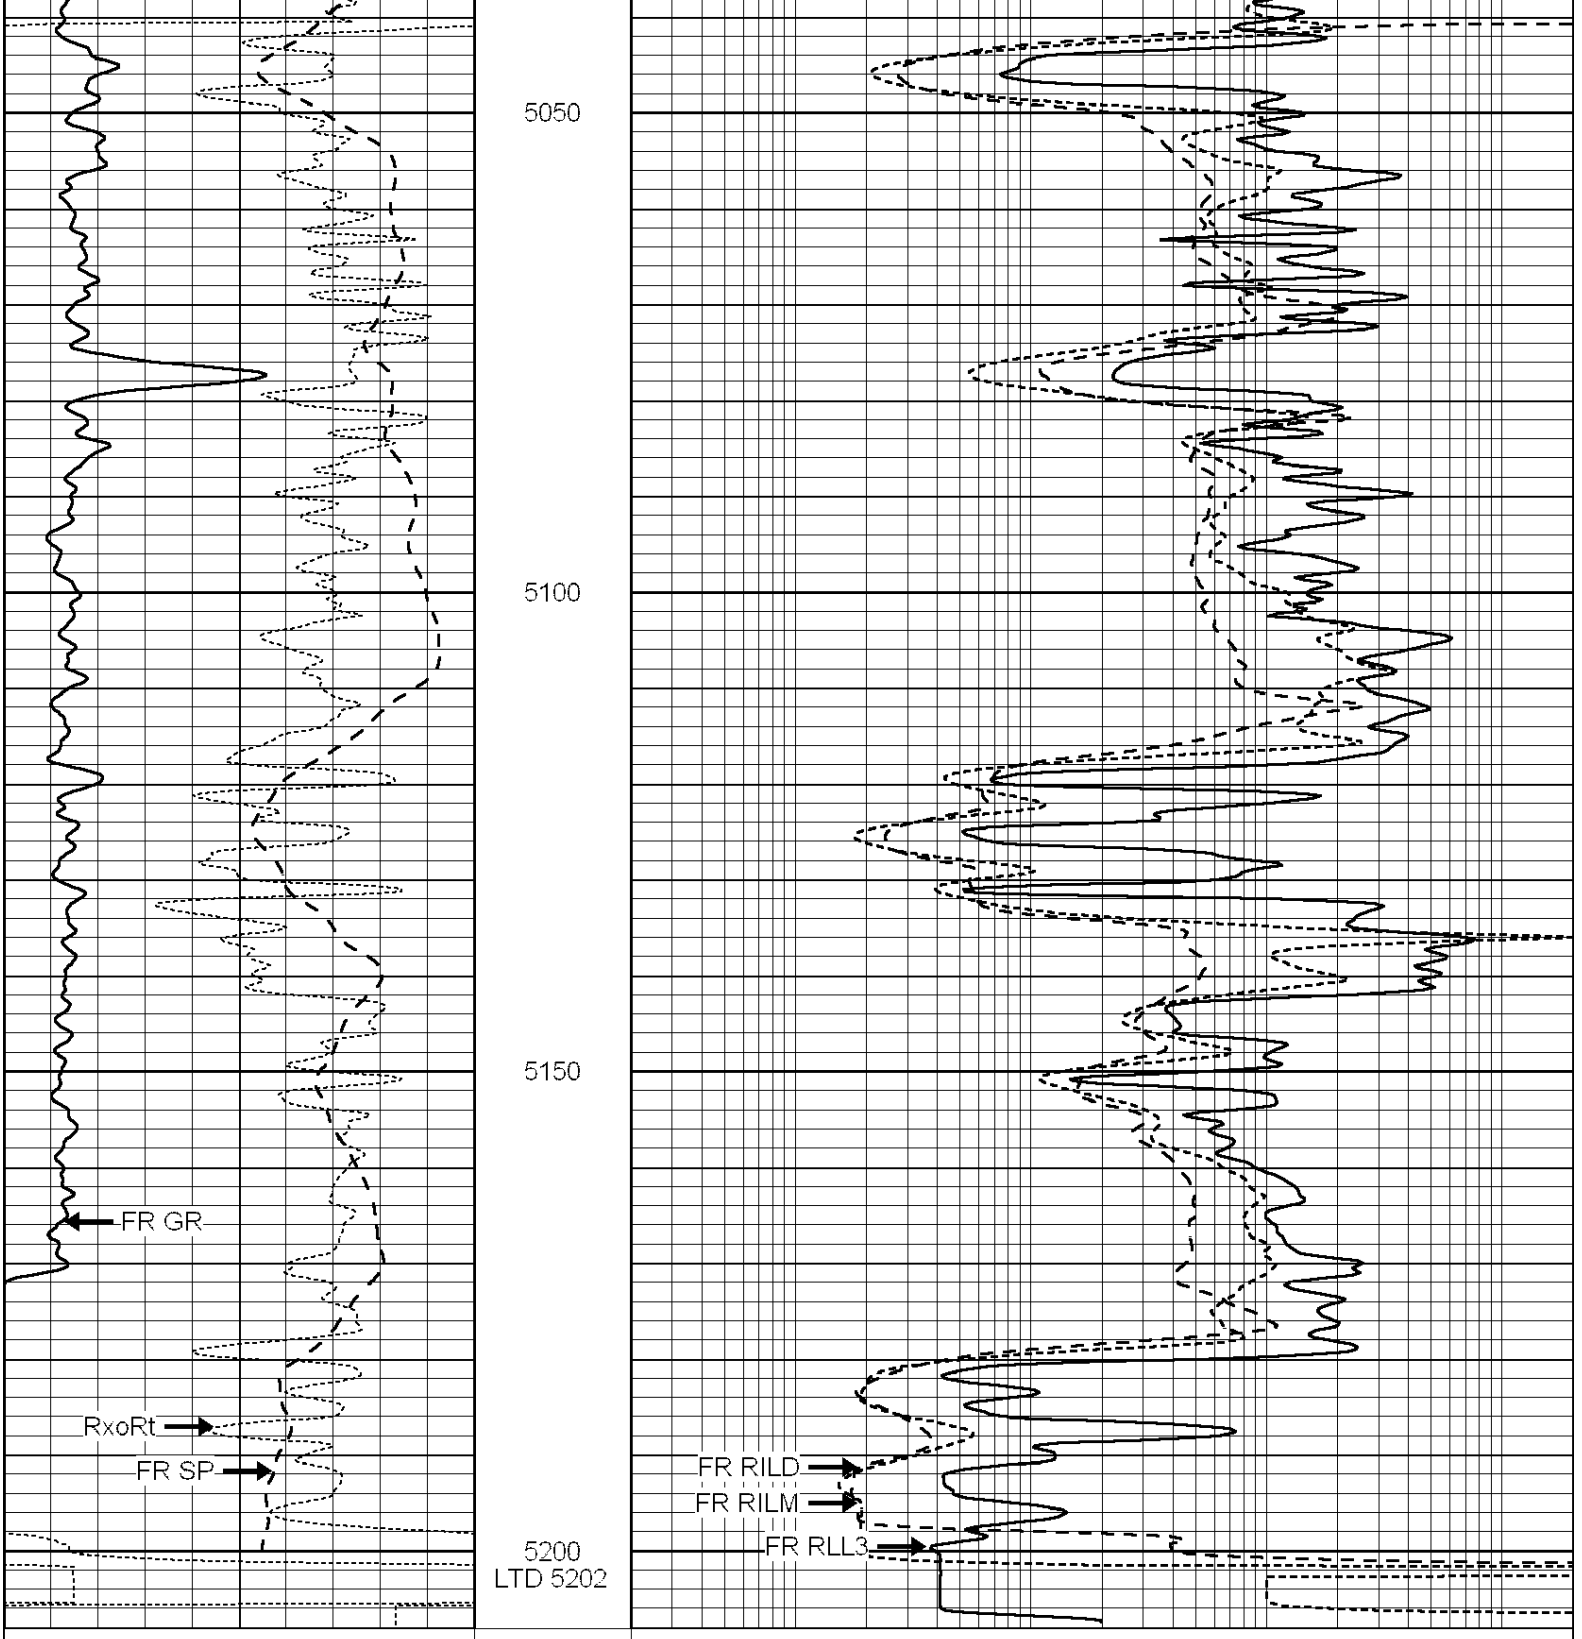

3950
4000
4050
4100
4150


4200
4250
4300
4350


4400
4450
4500
4550


4600
4650
4700
4750
4800


4850
4900
4950
5000



SUPERIOR WELL SERVICES

SUPERIOR
Hays,
Kansas

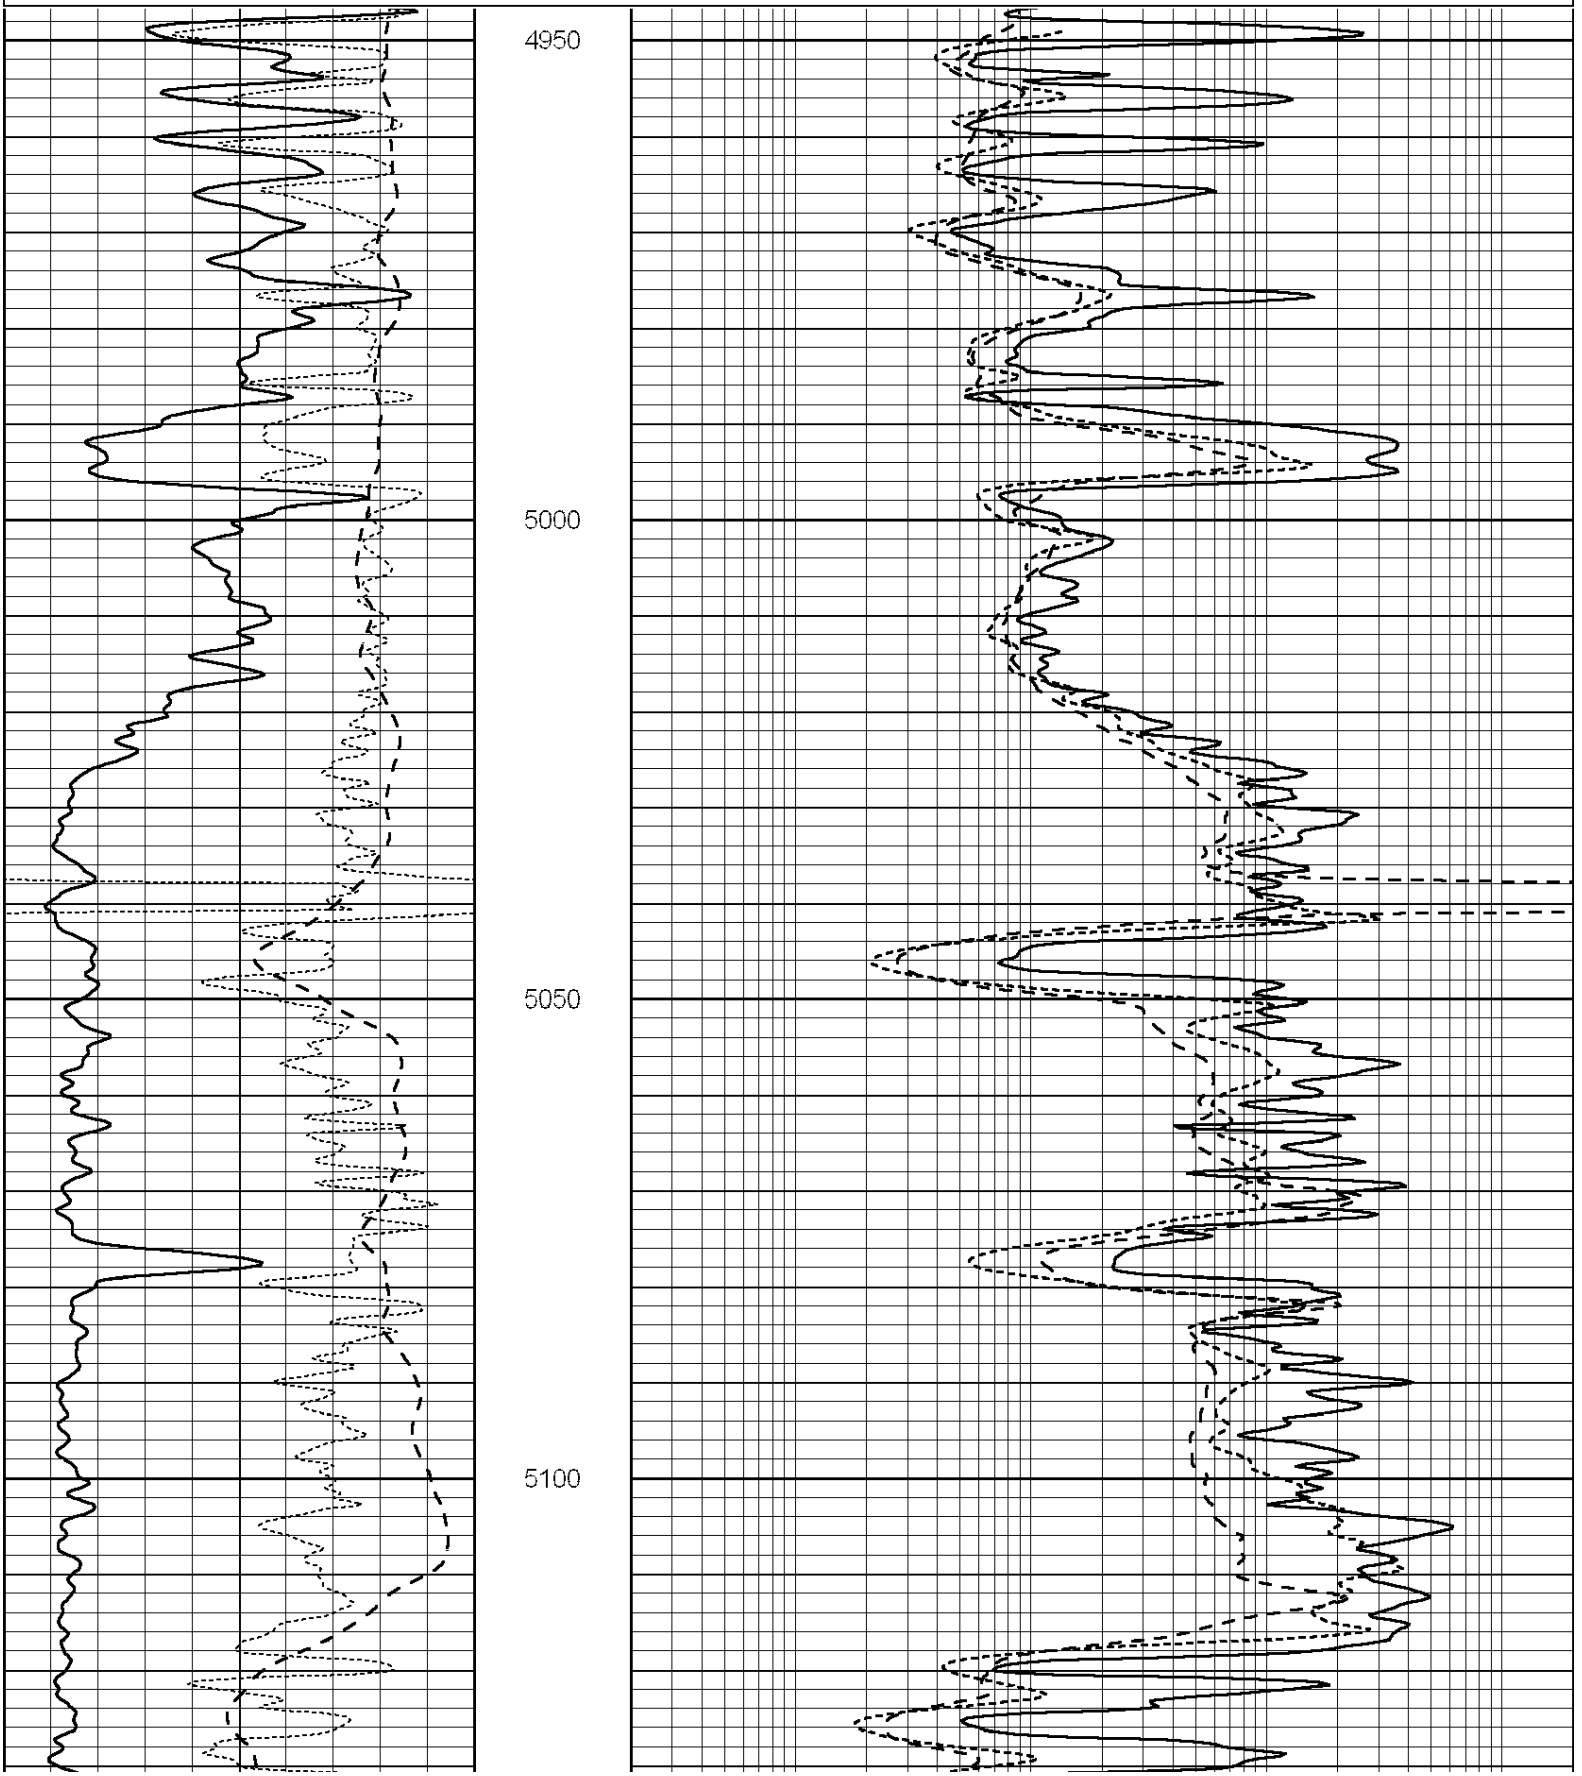
REPEAT SECTION

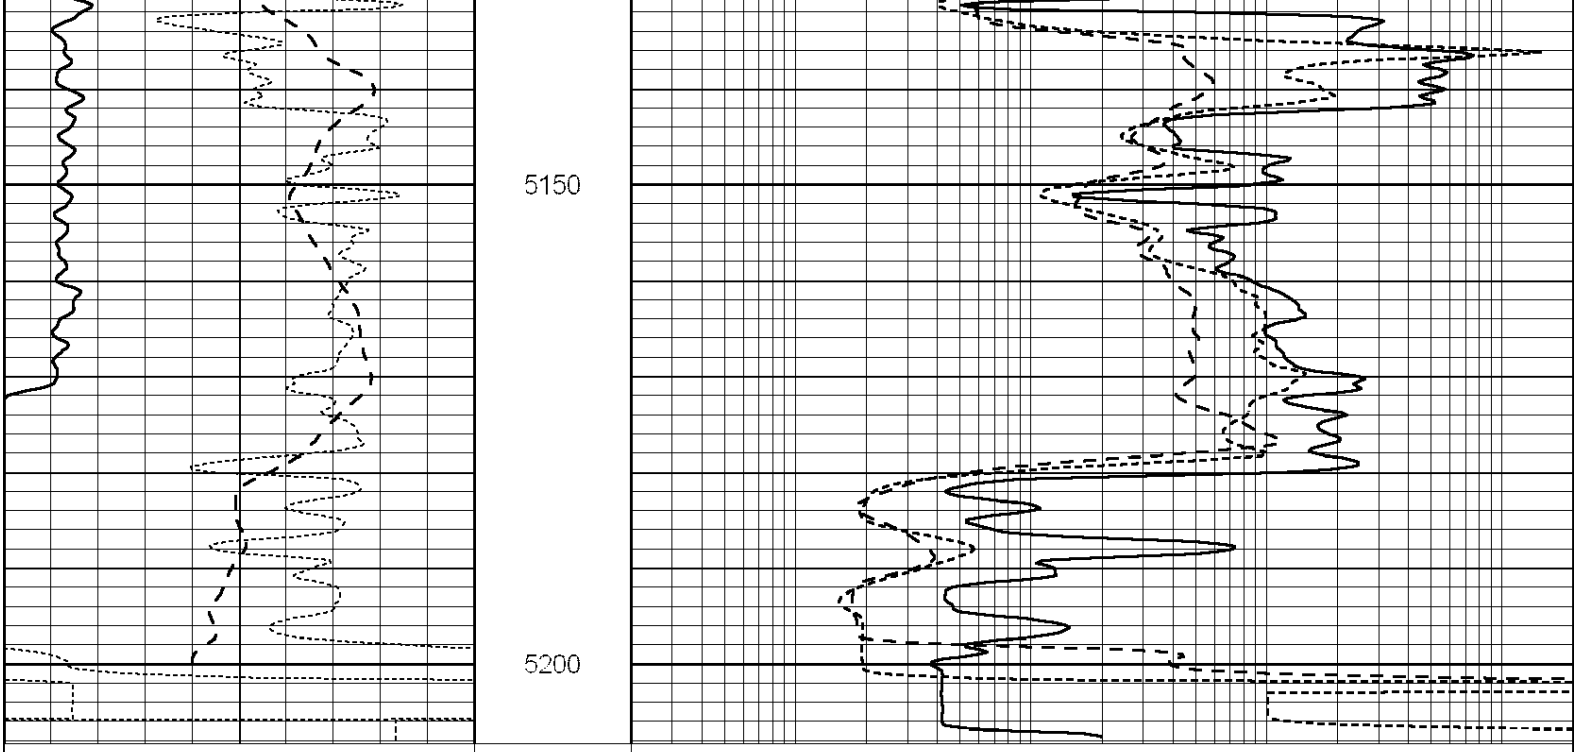
Database File: 008660ddn.db

Dataset Pathname: pass2.1
Presentation Format: _dil
Dataset Creation: Thu Dec 29 01:16:39 2011 by Calc Open-Cased 090629
Charted by: Depth in Feet scaled 1:240

0	GAMMA RAY (GAPI)	150
-100	SP (mV)	100
-250	Rxo/Rt	50

0.2	SHALLOW GUARD (Ohm-m)	2000
0.2	MEDIUM INDUCTION (Ohm-m)	2000
0.2	DEEP INDUCTION (Ohm-m)	2000





Calibration Report

Database File: 008660ddn.db
Dataset Pathname: pass2.1
Dataset Creation: Thu Dec 29 01:16:39 2011 by Calc Open-Cased 090629

Dual Induction Calibration Report

Serial-Model:	PROBE7-DILG
Surface Cal Performed:	Wed Jul 30 06:14:24 2008
Downhole Cal Performed:	Mon Jul 28 12:02:56 2008
After Survey Verification Performed:	Mon Jul 28 12:02:56 2008

Surface Calibration

	Readings			References			Results	
Loop:	Air	Loop		Air	Loop		m	b
Deep	-0.014	0.629	V	0.000	400.000	mmho/m	621.923	8.759
Medium	0.039	0.728	V	0.000	464.000	mmho/m	673.322	-26.058
Internal:	Zero	Cal		Zero	Cal		m	b
Deep	0.011	0.610	V	0.000	400.000	mmho/m	667.135	-7.256
Medium	0.005	0.712	V	0.000	464.000	mmho/m	655.677	-3.102

Downhole Calibration

	Readings			References			Results	
	Zero	Cal		Zero	Cal		m'	b'
Deep	0.000	0.000	mmho/m	14.508	388.384	mmho/m	1.000	0.000
Medium	0.000	0.000	mmho/m	166.367	504.400	mmho/m	1.000	0.000
LL3		7.500	V		1400.000	Ohm-m		
		0.000	V		20.000	Ohm-m		
		-7.200	V		4000.000	mmho-m		

After Survey Verification

After Survey Verification

	Readings			Targets			Results	
	Zero	Cal		Zero	Cal		m'	b'
Deep	0.000	0.000	mmho/m	0.000	0.000	mmho/m	0.000	0.000
Medium	0.000	0.000	mmho/m	0.000	0.000	mmho/m	0.000	0.000
LL3		1.000	Ohm-m		1.000	Ohm-m		
		0.000	Ohm-m		0.000	Ohm-m		
		1.000	mmho-m		1.000	mmho-m		

Compensated Density Calibration Report

Serial-Model:	GEAR4-GEARHART
Source / Verifier:	143 / 143
Master Calibration Performed:	Sat Jul 16 17:35:04 2011

Master Calibration

	Density		Far Detector	Near Detector	
Magnesium	1.710	g/cc	1015.91	497.51	cps
Aluminum	2.580	g/cc	227.67	350.20	cps

Spine Angle = 76.79 Density/Spine Ratio = 0.566

	Size		Reading	
Small Ring	8.00	in	2.25	V
Large Ring	14.00	in	4.37	V

Compensated Neutron Calibration Report

Serial Number:	6I
Tool Model:	G

CALIBRATION

Detector	Readings		Target		Normalization
Short Space	1.00	cps	1.00	cps	1.0000
Long Space	1.00	cps	1.00	cps	1.0000

Gamma Ray Calibration Report

Serial Number:	#8	
Tool Model:	OPEN	
Performed:	Mon Jun 13 16:56:43 2011	
Calibrator Value:	150.0	GAPI
Background Reading:	0.0	cps
Calibrator Reading:	175.0	cps
Sensitivity:	0.8371	GAPI/cps