Company	QUEST DEVELOPMENT CO.
Well	LEHMANN #14
Field	PARMELY
County	COFFEY
State	KANSAS

ORNISH WIRELINE SERVICES, INC. CHANUTE, KANSAS

GAMMA RAY NEUTRON COMPLETION LOG

Company	QUEST DEVELOPMENT CO.
Well	LEHMANN #14
Field	PARMELY
County	COFFEY
State	KANSAS
Location	API#: 15-001-30000-00-00 (Other Services) SW - NE - SW - NW 1980' FNL 1320' FWL Section 33 TWP. 22S RGE. 17E
Elev.	GL: 0 KB: 0 DF: 0
Date	7-27-2012
Drilling Measured from	GL
Depth Reference	Log Measured from: KB 0 ft above GL
Depth Datum	KB
Total Depth Driller	1500
Total Depth Logger	1500
Bottom Log Interval	1500
Top Log Interval	SURFACE
Casing Driller Size	20.00 @ 43
Casing Logger Size	20.00 @ 43
Type Fluid	WATER
Density / Viscosity	10.0 / 40.0
Max Recorded Temp	0
Estimated Cement Top	SURFACE
Cement Type / Sacks	50/50 POZ / 8
Accepted by Tech Advisor	Y
Accepted by Customer	Y
Equipment Number	1
Truck Number	10
Operator	GORN S.
Witnessed By	
Recorded By	GORN S.

>>> Field Name <<<

All interpretations are opinions based on inferences from electrical or other measurements and we cannot and do not guarantee the accuracy or correctness of any interpretation, and we shall not, except in the case of gross or willful negligence on our part, be liable or responsible for any loss, costs, damages, or expenses incurred or sustained by anyone resulting from any interpretation made by any of our officers, agents or employees. These interpretations are also subject to our general terms and conditions set out in our current Price Schedule.

Comments

THANK YOU

Sensor	Offset (ft)	Schematic	Description	Len (ft)	OD (in)	Wt (lb)
GR	7.59		GR-TITAN_169 (TIT169_001) Titan 11/16" Gamma Ray	4.75	1.69	20.00
CCL	5.05		CCL-TITAN_169 (TIT169) Titan 11/16" Logging CCL	1.83	1.69	7.50
NEU	0.63		NEU-TITAN_169 (TIT169_001) Titan 11/16" Neutron	4.33	1.69	20.00

Dataset:	lehmann #14.db: field\well\run1\pass1
Total Length:	10.93 ft
Total Weight:	47.92 lb
O.D:	1.69 in

Database File:	g:\ehmann #14.db
Dataset Pathname:	field\well\run1
Presentation Format:	gr-ccl
Dataset Creation:	Fri Jul 27 06:26:56 2012 by Log Std Casedhole 07122
Charted by:	Depth in Feet scaled 1:240

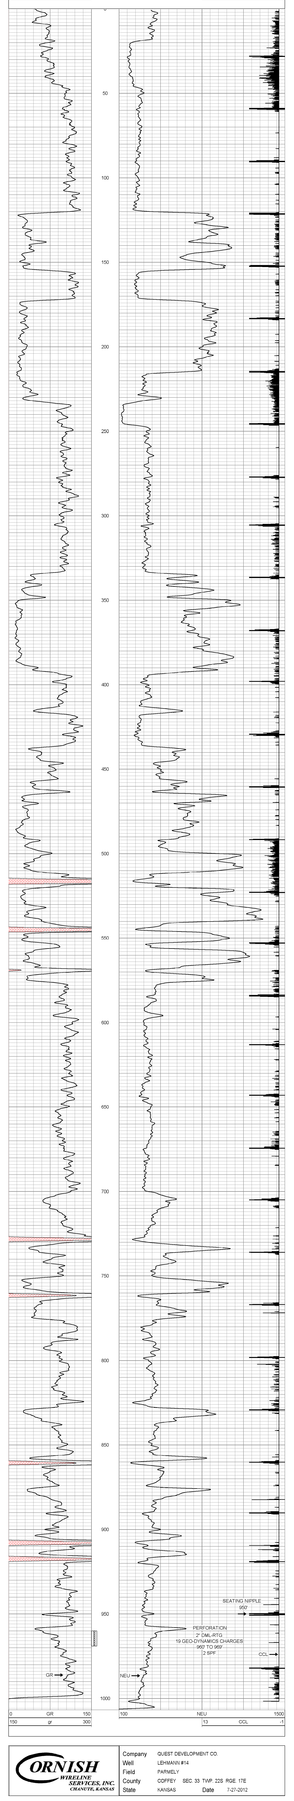

Company	QUEST DEVELOPMENT CO.
Well	LEHMANN #14
Field	PARMELY
County	COFFEY SEC 33 TWP. 22S RGE. 17E
State	KANSAS Date 7-27-2012

ORNISH WIRELINE SERVICES, INC. CHANUTE, KANSAS