Company	TAILWATER, INC.
Well	WHITESIDE #24-T
Field	GARNETT SHOESTRING
County	ANDERSON
State	KANSAS

ORNISH WIRELINE SERVICES, INC. CHANUTE, KANSAS

GAMMA RAY NEUTRON COMPLETION LOG

Company	TAILWATER, INC.
Well	WHITESIDE #24-T
Field	GARNETT SHOESTRING
County	ANDERSON
State	KANSAS
Location	SEC. 22 TWP. 20S RGE. 20E 330' FSL & 2,277' FWL Elev.: G.L. 1,000 K.B. N/A
API #	15-003-24640-0000
Other Services	
Permanent Datum	G.L.
Log Measured From	K.B. 10.00 Above Perm. Datum
Drilling Measured From	K.B.
Date	5-9-2012
Run Number	ONE
Depth Driller	1,000
Depth Logger	1,000
Bottom Logged Interval	1,000
Top Log Interval	SURFACE
Casing Driller	8.625 @ 21.00
Casing Logger	8.625 @ 21.00
Bit Size	7.875
Type Fluid in the Hole	WATER
Dens. Visc.	N/A
Max. Recorded Temp.	0
Estimated Cement Top	0
Time Well Ready	0
Equipment Number	1
Location	107
Recorded By	EVAN ENSIGN
Witnessed By	CECIL G. MCPHERSON Jr.

All interpretations are opinions based on inferences from electrical or other measurements and we cannot and do not guarantee the accuracy or correctness of any interpretation, and we shall not, except in the case of gross or willful negligence on our part, be liable or responsible for any loss, costs, damages, or expenses incurred or sustained by anyone resulting from any interpretation made by any of our officers, agents or employees. These interpretations are also subject to our general terms and conditions set out in our current Price Schedule.

Comments

THANK YOU

Sensor	Offset (ft)	Schematic	Description	Len (ft)	OD (in)	Wt (lb)
GR	7.59		GR-TITAN_169 (TIT169_001) Titan 1 11/16" Gamma Ray	4.75	1.69	20.00
CCL	5.05		CCL-TITAN_169 (TIT169) Titan 1 11/16" Logging CCL	1.83	1.69	7.50
NEU	0.63		NEU-TITAN_169 (TIT169_001) Titan 1 11/16" Neutron	4.33	1.69	20.00

Dataset: whiteside #24 t.db: field\wellrun1\pass1
Total Length: 10.92 ft
Total Weight: 47.50 lb
O.D. 1.69 in

Database File: g:\whiteside #24 t.db
Dataset Pathname: pass1
Presentation Format: dirk 1
Dataset Creation: Wed May 09 10:21:32 2012 by Log Std Casedhole 07122
Charted by: Depth in Feet scaled 1:240

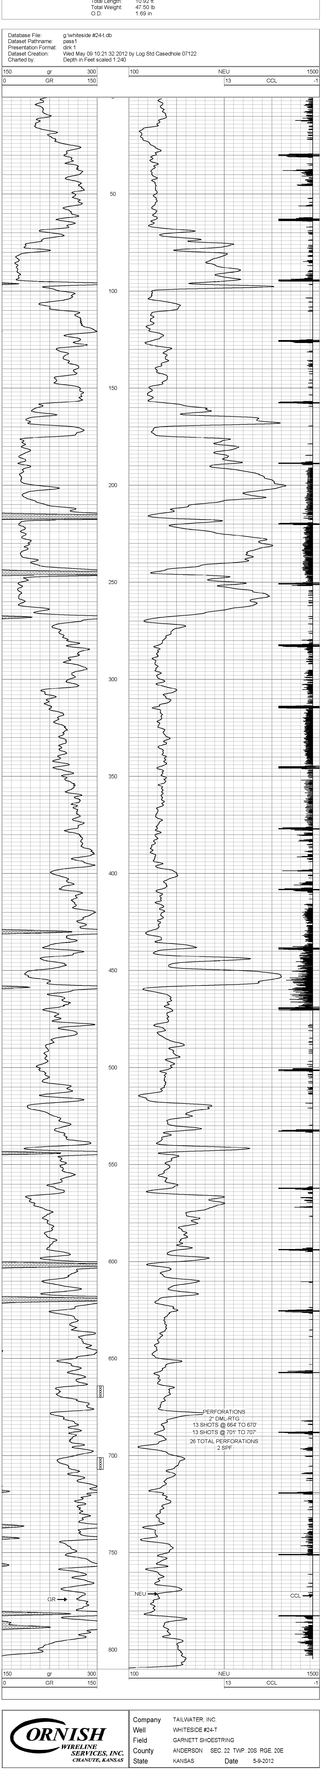

Company	TAILWATER, INC.
Well	WHITESIDE #24-T
Field	GARNETT SHOESTRING
County	ANDERSON SEC. 22 TWP. 20S RGE. 20E
State	KANSAS Date 5-9-2012

ORNISH WIRELINE SERVICES, INC. CHANUTE, KANSAS