Company	VIVA INTERNATIONAL, INC.
Well	GLADES #V-26
Field	VERNON
County	WOODSON
State	KANSAS

ORNISH WIRELINE SERVICES, INC.

GAMMA RAY NEUTRON COMPLETION LOG

Company	VIVA INTERNATIONAL, INC.
Well	GLADES #V-26
Field	VERNON
County	WOODSON
State	KANSAS

Permanent Datum: GL Elevation: 1000.00 ft
Log Measured From: GL 2.00 ft Above Perm. Datum
Drilling Measured From: GL

API #	15-207-28356-00-00	Sec.	26	Twp.	24S
Location	1980 FSL & 1980 FEL			Rge.	16E
Latitude		Longitude			

Date Started	5-13-12	Logged Interval	1,240 ft
Date Completed	5-13-12	Total Depth	1,240 ft
Type Fluid	Water	Max. Recorded Temp	
Fluid Level	Full	Estimated Cement Top	
Max. Rec. Pressure		Equipment / Location	101 / Chanute
Recorded By	D. Hoover	Witnessed By	Mr. Bill Stoll

Bit Record		Casing Record		Equipment Data	
Bit Size	5 7/8"	Size	7"	Logging Unit	101
Type Bit	Open	Weight		Truck	101
Bit Depth	1,240 ft	Depth	20.00 ft	Recorded By	D. Hoover
		Hole Size	5 7/8"	Witnessed By	Mr. Bill Stoll

Comments

THANK YOU

Sensor	Offset (ft)	Schematic	Description	Len (ft)	OD (in)	Wt (lb)
GR	7.59		GR-TITAN_169 (TIT169_001) Titan 1 1/16" Gamma Ray	4.75	1.69	20.00
CCL	5.05		CCL-TITAN_169 (TIT169) Titan 1 1/16" Coupling CCL	1.83	1.69	7.50
NEU	0.63		NEU-TITAN (TIT001) TITAN 1 1/16" Neutron	4.33	1.69	25.00

Dataset: glades #v26 db: field/wellnum1/pass1
Total Length: 52.92 ft
Total Weight: 52.50 lb
O.D: 1.69 in

Database File: g:\glades #v26.db
Dataset Pathname: pass1
Presentation Format: gr-neu
Dataset Creation: Mon May 13 11:35:34 2012 by Log Std Casedhole 00061
Charted by: Depth in Feet scaled 1:240

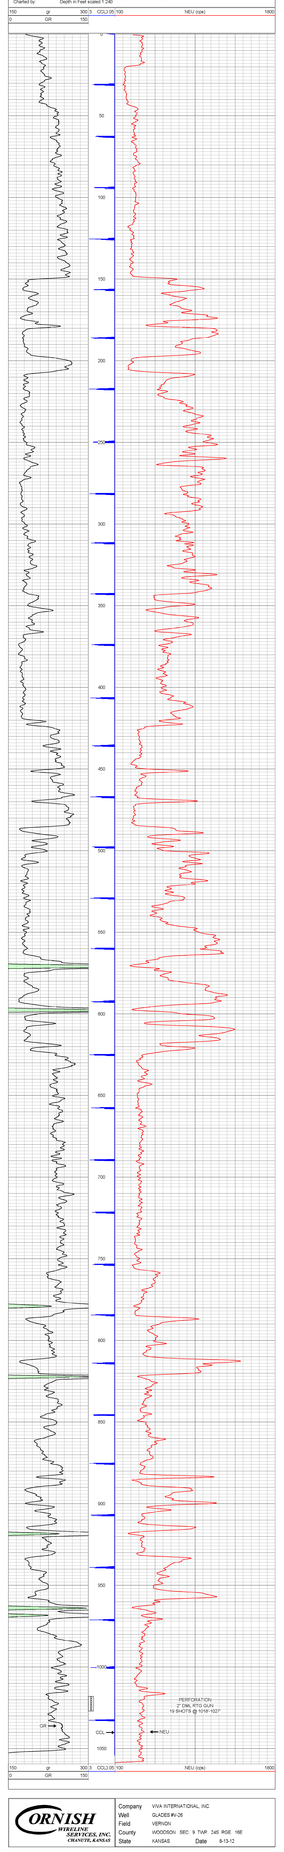

Company	VIVA INTERNATIONAL, INC.
Well	GLADES #V-26
Field	VERNON
County	WOODSON SEC 9 TWP 24S RGE 16E
State	KANSAS Date 5-13-12

ORNISH WIRELINE SERVICES, INC. CHANUTE, KANSAS