Company	McFADDEN OIL CO.
Well	HENDRICKS #3
Field	IOLA
County	ALLEN
State	KANSAS

ORNISH WIRELINE SERVICES, INC. CHANUTE, KANSAS

GAMMA RAY CORRELATION AND COMPLETION LOG

McFADDEN OIL CO.
HENDRICKS #3
IOLA
ALLEN KANSAS

Elevation: 0 ft
Date: 5-3-2013
Other Services: None

SEC. 5 TWP. 25S RGE. 18E
4400' FNL & 4400' FEL
Location: 1/4 1/4 1/4 1/4 SE/C/NE/SE/SE
Permanent Datum: Ground Level
Log Measured From: 0 ft Above Perm. Datum
Drilling Measured From: G.L.

Depth Driller	1.69 in
Depth Logger	47.50 ft
Bottom Logged Interval	47.50 ft
Top Log Interval	SURFACE
Casing Driller	10.92 ft
Casing Logger	10.92 ft
Bit Size	7 7/8 in
Type Fluid in Hole	WATER
Dens. / Visc.	N/A / N/A
Max. Recorded Temp.	0 F
Estimated Cement Top	0 ft
Cement Class	100
Source of Sample	N/A
Rm @ Meas. Temp.	N/A @ 0 F
Rmf @ Meas. Temp.	N/A @ 0 F
Rmc @ Meas. Temp.	N/A @ 0 F
Source: Rmf / Rmc	N/A / N/A
Rm @ BHT	N/A @ 0 F
Time Since Circulation	0 hrs
Max. Rec. Temp.	0 F
Equipment Number	0
Location	0
Recorded By	GARY CLOUD
Witnessed By	107

*** Field Name ***

All interpretations are opinions based on inferences from electrical or other measurements and we cannot and do not guarantee the accuracy or correctness of any interpretation, and we shall not, except in the case of gross or willful negligence on our part, be liable or responsible for any loss, costs, damages, or expenses incurred or sustained by anyone resulting from any interpretation made by any of our officers, agents or employees. These interpretations are also subject to our general terms and conditions set out in our current Price Schedule.

Comments

THANK YOU

Sensor	Offset (ft)	Schematic	Description	Len (ft)	OD (in)	Wt (lb)
GR	7.59		GR-TITAN_169 (TIT169_001) Tool = 11/16" Gamma Ray	4.75	1.69	20.00
CCL	5.05		CCL-TITAN_169 (TIT169) Tool = 11/16" Logging CCL	1.63	1.69	7.50
NEU	0.63		NEU-TITAN_169 (TIT169_001) Tool = 11/16" Neutron	4.33	1.69	20.00

Dataset: hendricks #3.db: field/welltrun1/pass1
Total Length: 10.92 ft
Total Weight: 47.50 lb
O.D.: 1.69 in

Database File: e:hendricks #3.db
Dataset Pathname: pass1
Presentation Format: gr-ncl
Dataset Creation: Mon Jun 03 13:06:53 2013 by Log Std Casedhole 07122
Charted by: Depth in Feet scaled 1:240

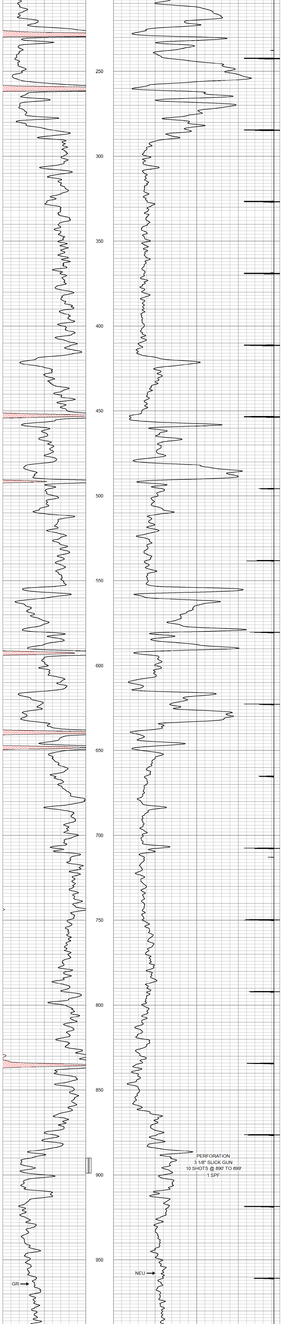

Company	McFADDEN OIL CO.
Well	HENDRICKS #3
Field	IOLA
County	ALLEN SEC. 5 TWP. 25S RGE. 18E
State	KANSAS Date 5-3-2013

ORNISH WIRELINE SERVICES, INC. CHANUTE, KANSAS