Company	McFADDEN OIL CO.
Well	LEWIS #1A
Field	OWL CREEK
County	WOODSON
State	KANSAS

ORNISH WIRELINE SERVICES, INC. CHANUTE, KANSAS

GAMMA RAY NEUTRON COMPLETION LOG

Company	McFADDEN OIL CO.
Well	LEWIS #1A
Field	OWL CREEK
County	WOODSON
State	KANSAS

Date	10-7-13
Run Number	ONE
Depth Driller	1.69
Depth Logger	1.69
Bottom Logged Interval	1.69
Top Log Interval	SURFACE
Open Hole Size	7.875
Type Fluid	WATER
Max Recorded Temp	0
Estimated Cement Top	0
Equipment Number	10001
Location	2 1/2 W 8N 1S
Recorded By	GARY
Witnessed By	MARVIN L.

Permanent Datum	GL	Elevation	0
Log Measured From	GL	Above Perm. Datum	0
Drilling Measured From	GL		

API Serial No.	15-207-28850-0000	Other Services	
Sec	35	Twp	25S
Rge	16E	Elev.	
2310' FSL & 2970' FWL			
County	WOODSON	State	KANSAS

Date	10-07-13	Time	10:00

*** Field Notes ***

All interpretations are opinions based on inferences from electrical or other measurements and we cannot and do not guarantee the accuracy or correctness of any interpretation, and we shall not, except in the case of gross or willful negligence on our part, be liable or responsible for any loss, costs, damages, or expenses incurred or sustained by anyone resulting from any interpretation made by any of our officers, agents or employees. These interpretations are also subject to our general terms and conditions set out in our current Price Schedule.

Comments

THANK YOU

Sensor	Offset (ft)	Schematic	Description	Len (ft)	OD (in)	Wt (lb)
GR	7.59		GR-TITAN_169 (TIT169_001) *Tran 1 11/16" Gamma Ray	4.75	1.69	20.00
CCL	5.05		CCL-TITAN_169 (TIT169) *Tran 1 11/16" Coupling CCL	1.83	1.69	7.50
NEU	0.63		NEU-TITAN_169 (TIT169_001) *Tran 1 11/16" Neutron	4.33	1.69	20.00

Dataset: lewis #1a.db: field/westrun1/pass1
Total Length: 12.50 ft
Total Weight: 47.50 lb
O.D.: 1.69 in

Database File: f:\lewis #1a.db
Dataset Pathname: pass1
Presentation Format: gr-n-ccl
Dataset Creation: Wed Oct 02 09:04:07 2013 by Log Std Caseohole 07122
Charted by: Depth in Feet scaled 1:240

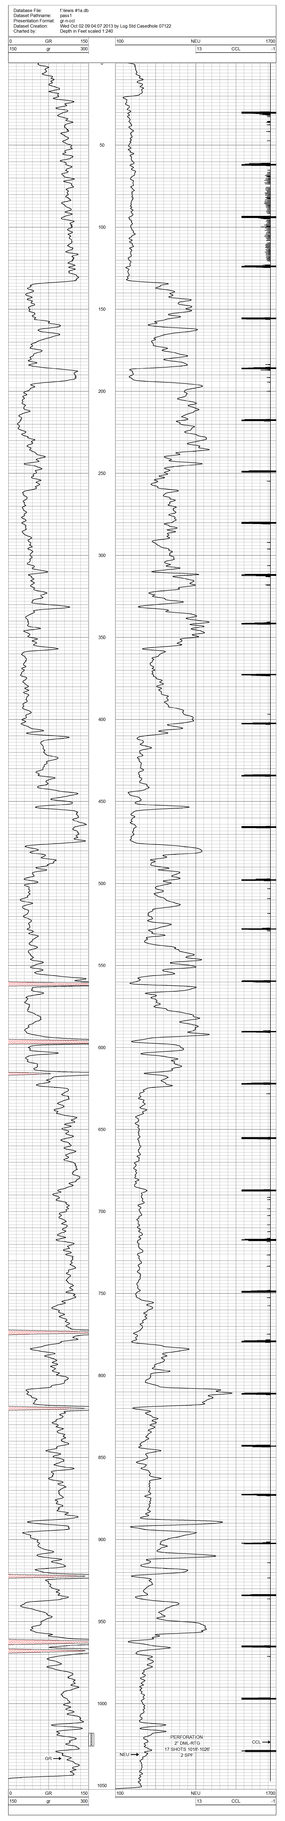

Company	McFADDEN OIL CO.
Well	LEWIS #1A
Field	OWL CREEK
County	WOODSON SEC 16 TWP 25S RGE 16E
State	KANSAS Date 10-7-13

ORNISH WIRELINE SERVICES, INC. CHANUTE, KANSAS