Company	AMERICAN WARRIOR, INC.		
Well	SCHNEIPP & 4-31 NE		
Field	DEWALD NORTH		
County	NESS		
State	KANSAS		
API #	15-135-25860-0000		
Other Services	Dual Induction Focused Log, Borehole Compensated Sonic Array, Compensated Neutron Density Photoelectric Factor, Microlog		
Location	1980' FNL & 2310' FEL		
	NE - NE - NE - NE		
	Sec. 31 Twp. 16 S. Rge. 21 W		
Elevation	2212' KB		
	2207' GL		
Date	July 4, 1979		
Run No.	ONE		
Depth Driller	3900'		
Depth Logger	3902'		
Bottom Log Interval	3900'		
Top Log Interval	2800'		
Casing Driller	8 5/8" @ 225' w/ 175 sx.		
Casing Logger	225'		
Bit Size	7 7/8"		
Type Fluid in Hole	Gel Chem		
Density / Viscosity	9.2 / 45		
Max. Rec. Temp.	115° F		
Equipment / Location	10-Ness City		
Recorded By	Jim Bohnenkamp		
Witnessed By	Mr. Schneipp		

Company: AMERICAN WARRIOR, INC.
Well: SCHNEIPP & 4-31 NE
Field: DEWALD NORTH
County: NESS
State: KANSAS

Perf-Tech Wireline Services

DUAL RECEIVER CEMENT BOND LOG

All interpretations are opinions based on inferences from electrical or other measurements and we cannot and do not guarantee the accuracy or correctness of any interpretation, and we shall not, except in the case of gross or willful negligence on our part, be liable or responsible for any loss, costs, damages, or expenses incurred or sustained by anyone resulting from any interpretation made by any of our officers, agents or employees. These interpretations are also subject to our general terms and conditions set forth in our current Price Schedule.

Comments

THANKS FOR USING PERF-TECH WIRELINE
785-623-3969
BAZINE, KS.
1 EAST TO TANK BATTERIES,
SOUTH SOUTH WEST INTO

Perf-Tech Wireline Services

MAIN PASS

Database File: 1001308.db
Dataset Pathname: pass2
Presentation Format: 3x5
Dataset Creation: Tue Oct 01 08:01:52 2013 by Log SCH 120126
Charted by: Depth in Feet scaled 1:240

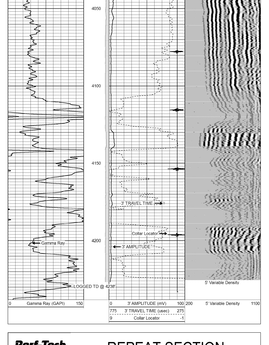

Perf-Tech Wireline Services

REPEAT SECTION
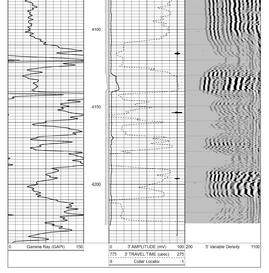
Database File: 1001308.db
Dataset Pathname: pass2
Presentation Format: 3x5
Dataset Creation: Tue Oct 01 07:56:16 2013 by Log SCH 120126
Charted by: Depth in Feet scaled 1:240