| | |
|---|---|
| Company | STEVEN A. LEIS |
| Well | EGGERS #28 |
| Field | YATES CENTER |
| County | WOODSON |
| State | KANSAS |

ORNISH WIRELINE SERVICES, INC. CHANUTE, KANSAS

# GAMMA RAY / NEUTRON COMPLETION LOG

STEVEN A. LEIS
EGGERS #28
YATES CENTER
WOODSON KANSAS

| | |
|---|---|
| Permanent Datum | Ground Level |
| Log Measured From | 1.00 ft. Above Perm. Datum |
| Drilling Measured From | G.L. |
| Date | 7-15-2013 |
| Run Number | ONE |
| Depth Driller | 1180 |
| Depth Logger | 1180 |
| Bottom Logged Interval | 1180 |
| Top Logged Interval | SURFACE |
| Casing Driller Size @ Depth | 7.00 @ 21.00 |
| Casing Logger Size @ Depth | 7.00 @ 21.00 |
| Bit Size | 5.75 |
| Type Fluid in Hole | WATER |
| Density / Viscosity | 8.3 / 28 |
| Source of Sample | PITS |
| Rm @ Measured Temp | 0.0 @ 0.0 |
| Rmf @ Measured Temp | 0.0 @ 0.0 |
| Rmc @ Measured Temp | 0.0 @ 0.0 |
| Source Rmf / Rmc | CALCULATED |
| Rm @ BHT | 0.0 @ 0.0 |
| Time Since Circulation | 24 HRS |
| Time Since Stop Drilling | 24 HRS |
| Max. Recorded Temp. | 0.0 |
| Equipment Number | 0 |
| Location | SEC. 33 TWP. 25S RGE. 10E |
| Recorded By | JOE BLANKENSHIP |
| Witnessed By | NONE |

GR-CCL-NEU

(1) Fluid Data (1)

All interpretations are opinions based on inferences from electrical or other measurements and we cannot and do not guarantee the accuracy or correctness of any interpretation, and we shall not, except in the case of gross or willful negligence on our part, be liable or responsible for any loss, costs, damages, or expenses incurred or sustained by anyone resulting from any interpretation made by any of our officers, agents or employees. These interpretations are also subject to our general terms and conditions set out in our current Price Schedule.

Comments

THANK YOU

| Sensor | Offset (ft) | Schematic | Description | Len (ft) | OD (in) | Wt (lb) |
|---|---|---|---|---|---|---|
| GR | 7.59 | | GR-TITAN_169 (TIT169_001) Titan 1 1/16" Gamma Ray | 4.75 | 1.69 | 20.00 |
| CCL | 5.05 | | CCL-TITAN_169 (TIT169) Titan 1 1/16" Coplanar CCL | 1.83 | 1.69 | 7.50 |
| NEU | 0.63 | | NEU-TITAN_169 (TIT169_001) Titan 1 1/16" Neutron | 4.33 | 1.69 | 20.00 |

Dataset: eggers #28 db: fieldwellrun1pass1
Total Length: 47.50 ft
Total Weight: 47.50 lb
O.D.: 1.69 in

Database File: eggers #28.db
Dataset Pathname: run1
Presentation Format: gr-ccl-neu
Dataset Creation: Fri Jul 12 15:42:32 2013 by Log Std Casedhole 07122
Charted by: Depth in Feet scaled 1:240

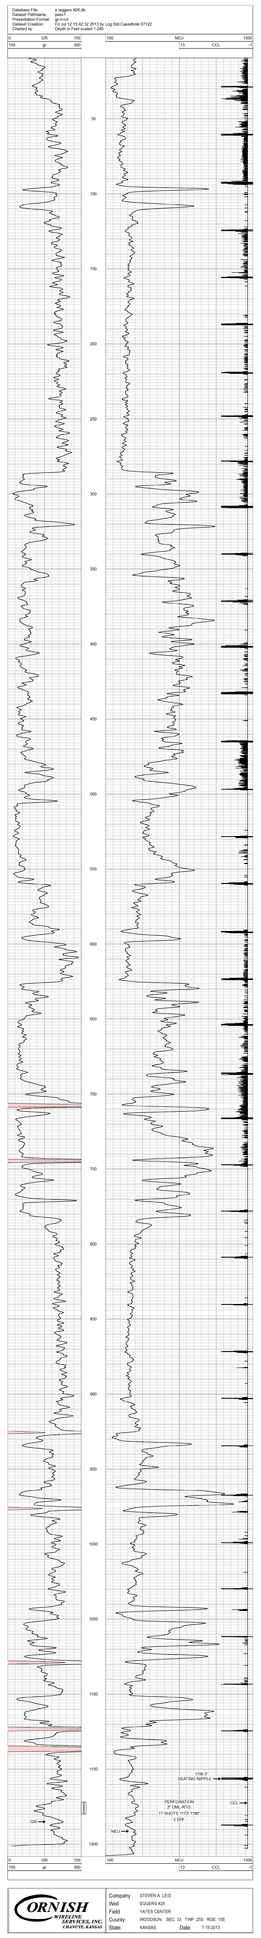


| | |
|---|---|
| Company | STEVEN A. LEIS |
| Well | EGGERS #28 |
| Field | YATES CENTER |
| County | WOODSON SEC. 33 TWP. 25S RGE. 10E |
| State | KANSAS Date 7-15-2013 |

ORNISH WIRELINE SERVICES, INC. CHANUTE, KANSAS