MIDWEST SURVEYS

LOGGING - PERFORATING - CONSULTING SERVICES
P.O. Box 68, Osawatomie, KS 66064
913 / 755 - 2128

GAMMA RAY / NEUTRON / CCL

File No.

API# 15-059-26,476

Company	Enerjex Kansas, Inc.
Well	Gilchrist No. BSP-GC-5
Field	Paola / Rantoul
County	Franklin State Kansas

Location: 2421' FNL & 651' FEL, SW-SE-SE-NE

Other Services: Perforate

Sec. 4 Twp. 18s Rge. 21e

Permanent Datum	GL	Elevation	NA	Elevation	
Log Measured From	GL			K.B.	NA
Drilling Measured From	GL			D.F.	NA
				G.L.	NA

Date	09-11-2013						
Run Number	One						
Depth Driller	800.0						
Depth Logger	782.5						
Bottom Logged Interval	781.5						
Top Log Interval	20.0						
Fluid Level	Full						
Type Fluid	Water						
Density / Viscosity	NA						
Salinity - PPM Cl	NA						
Max Recorded Temp	NA						
Estimated Cement Top	0.0						
Equipment No. Location	102 Osawatomie						
Recorded By	Gary Windsch						
Witnessed By	Jay Schendel						

RUN	BORE-HOLE RECORD			CASING RECORD			
No.	BIT	FROM	TO	SIZE	WGT.	FROM	TO
One	9.875"	0.0	20.0	7.00"	17.0#	0.0	20.0
Two	5.625"	20.0	800.0	2.875"	6.5#	0.0	790.0

<<< Right side >>>

All interpretations are opinions based on inferences from electrical or other measurements and we cannot and do not guarantee the accuracy or correctness of any interpretation, and we shall not, except in the case of gross or willful negligence on our part, be liable or responsible for any loss, costs, damages, or expenses incurred or sustained by anyone resulting from any interpretation made by any of our officers, agents or employees. These interpretations are also subject to our standard terms and conditions set out in our current Price Schedule.

Comments:

Drilling Contractor:
JTC Oil, Inc.
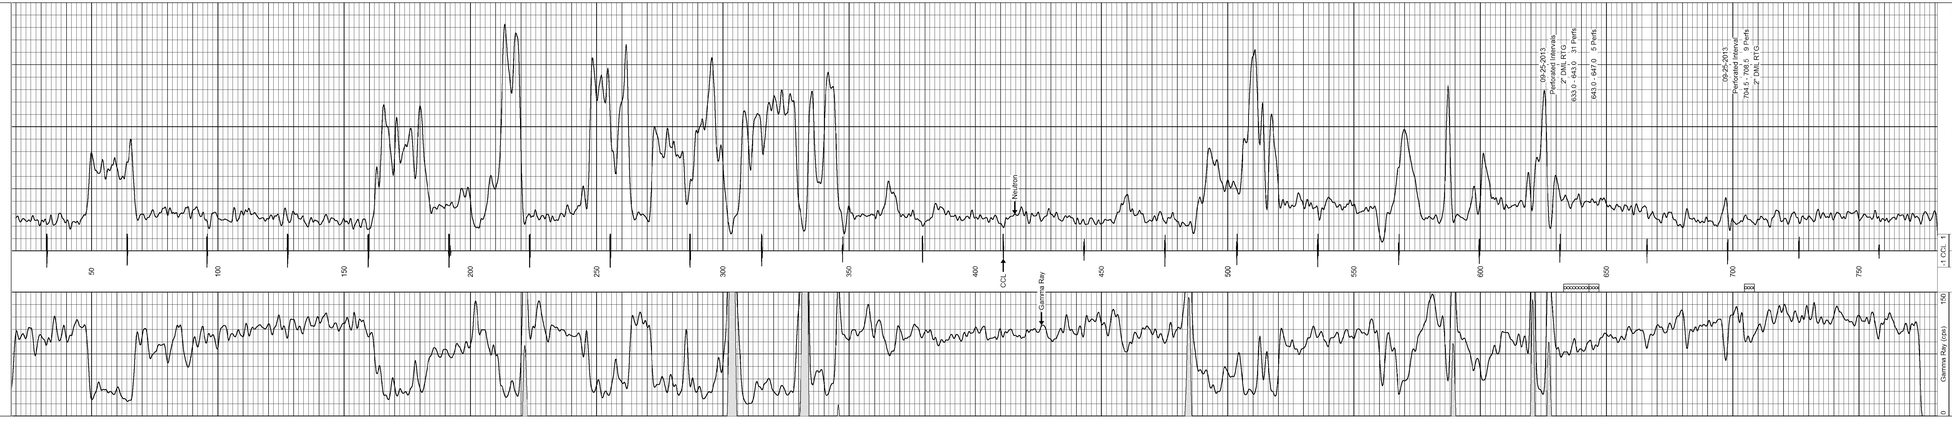
Database File: gilchristbsp.db
Dataset Name: grnccl
Presentation Format: Neutron
Presentation Date: 11/19/2013 by Log SCH 111116
Charted by: Depth in Feet scaled 1:240