CORNISH WIRELINE SERVICES, INC.
CHANUTE, KANSAS

GAMMA RAY NEUTRON COMPLETION LOG

Company TOWN OIL COMPANY, INC.
Well LOWE #23
Field LOUISBURG
County MIAMI State KANSAS
Location: API # : 15-121-30158-00-00
2160' FSL & 4445' FEL
SW NE NW SW
SEC 18 TWP 17S RGE 25E

Other Services

Elevation

Permanent Datum	GL	Elevation	1033'EST. K.B.
Log Measured From	GL		D.F.
Drilling Measured From	GL		G.L. 1033'EST.

Date	5-14-14		
Run Number	1 NW		
Depth Driller			
Depth Logger	473.2'		
Top Log Interval	0		
Bottom Logged Interval	473.2'		
Fluid Level	FULL		
Type Fluid	WATER		
Production Casing	2 7/8" @ TD	@	@
Max. Recorded Temp.			
Estimated Cement Top			
Calculated Cement Top			
Amount & Type Cement			
Amount & Type Acmix			
Drilling Contractor			
Equipment Number	109		
Location			
Recorded By	HALL, R.		
Witnessed By	TOWN, L.		

<<< Fold Here >>>

All interpretations are opinions based on inferences from electrical or other measurements and we cannot and do not guarantee the accuracy or correctness of any interpretation, and we shall not be liable or responsible for any loss, costs, damages or expenses incurred or sustained by anyone resulting from any interpretation made by any of our officers, agents or employees. These interpretations are also subject to our general terms and conditions set out in our current Price Schedule.

Comments

THANK YOU

Sensor	Offset (ft)	Schematic	Description	Len (ft)	OD (in)	Wt (lb)
GR	7.59		GR-TITAN_169 (TIT169_001) Titan 1 1/16" Gamma Ray	4.75	1.69	20.00
CCL	5.05		CCL-TITAN_169 (TIT169) Titan 1 1/16" Logging CCL	1.83	1.69	7.50
NEU	0.03		NEU-TITAN (TIT001) TITAN 1 11/16" Neutron	4.33	1.69	25.00

Dataset:
Tool Length: 10.83 ft
Total Weight: 52.50 lb
O.D. 1.69 in

lowe #23.db: field/wellhun1/pass1

Database File: e:\lowe #23.db
Dataset Pathname: pass1
Presentation Format: gr-ccl
Dataset Creation: Wed May 14 17:22:21 2014 by Log Std Cased/hole 60001
Depth in Feet scaled 1:240
Charted by: Depth in Feet scaled 1:240

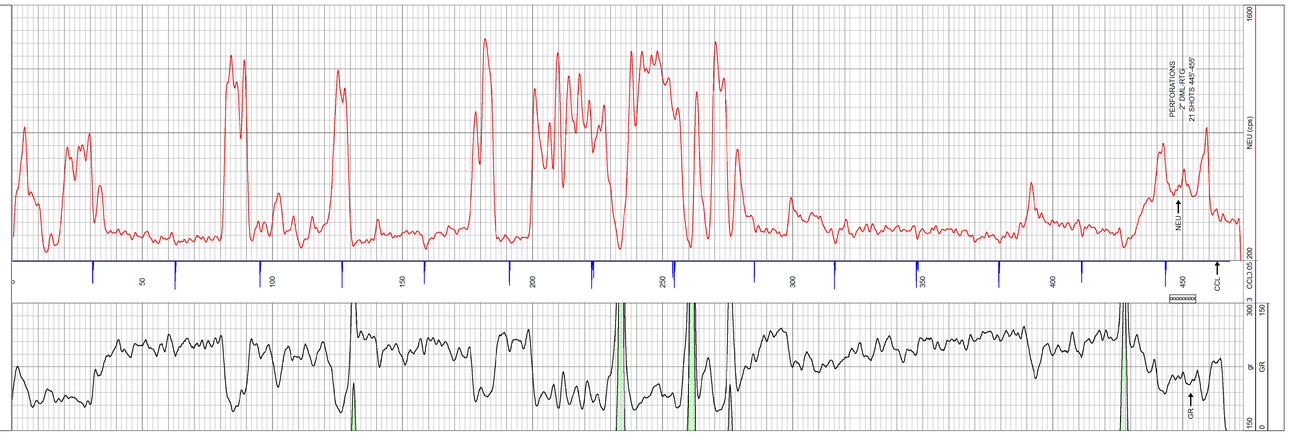

Company TOWN OIL COMPANY, INC.
Well LOWE #23
Field LOUISBURG
County MIAMI SEC 18 TWP 17S RGE 25E
State KANSAS
Date 5-14-14

CORNISH WIRELINE SERVICES, INC.
CHANUTE, KANSAS