Company	A X & P, INC.
Well	UNIT 1 #WW21A
Field	NEODESHA
County	WILSON
State	KANSAS

ORNISH WIRELINE SERVICES, INC. CHANUTE, KANSAS

GAMMA RAY / CCL / NEUTRON COMPLETION LOG

Company A X & P, INC.
Well UNIT 1 #WW21A
Field NEODESHA
County WILSON State KANSAS
API # 15-205-28231-00-00 Other Services
Location SEC. 29 TWP. 30S RGE. 16E
1,320' FSL & 1,320' FEL
NE-SE-SE-SW

Date	4-25-2014	Elevation	
Run Number	ONE	G.L.	
Depth Driller	1.1MI	D.F.	80.75'GL
Depth Logged	1.1MI	K.B.	90.75'GL
Bottom Logged Interval	80'-1.1MI		
Top Log Interval	80'-1.1MI		
Type Fluid	WATER		
Max. Recorded Temp.	2.1F @ 1.1		
Estimated Cement Top	@		
Time Well Ready	@		
Equipment Number			
Location			
Recorded By	CORNILIS / S.		
Witnessed By	WARE / J.		

Log Measured From: GL
Drilling Measured From: GL

*** Field Here ***

All interpretations are opinions based on inferences from electrical or other measurements and we cannot and do not guarantee the accuracy or correctness of any interpretation, and we shall not, except in the case of gross or willful negligence on our part, be liable or responsible for any loss, costs, damages, or expenses incurred or sustained by anyone resulting from any interpretation made by any of our officers, agents or employees. These interpretations are also subject to our general terms and conditions set out in our current Price Schedule.

Comments

THANK YOU

Sensor	Offset (ft)	Schematic	Description	Len (ft)	OD (in)	Wt (lb)
GR	7.17		GR-TITAN_169 (1.69TTGRN) Titan 1 111/16" Gamma Ray	3.82	1.69	17.99
CCL	5.05		CCL-TITAN_169 (TITT169) Titan 1 111/16" Logging CCL	1.83	1.69	7.50
NEU	0.83		NEU-TITAN_169 (TITT169_001) Titan 1 111/16" Neutron	4.33	1.69	20.00

Dataset: unit 1 #www21-a.db: field/well/run 1/pass1
Total Length: 9.99 ft
Total Weight: 45.49 lb
O.D. 1.69 in

Database File: e:\unit 1 #www21-a.db
Dataset Pathname: pass1
Presentation Format: gr-ccl
Dataset Creation: Fri Apr 25 11:30:48 2014 by Log Std Casedhole 07122
Charted by: Depth in Feet scaled 1:240

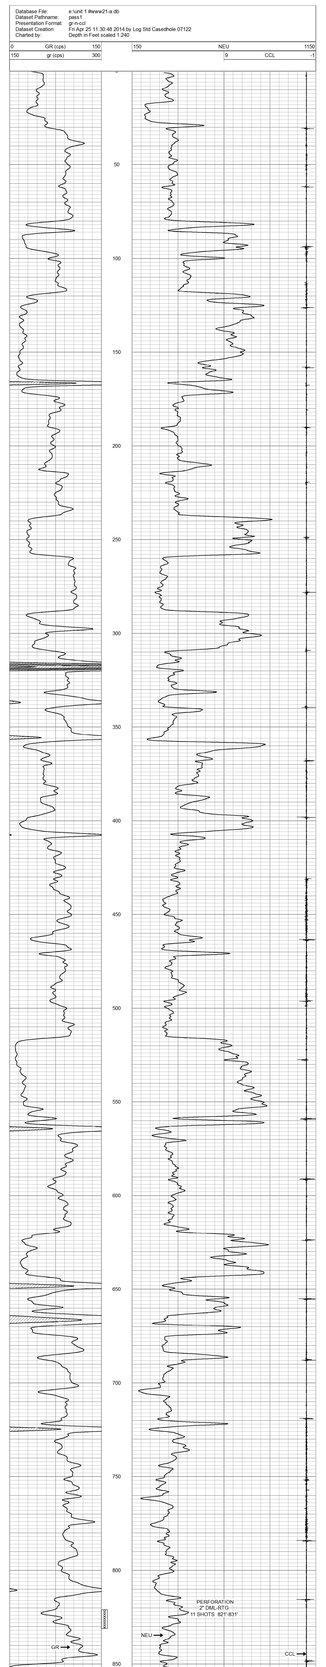

Company	A X & P, INC.
Well	UNIT 1 #WW21A
Field	NEODESHA
County	WILSON SECTION 29 TWP 30S RGE 16E
State	KANSAS Date 4-25-2014

ORNISH WIRELINE SERVICES, INC. CHANUTE, KANSAS