Company	3-WAY OIL COMPANY
Well	E. EGGERS #N-13
Field	PERRY-HALLIGAN
County	WOODSON
State	KANSAS

ORNISH WIRELINE SERVICES, INC. CHANUTE, KANSAS

GAMMA RAY NEUTRON CCL COMPLETION LOG

Company	3-WAY OIL COMPANY
Well	E. EGGERS #N-13
Field	PERRY-HALLIGAN
County	WOODSON
State	KANSAS

Location	API #: 15-207-28750-0-00 NW-NE-SW-SW EL 1002 FSL EL 3960 FWL
Permanent Datum: GL Log Measured From: KB Drilling Measured From: KB	Elevation: 1023 ft GL KB: 1028 ft DF: GL: 1023 ft
Date	12-30-2013
Run Number	ONE
Depth Driller	1000 ft
Depth Logger	1000 ft
Top Log Interval	SURFACE
Bottom Log Interval	1000 ft
Fluid Level	FULL
Production Casing	8 5/8" @ 20 ft
Cased Hole / Open Hole	OPEN HOLE
Equipment Carrier Tag	
Equipment Serial Number	
Equipment Type	
Accum & Tank Serial	
Accum & Tank Capacity	
Tool Type	WOOD
Tool Serial Number	107
Equipment Number	
Recorded By	LEON D.
Witnessed By	LEON D.

Comments

THANKYOU

Sensor	Offset (ft)	Schematic	Description	Len (ft)	OD (in)	Wt (lb)
GR	7.59		GR-TITAN_169 (TIT169_001) Titan 1 11/16" Gamma Ray	4.75	1.69	20.00
CCL	5.05		CCL-TITAN_169 (TIT169) Titan 1 11/16" Logging CCL	1.83	1.69	7.50
NEU	0.63		NEU-TITAN_169 (TIT169_001) Titan 1 11/16" Neutron	4.33	1.69	20.00

Dataset: e eggers #n-13.db: field/wellrun1/pass1
Total Length: 10.92 ft
Total Weight: 65.00 lb
O.D. 1.69 in

Database File: f:\e eggers #n-13.db
Dataset Pathname: pass1
Presentation Format: gr-ccl
Dataset Creation: Mon Dec 30 09:19:15 2013 by Log Std Casedhole 07122
Charted by: Depth in Feet scaled 1:240

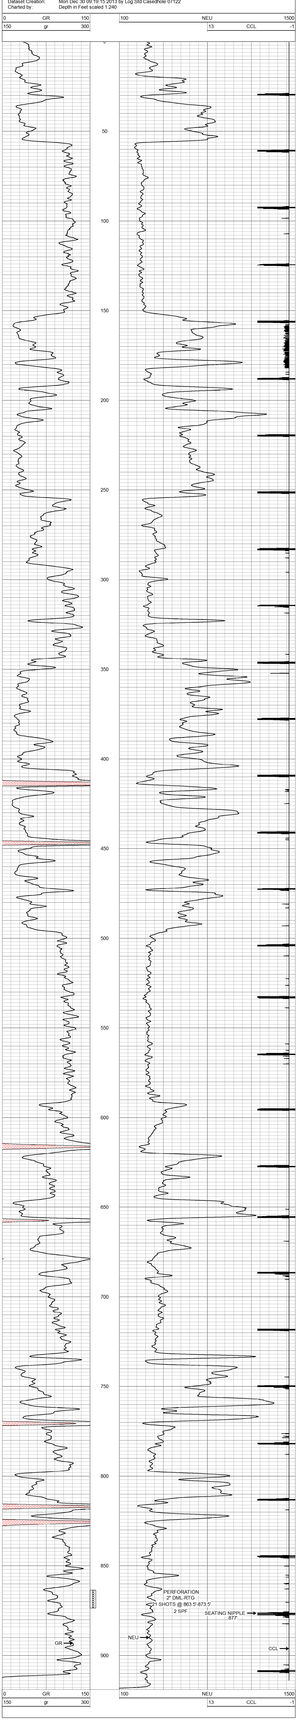

Company	3-WAY OIL COMPANY
Well	E. EGGERS #N-13
Field	PERRY-HALLIGAN
County	WOODSON SEC. 7 TWP. 26S RGE. 17E
State	KANSAS Date 12-30-2013

ORNISH WIRELINE SERVICES, INC. CHANUTE, KANSAS