Company McCLENNING PRODUCTION MAINTENANCE
Well MELANDER # 6
Field WAYSIDE-HAVANA
County MONTGOMERY
State KANSAS Country USA

Permanent Datum
Log Measured From
Drilling Measured From

Elevation: K.B. G.L. D.F.

Other Services

Company McCLENNING PRODUCTION MAINTENANCE
Well MELANDER # 6
Field WAYSIDE-HAVANA
County MONTGOMERY
State KANSAS Country USA
Location: API # 15-125-32421
NW NW NE NW
165' FNL & 3795' FEL
Sec. 2 Twp. 34S Rge. 14E
Elevation

Date
Run Number
Depth Driller
Depth Logger
Bottom Logged Interval
Top Log Interval
Casing Driller
Casing Logger
Bit Size
Type Fluid in Hole
Density / Viscosity
pH / Fluid Loss
Source of Sample
Rm @ Meas. Temp.
Rmf @ Meas. Temp.
Rmc @ Meas. Temp.
Source of Rmf / Rmc
Rm @ BHT
Time Circ. Started
Time Logger at Bottom
Maximum Recorded Temp.
Equipment Number
Location
Recorded By
Witnessed By

Run Number
Bit
From
To

Size
Weight
Grade
From
To

Size
Weight
Grade
From
To

Type Fluid
Density
Level
Max. Rec. Temp.
Est. Cement Top
Equipment
Location
Recorded By
Witnessed By

GAMMA RAY
CEMENT BOND
CCL VDL

Green Country Wireline

<<< Fold Here >>>


All interpretations are opinions based on inferences from electrical or other measurements and we cannot and do not guarantee the accuracy or correctness of any interpretation, and we shall not, except in the case of gross or willful negligence on our part, be liable or responsible for any loss, costs, damages, or expenses incurred or sustained by anyone resulting from any interpretation made by any of our officers, agents or employees. These interpretations are also subject to our general terms and conditions set out in our current Price Schedule.

Comments

GR CBL CCL VDL

Database File: melander6.db
Dataset Pathname: melander6/run1/pass1
Presentation Format: standard
Dataset Creation: Thu Jul 03 10:26:47 2014 by Log Std Casedhole 09001
Charted by: Depth in Feet scaled 1:240

0	Collar Locator	-1	800	TT3FT (usec)	200	200	WVF3FT	1200
0	Gamma Ray (GAPI)	50	-3	AMP3FT (mV)	300			

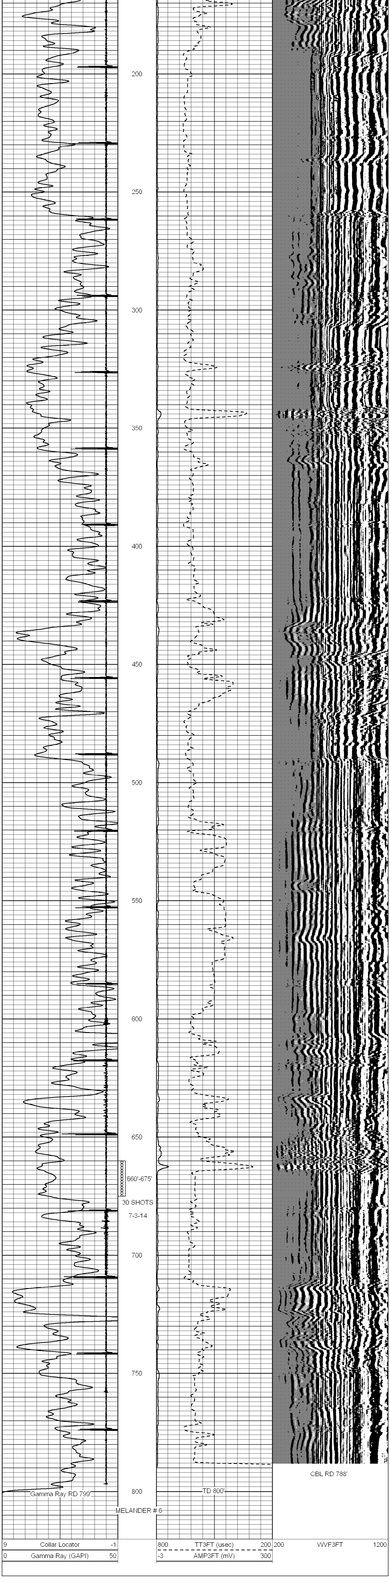

0	Collar Locator	-1	800	TT3FT (usec)	200	200	WVF3FT	1200
0	Gamma Ray (GAPI)	50	-3	AMP3FT (mV)	300			