ORNISH WIRELINE SERVICES, INC.
CHANUTE, KANSAS

GAMMA RAY NEUTRON COMPLETION LOG

Company	McFADDEN OIL CO.
Well	HENDRICKS #5
Field	IOLA
County	ALLEN
State	KANSAS
Location:	SEC 5 TWP 25S RGE 18E
	1320' FSL & 1320' FEL
	API # 15-001-30910-0000
Elevation:	GL: 0 KB: 0 DF: 0
Date Recorded:	5-6-2014
Date Processed:	5-6-2014
Depth Reference:	GL
Log Measured From:	GL
Drilling Measured From:	GL
Permanent Datum:	GL
Elevation:	GL: 0 KB: 0 DF: 0
Date Run:	1
Depth Driller:	1.5844
Depth Logger:	1.5844
Top Log Interval:	0
Bottom Log Interval:	1.5844
Casing Driller:	8 5/8 @ 20
Casing Logger:	8 5/8 @ 20
Bit Size:	7 7/8
Type Fluid in Hole:	WATER
Density:	8.33
Viscosity:	28
Fluid Level:	FULL
Max Recorded Temp:	85 F
Estimated Surface Temp:	70 F
Equipment Number:	2.75" @ 905.5'
Location:	0
Recorded By:	COMPANY TOOLS
Witnessed By:	GEN. D.
	MR DONALD

Comments

THANK YOU

Sensor	Offset (ft)	Schematic	Description	Len (ft)	OD (in)	Wt (lb)
GR	7.59		GR:TITAN_169 (TIT169_001) Titan 1 1/1/16" Gamma Ray	4.75	1.69	20.00
CCL	5.05		CCL:TITAN_169 (TIT169) Titan 1 1/1/16" Logging CCL	1.83	1.69	7.50
NEU	0.63		NEU:TITAN_169 (TIT169_001) Titan 1 1/1/16" Neutron	4.33	1.69	20.00

Dataset: hendricks #5.db: field/well/run1/pass1
Total Length: 10.92 ft
Total Weight: 47.50 lb
O.D. 1.69 in

Database File: f:\hendricks #5.db
Dataset Pathname: pass1
Presentation Format: gr-ncol
Dataset Creation: Tue May 06 08:24:24 2014 by Log Std Casedhole 07122
Charted by: Depth in Feet scaled 1:240

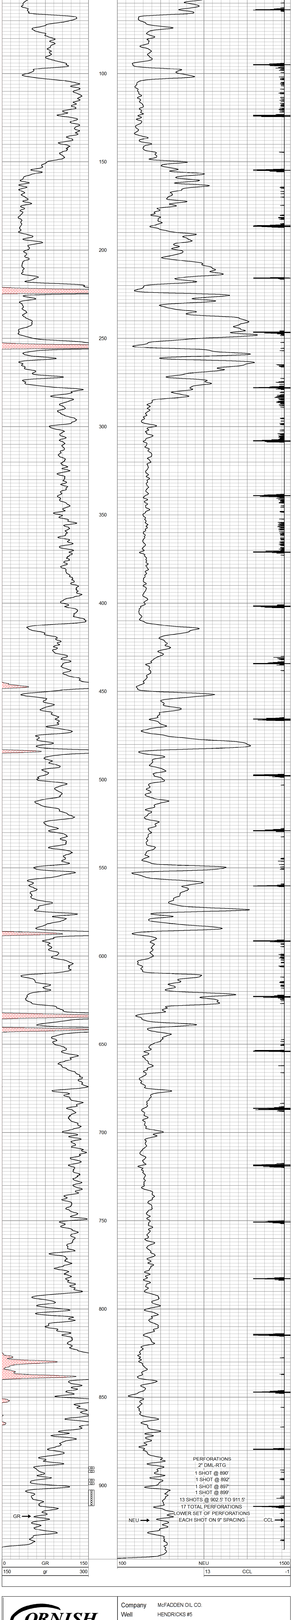

ORNISH WIRELINE SERVICES, INC. CHANUTE, KANSAS

Company	McFADDEN OIL CO.
Well	HENDRICKS #5
Field	IOLA
County	ALLEN SEC 5 TWP. 25S RGE. 18E
State	KANSAS Date 5-6-2014