NABORS COMPLETION & PRODUCTION SERVICES CO.

SONIC LOG

Company	L.D. DRILLING, INC.
Well	POLZIN - FYLER UNIT #1-22
Field	LAUD SOUTHWEST
County	BARTON
State	KANSAS

Company L.D. DRILLING, INC.

Well POLZIN - FYLER UNIT #1-22

Field LAUD SOUTHWEST

County BARTON State KANSAS

Location: API # : 15-009-26088-0000

127' FSL & 1713' FWL

SE - SW - SE - SW

SEC 22 TWP 18S RGE 14W

Other Services: CDL/CNL, DIL/MEL

Permanent Datum: GROUND LEVEL Elevation 1907

Log Measured From: KELLY BUSHING 5' A.G.L.

Drilling Measured From: KELLY BUSHING

Elevation: K.B. 1912, D.F. 1910, G.L. 1907

Date	4/17/15		
Run Number	TWO		
Depth Driller	3535		
Depth Logger	3538		
Bottom Logged Interval	3524		
Top Log Interval	800		
Casing Driller	8 5/8" @ 854		
Casing Logger	851		
Bit Size	7 7/8"		
Type Fluid in Hole	CHEMICAL MUD	CHLORIDES 8500 PPM	
Density / Viscosity	9.3/53		
pH / Fluid Loss	9.5/10.0		
Source of Sample	FLOWLINE		
Rm @ Meas. Temp	.50 @ 68F		
Rmf @ Meas. Temp	.37 @ 68F		
Rmc @ Meas. Temp	1..59 @ 68F		
Source of Rmf / Rmc	MEASUREMENT		
Rm @ BHT	.30 @ 112F		
Time Circulation Stopped	4 HOURS		
Time Logger on Bottom			
Maximum Recorded Temperature	112F		
Equipment Number	4010		
Location	HAYS, KANSAS		
Recorded By	JASON CAPPELLUCCI	BLAKE WAGGONER	
Witnessed By	KURT TALBOTT		

<<< Fold Here >>>

All interpretations are opinions based on inferences from electrical or other measurements and we cannot and do not guarantee the accuracy or correctness of any interpretation, and we shall not, except in the case of gross or willful negligence on our part, be liable or responsible for any loss, costs, damages, or expenses incurred or sustained by anyone resulting from any interpretation made by any of our officers, agents or employees. These interpretations are also subject to our general terms and conditions set out in our current Price Schedule.

Comments

THANK YOU FOR USING NABORS, HAYS, KS. (785) 628-6395

DIRECTIONS:

FROM HWY 281 & HWY 4 GO 4 MILES SOUTH TO CURVE - 1 WEST - 1 SOUTH - 1/2 EAST - NORTH INTO

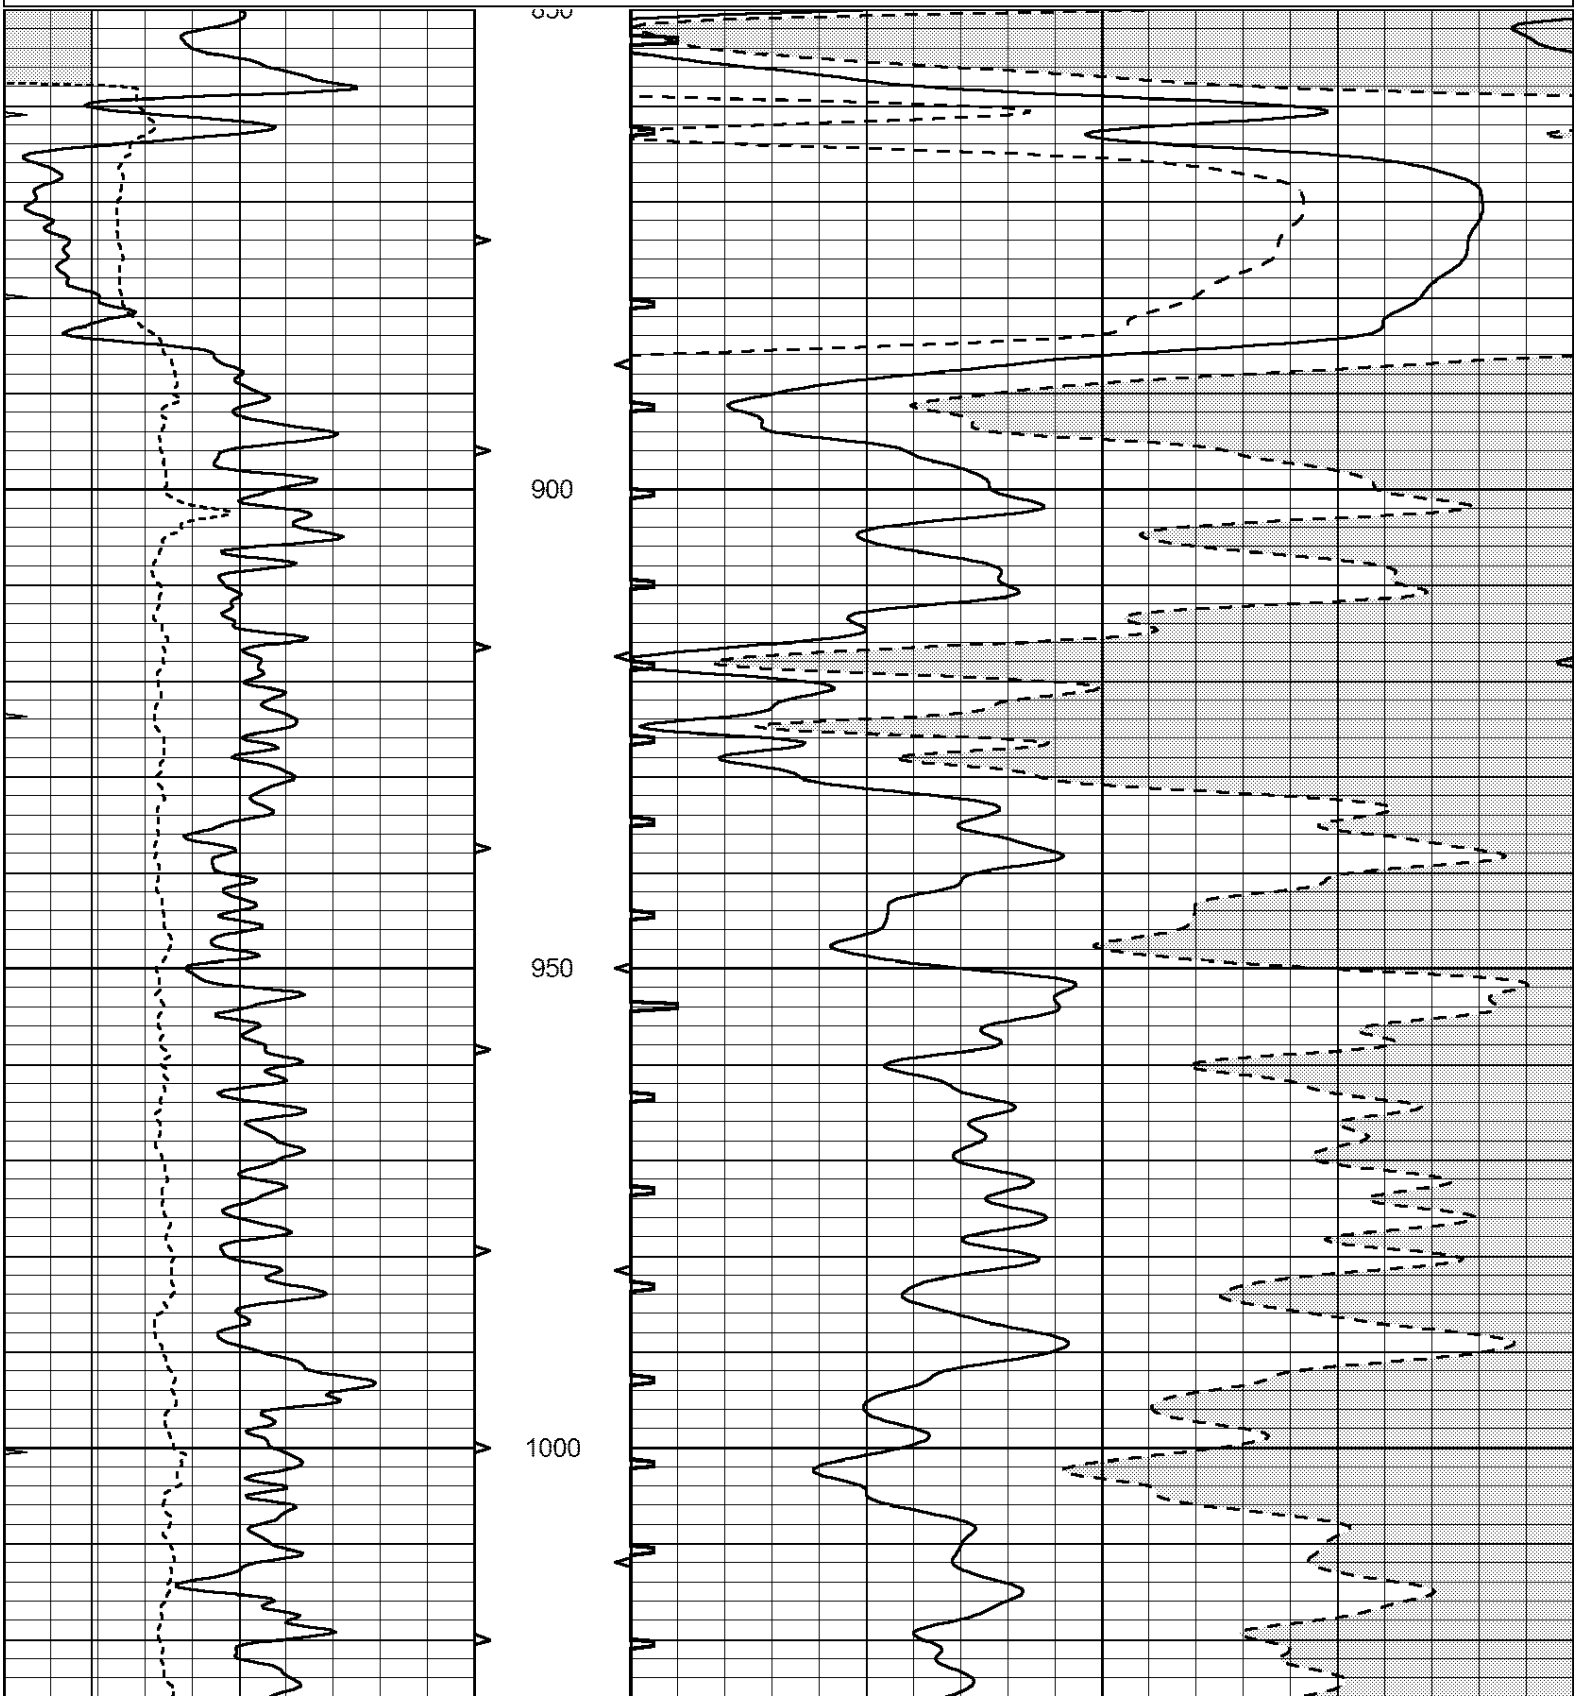
NABORS COMPLETION & PRODUCTION SERVICES CO.

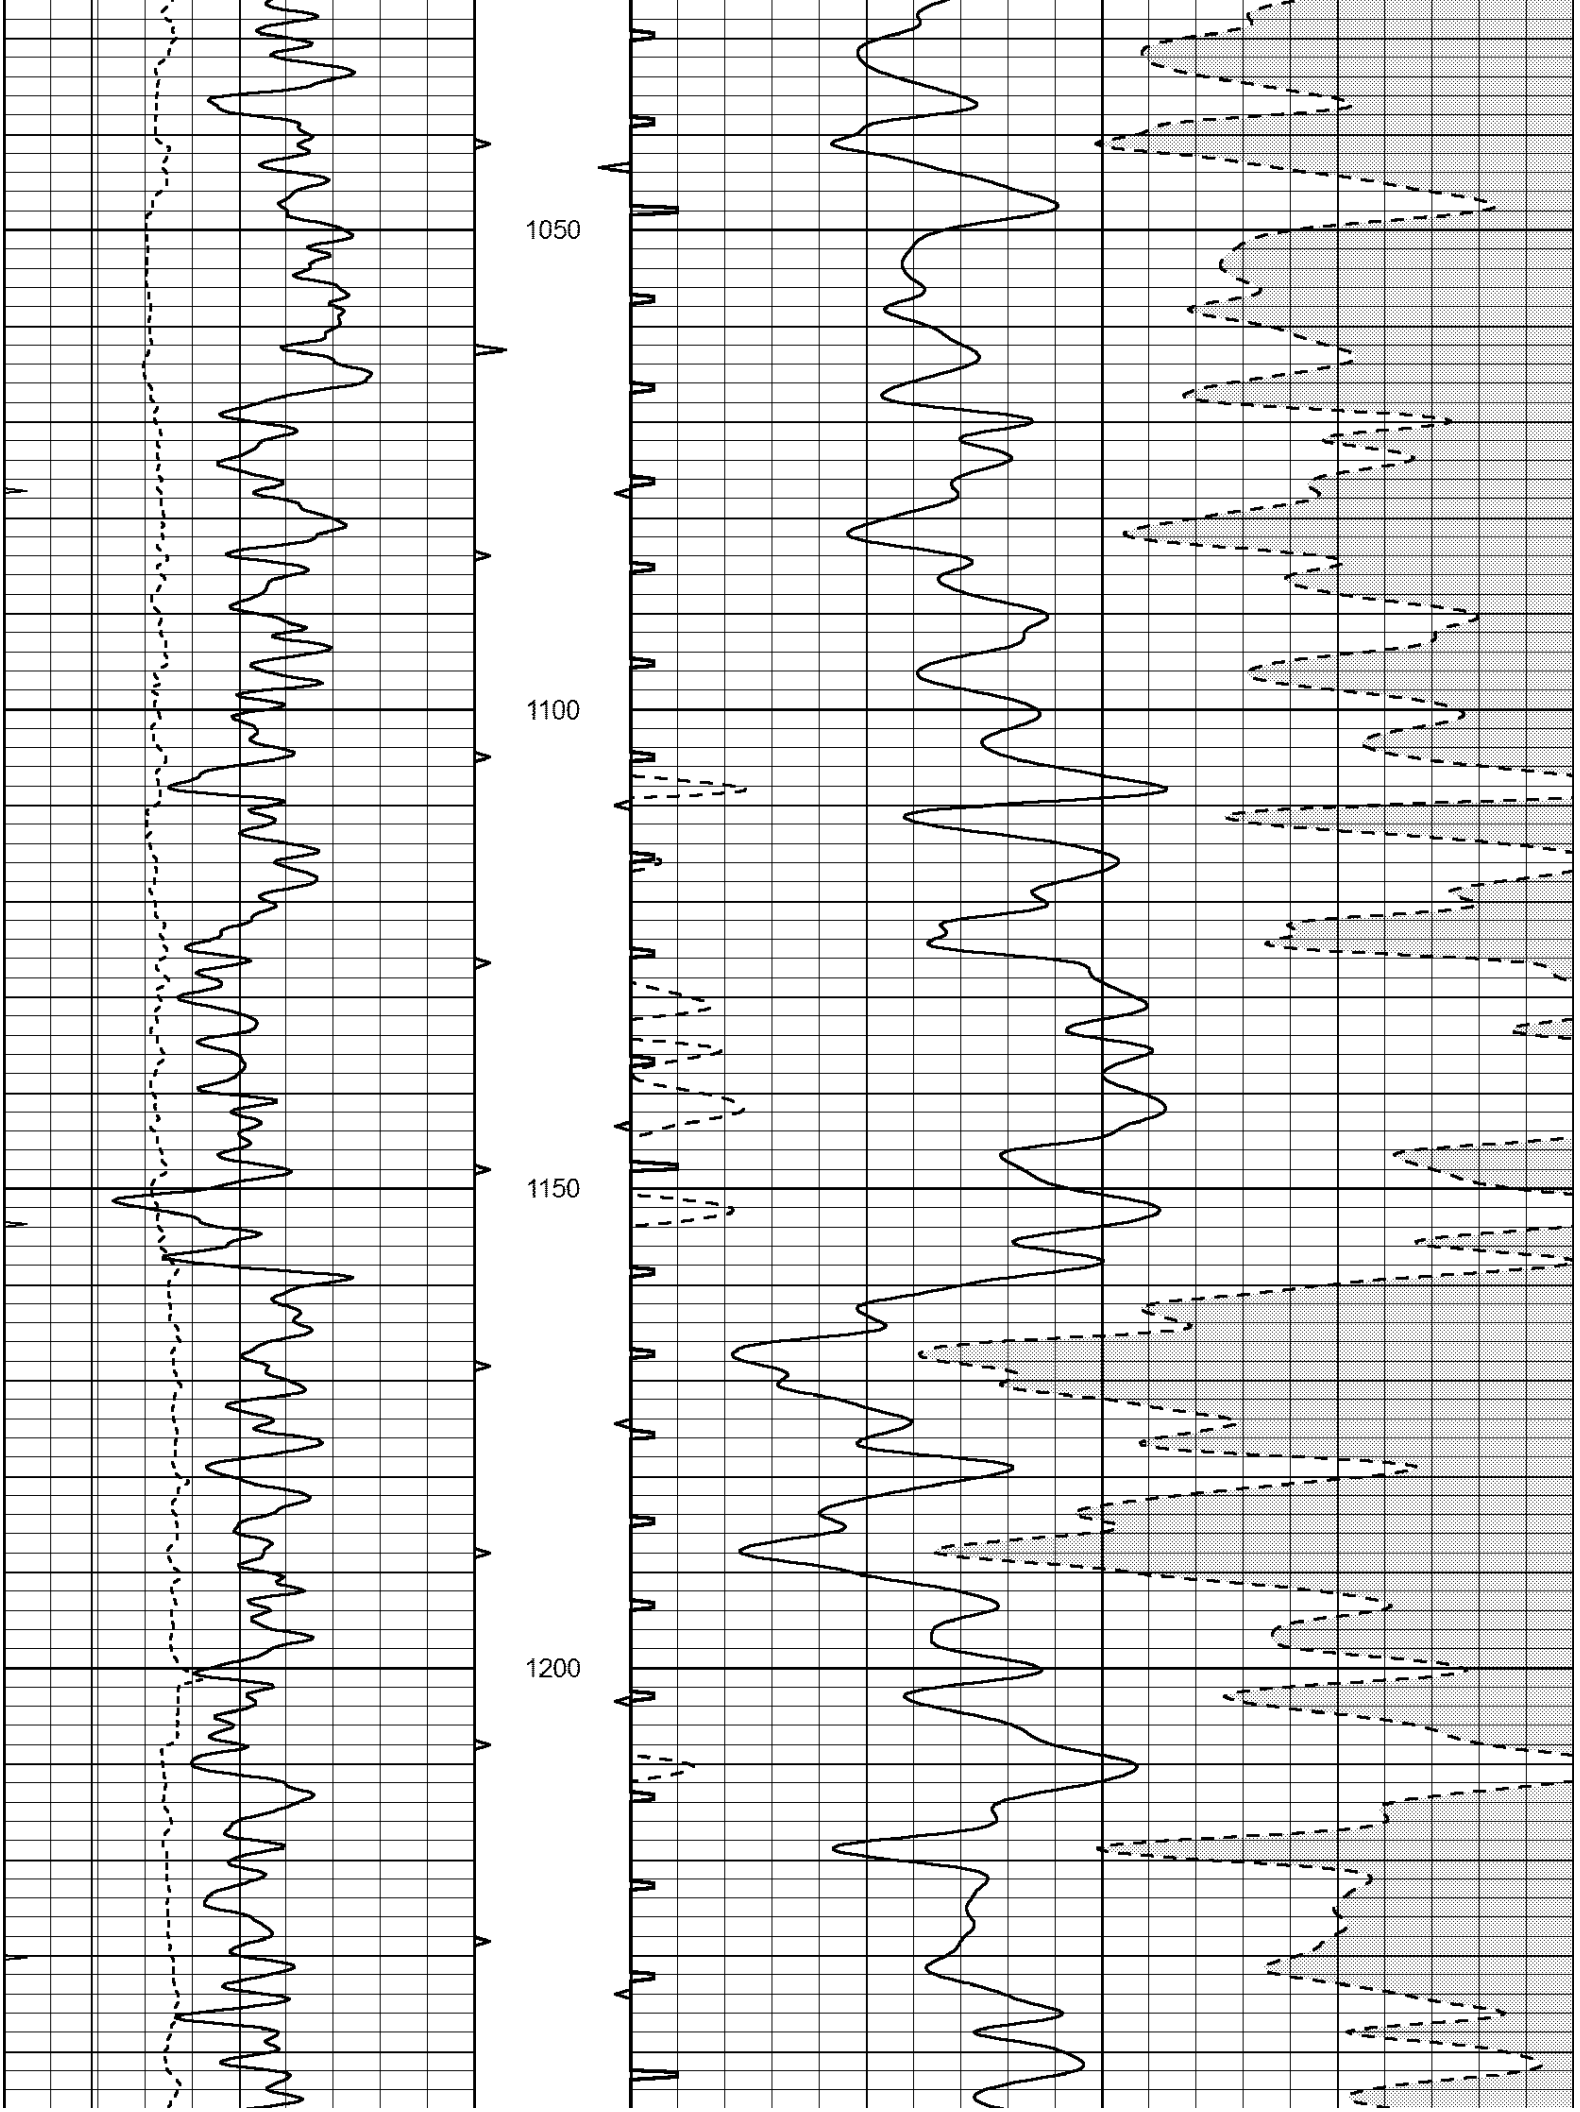
MAIN SECTION

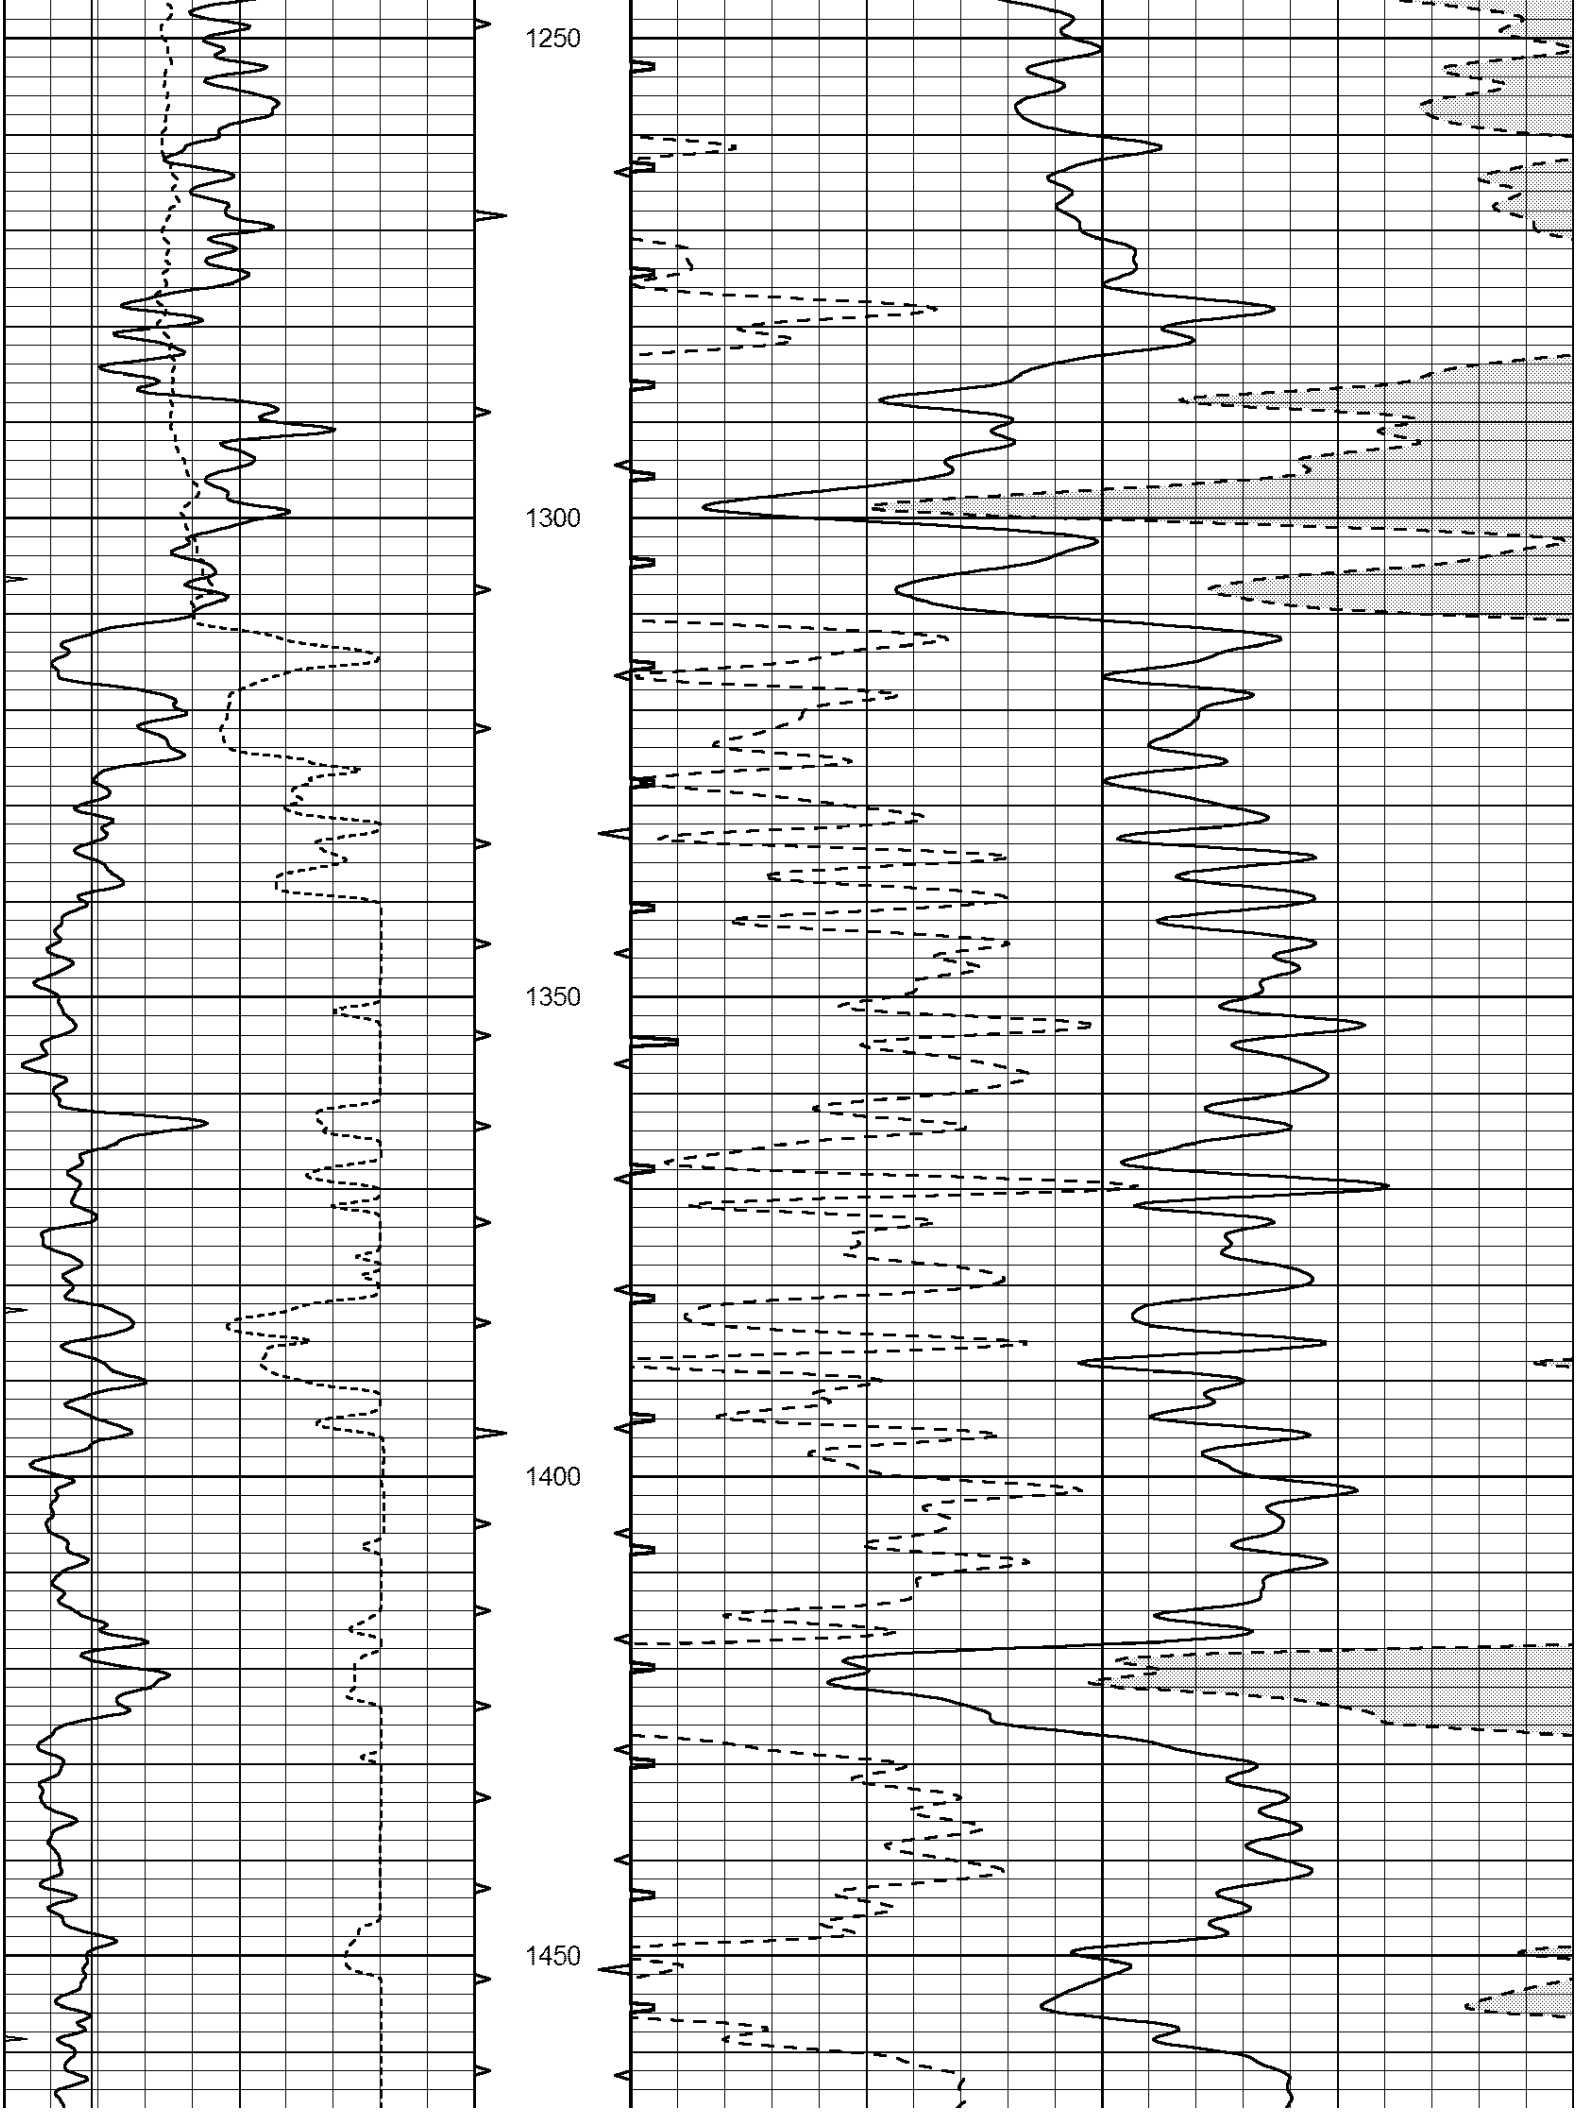
SERVICES CO.

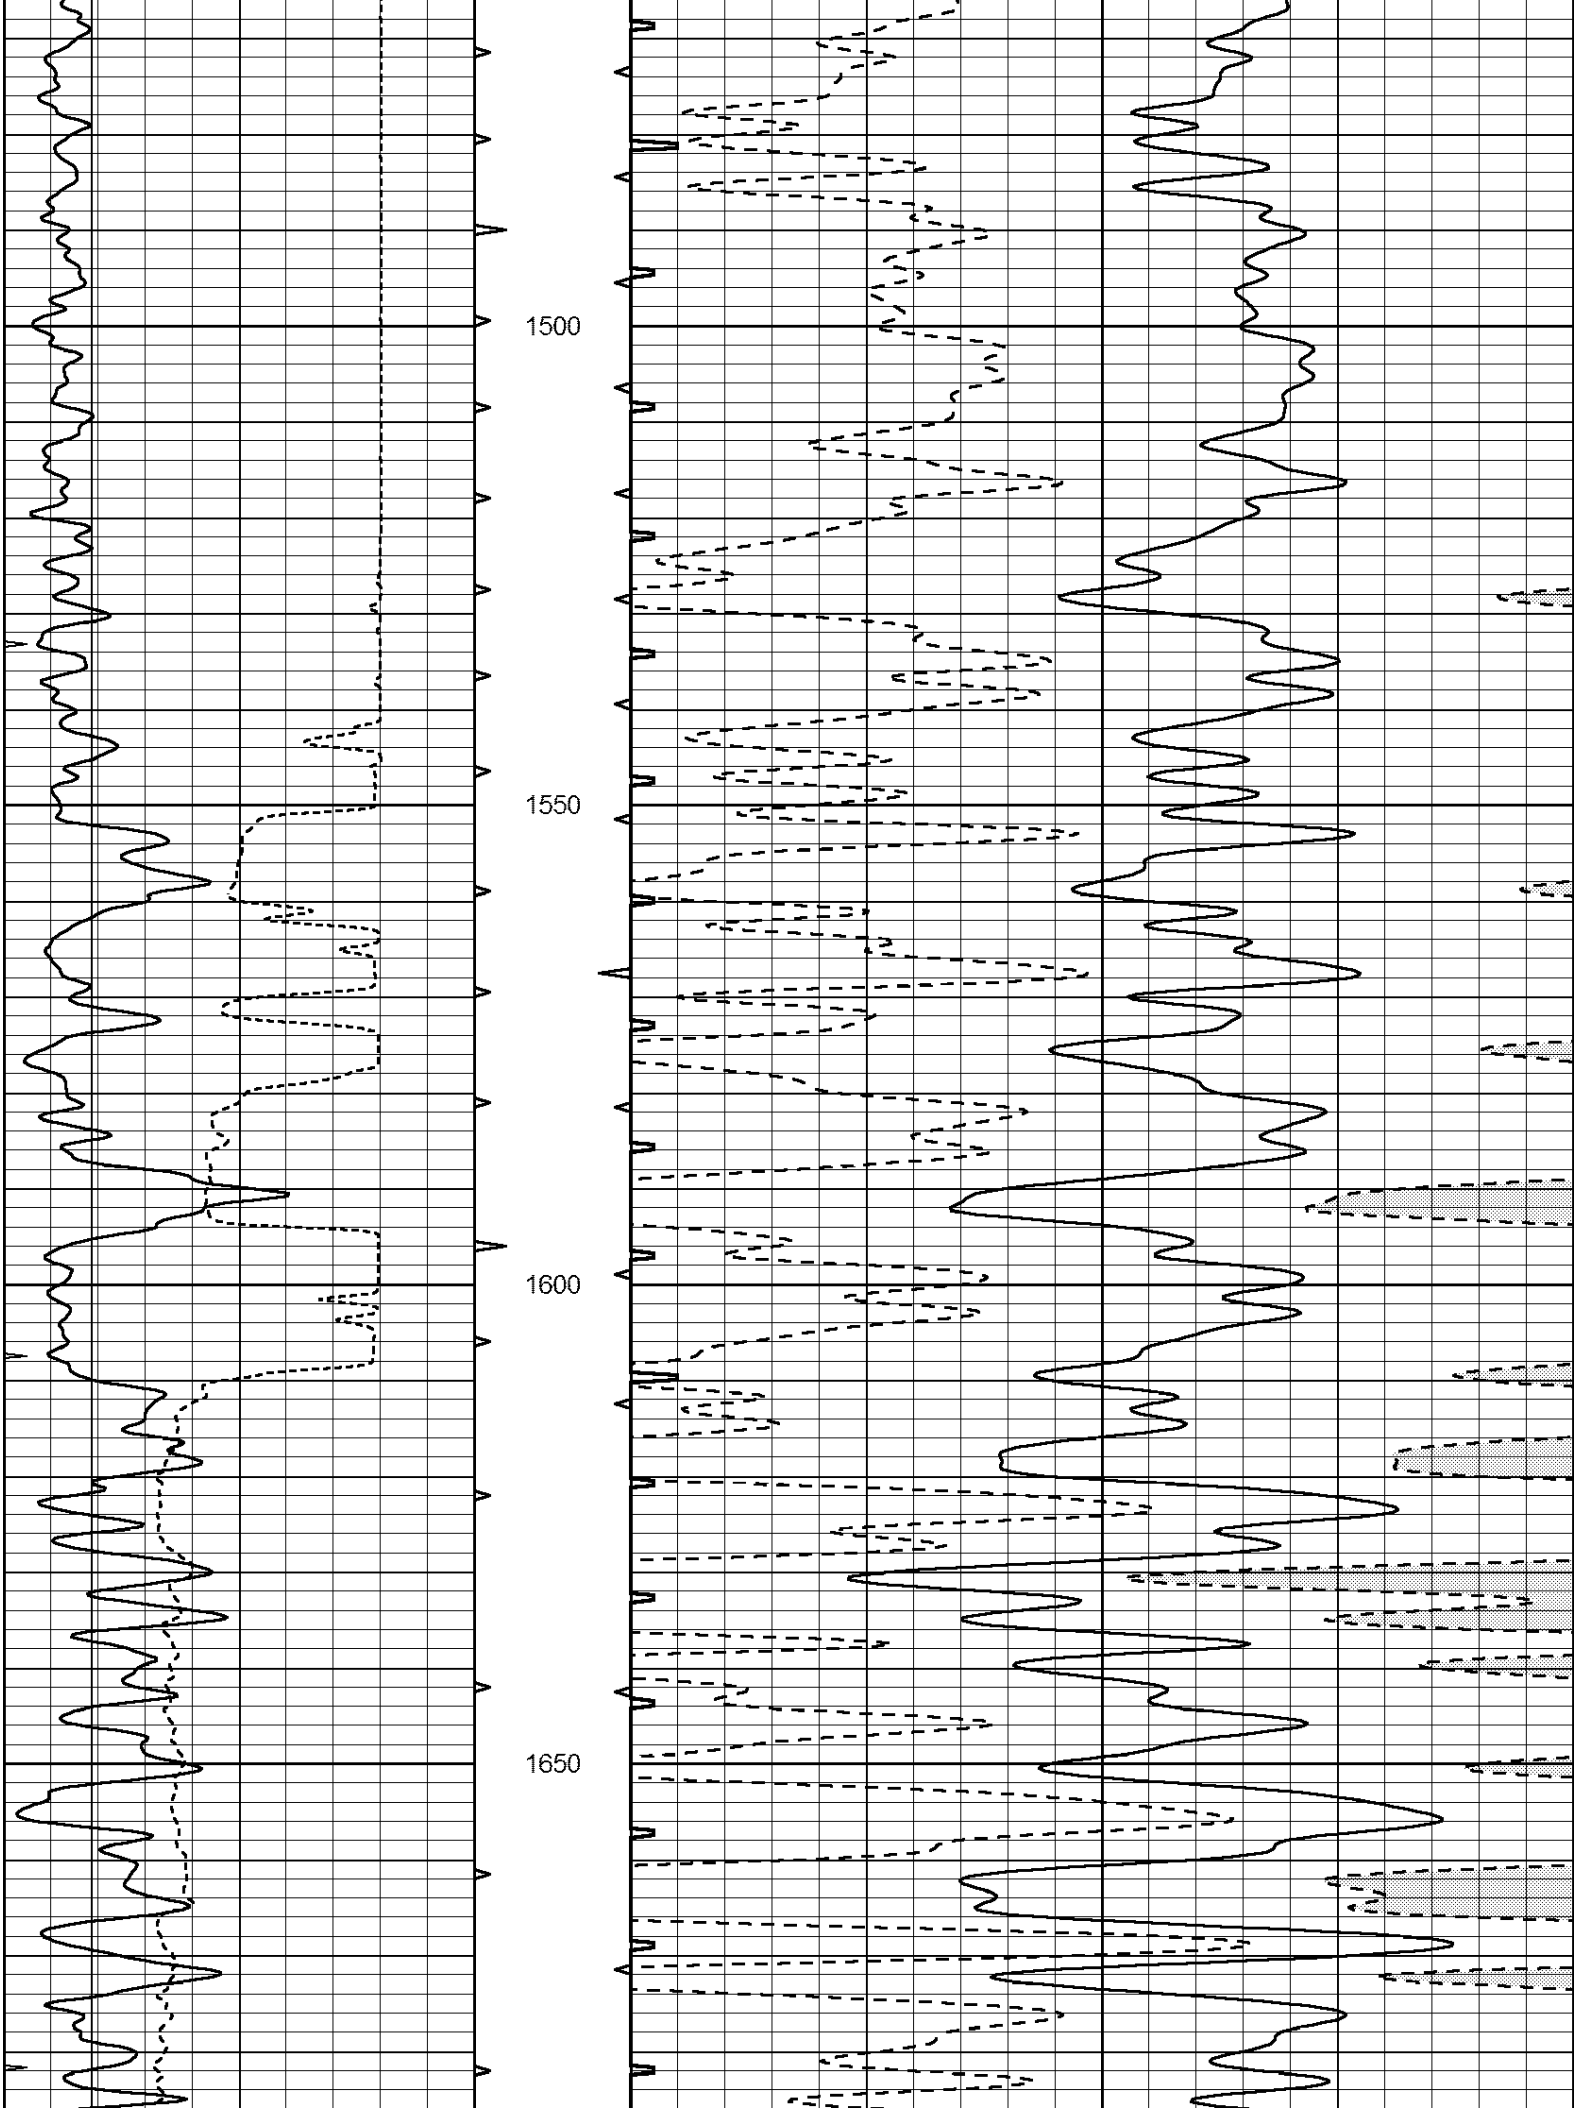
Database File: 30500ddn.db
Dataset Pathname: pass6.3
Presentation Format: _slt
Dataset Creation: Fri Apr 17 11:54:26 2015 by Calc Open-Cased 090629
Charted by: Depth in Feet scaled 1:240

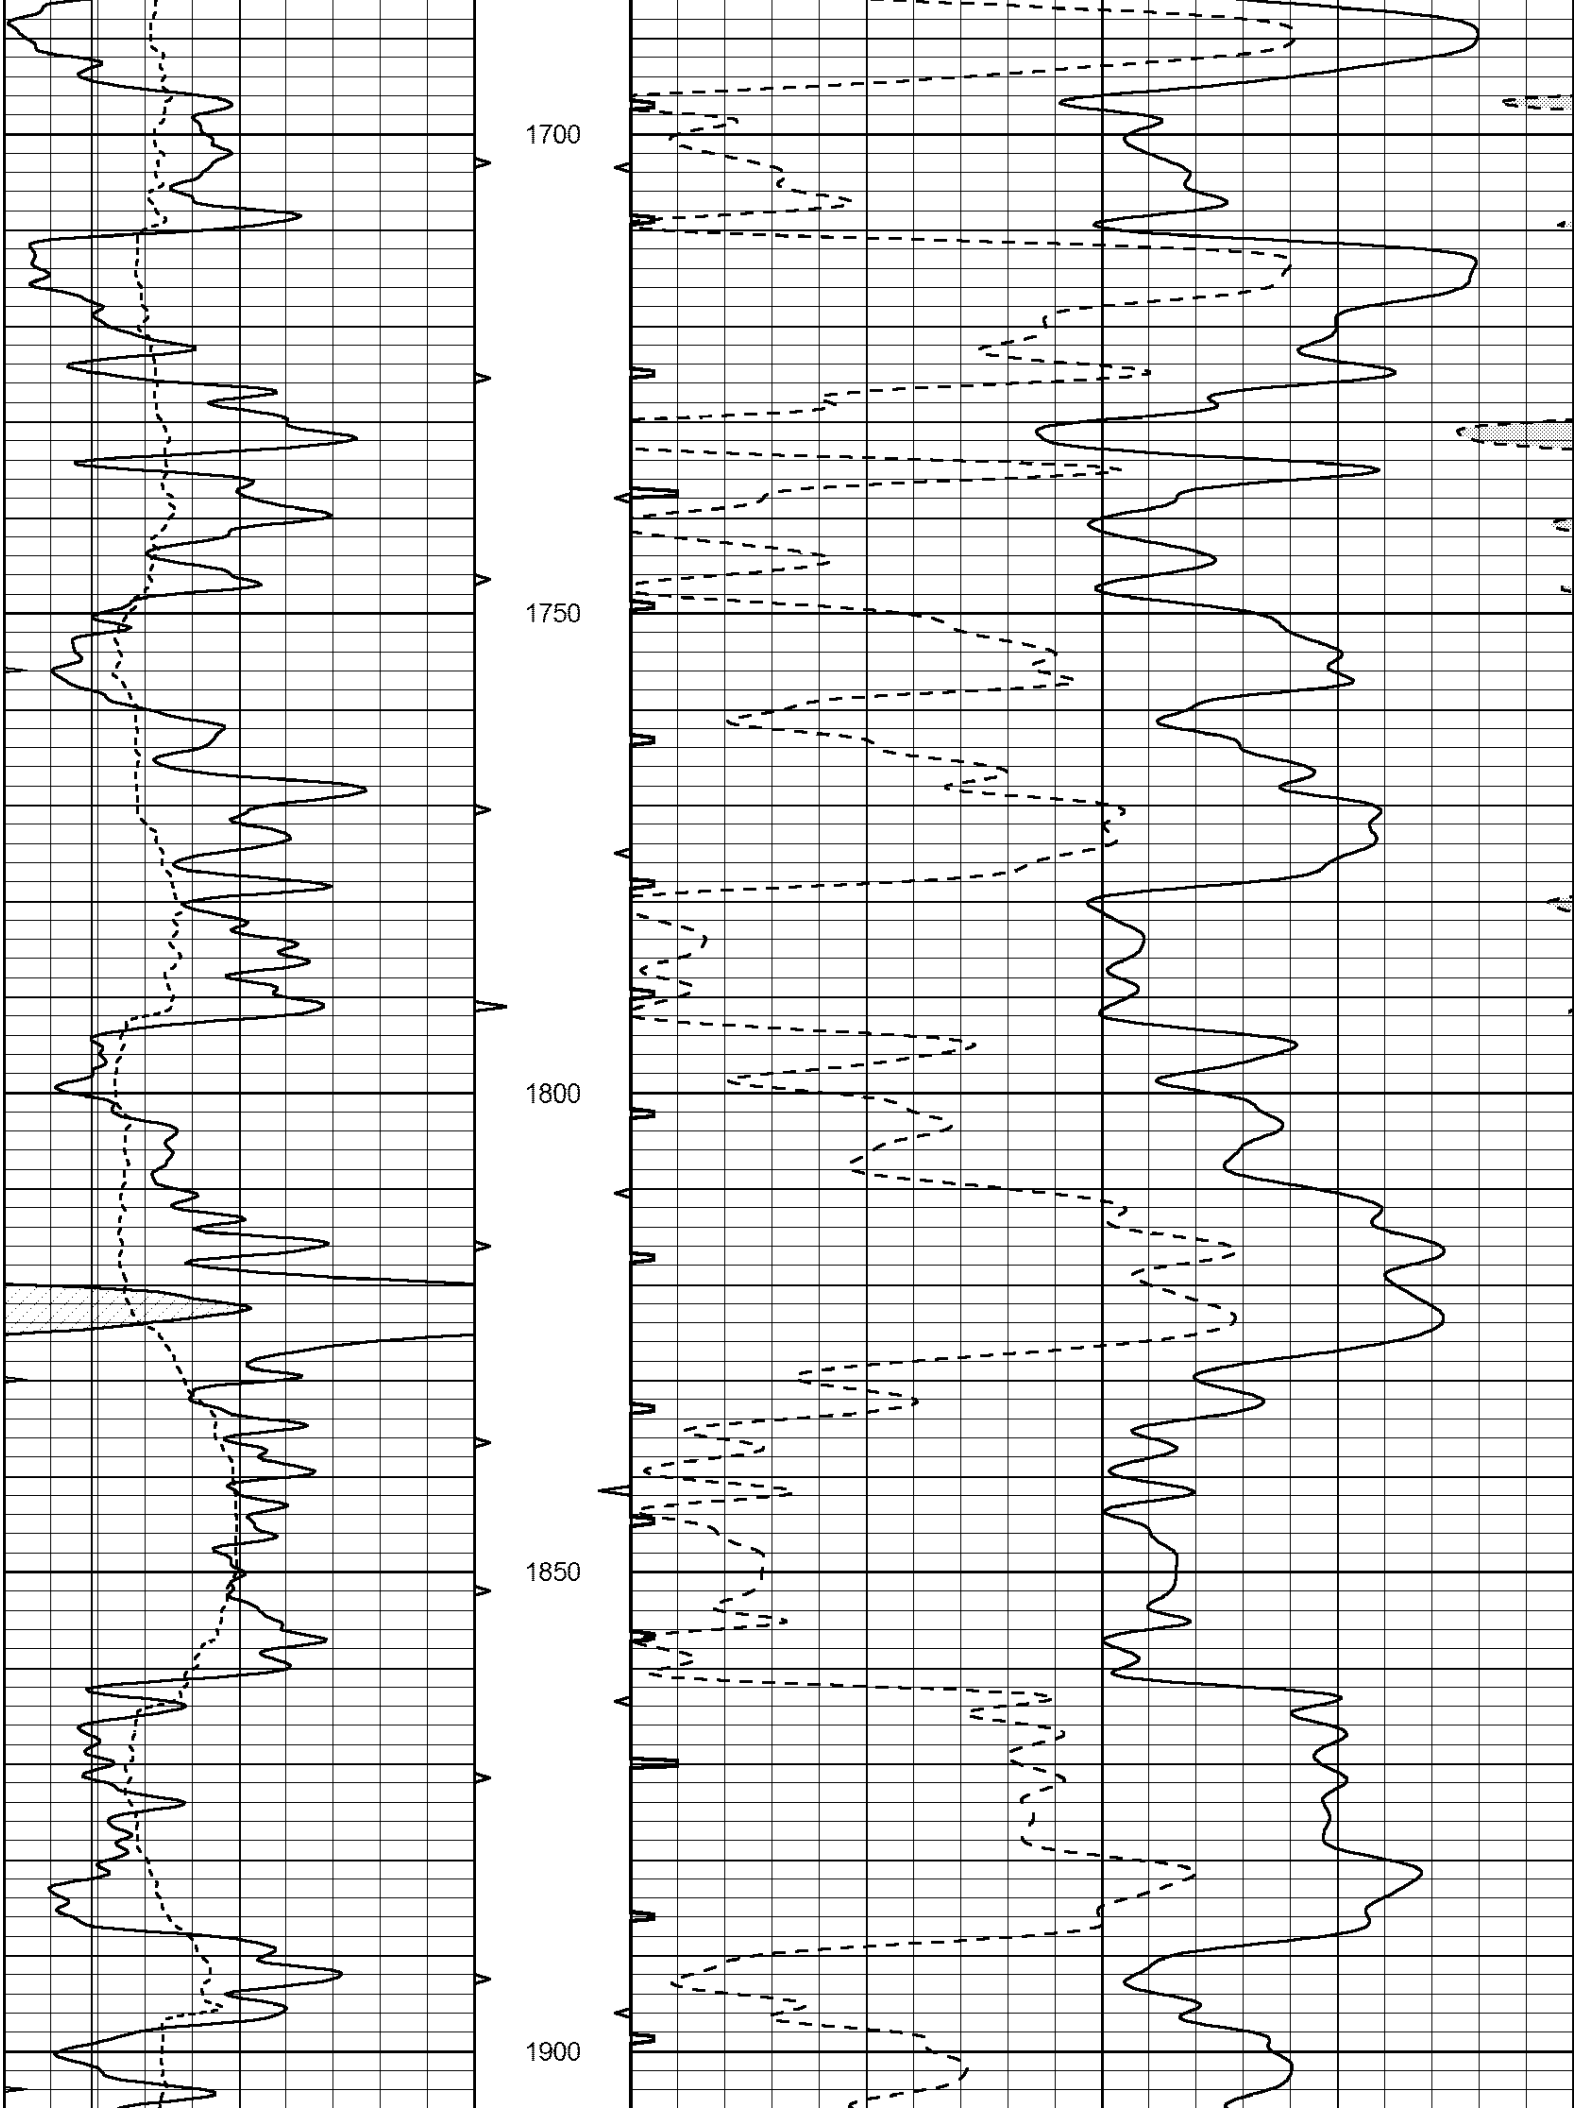
0	GAMMA RAY (GAPI) 150	ABHV	140	DELTA TIME (usec/ft)	40
6	CALIPER (in) 16	10 (ft3) 0	30	SONIC POROSITY (pu)	-10
0	MINMK 20	TBHV	0	ITT (msec) 20	
		0 (ft3) 10			

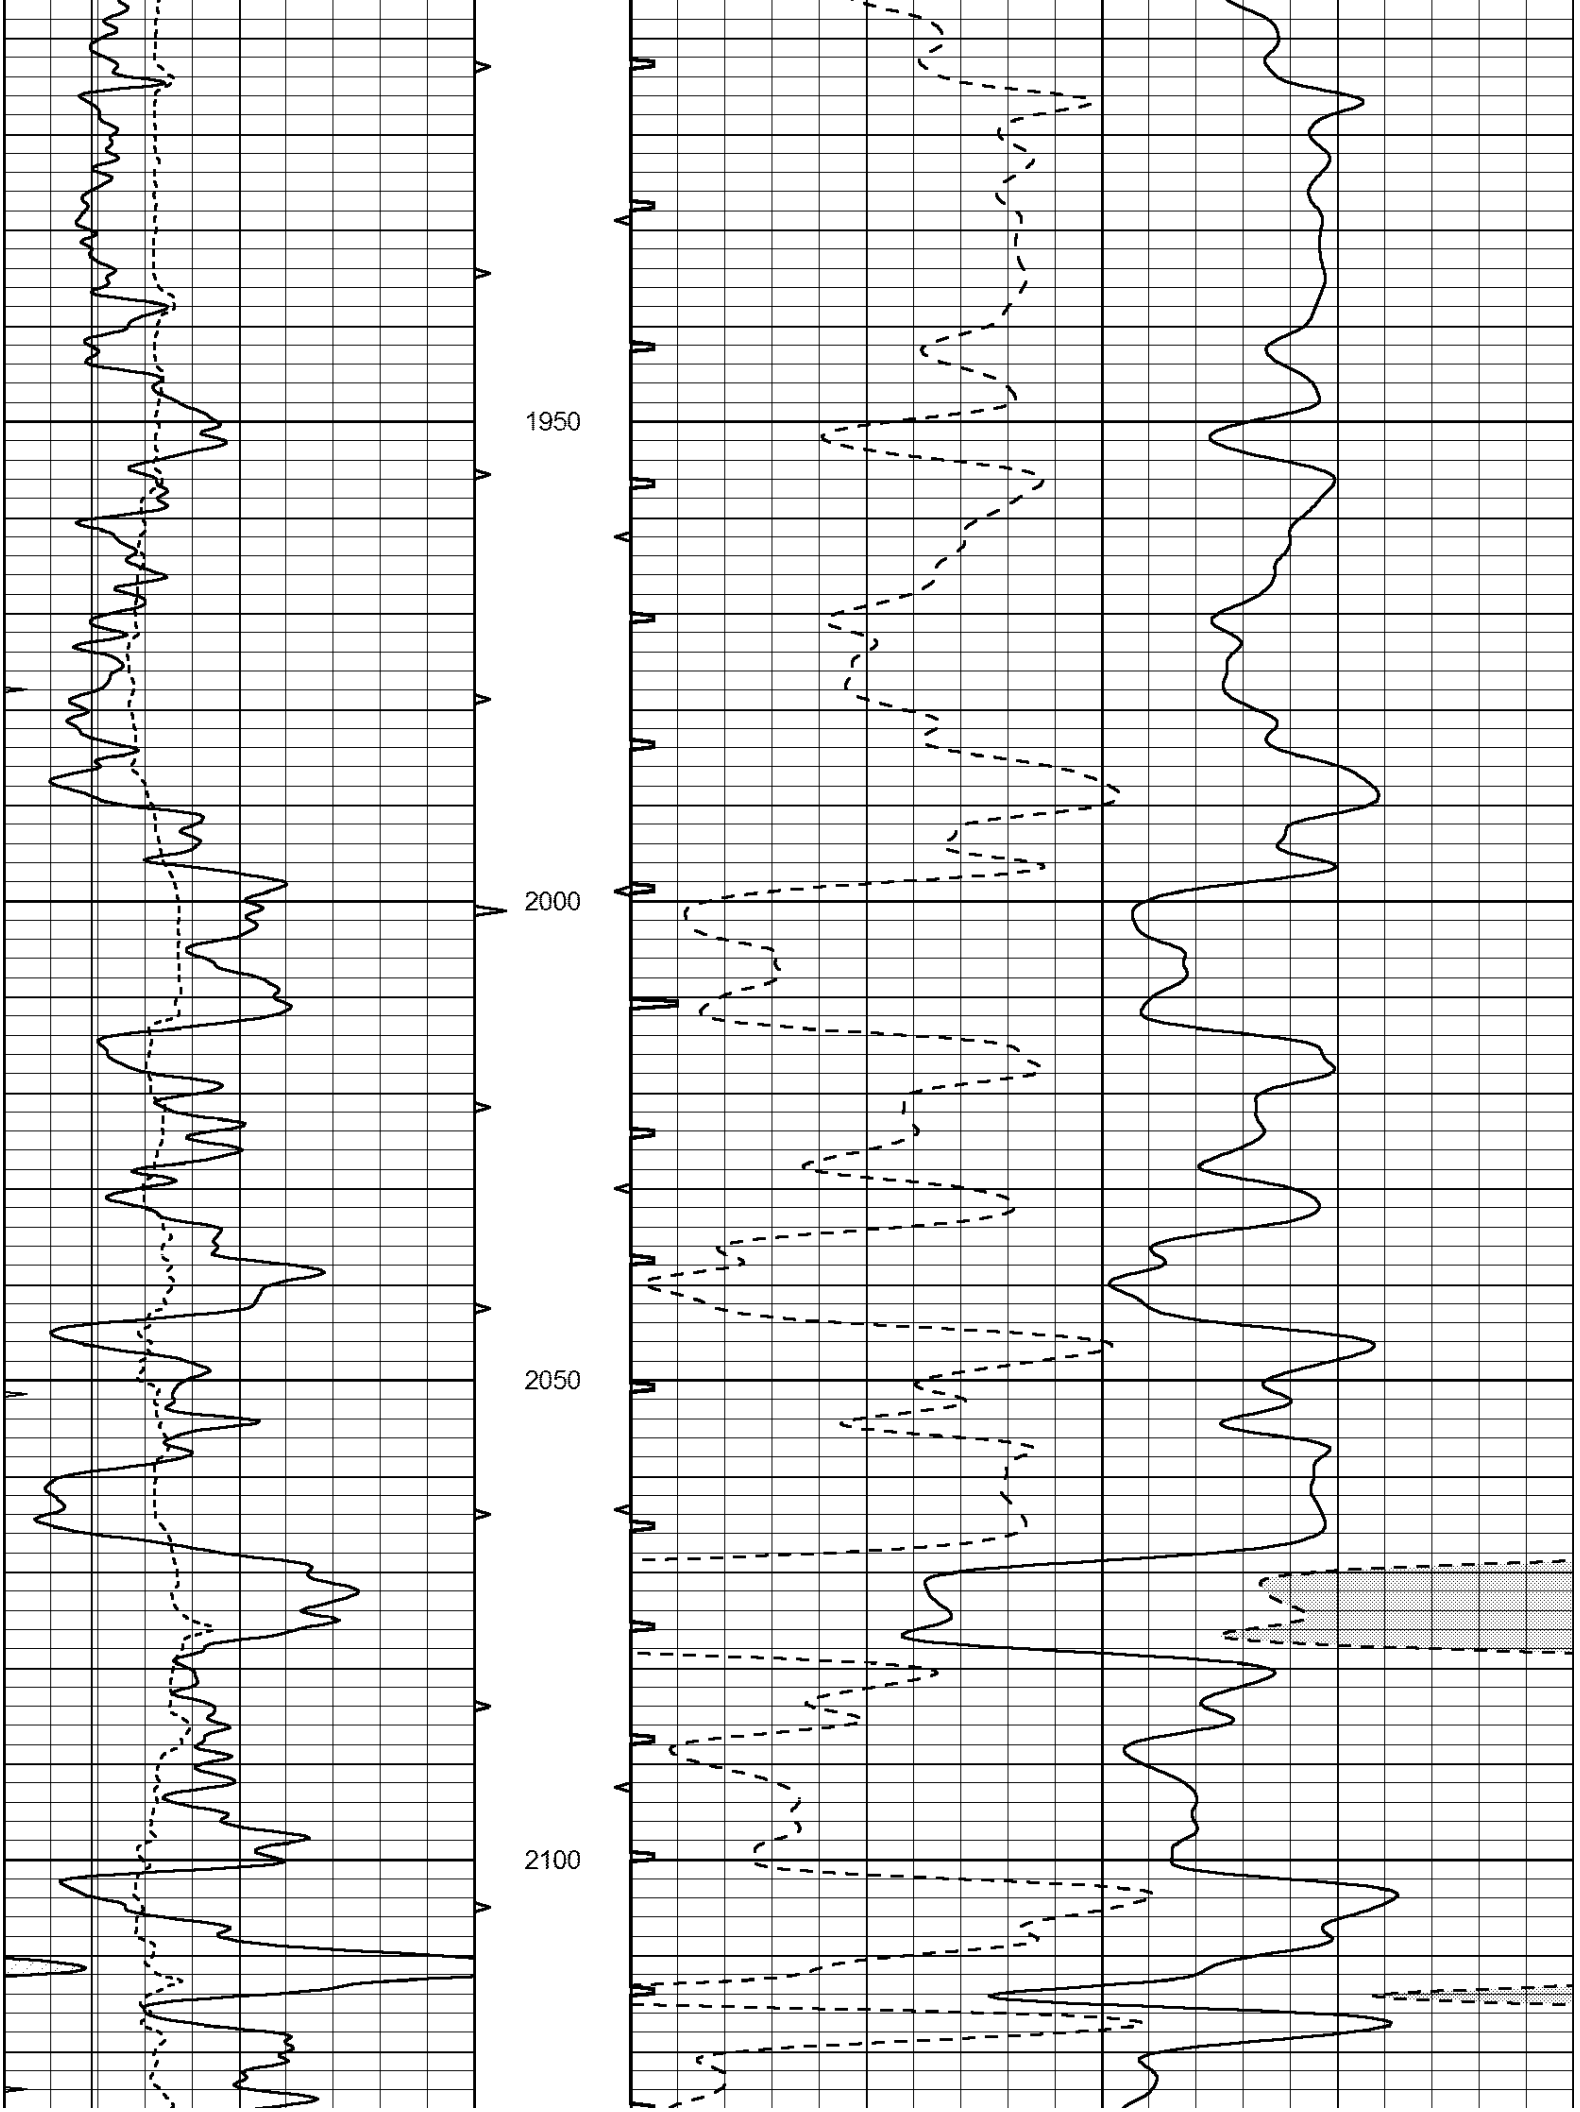


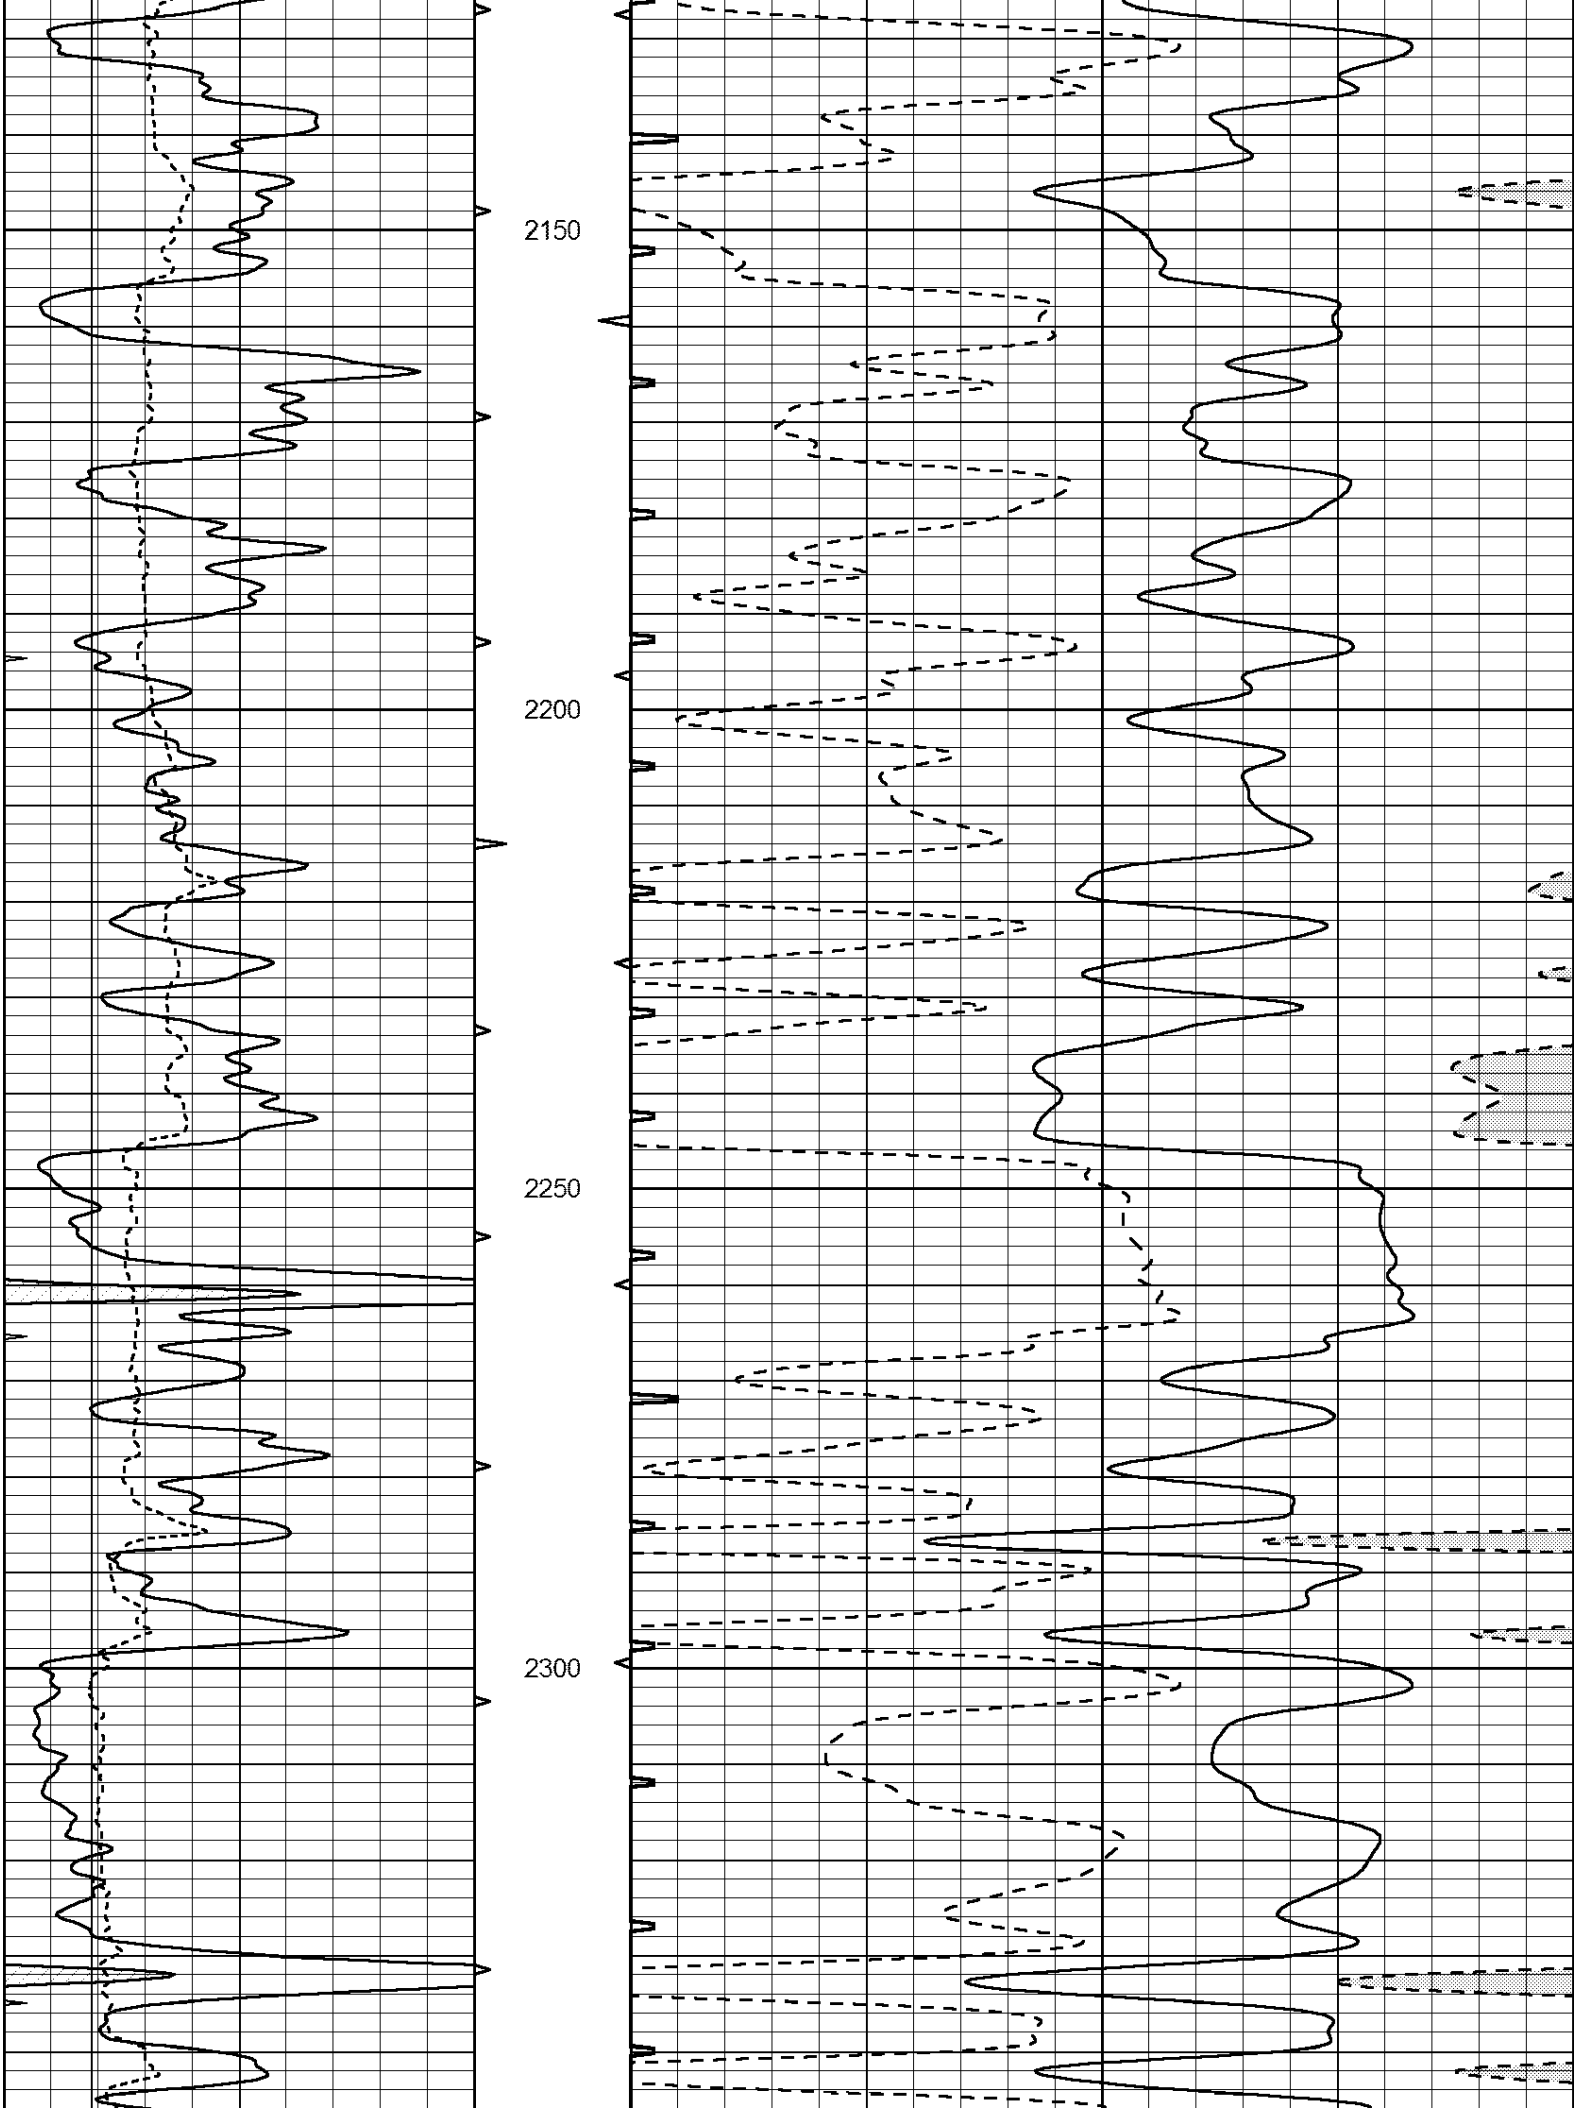

1050
1100
1150
1200

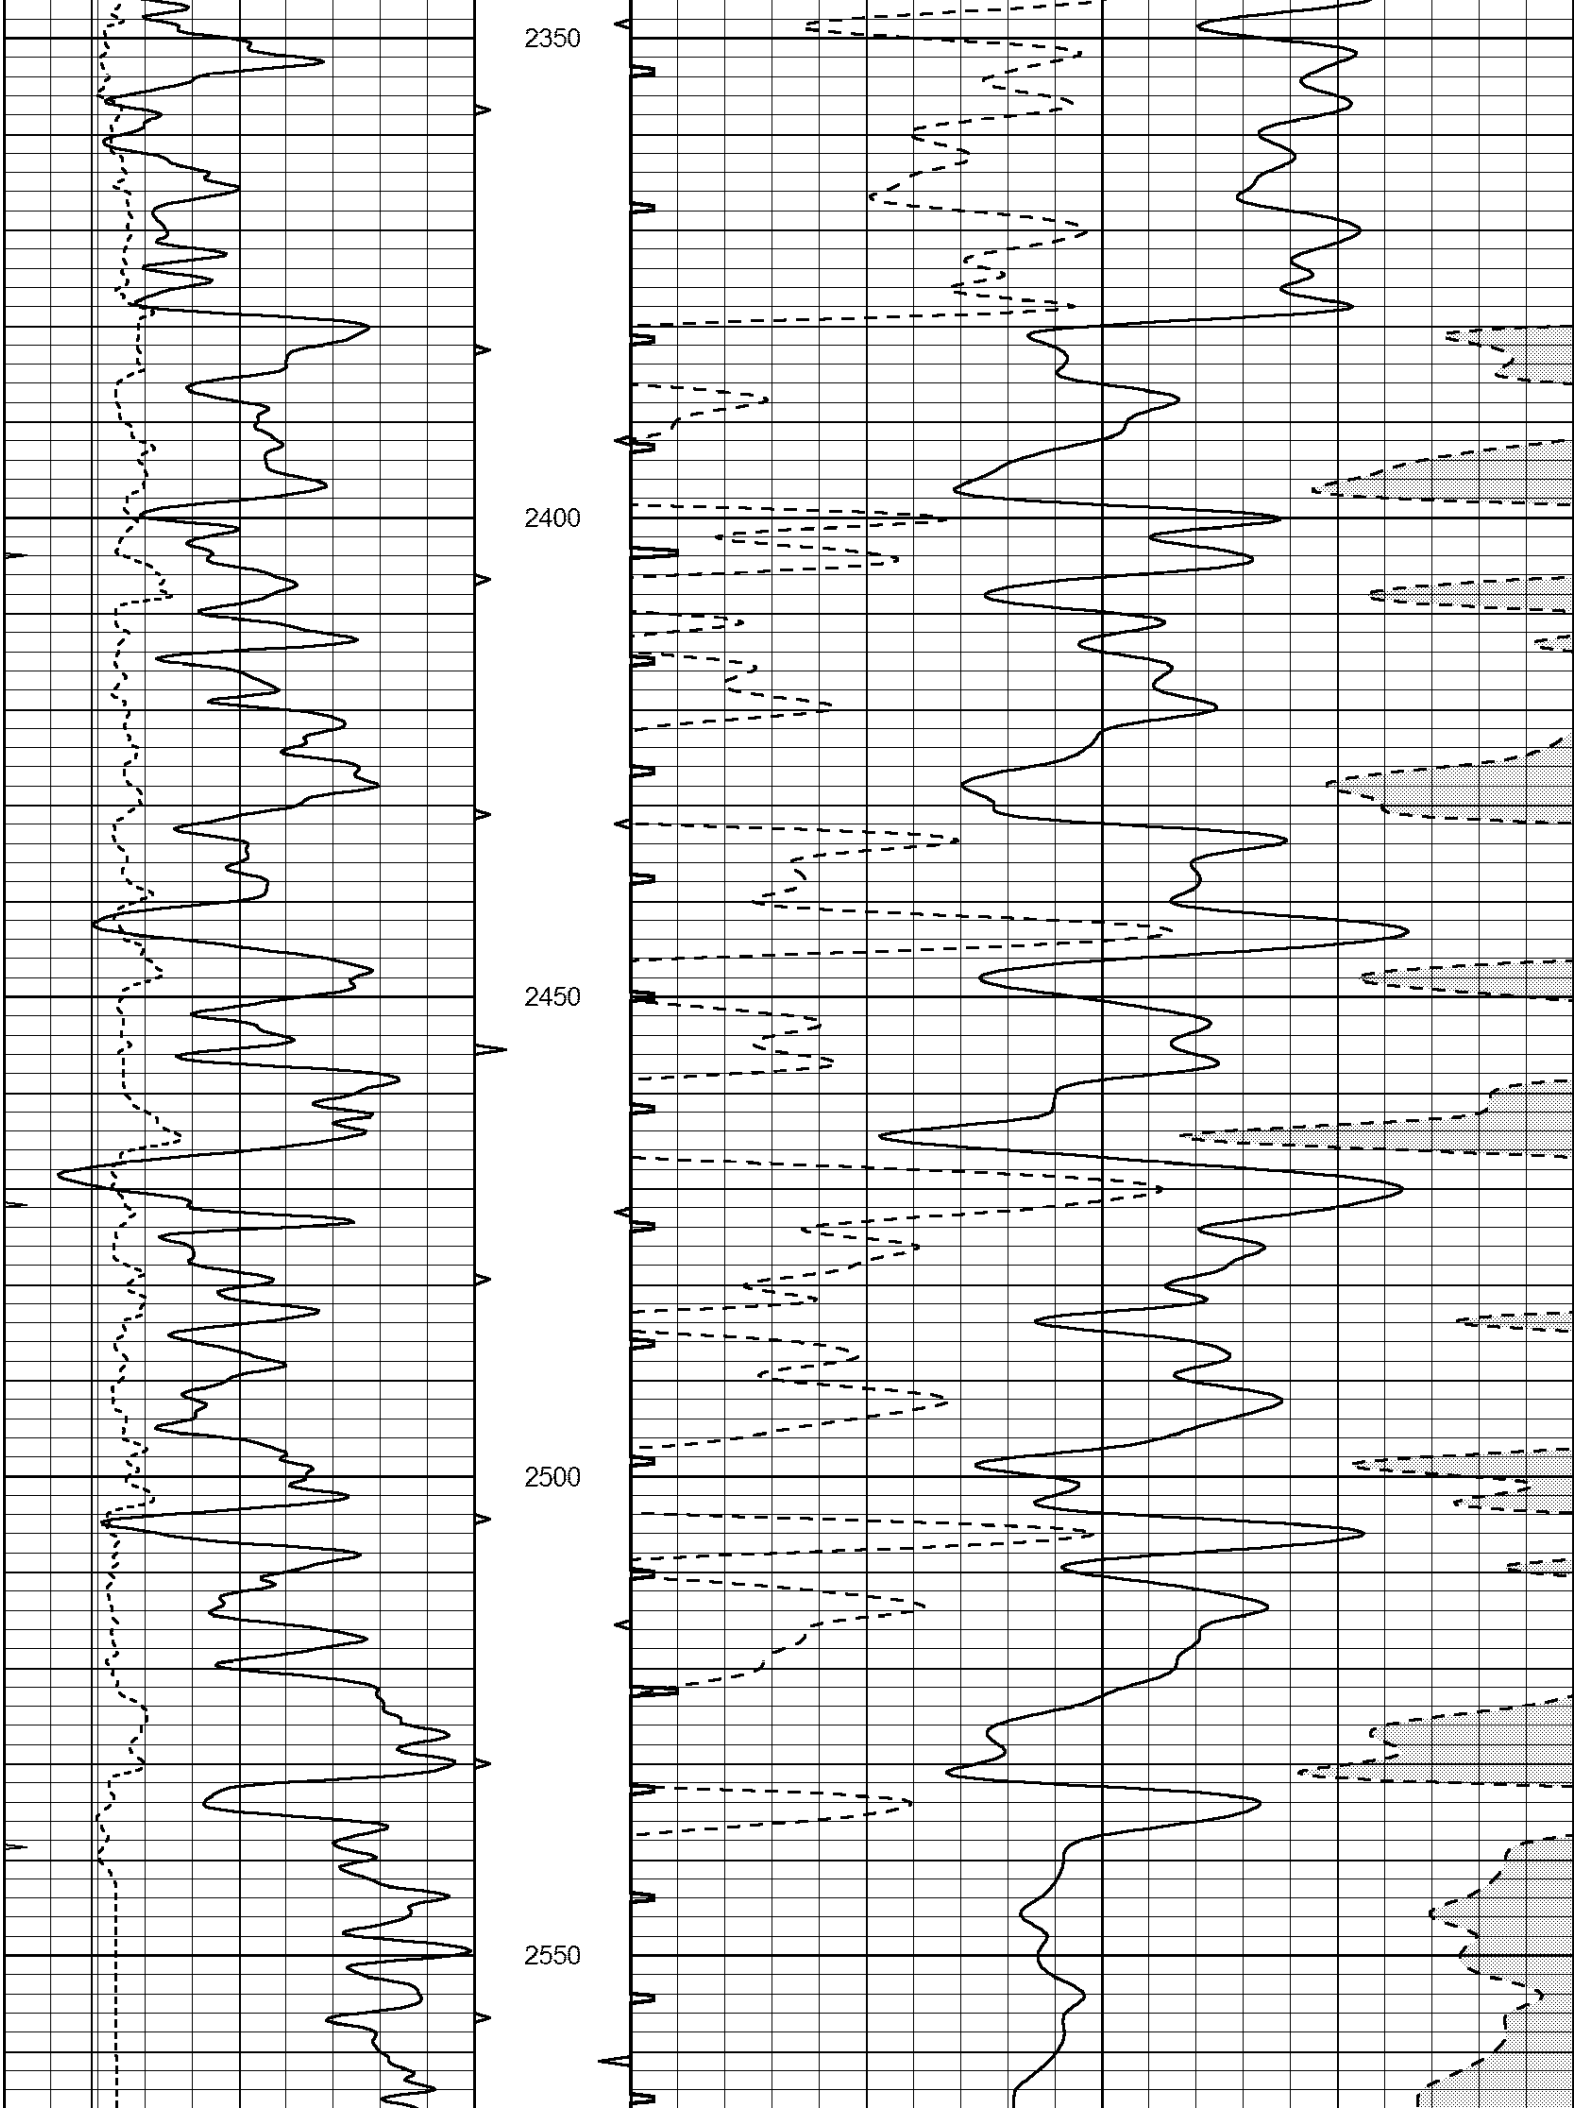

1250
1300
1350
1400
1450

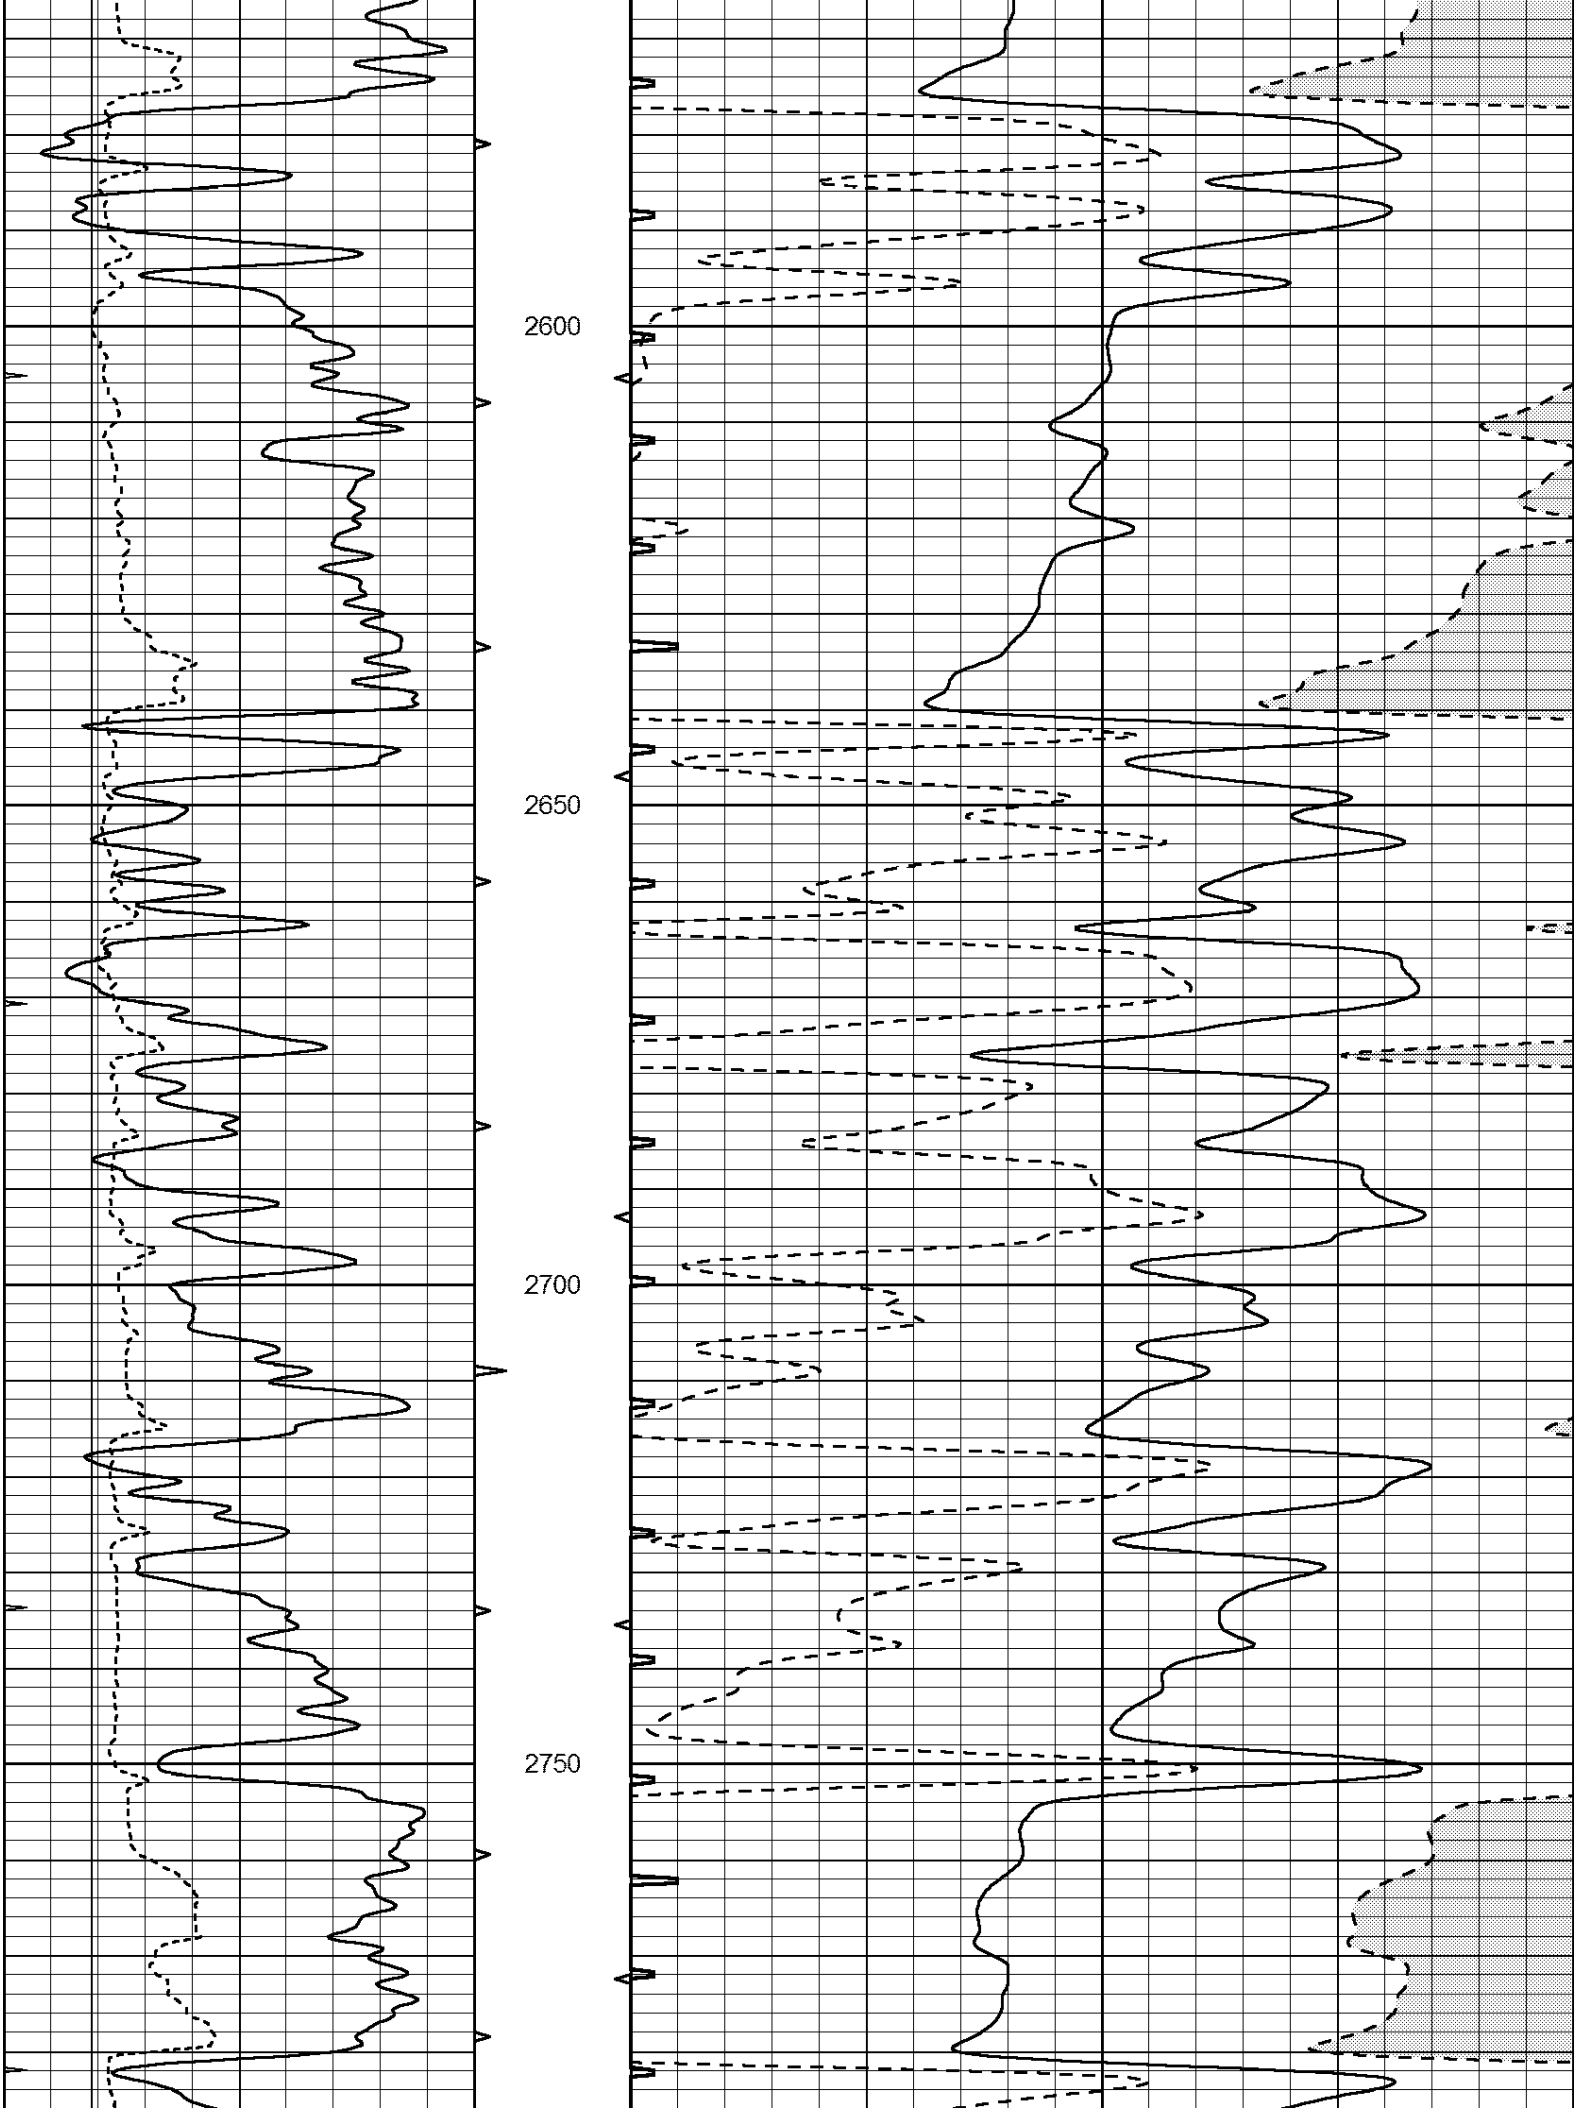

1500
1550
1600
1650

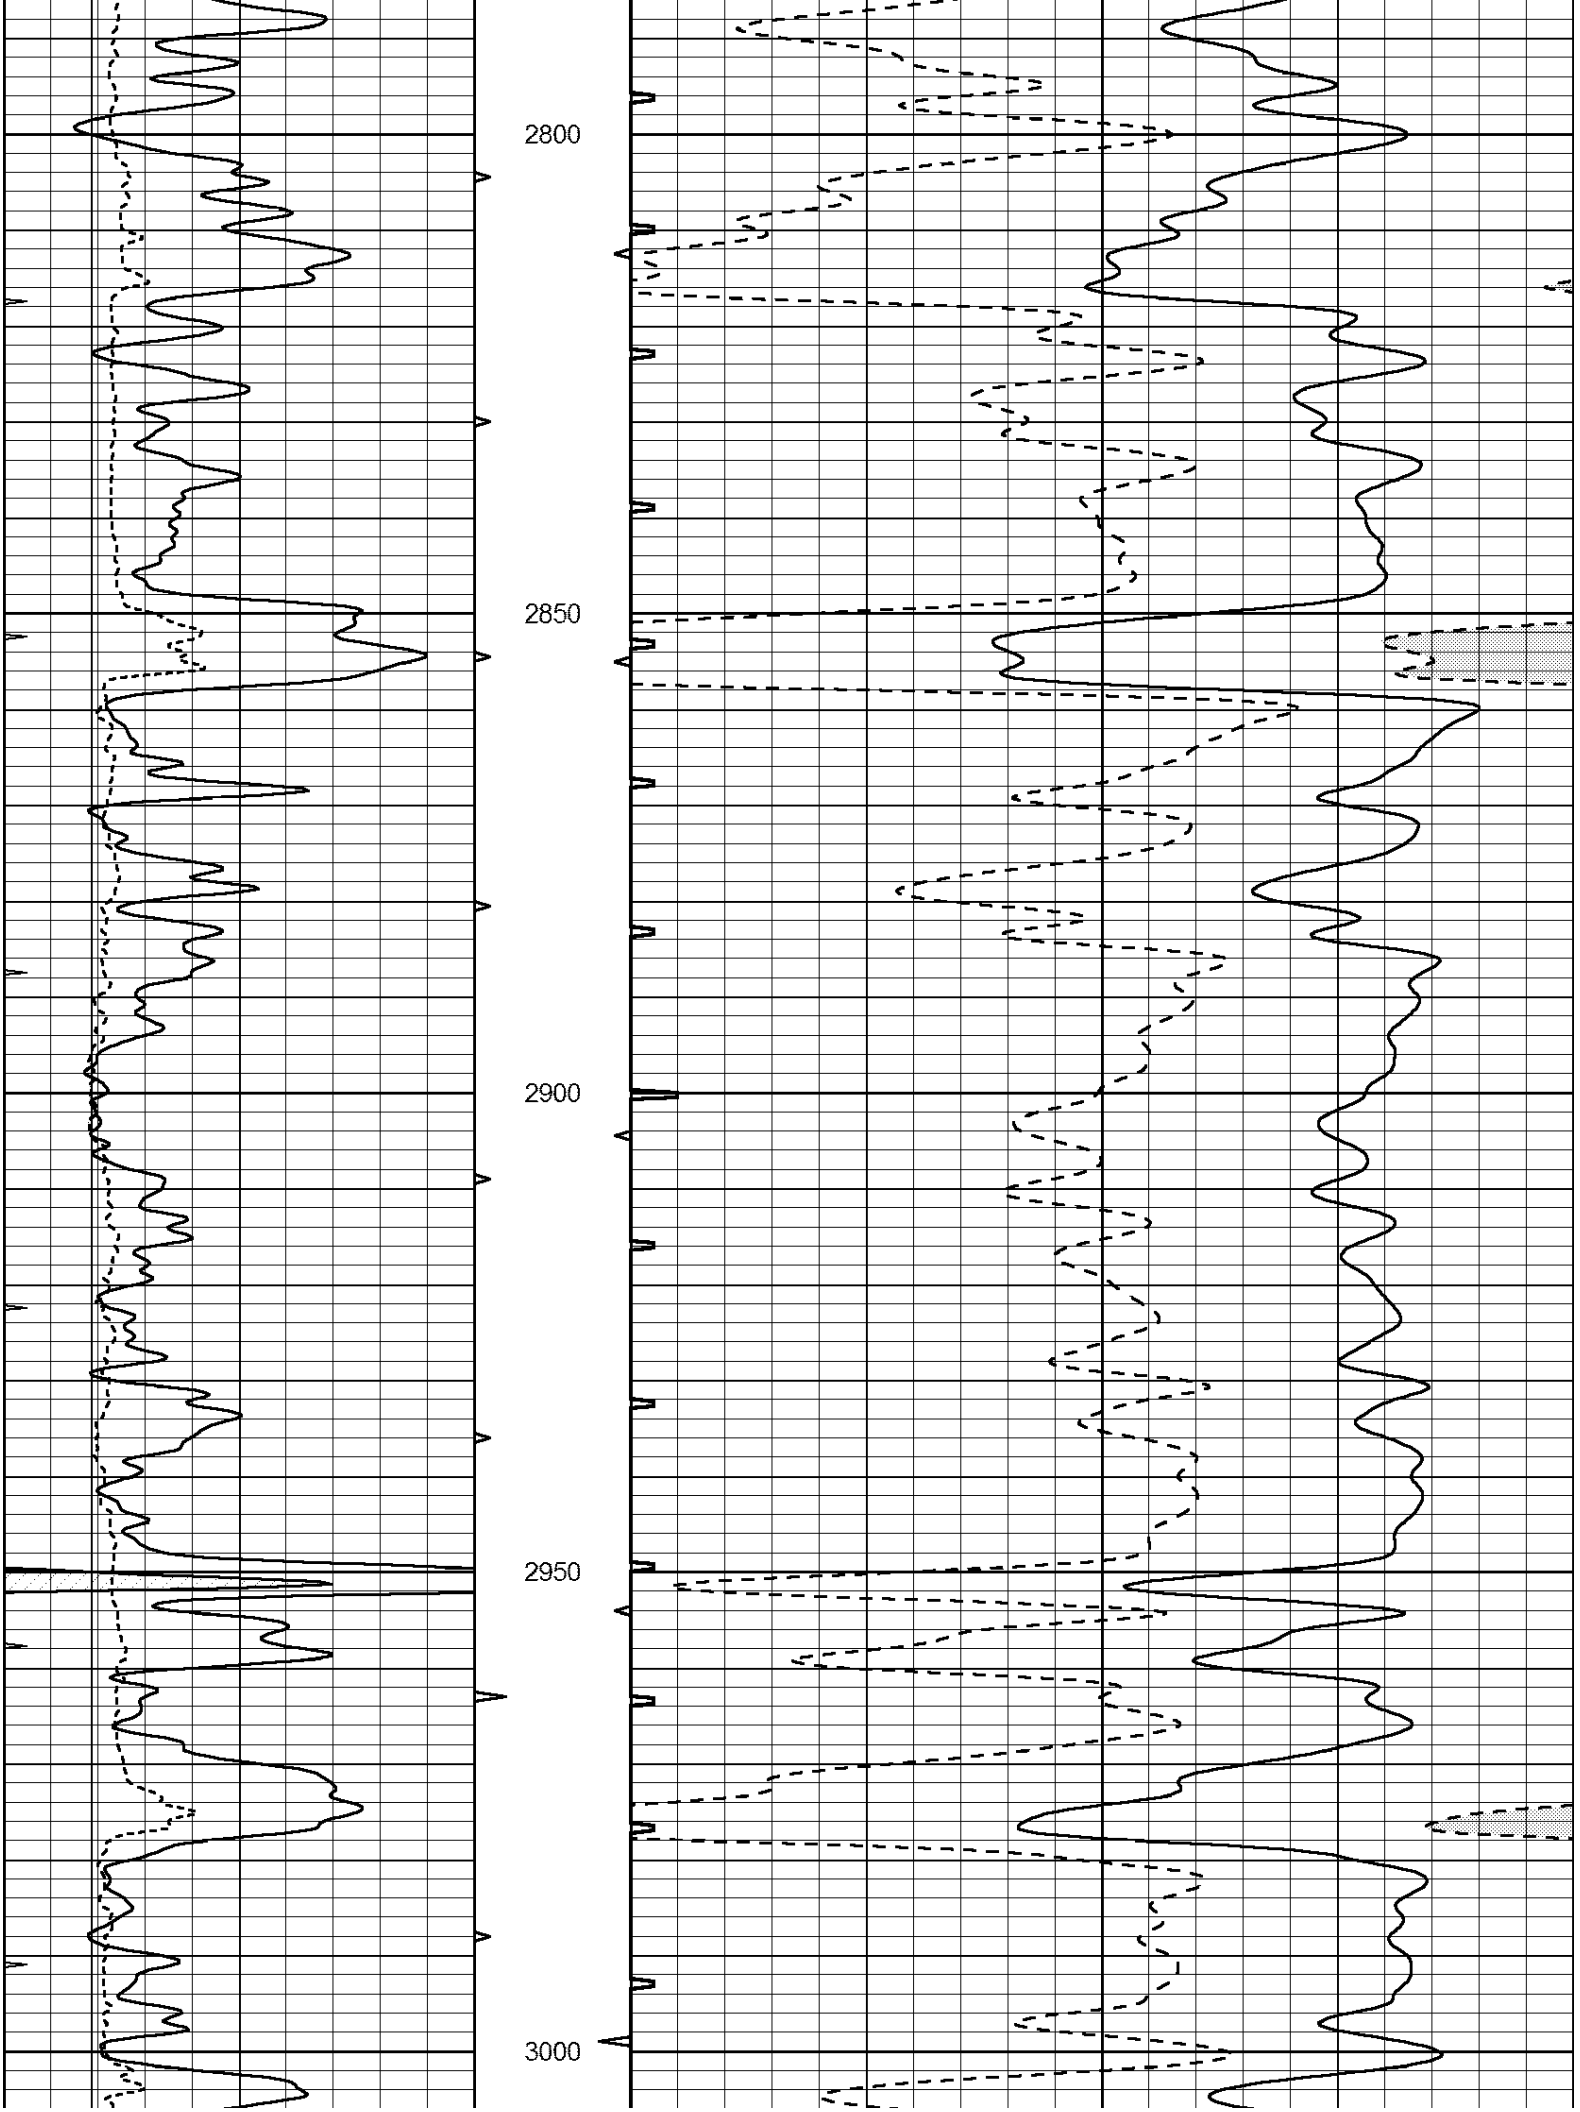

1700
1750
1800
1850
1900

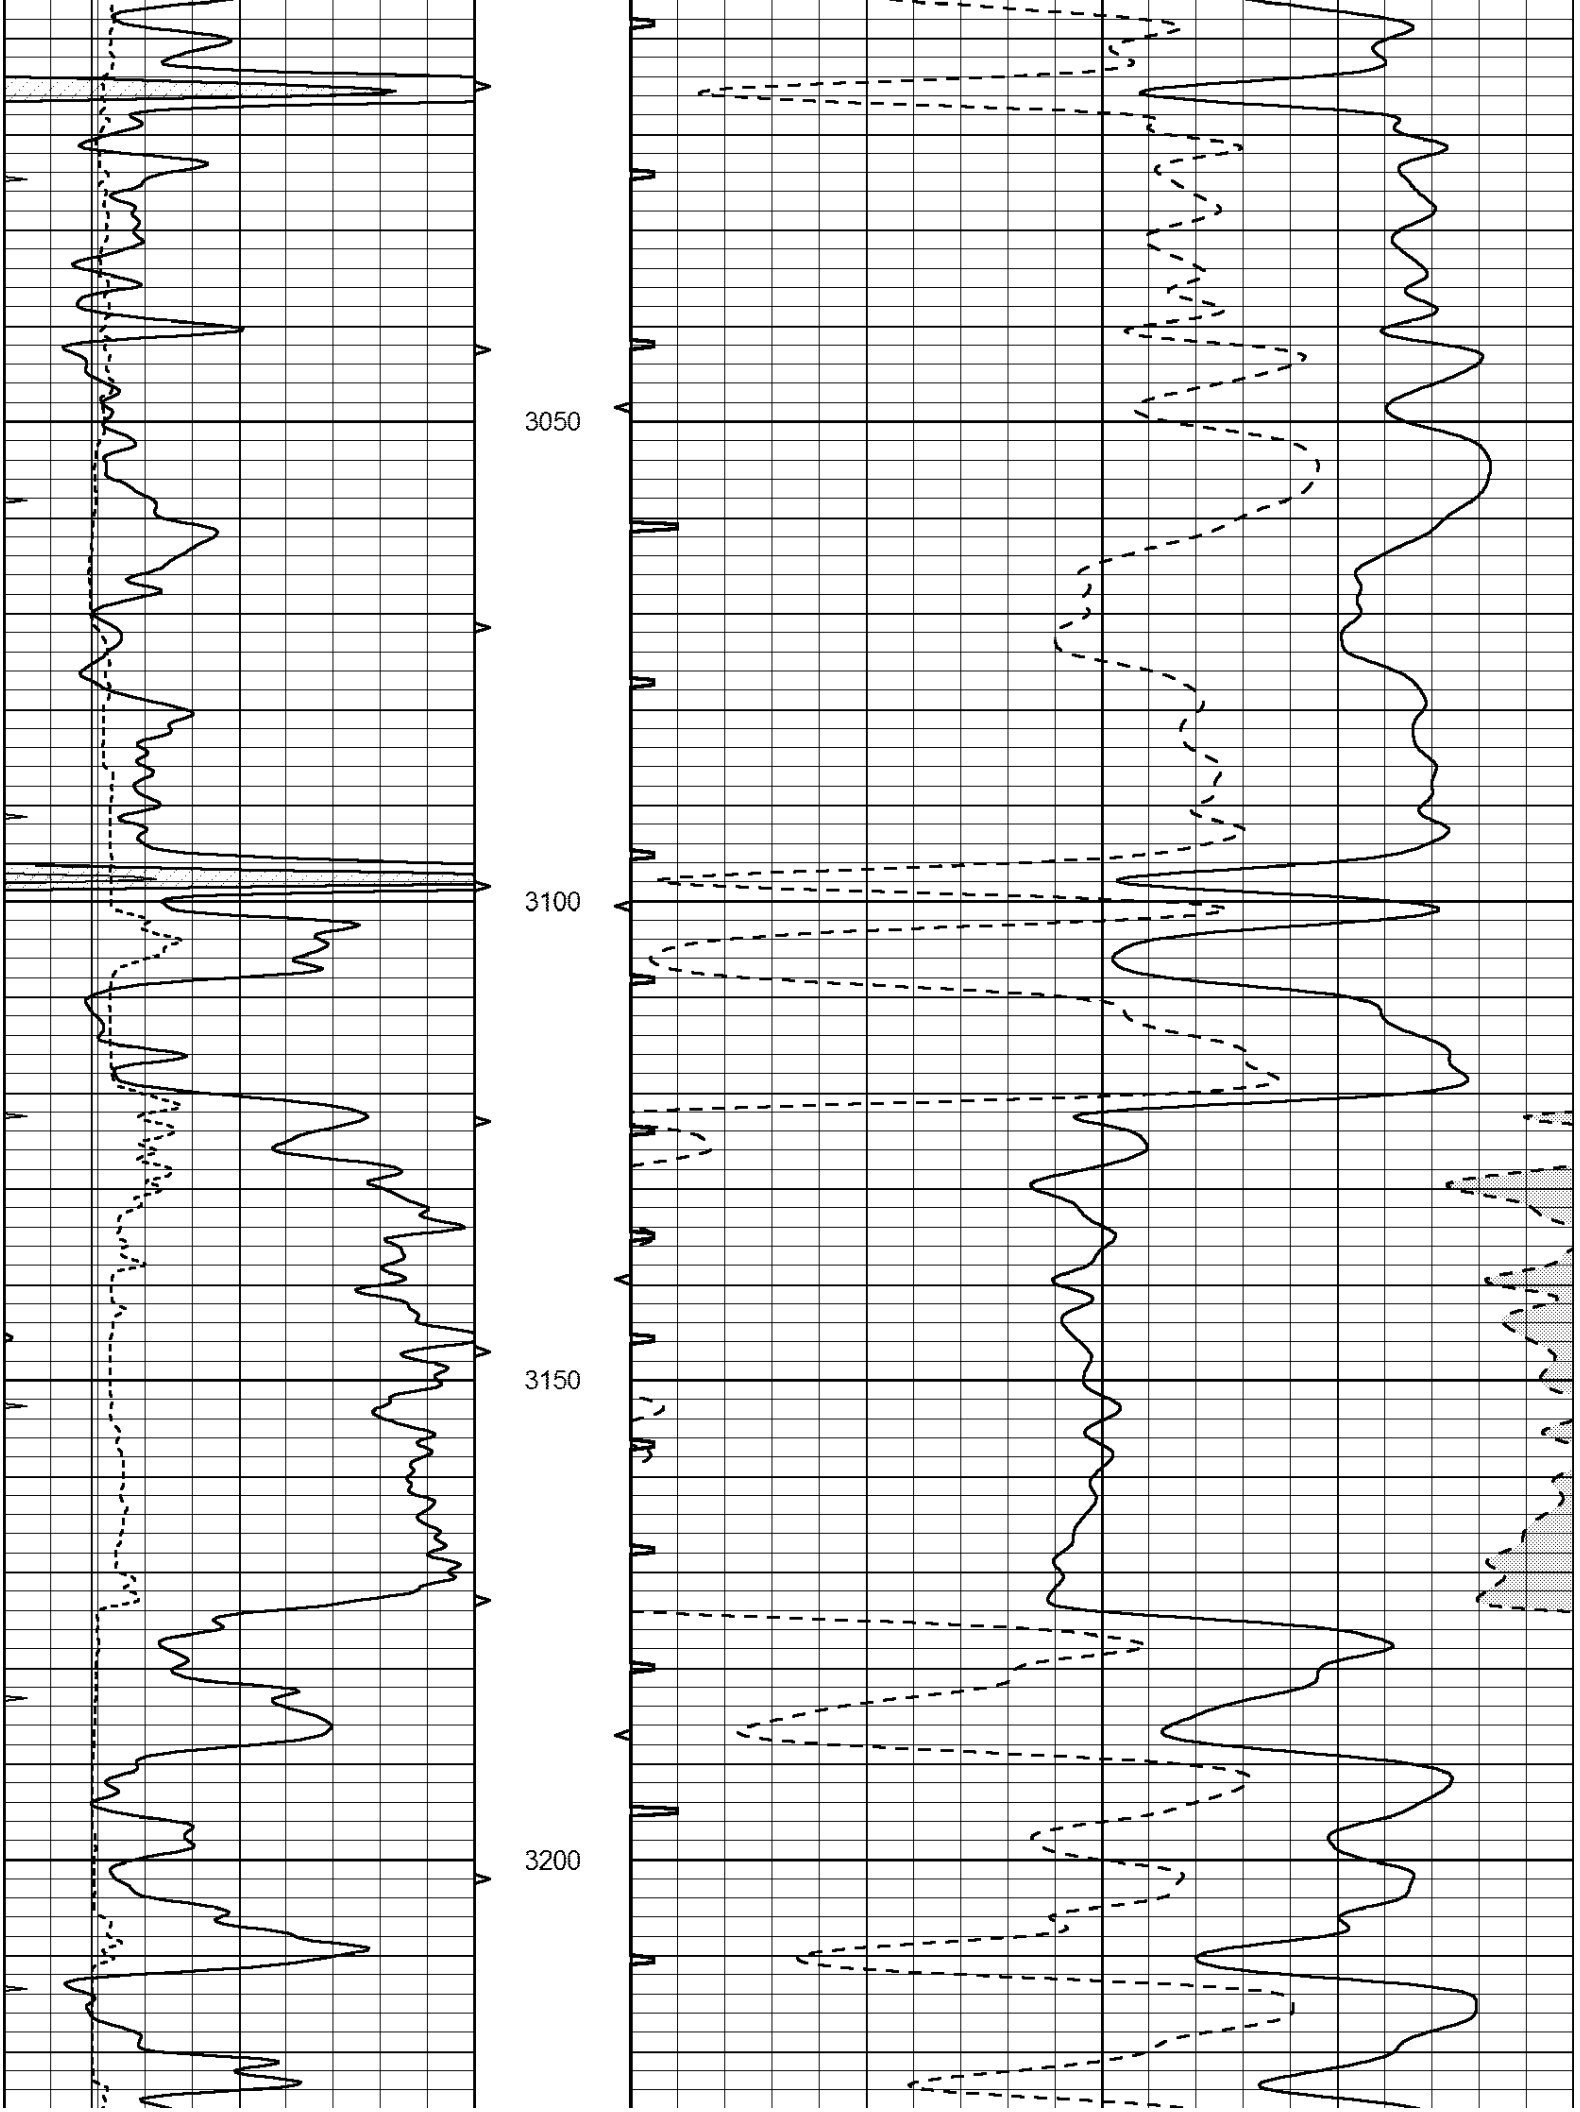

1950
2000
2050
2100

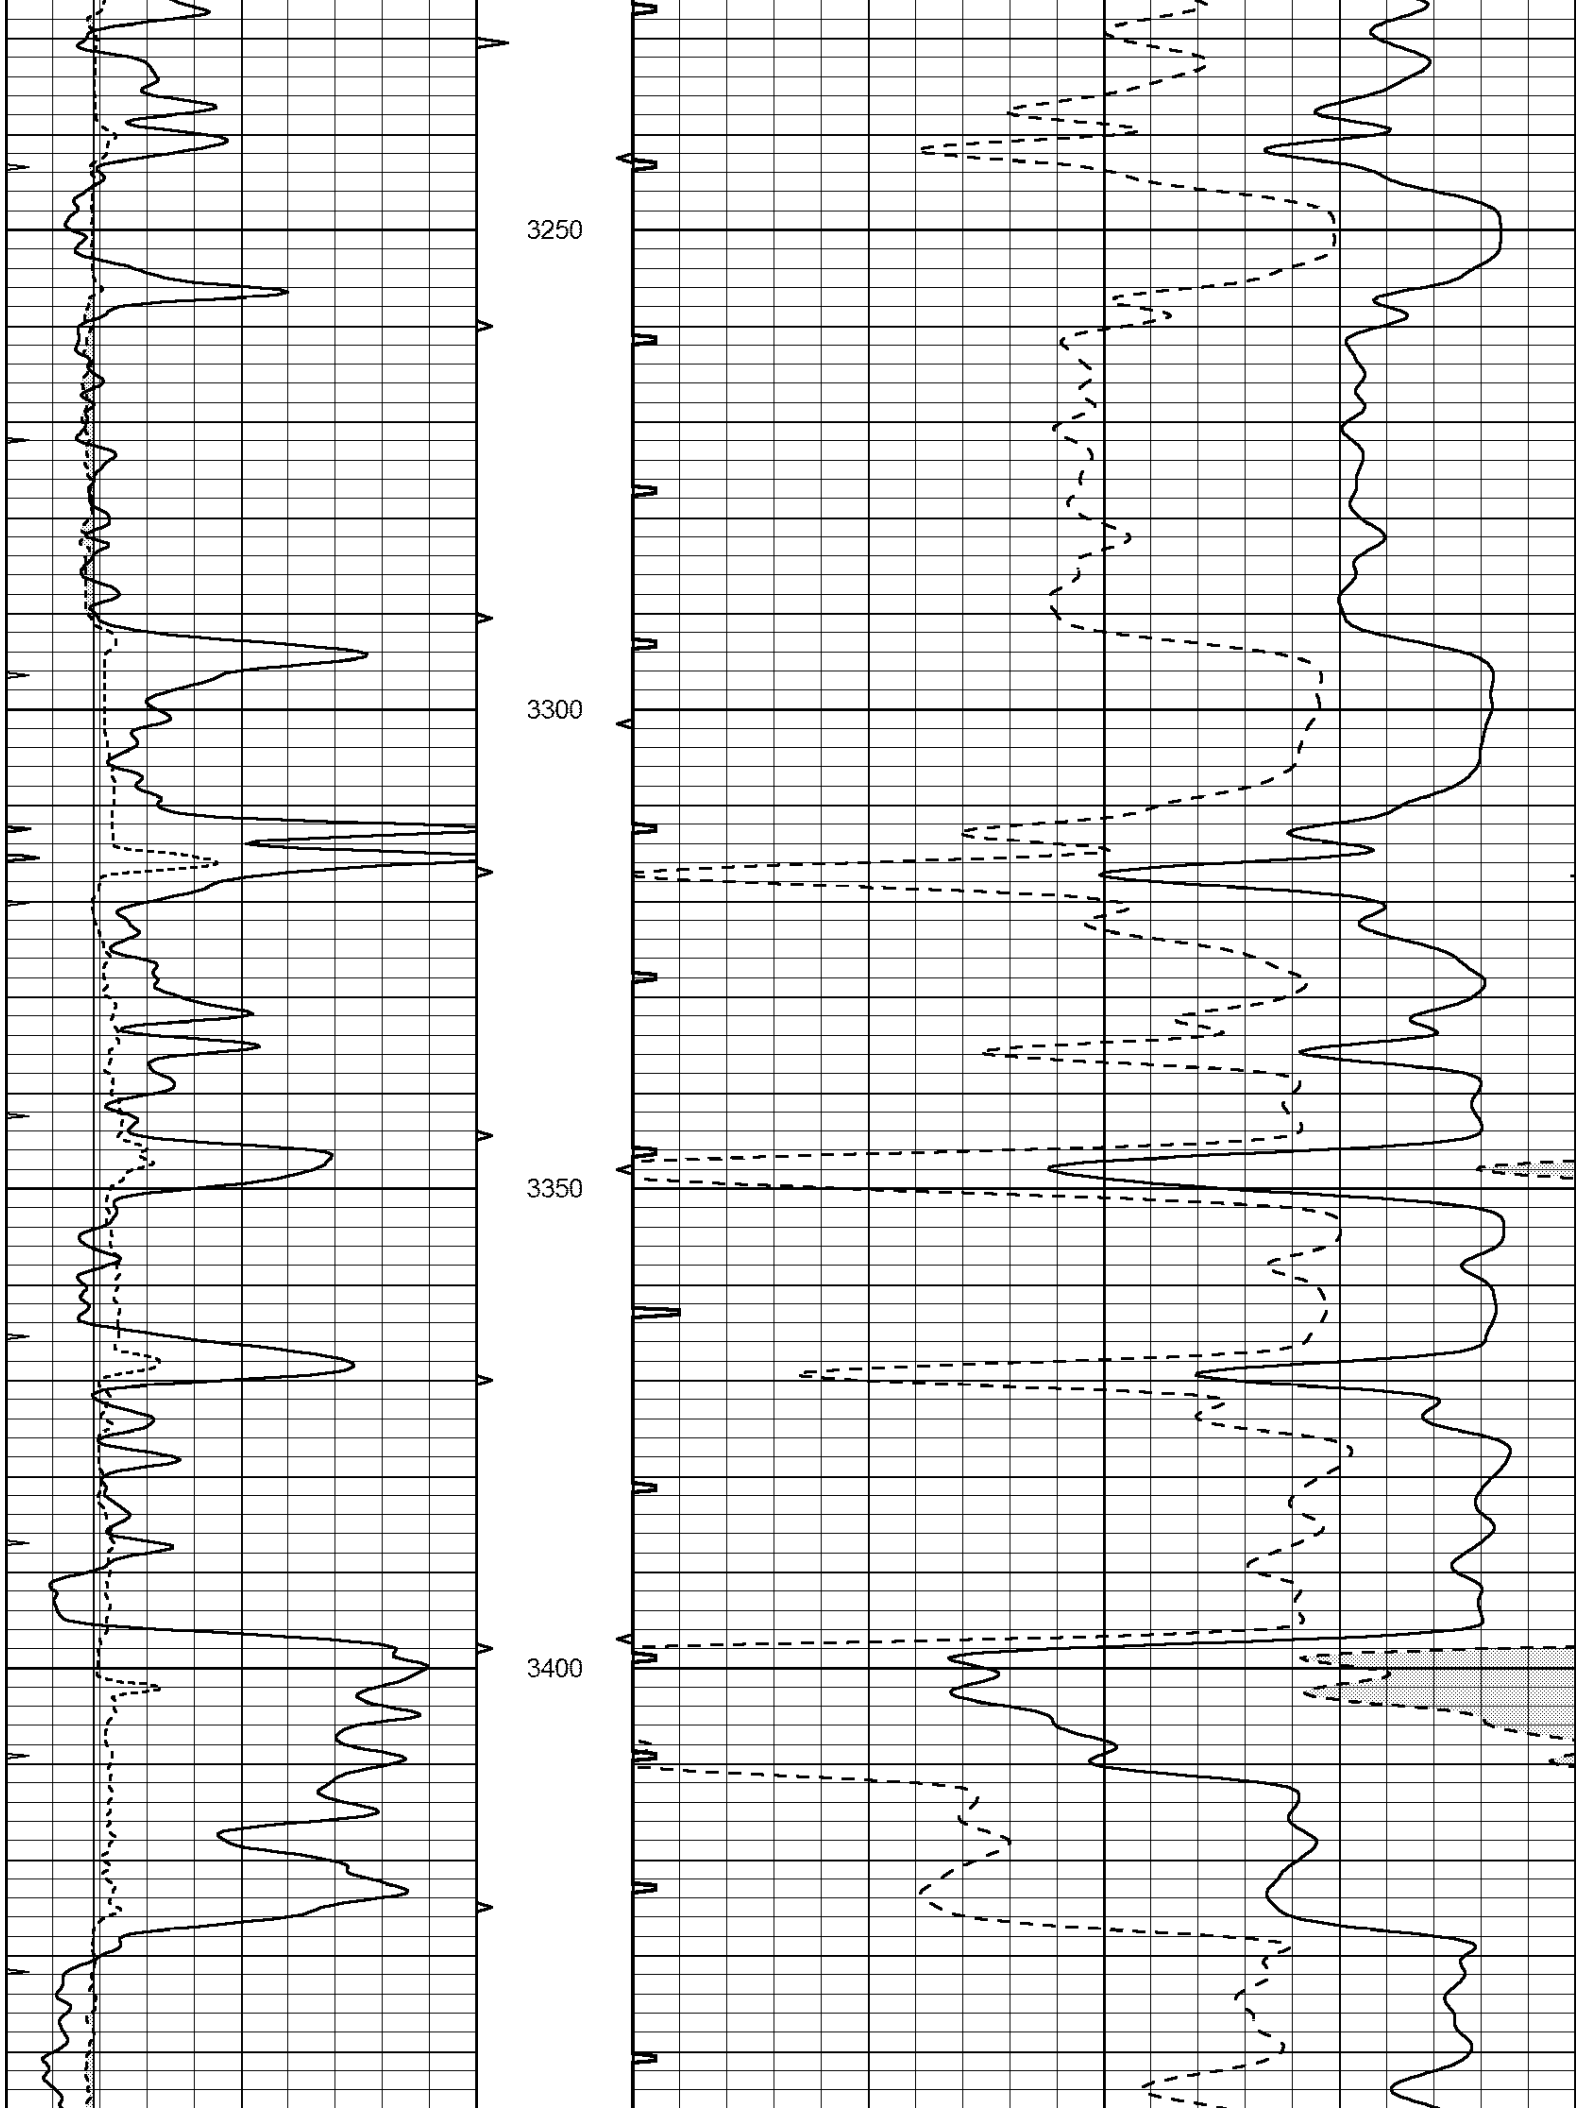

2150
2200
2250
2300

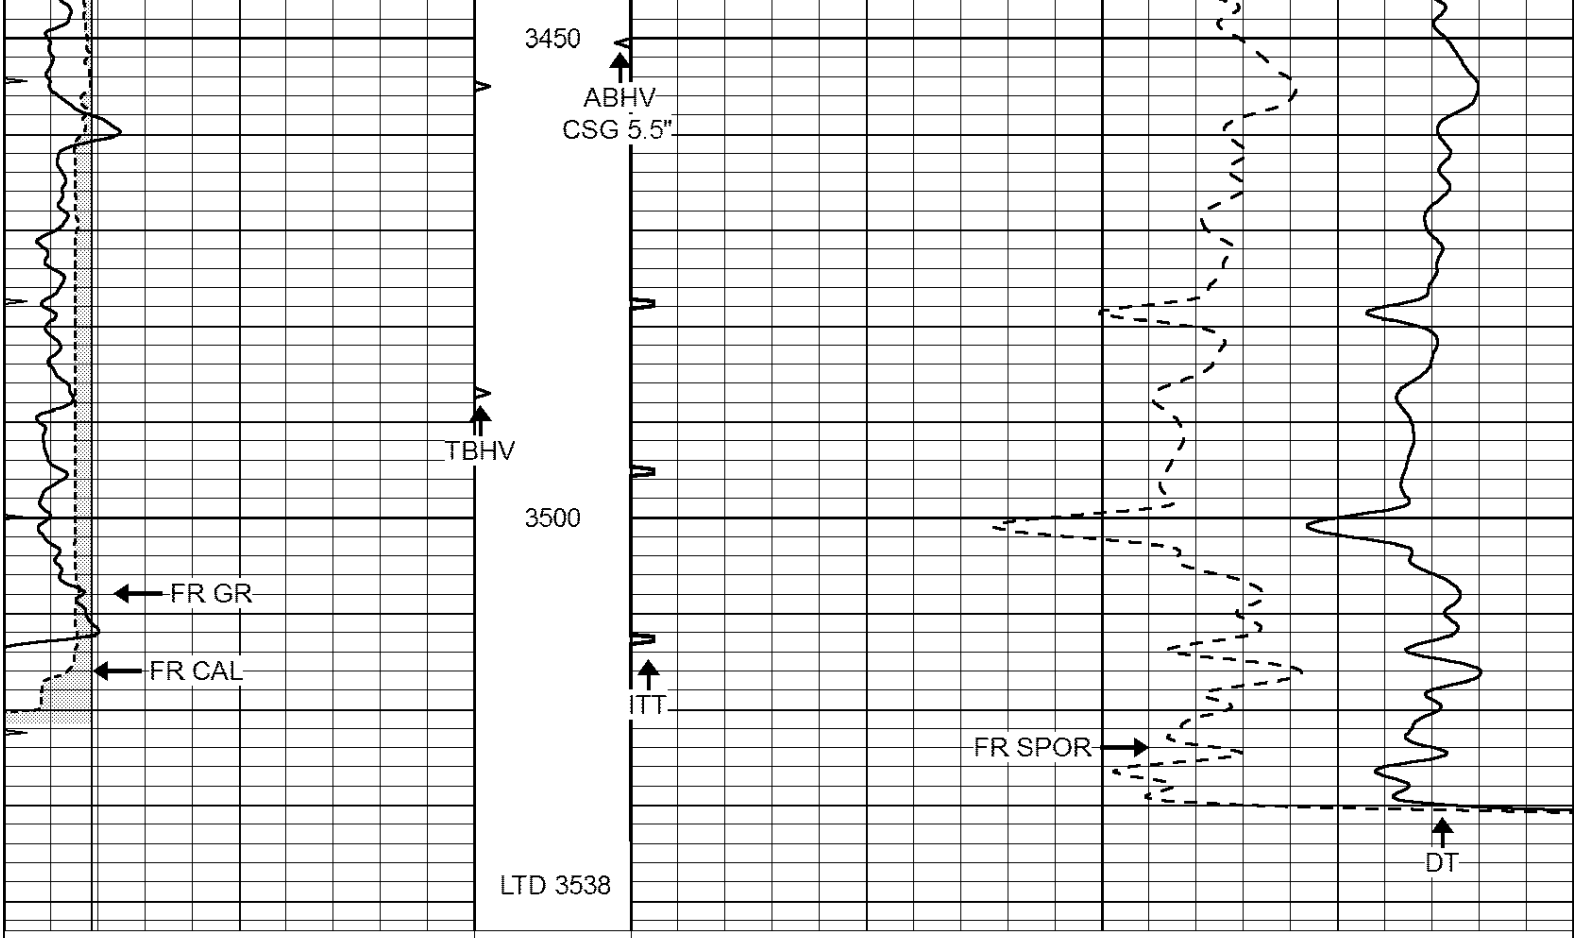

2350
2400
2450
2500
2550


2600
2650
2700
2750


2800
2850
2900
2950
3000


3050
3100
3150
3200


3250
3300
3350
3400



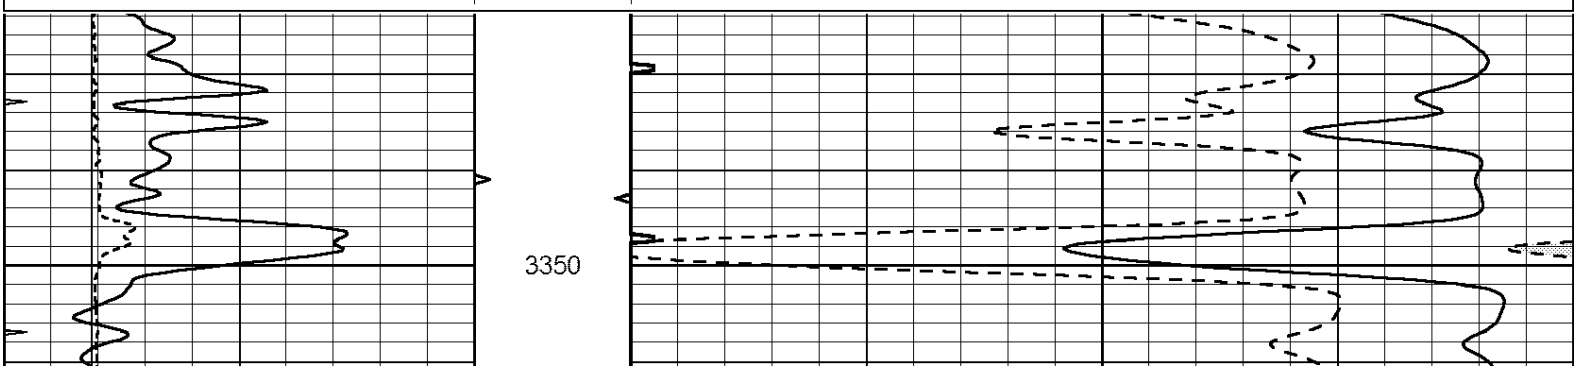
0	GAMMA RAY (GAPI) 150	ABHV	140	DELTA TIME (usec/ft)	40
6	CALIPER (in) 16	10 (ft3) 0	30	SONIC POROSITY (pu)	-10
0	MINMK 20	TBHV	0	ITT (msec) 20	
		0 (ft3) 10			

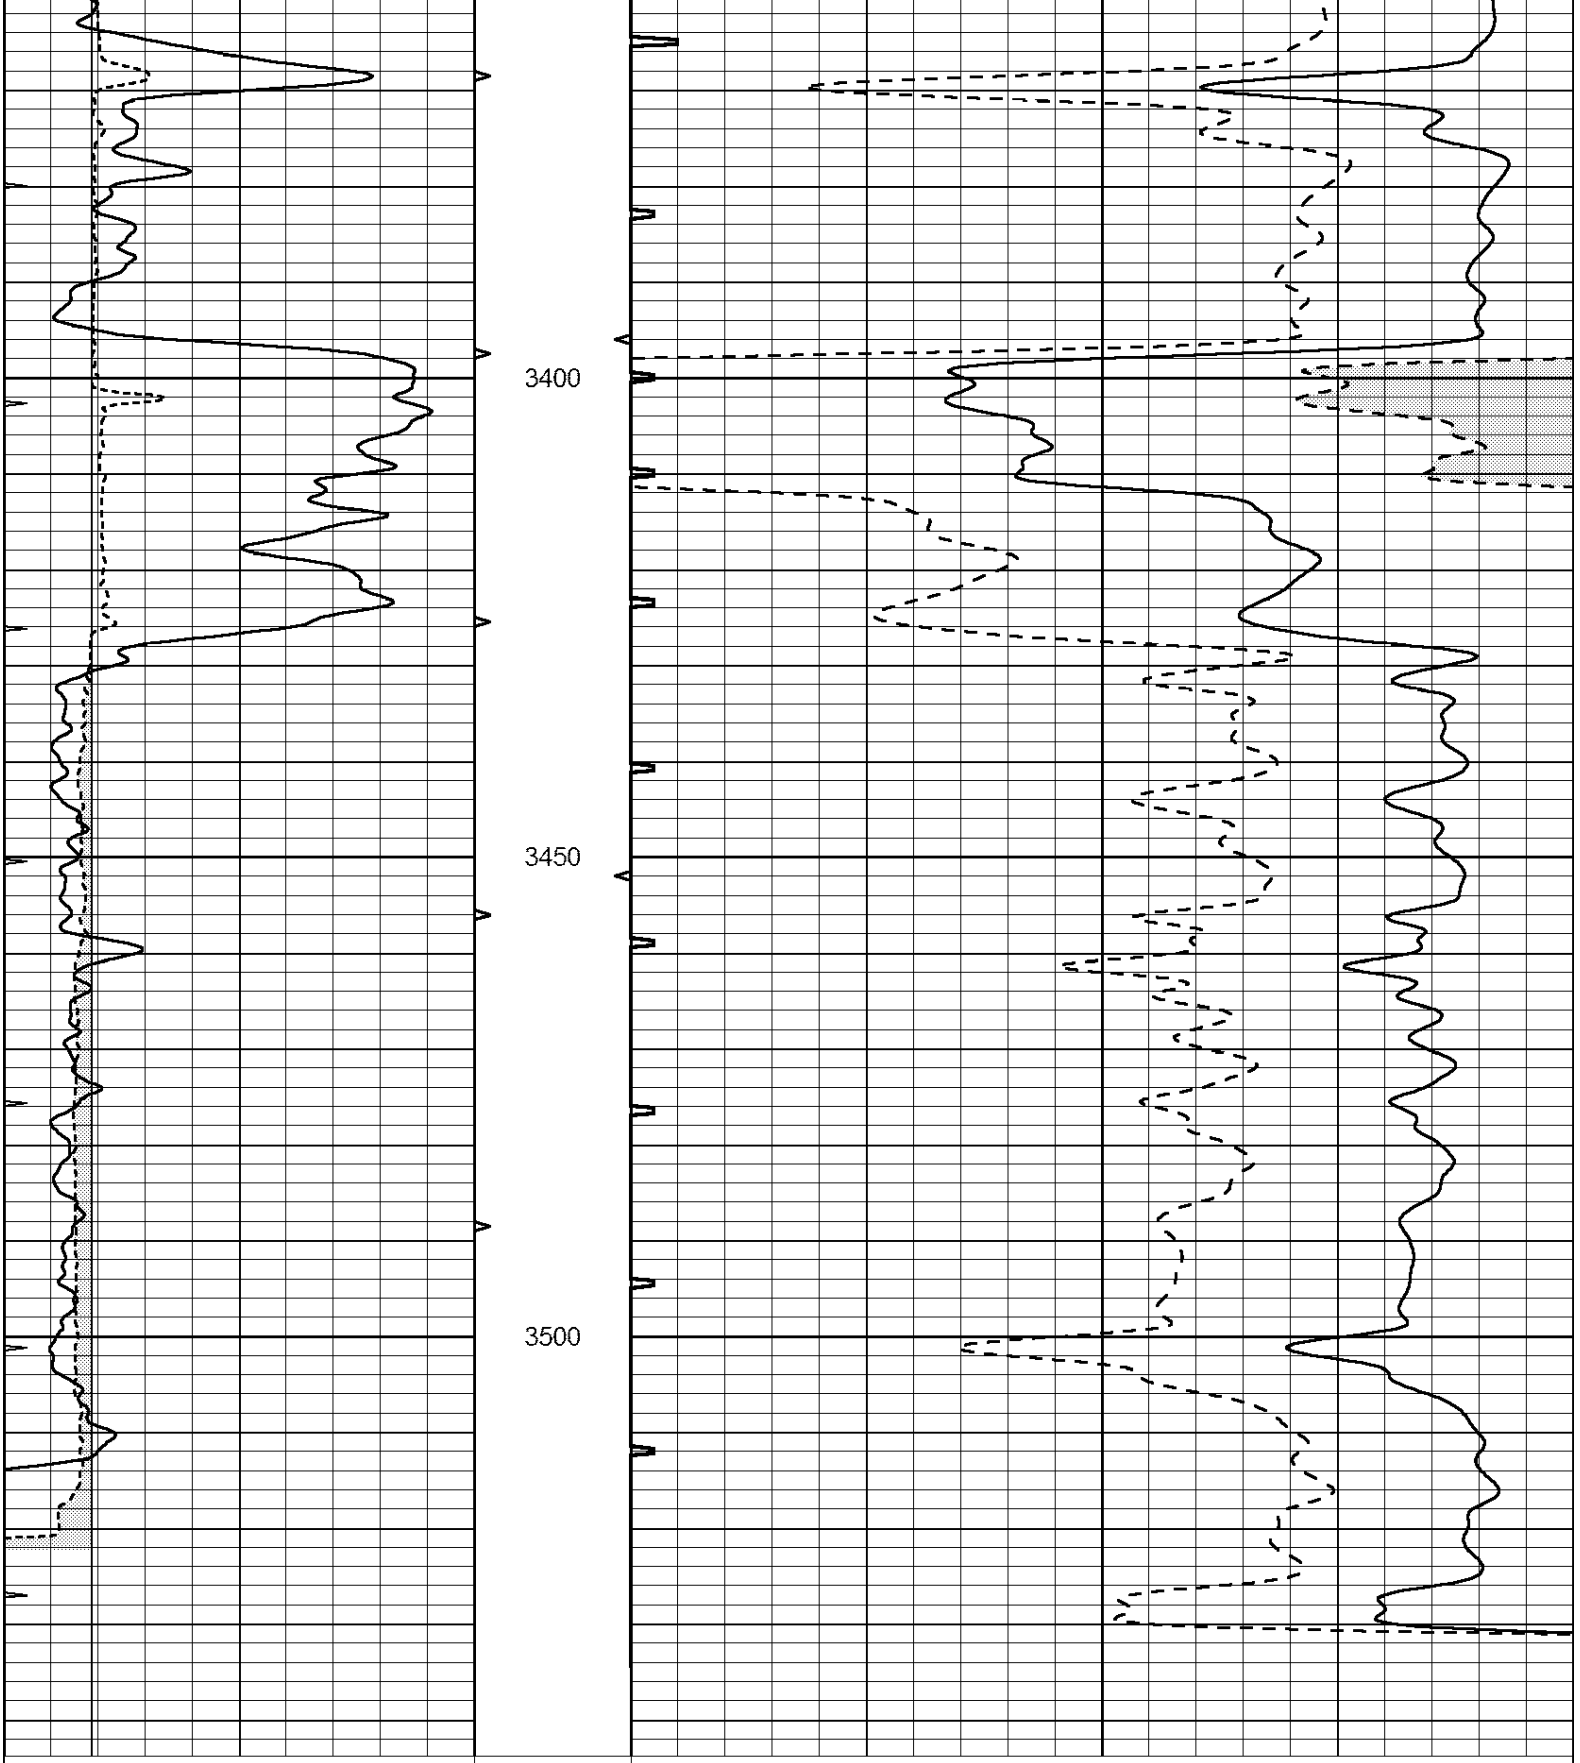
NABORS
COMPLETION & PRODUCTION SERVICES CO.

REPEAT SECTION

Database File: 30500ddn.db
Dataset Pathname: pass5.0.2
Presentation Format: _slt
Dataset Creation: Fri Apr 17 10:55:45 2015 by Calc Open-Cased 090629
Charted by: Depth in Feet scaled 1:240

0	GAMMA RAY (GAPI) 150	ABHV	140	DELTA TIME (usec/ft)	40
6	CALIPER (in) 16	10 (ft3) 0	30	SONIC POROSITY (pu)	-10
0	MINMK 20	TBHV	0	ITT (msec) 20	
		0 (ft3) 10			





0 GAMMA RAY (GAPI) 150		ABHV	140 DELTA TIME (usec/ft)	40
6 CALIPER (in) 16		10 (ft3) 0	30 SONIC POROSITY (pu)	-10
0 MINMK 20		TBHV	0 ITT (msec) 20	
		0 (ft3) 10		