API # 15-111-20,519

MIDWEST SURVEYS
P.O. Box 1213 Phone (620) 624-5365
Hugoton, Kansas 67951-1213 Fax (620) 624-5366
Mr. Ron Hall

File No.

GAMMA RAY / NEUTRON / CCL

Well: Bierdeman Oil Company LLC.
Field: Bierdeman
Lease: Bieberger No. 23
County: Stanton
State: Kansas

Location: 2200' FSL & 1897' FWL
Sec. 25 Twp. 27 S Rng. 42 W
Elev.: KB: 3214 DF: GL: 3204
Date: 12/17/2014
Run No.: ONE
Depth Driller: 2800
Depth Logger: 2800
Bottom Log Interval: 2800
Top Log Interval: 1900
Casing Driller: 8 5/8 @ 1900
Casing Logger: 1900
Bit Size: 7 7/8
Type Fluid in Hole: Gel Chem
Density: 9.0
Viscosity: 60
Fluid Loss: 8.0
Source of Sample: Flowline
Rm @ Meas. Temp.: 0.0 @ 0
Rmf @ Meas. Temp.: 0.0 @ 0
Rmc @ Meas. Temp.: 0.0 @ 0
Source: Rmf: Rmc:
Rm @ BHT: 0.0 @ 0
Time Circ.: 5 HRS
Time Logged: 1 HRS
Max. Rec. Temp.: 0 F
Equipment: 8 Miles S Hugoton
Recorded By: Jason Hall
Witnessed By: Mr. Bierdeman

Comments

Drilling Contractor :
Quick Drilling, Inc.
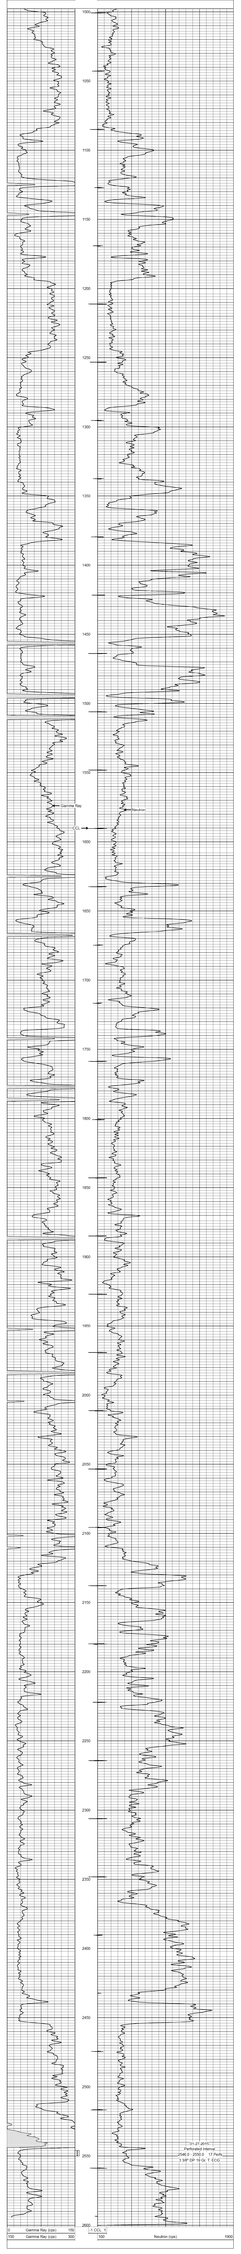
Database File: bieberger23.db
Dataset Pathname: pass1
Presentation Format: gr_ncol
Dataset Creation: Fri Jan 16 13:00:42 2015 by Log SCAN 5117116
Charted by: Depth in Feet scaled 1:240