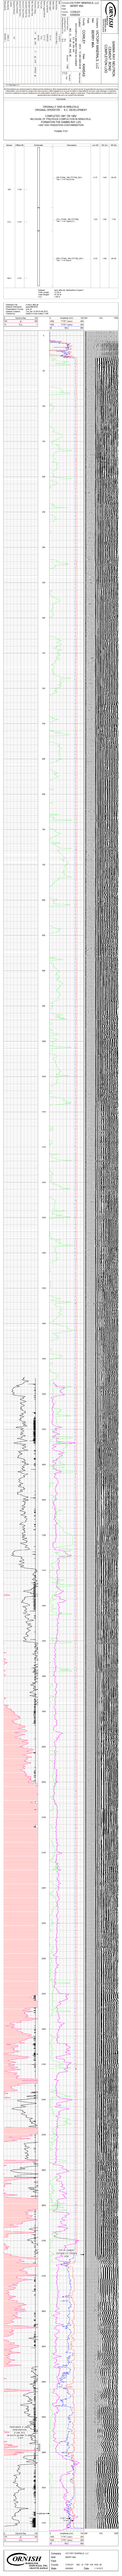

CORNISH
WIRELINE SERVICES, INC.
CHANUTE, KANSAS

GAMMA RAY NEUTRON CEMENT BOND COMPLETION LOG

Company VICTORY MINERALS, LLC
Well BERRY #6A
Field
County COWLEY
State KANSAS

Company VICTORY MINERALS, LLC
Well BERRY #6A
Field
County COWLEY State KANSAS
Location: API #: 15 -035-19400-00-00
3374' NORTH & 3966' WEST FROM SE CORNER
S/2 NE SW NW
SEC 32 TWP 33S RGE 6E
Other Services

Permanent Datum G.L. Elevation 1194'
Log Measured From G.L.
Drilling Measured From N.A.

Elevation
K.B. 1194'
D.F.
G.L.

Date	1-14-2013		
Run Number	1-NEW OLD WELL		
Depth Driller			
Depth Logger	3111.9'		
Top Log Interval	SURFACE		
Bottom Logged Interval	3111.9'		
Fluid Level	FULL		
Type Fluid	WATER		
Production Casing	4.5" @ 3440'	3" @ 3120'	APPROX @
Max. Recorded Temp.			
Estimated Cement Top			
Calculated Cement Top			
Amount & Type Cement			
Amount & Type Admix			
Drilling Contractor			
Equipment Number	107		
Location			
Recorded By	UDEN, D.		
Witnessed By	DECKER, C.		

<<< Fold Here >>>

All interpretations are opinions based on inferences from electrical or other measurements and we cannot and do not guarantee the accuracy or correctness of any interpretation, and we shall not, except in the case of gross or willful negligence on our part, be liable or responsible for any loss, costs, damages, or expenses incurred or sustained by anyone resulting from any interpretation made by any of our officers, agents or employees. These interpretations are also subject to our general terms and conditions set out in our current Price Schedule.

Comments

ORGINALLY SWD IN ARBUCKLE
ORIGINAL OPERATOR - K.C. DEVELOPMENT

COMPLETED 1981' OR 1982'
BECAUSE OF PREVIOUS COMPLETION IN ARBUCKLE
FORMATION THE GAMMA RAY LOG
HAS HIGH RADIATION CONTAMINATION

THANK YOU

Sensor	Offset (ft)	Description	Len (ft)	OD (in)	Wt (lb)
		GR-TITAN_169 (TIT169_001) Titan 1 11/16" Gamma Ray	4.75	1.69	20.00
GR	7.59				
		CCL-TITAN_169 (TIT169) Titan 1 11/16" Logging CCL	1.83	1.69	7.50
CCL	5.05				
		NEU-TITAN_169 (TIT169_001) Titan 1 11/16" Neutron	4.33	1.69	20.00
NEU	0.63				

Dataset: berry #6a.db: field/well/run1/pass1
Total Length: 10.92 ft
Total Weight: 47.50 lb
O.D. 1.69 in

Database File: e:\berry #6a.db
Dataset Pathname: pass2MERGE
Presentation Format: scbl_dr
Dataset Creation: Tue Jan 15 08:53:46 2013
Charted by: Depth in Feet scaled 1:240

CORNISH
WIRELINE SERVICES, INC.
CHANUTE, KANSAS

Company VICTORY MINERALS, LLC
Well BERRY #6A
Field
County COWLEY SEC. 32 TWP. 33S RGE. 6E
State KANSAS Date 1-14-2013