Company	WEBSTER OIL, LLC
Well	POTTER B #1
Field	FOX BUSH-COUCH
County	BUTLER
State	KANSAS

ORNISH
WIRELINE SERVICES
CHANUTE, KANSAS

SONIC/ NEUTRON/ GAMMA RAY/ CCL/ CEMENT BOND LOG

Company	WEBSTER OIL, LLC
Well	POTTER B #1
Field	FOX BUSH-COUCH
County	BUTLER
State	KANSAS

Comments

THANK YOU

Sensor	Offset (ft)	Schematic	Description	Len (ft)	OD (in)	Wt (lb)
			Mirco Micro cam	2.17	1.69	5.00
CCL	12.63		CCL,TOTAL VOL,TOT NEU Tips = T1/T2R Type(s)=CL	1.83	1.69	7.50
WVF3FT	8.58		CBL/TEKCO TEKCOSNOVVR (TEKCO HS)	8.75	1.69	50.00
WVF5FT	5.58					
WVF7CAL WVF3SYNC	2.17 2.17		Mirco Micro cam	2.17	1.69	5.00

Datum/ Depth pulled 9 ft abv. field/wellbor1 Cased0.5ROE
Casing Length 67.50 ft
Total Weight 67.50 lb
O.D. 1.69 in

Database File ip lambo 9 ft abv
Dataset Pathname pass00TEKC
Presentation Format sonic_de
Dataset Creation Mon Jan 28 11:12:03 2019
Charmed by Depth in Feet scaled 1:240

0	Gamma Ray	150	0	Amplitude (mv)	100 200	VDL	1200
150	gr	300	1200	TT3FT (usec)	200		
13	CCL	-1	50	NEU	1200		
			1500	TT5FT (usec)	200		

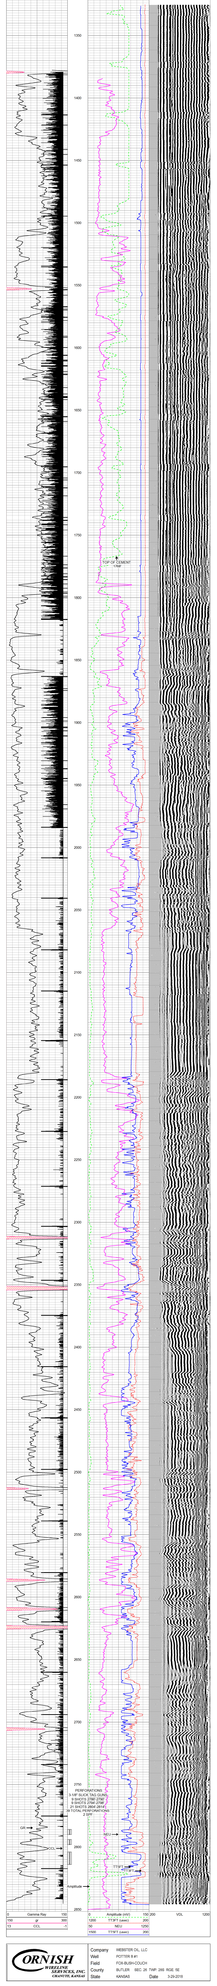

Company	WEBSTER OIL, LLC
Well	POTTER B #1
Field	FOX BUSH-COUCH
County	BUTLER SEC. 26 TWP. 24S RGE. 5E
State	KANSAS Date 3-25-2019

ORNISH
WIRELINE SERVICES, INC.
CHANUTE, KANSAS