Company	LAYMON OIL II LLC
Well	GLADES # 136-18
Field	VERNON
County	WOODSON
State	KANSAS

ORNISH WIRELINE SERVICES, INC. CHANUTE, KANSAS

GAMMA RAY NEUTRON COMPENSATED LOG

Company	LAYMON OIL II LLC
Well	GLADES # 136-18
Field	VERNON
County	WOODSON
State	KANSAS
Location	SEC 9 TWP 24S RGE 16E
	1320' FSL & 1320' FEL
	Elevation: 1000'
	Measured From: GL
	Drilling Measured From: GL
	Date: 2/12/18
	Run No: ONE
	Depth Driller: 1060'
	Depth Logged: 1060'
	Bottom Log Interval: 1060'
	Top Log Interval: SURFACE
	Casing Driller: 10 3/4" @ 21'
	Casing Logged: 10 3/4" @ 21'
	Bit Size: 9 7/8"
	Type Fluid: WATER
	Density: 8.4
	Viscosity: 28
	Fluid Level: FULL
	Max Recorded Temp:
	Estimated Cement Top: SURFACE
	Equipment / Location: 1 - Iola / Chanute
	Recorded By: CHARTRAND, S
	Witnessed By: GOAL, D

>>> Field Here >>>

All interpretations are opinions based on inferences from electrical or other measurements and we cannot and do not guarantee the accuracy or correctness of any interpretation, and we shall not except in the event of gross or wilful negligence on our part be liable or responsible for any loss, costs, damages, or expenses incurred or sustained by anyone resulting from any interpretation made by any of our officers, agents or employees. These interpretations are also subject to our general terms and conditions set out in our current Price Schedule.

Comments

THANK YOU

Sensor	Offset (ft)	Schematic	Description	Len (ft)	OD (in)	Wt (lb)
GR	7.59		GR-TITAN_169 (TITT169_001) Titan 1 1/16" Gamma Ray	4.75	1.69	20.00
CCL	5.05		CCL-TITAN_169 (TITT169) Titan 1 1/16" Logging CCL	1.83	1.69	7.50
NEU	0.63		NEU-TITAN_169 (TITT169_001) Titan 1 1/16" Neutron	4.33	1.69	20.00

Dataset: glades # 136-18.db: field/weltrun1/psea2
Total Length: 12.92 ft
Total Weight: 47.50 lb
O.D: 1.69 in

Database File: f:\glades # 136-18.db
Dataset Pathname: psea2
Dataset Description: Run 2
Dataset Created on: Wed Nov 07 14:06:05 2018 by Log Bird Cakewalk 07122
Charted by: Depth in Feet scaled 1:240

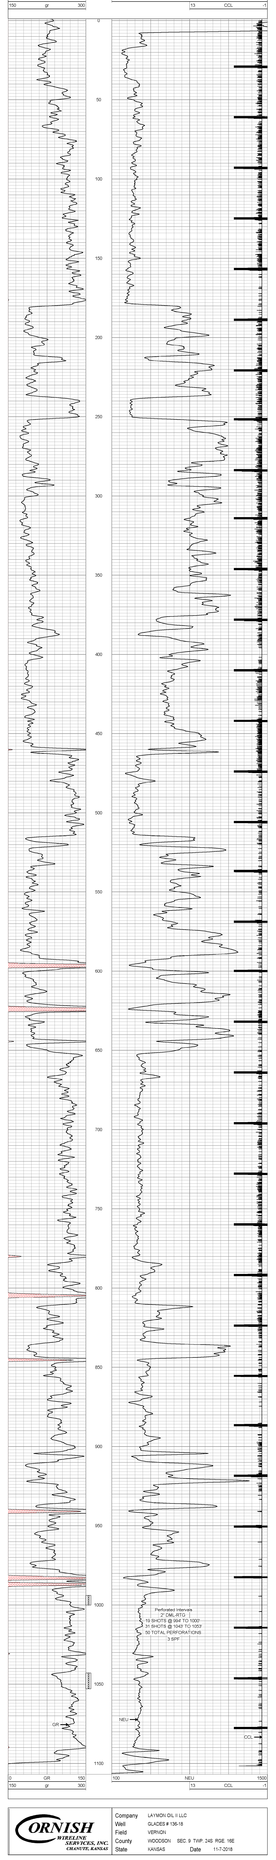

Company	LAYMON OIL II LLC
Well	GLADES # 136-18
Field	VERNON
County	WOODSON SEC 9 TWP 24S RGE 16E
State	KANSAS Date 11-7-2018

ORNISH WIRELINE SERVICES, INC. CHANUTE, KANSAS